




Note:
Do not Scale from this Drawing (except for planning approval).
All dimensions are in millimetres and to be checked on site.
All Dimensions relating to subcontractors or suppliers work
must be checked and agreed between the main contractor and
the sub-contractors and suppliers.

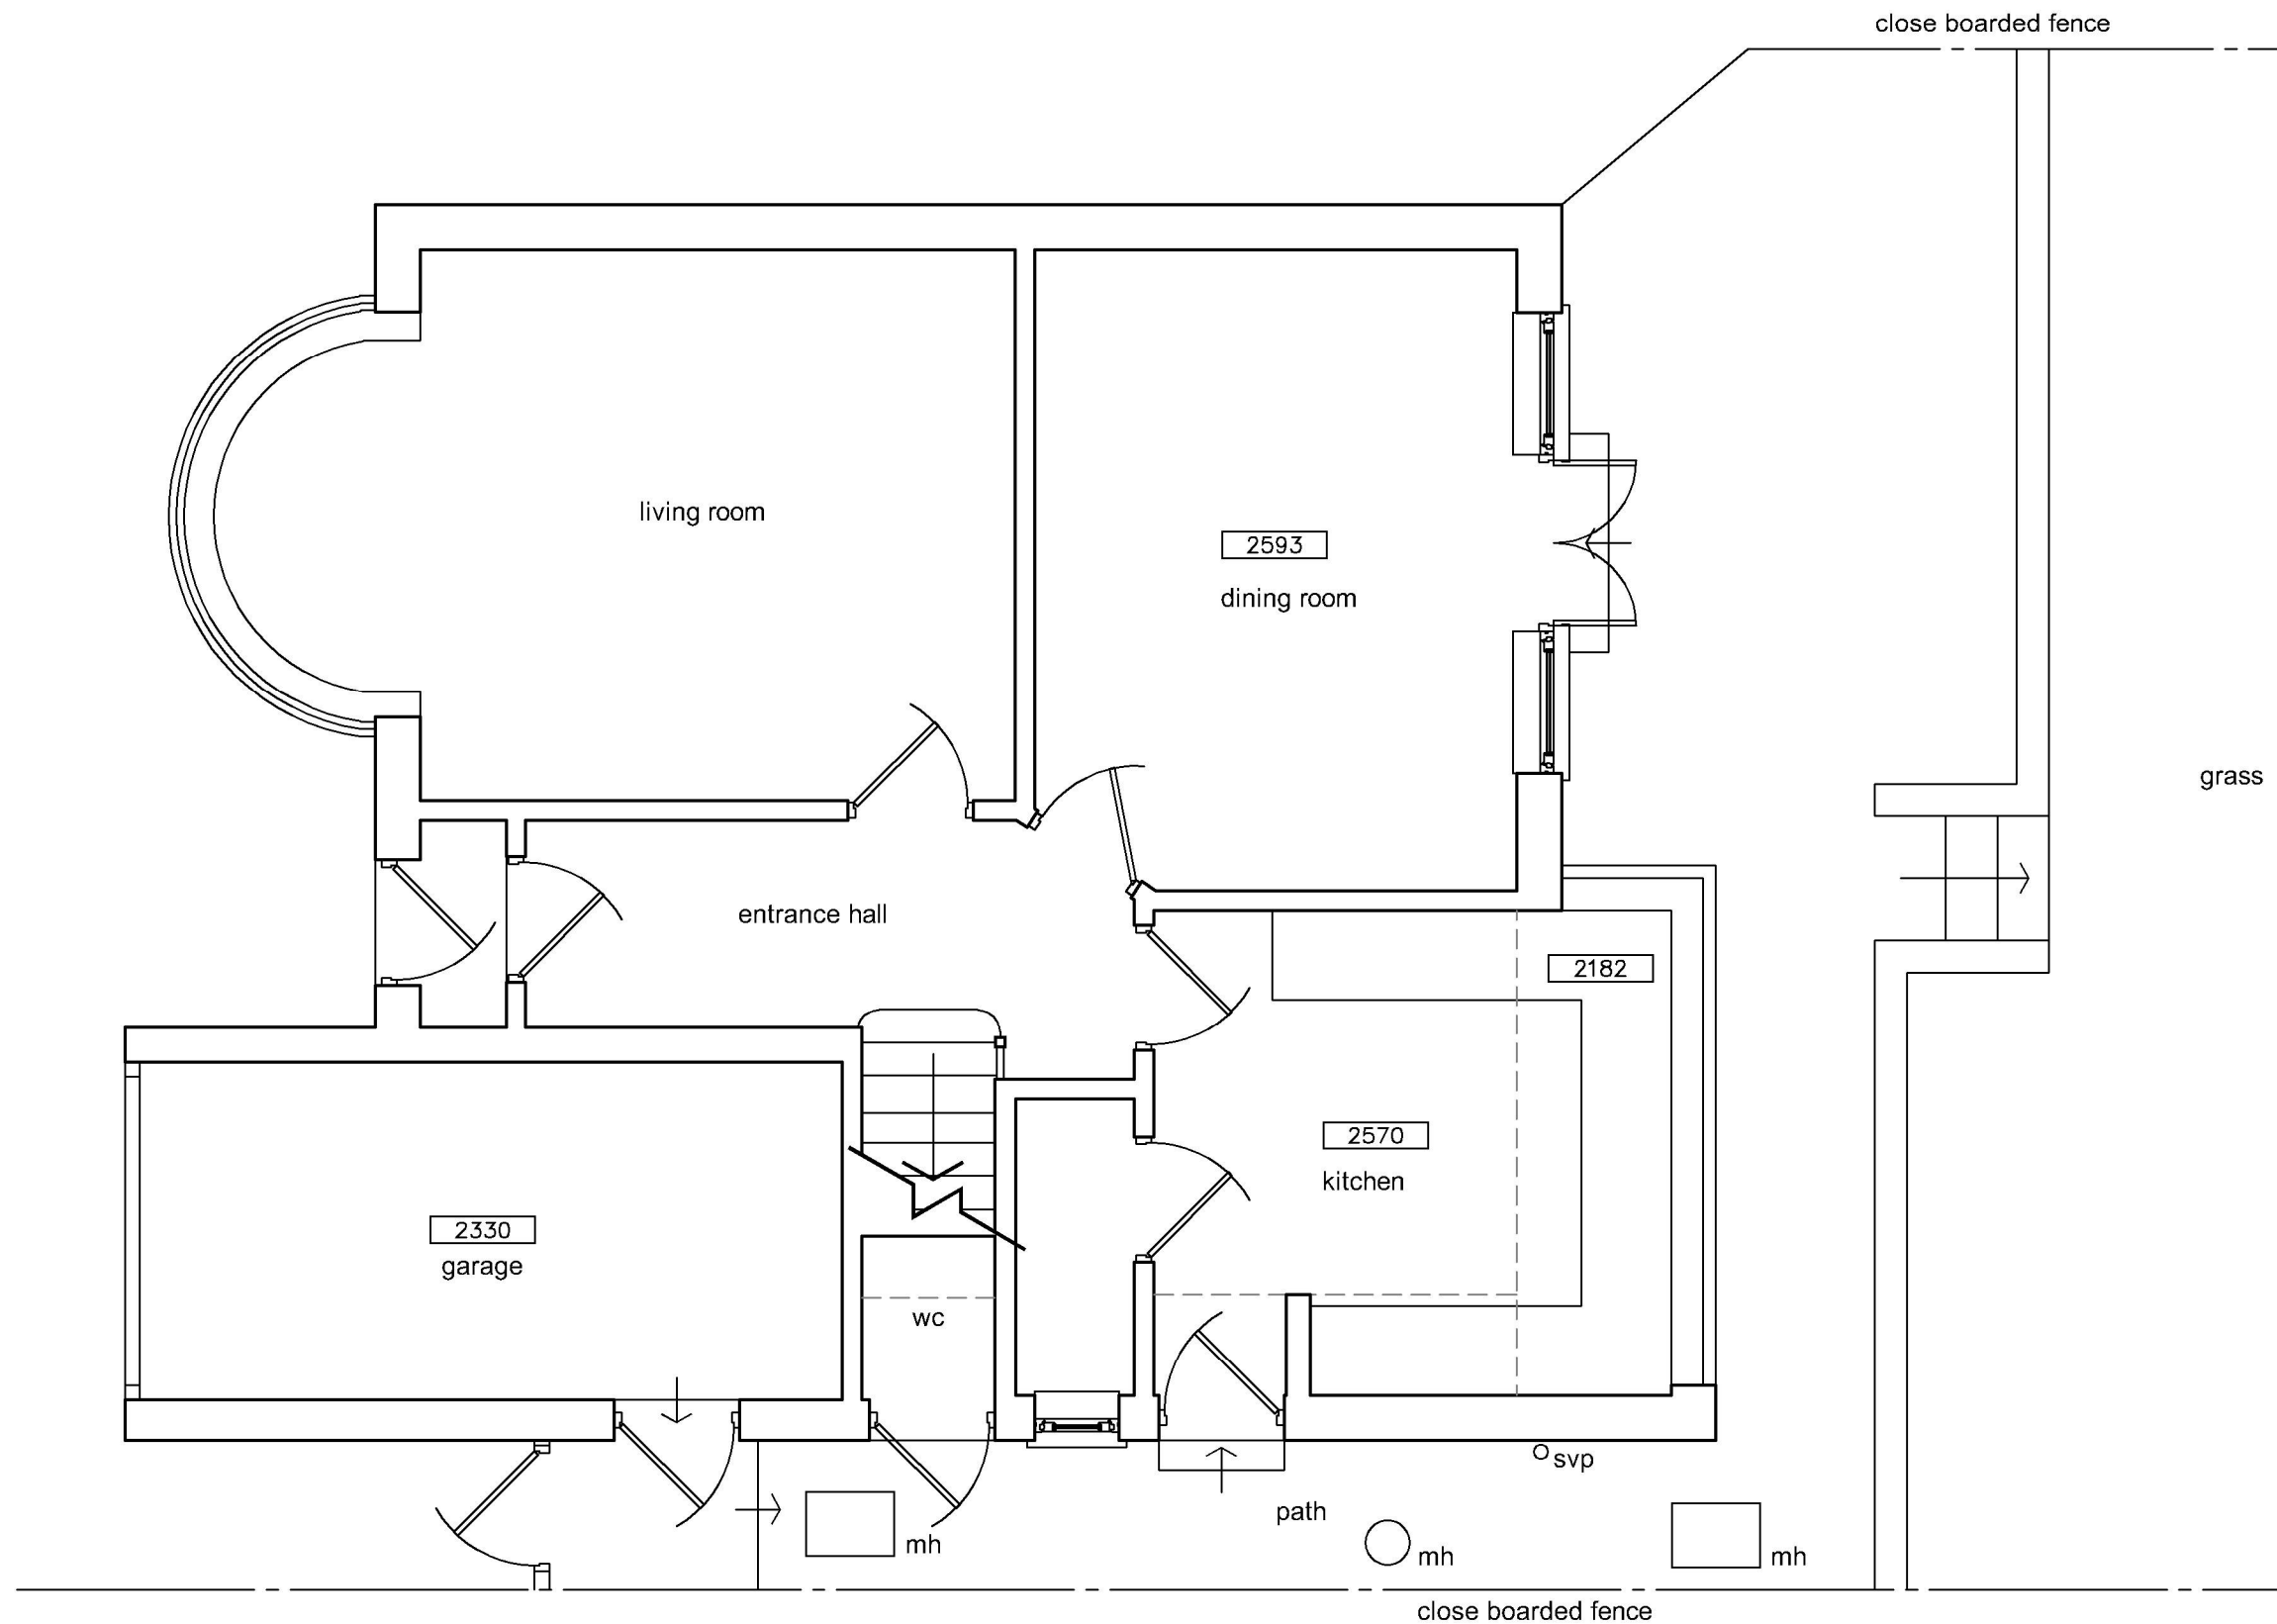

EXISTING GROUND FLOOR PLAN
SCALE 1:50

 

DRAWING TITLE - MEASURED SURVEY - EXISTING GROUND FLOOR PLAN	DATE - Dec 2022		SCALE - 1:50 @ A3	
	DRN - gp	CHK - -	DRAWING REF - 22216 EX100	Rev -
CLIENT - Mr & Mrs Walton, 8 Auriol Drive, Bedhampton, Hants.				

 

grp architectural design

t. 07747 011252 e. gavin.page77@gmail.com