




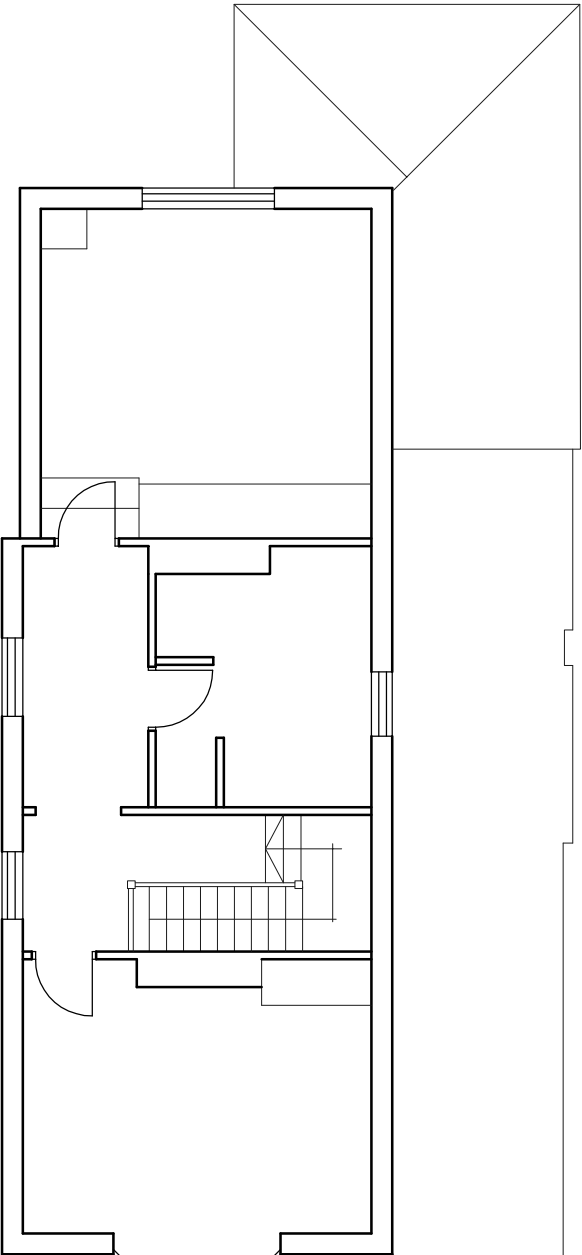

First Floor Plan

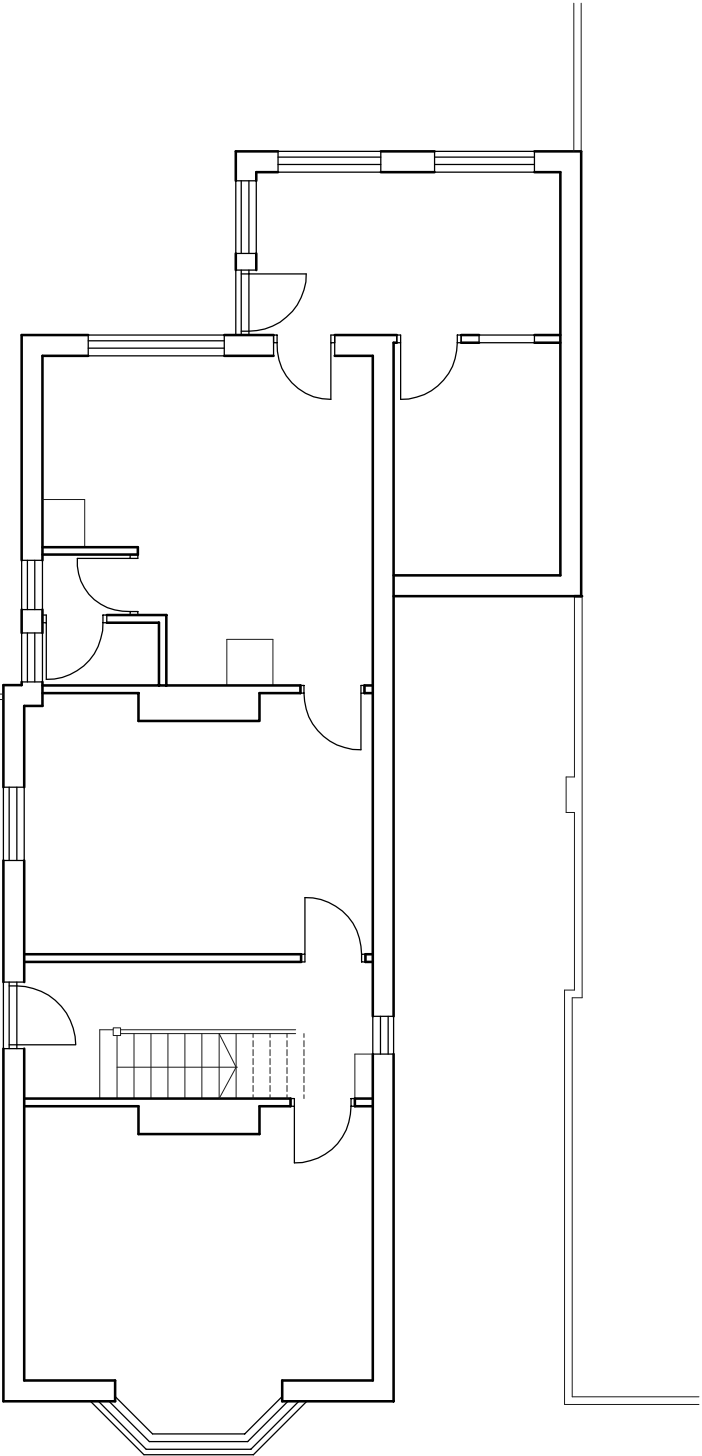

Ground Floor Plan

 

PROJECT

*Proposed Alterations to
14 Knox Road, Bedhampton*

CLIENT

Nexgen Capital Investments Ltd

DWG TITLE

*Floor Plans
Existing*

PROJECT NO.

21010

DRAWING NO.

205

SCALE

1:100@A3

REV

Rev	DESCRIPTION	Dwn / Date	Chk / Date
-	-	-	-
This drawing is copyright and must not be disclosed to third parties without permission Scaled dimensions are not to be used for construction			

Wychwood
Thompsons Lane
Denmead
Hampshire
PO7 6NB

Tel: 01329 288911
Fax: 01329 221913
E-mail: admin@m2architecture.com