




Existing Elevations

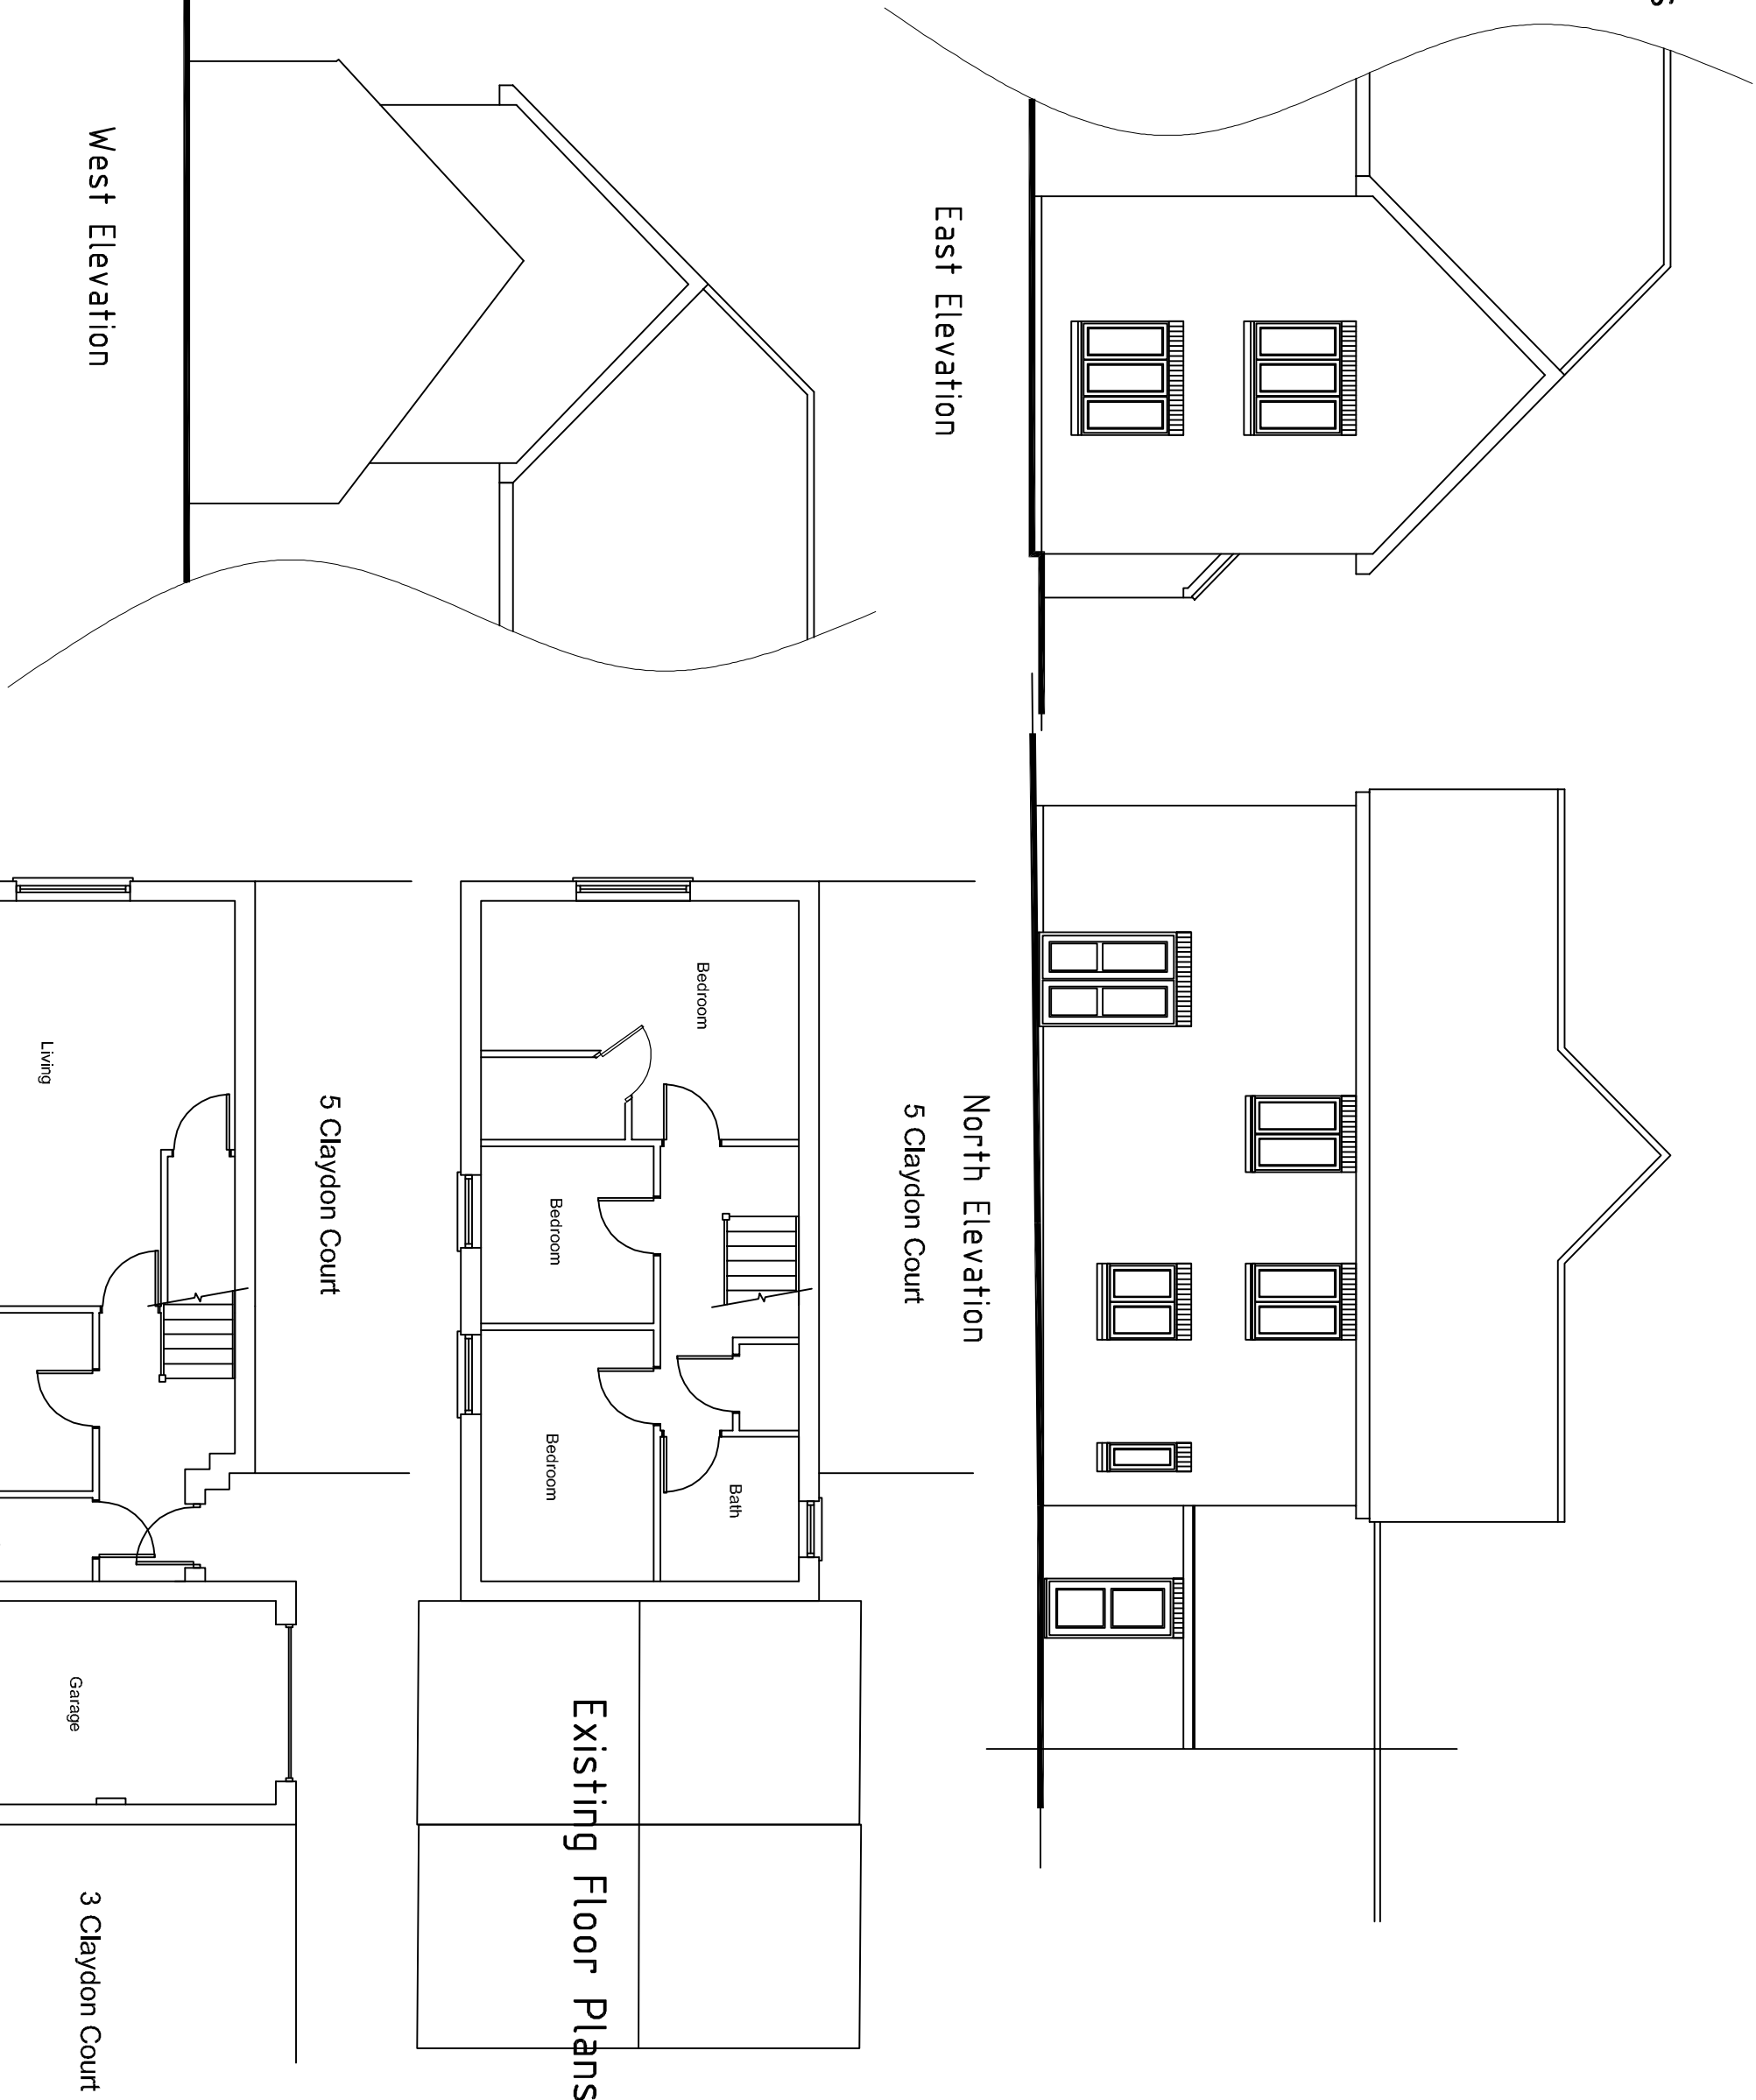


Proposed Elevations

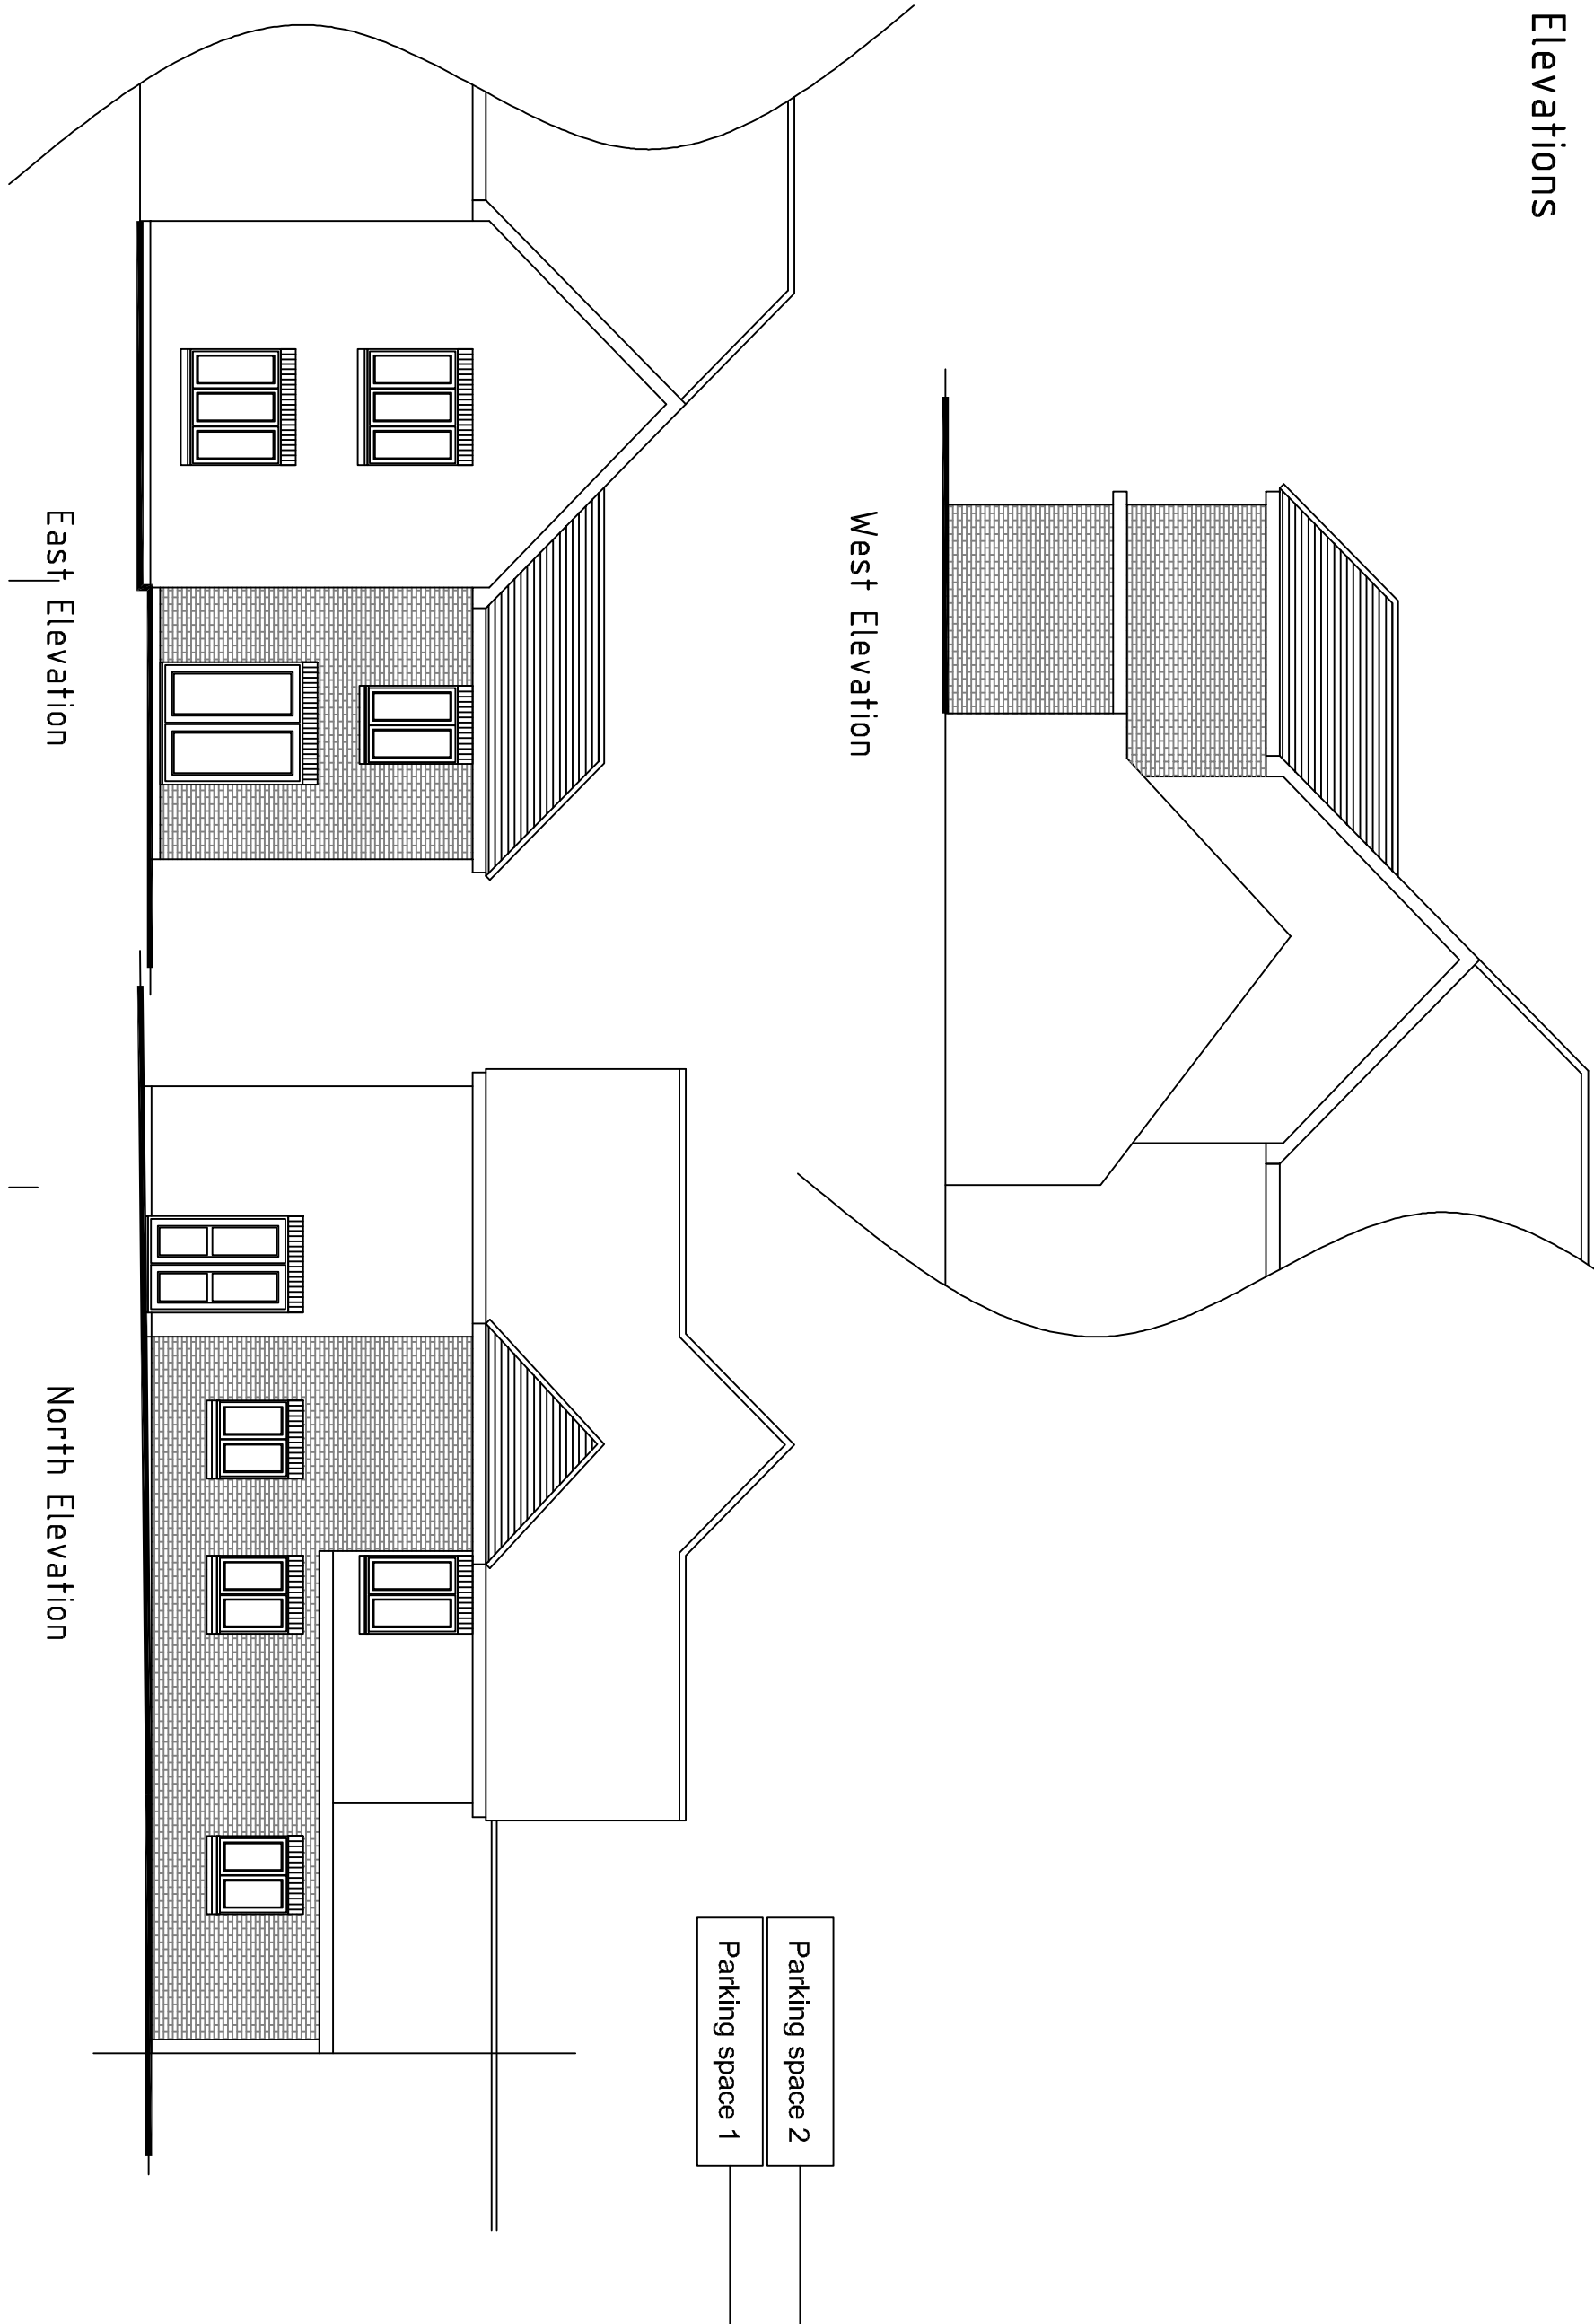


First Floor Plan

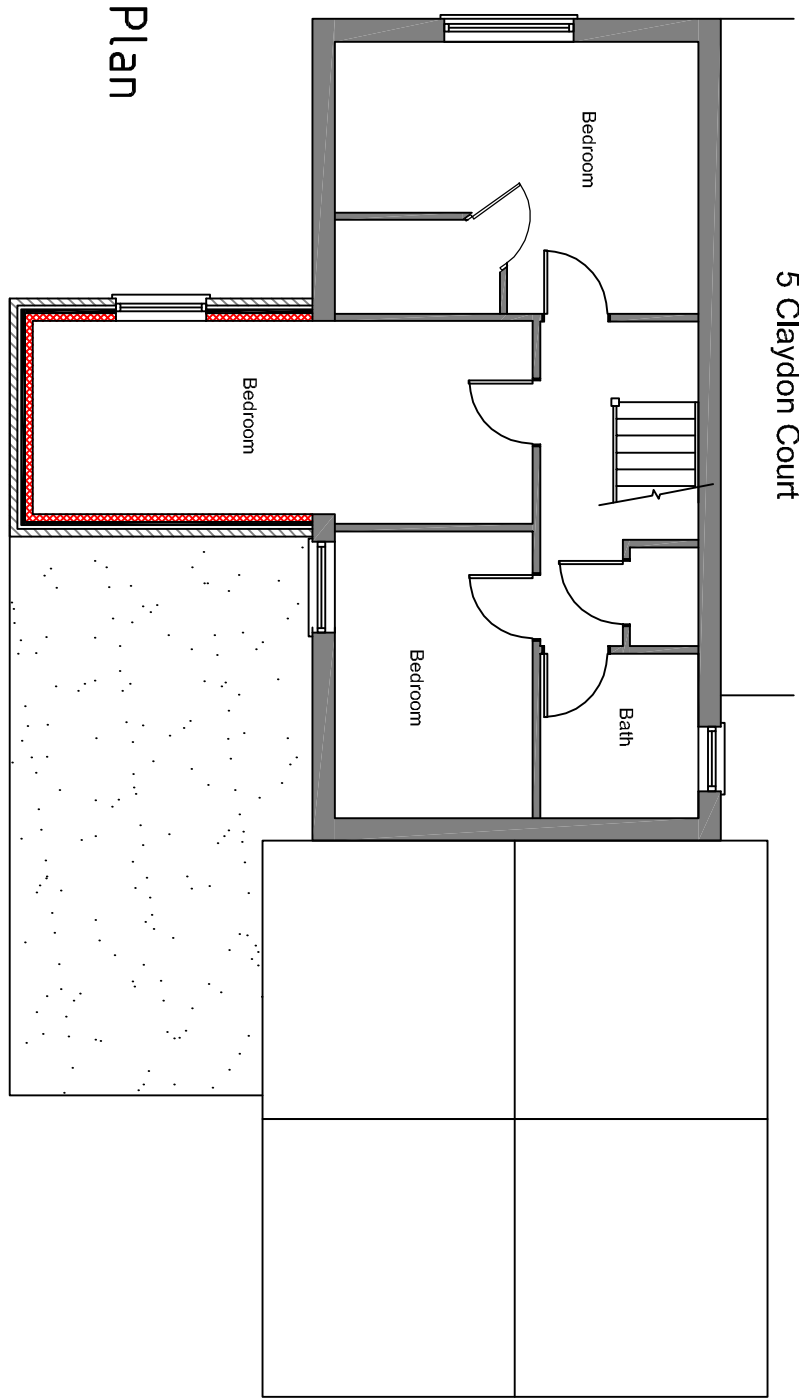




Proposed Floor Plans

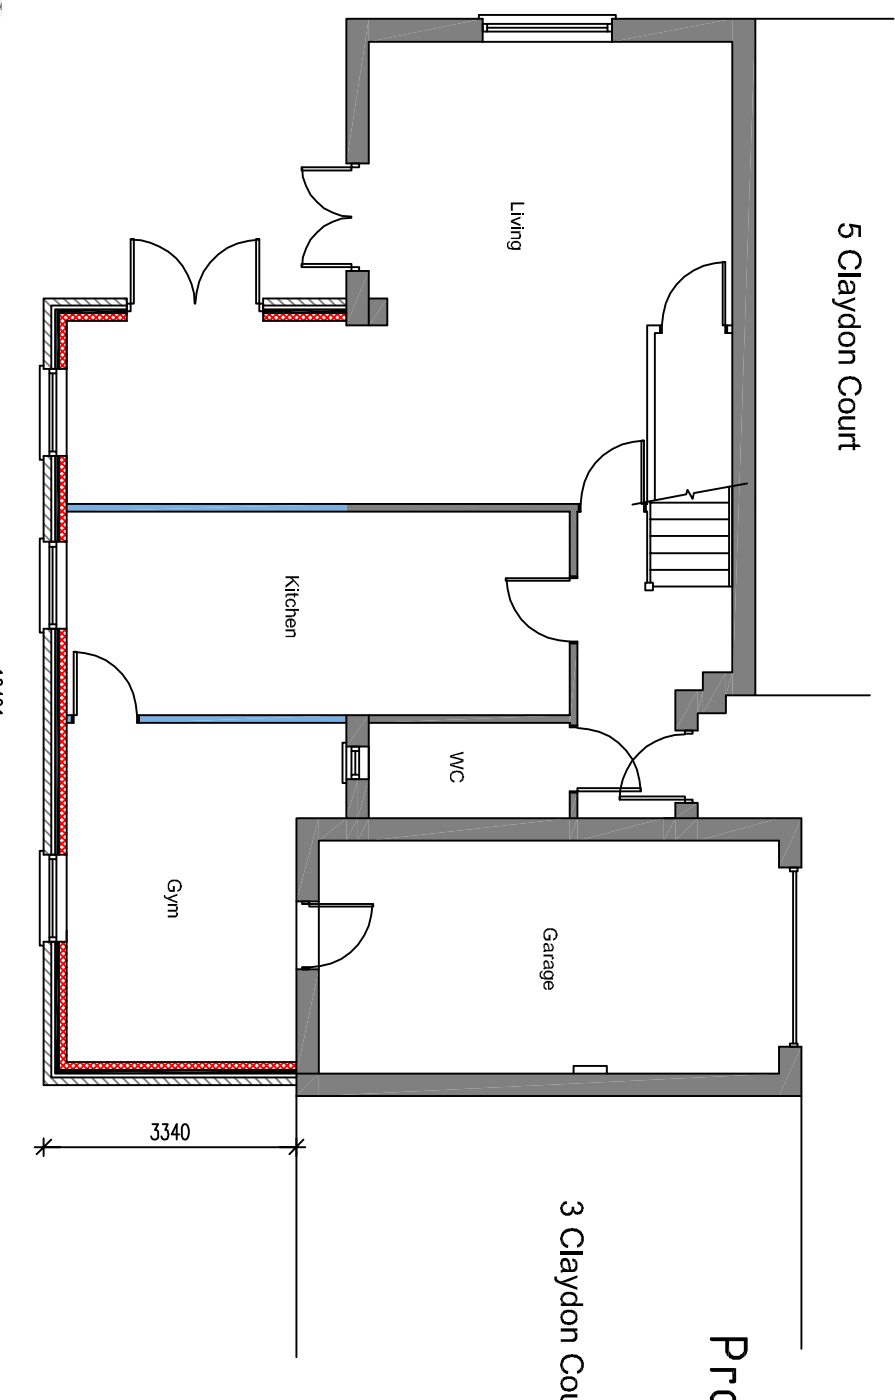

Ground Floor Plan

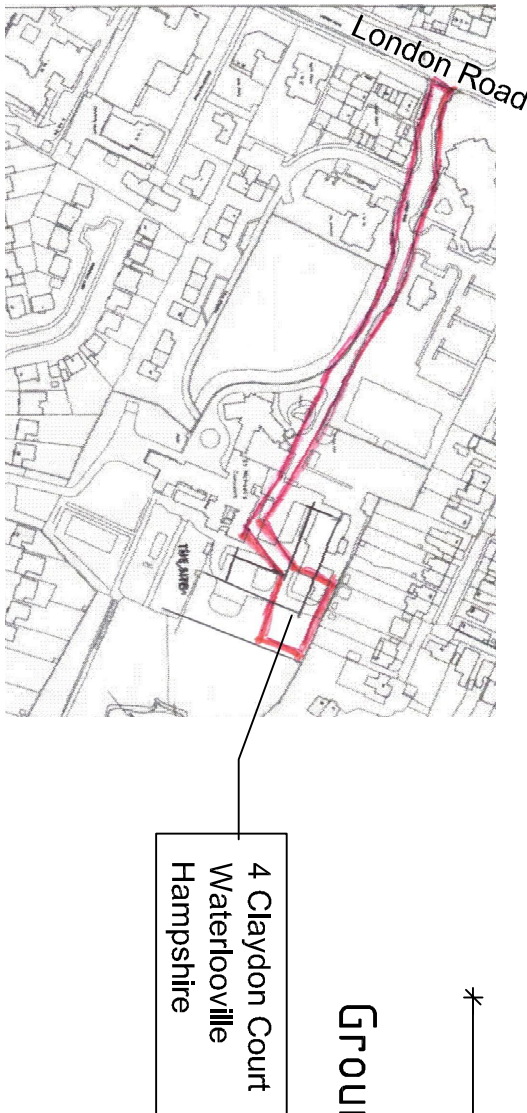

Proposed Extension

 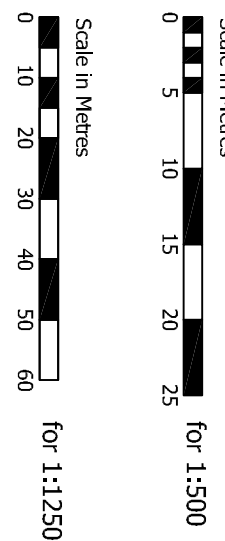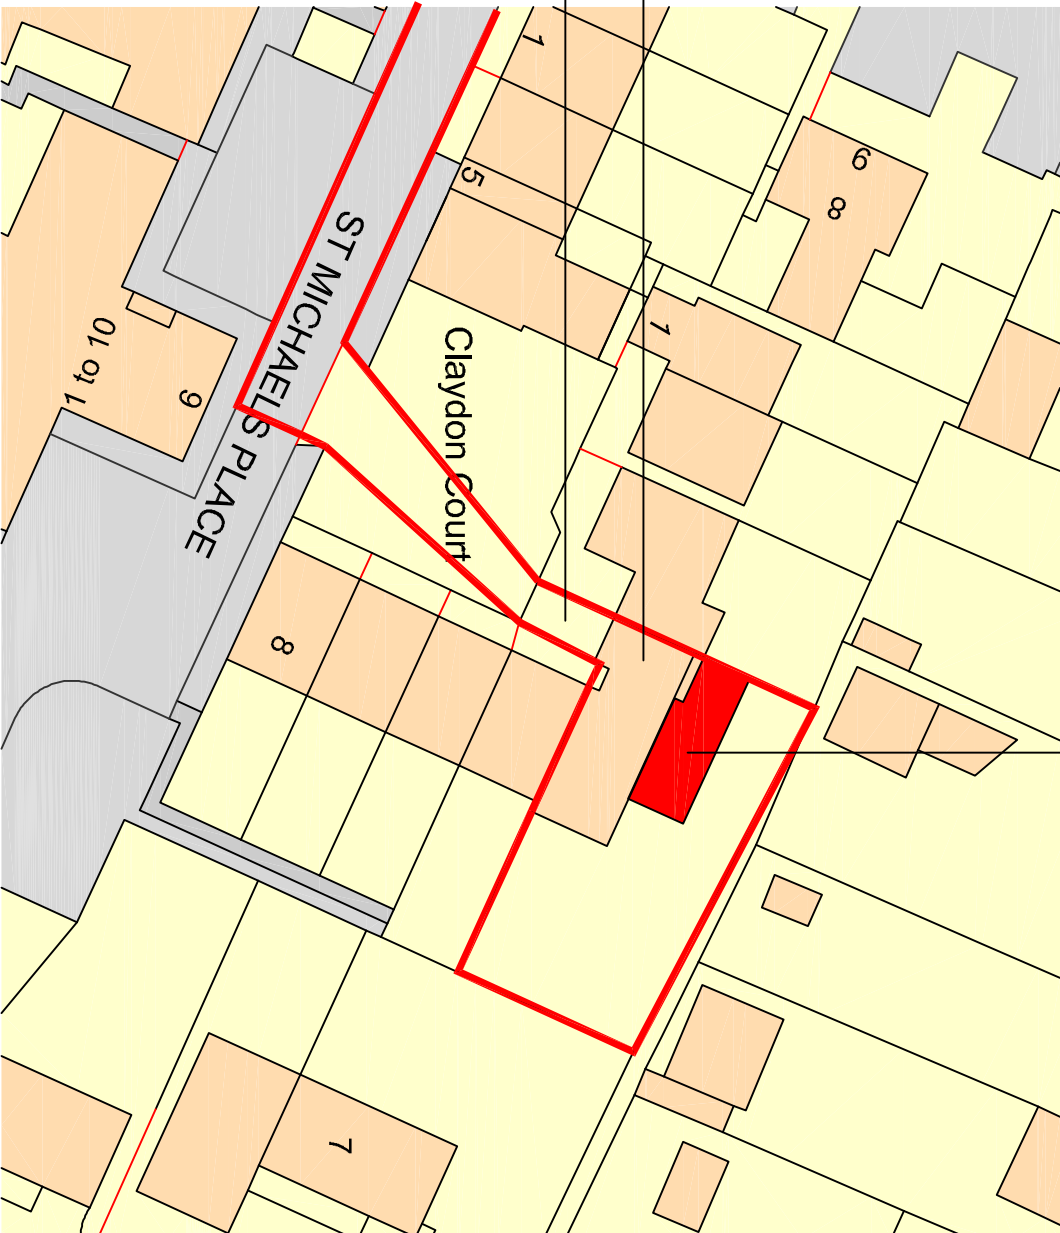

01	external landscaping	01/20	CFP
02	external landscaping	01/20	CFP

4 Clayton Court
Waterlooville
Hampshire

Proposed Extension

Chris Flint Associates Ltd

CHARTERED SURVEYORS - PROJECT MANAGERS
DEVELOPMENT CONSULTANTS

Drawn By	Date	SHEET SIZE	Approved By	Date
CF	11/05/20	A1		

CFA	FULL	02	01	1-100
-----	------	----	----	-------

PLANNING

2 Emerald Close Waterlooville, Hampshire PO7 8NZ
tel: 023 92 432484 fax: 023 92 358554
Email: info@flintassociates.co.uk