


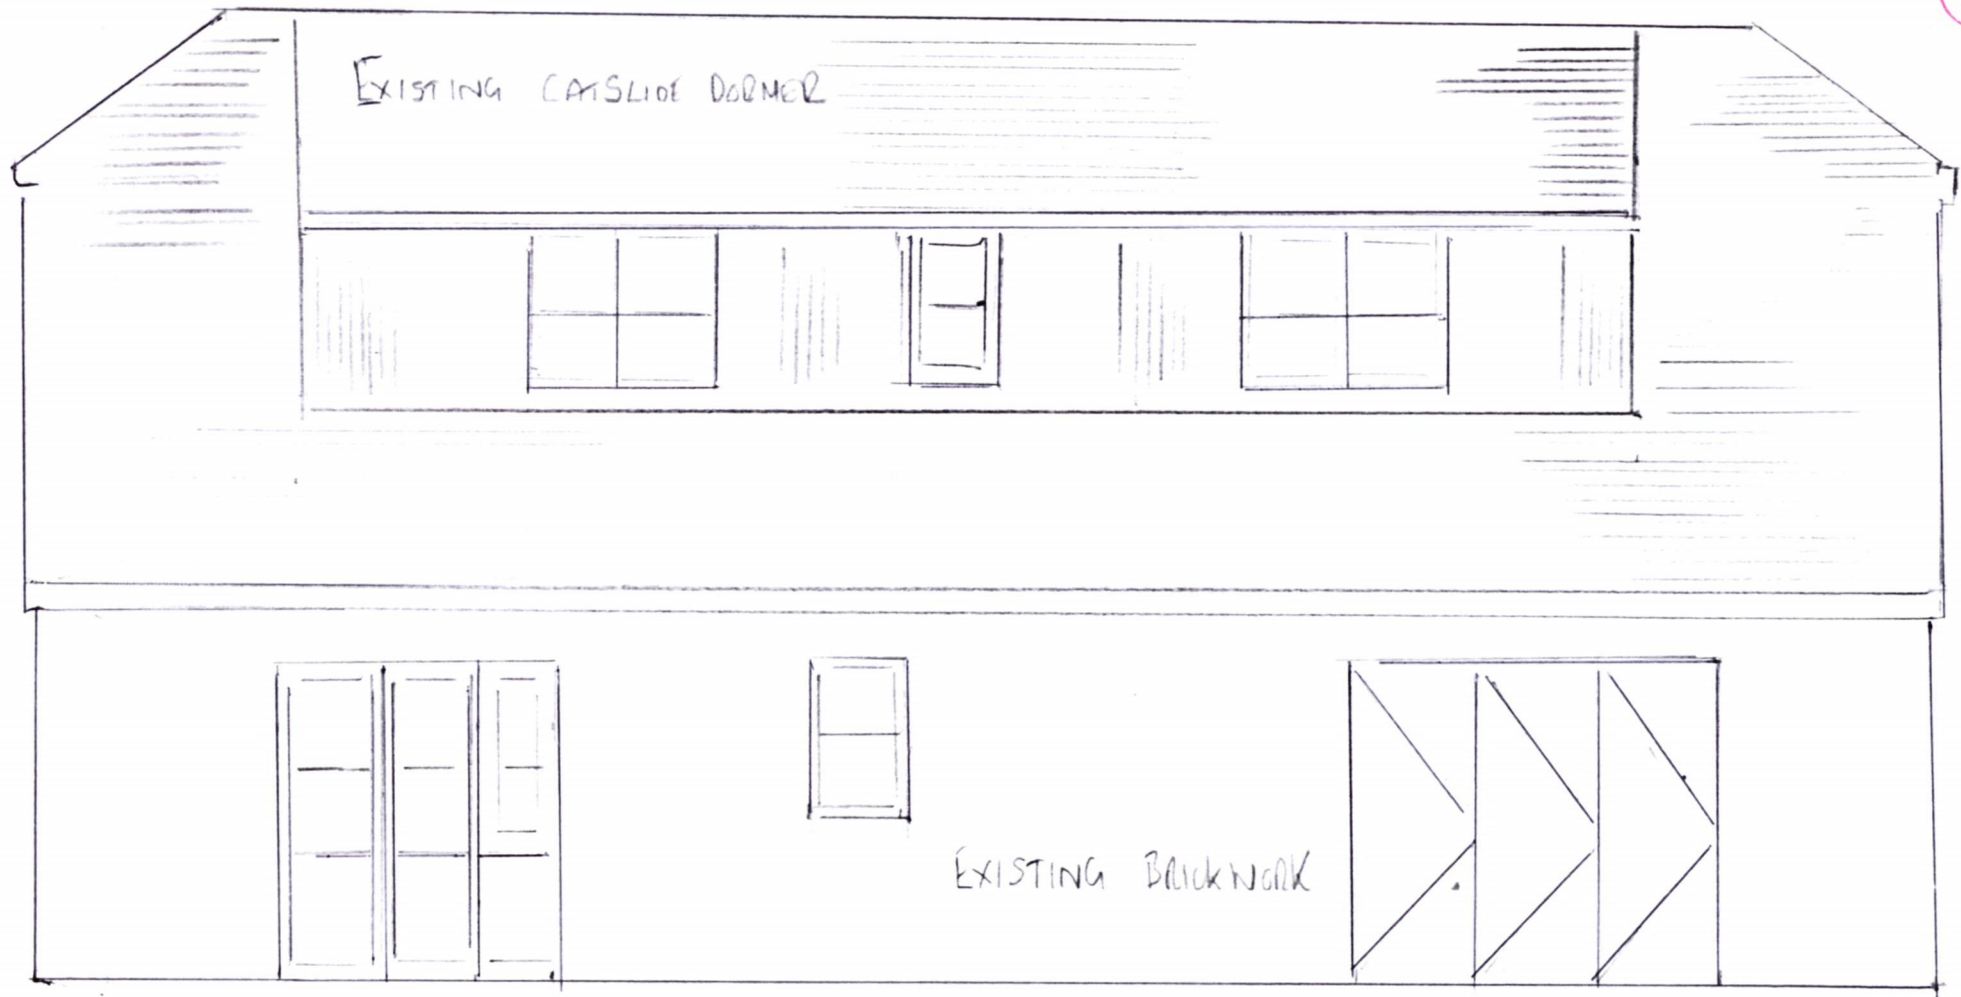

EXISTING NORTH ELEVATION

62A HART PLAIN AVE, PO8 8BX

SCALE 1:50

