

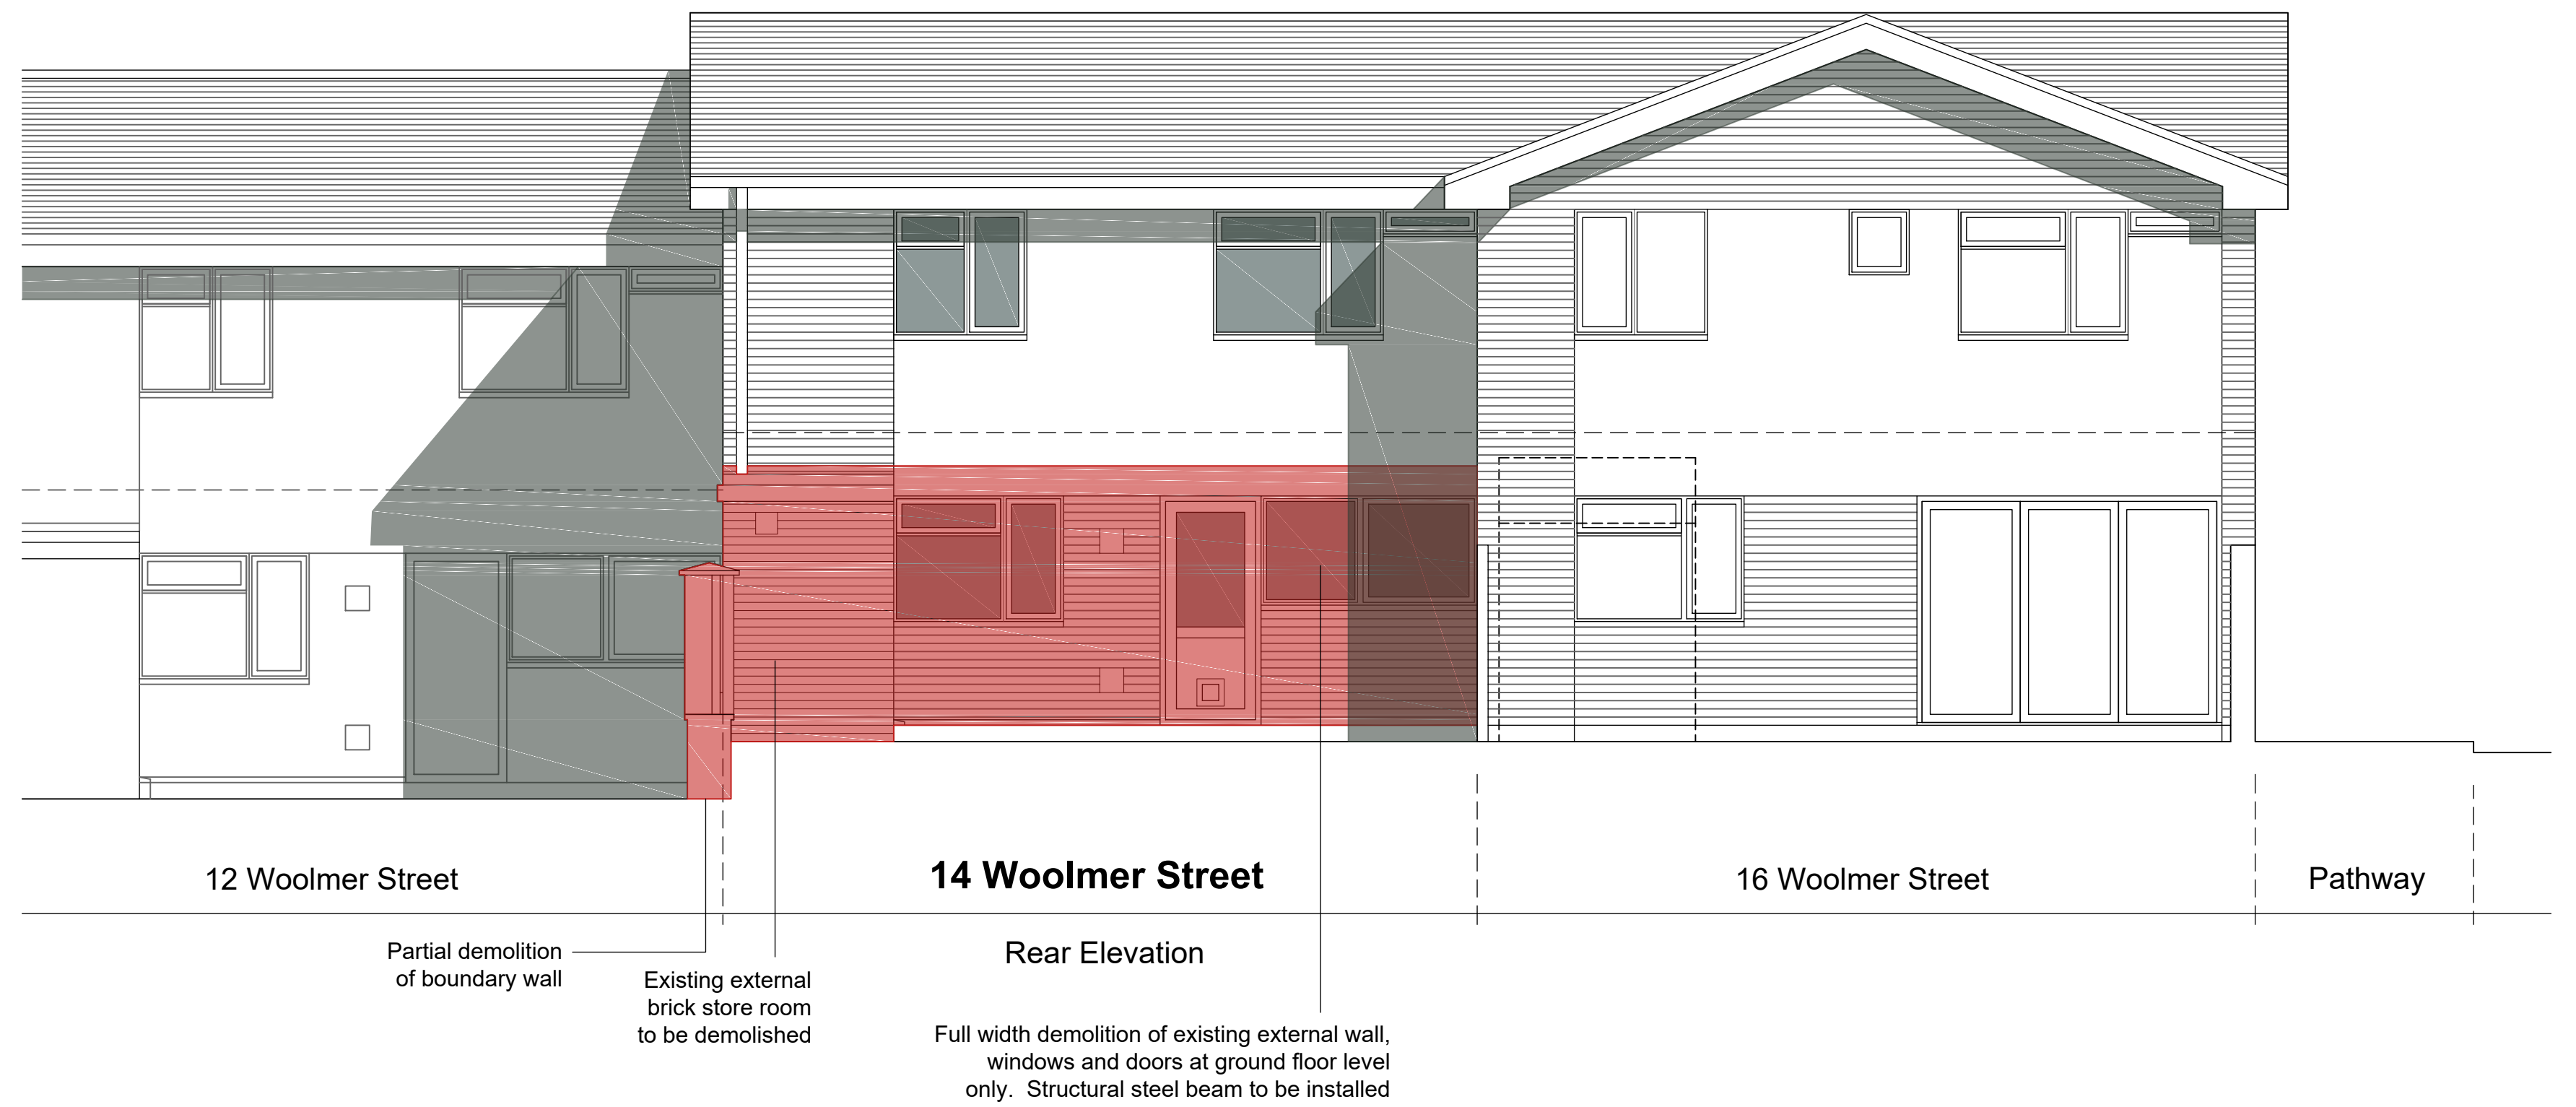


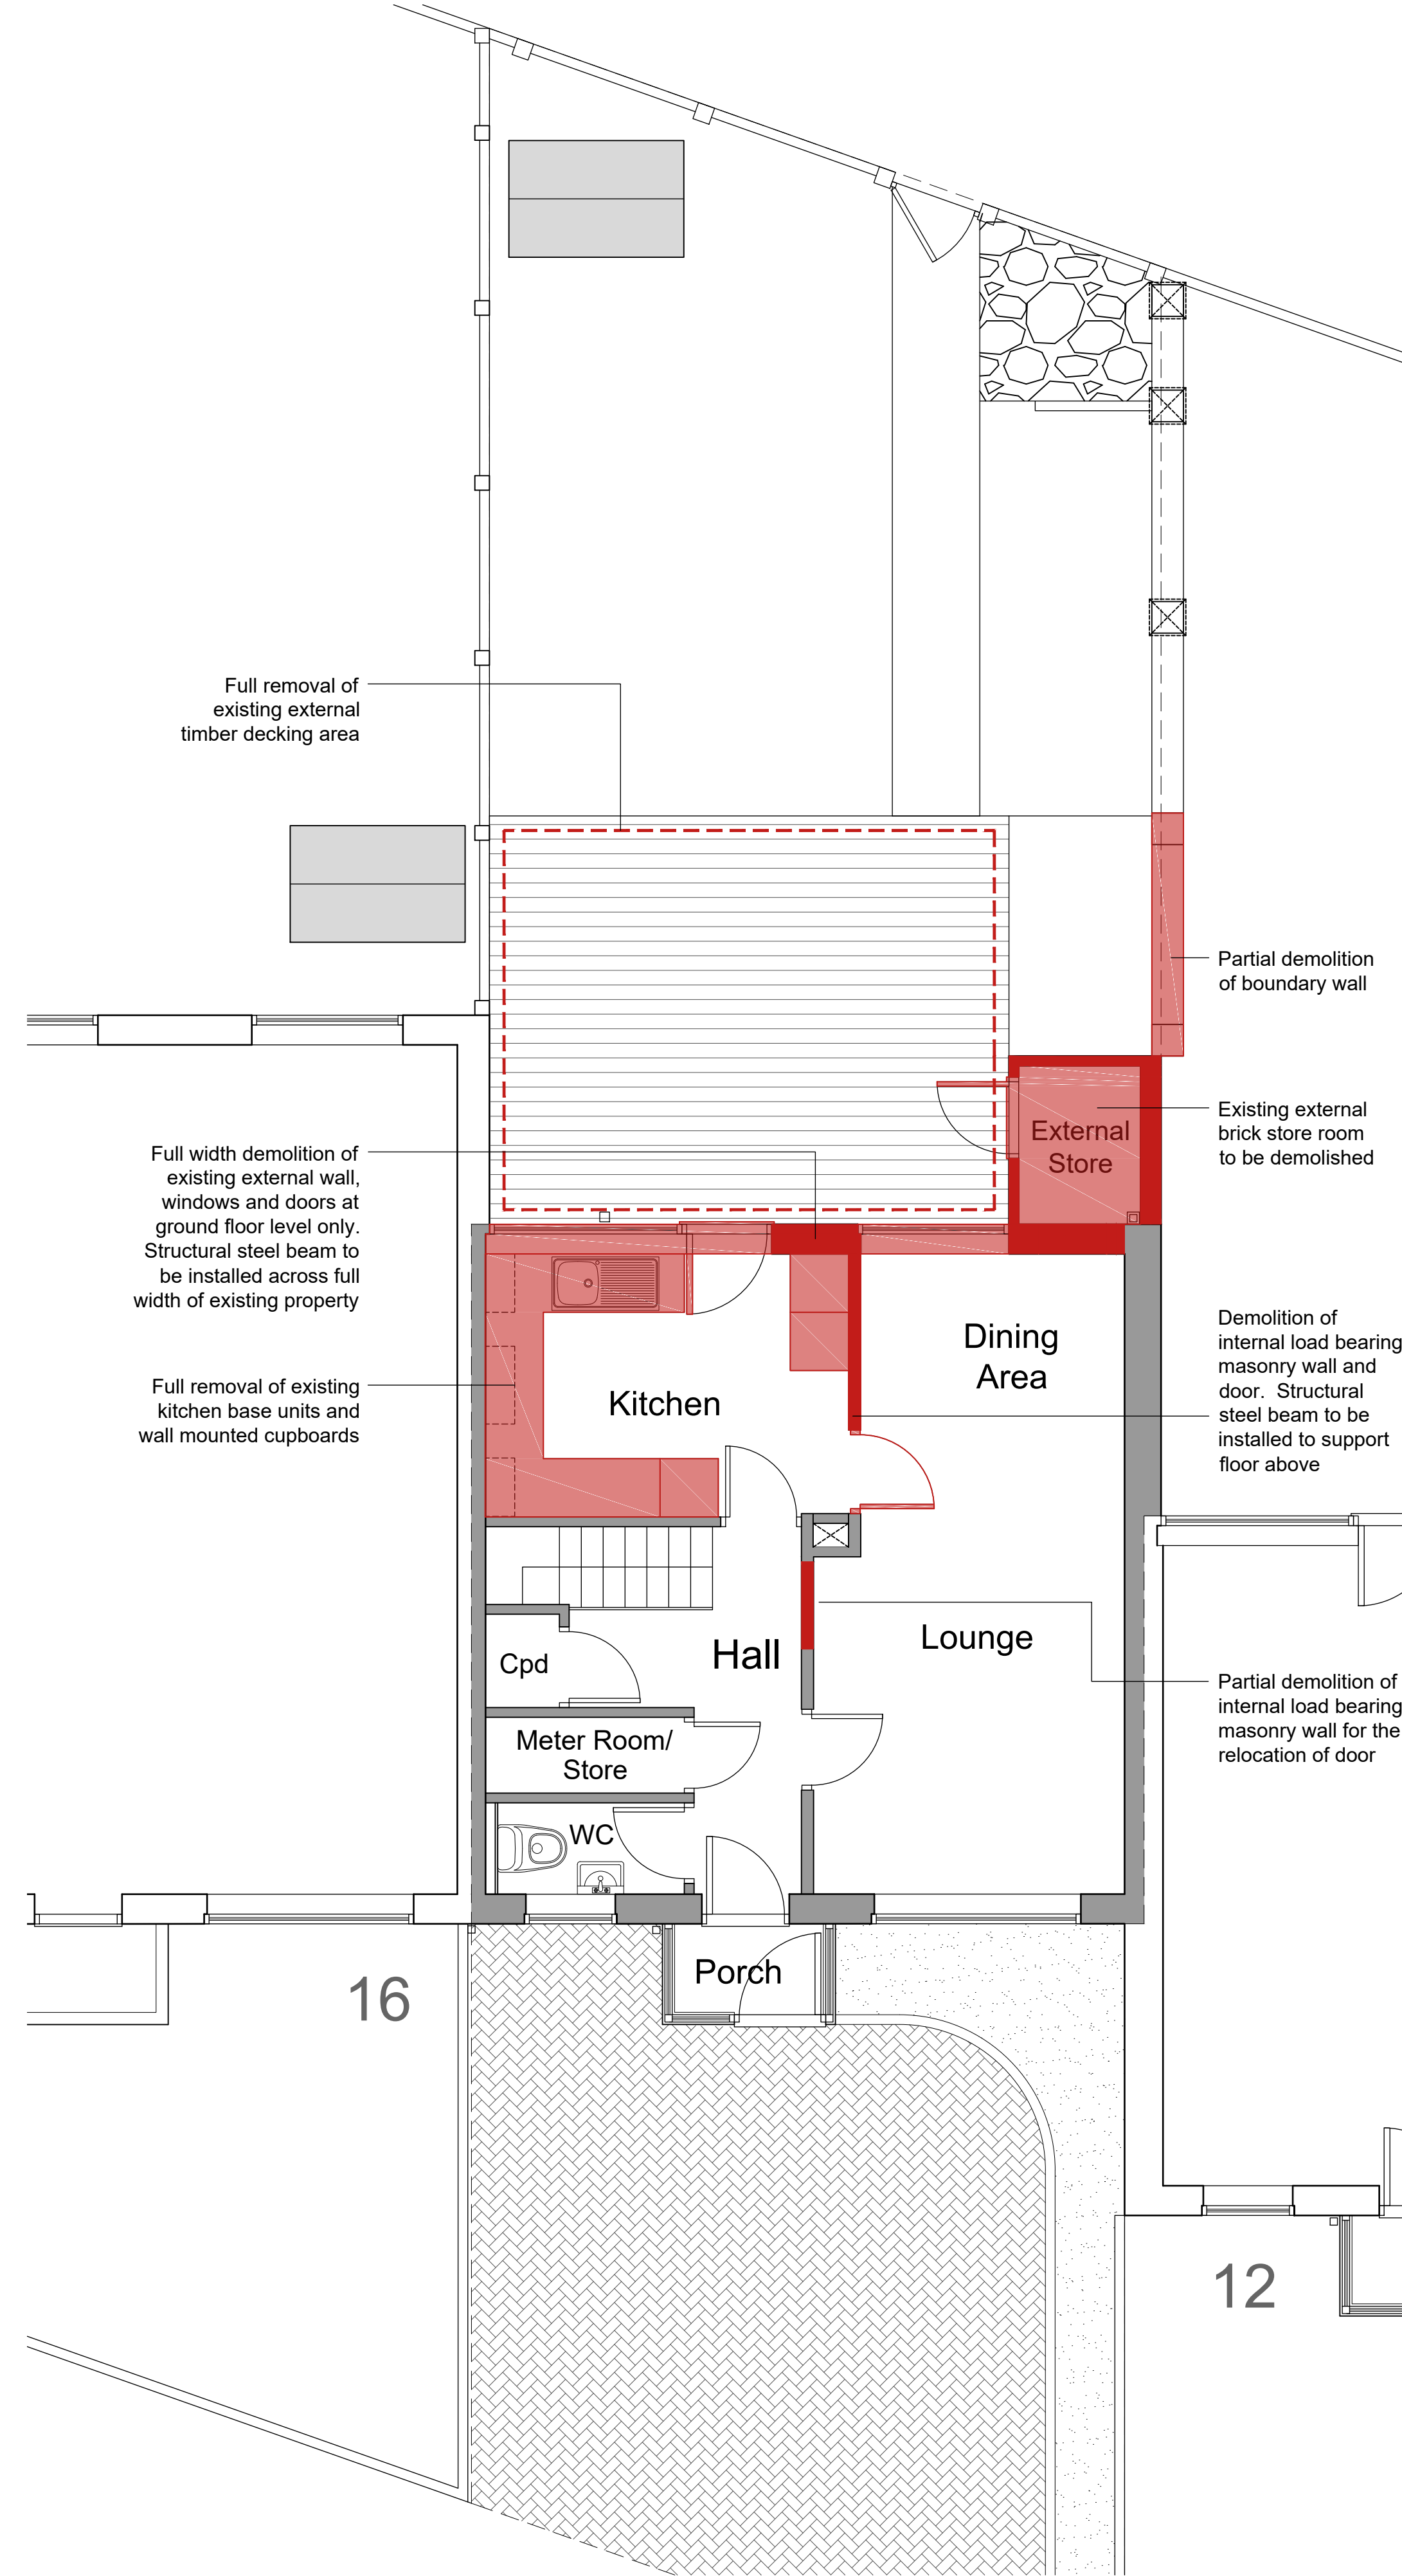

East Elevation

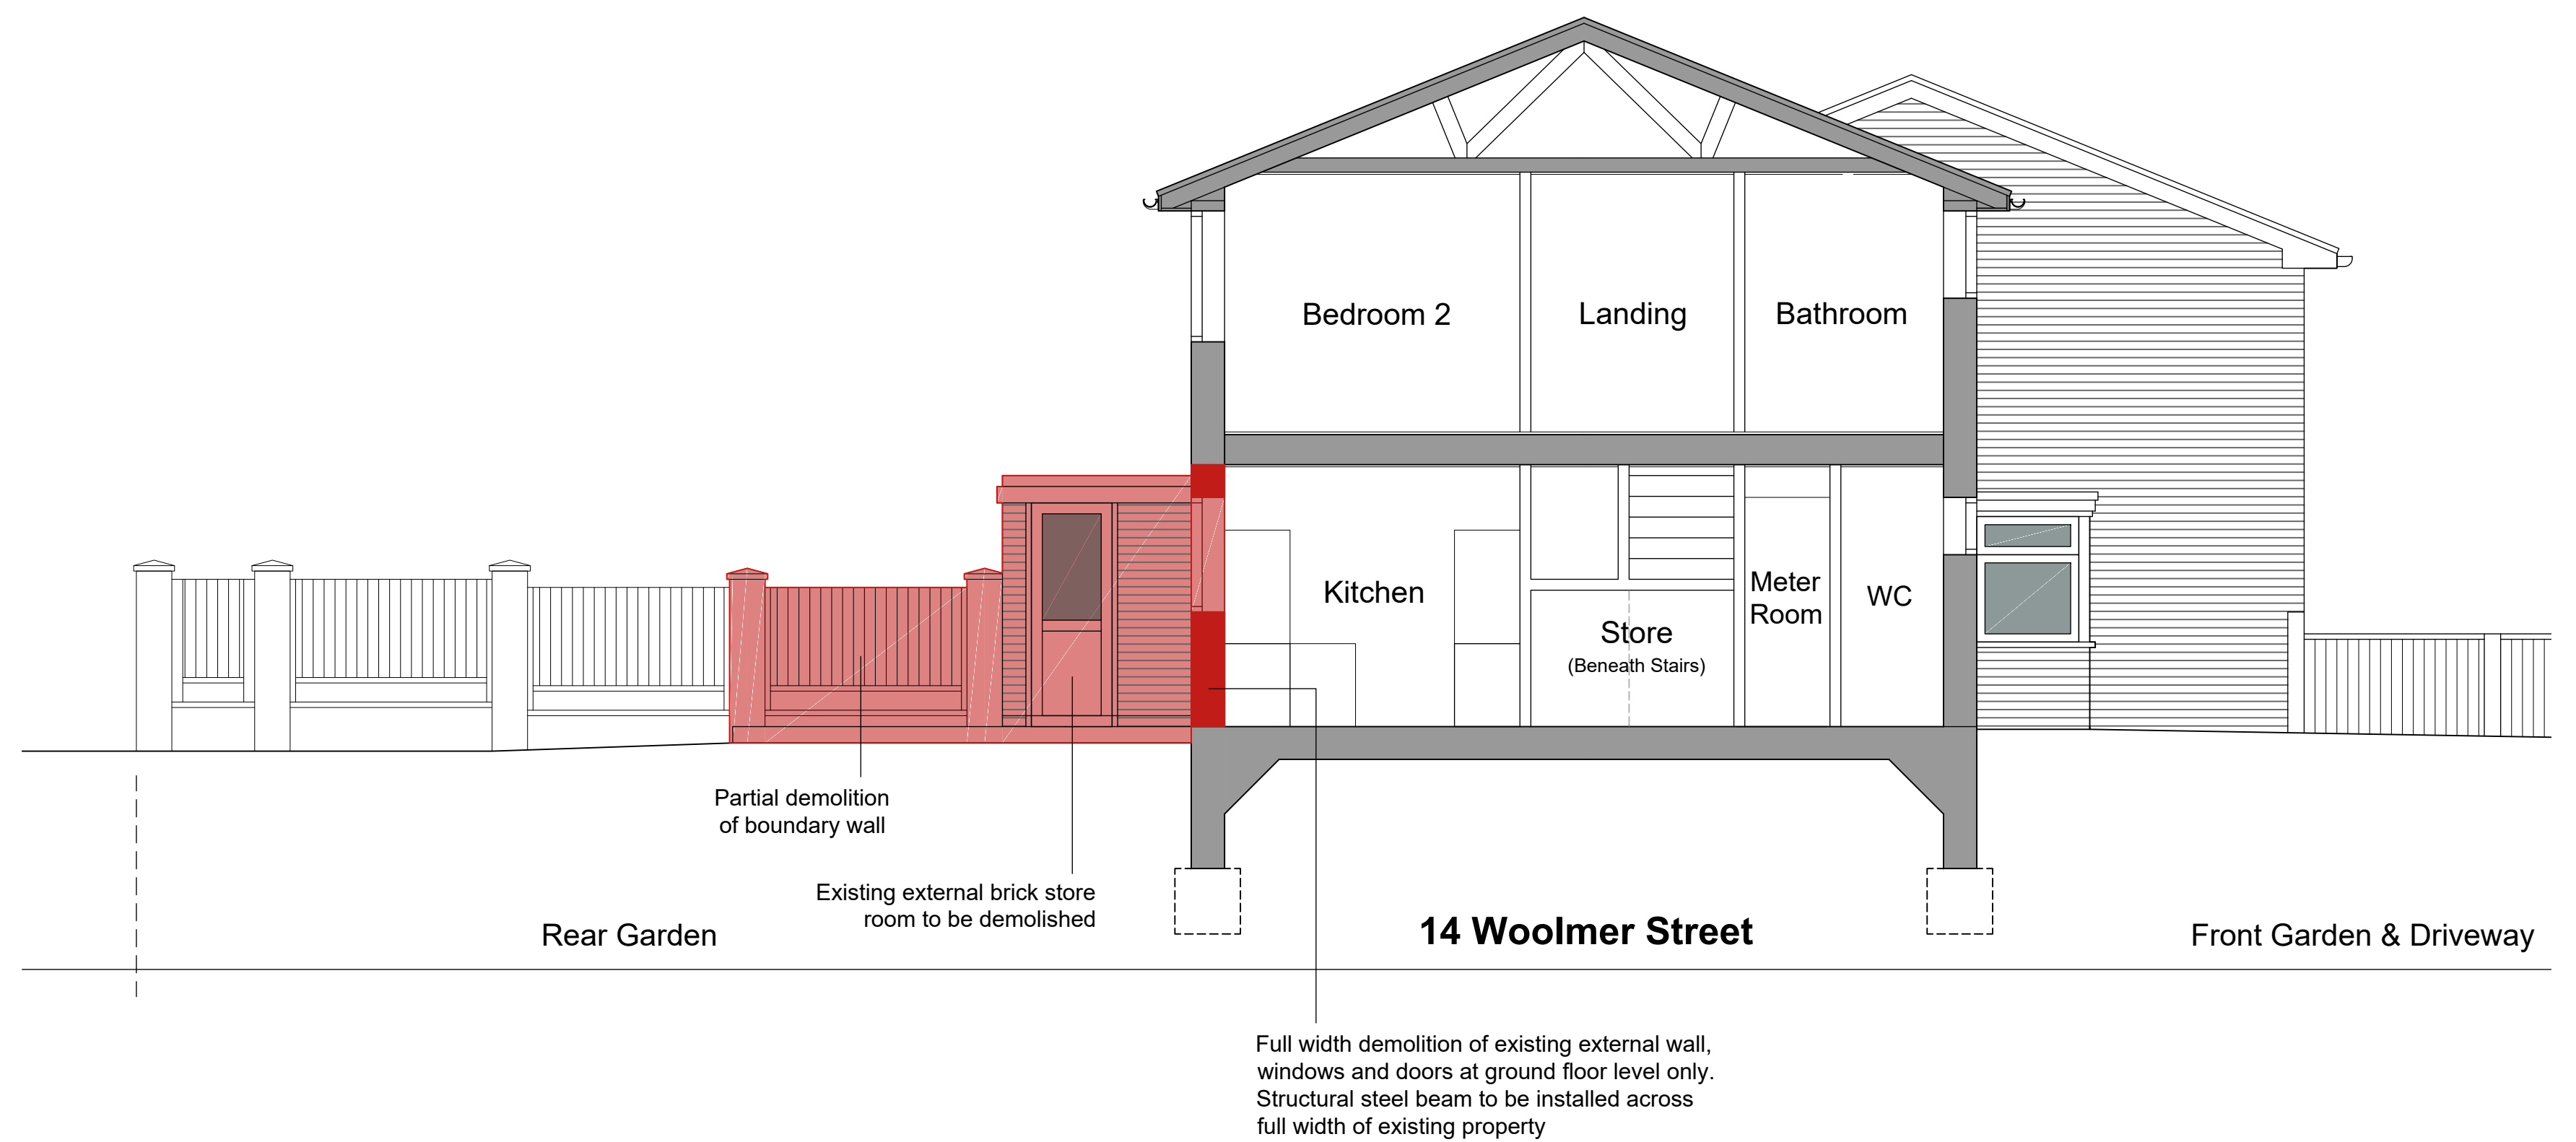

North Sectional Elevation

Design Stage Planning Drawings	Client Mr Kevin Broughton	Address 14 Woolmer Street Emsworth Hampshire PO10 7XH	Drawing Title Demolition Plan & Elevations			Drawing No. 2104 02 WS-008	Revision No. Rev1	 	General Notes This drawing should be read in conjunction with all of the contract documentation and all other consultants and specialists drawings. Do not scale from the drawing. All levels and dimensions are to be checked on site. Deer Design Studio is to be notified in writing of any discrepancies before proceeding. This drawing is subject to copyright. Contact: deerdesignstudio@gmail.com	
			Date April 2021	Drawn by: RGD	Checked by: RGD					
Drawing Status Final Issue	Project Proposed Rear Extension					Scale: 1 : 100 @ A3	Scale: 1 : 50 @ A1			