


Revisions:	Drawn / Chd:	Date:
P1 Draft - Planning Issue for Approval	DF/MAS	23/02/2021
P2 Planning Issue	MAS	29/03/2021

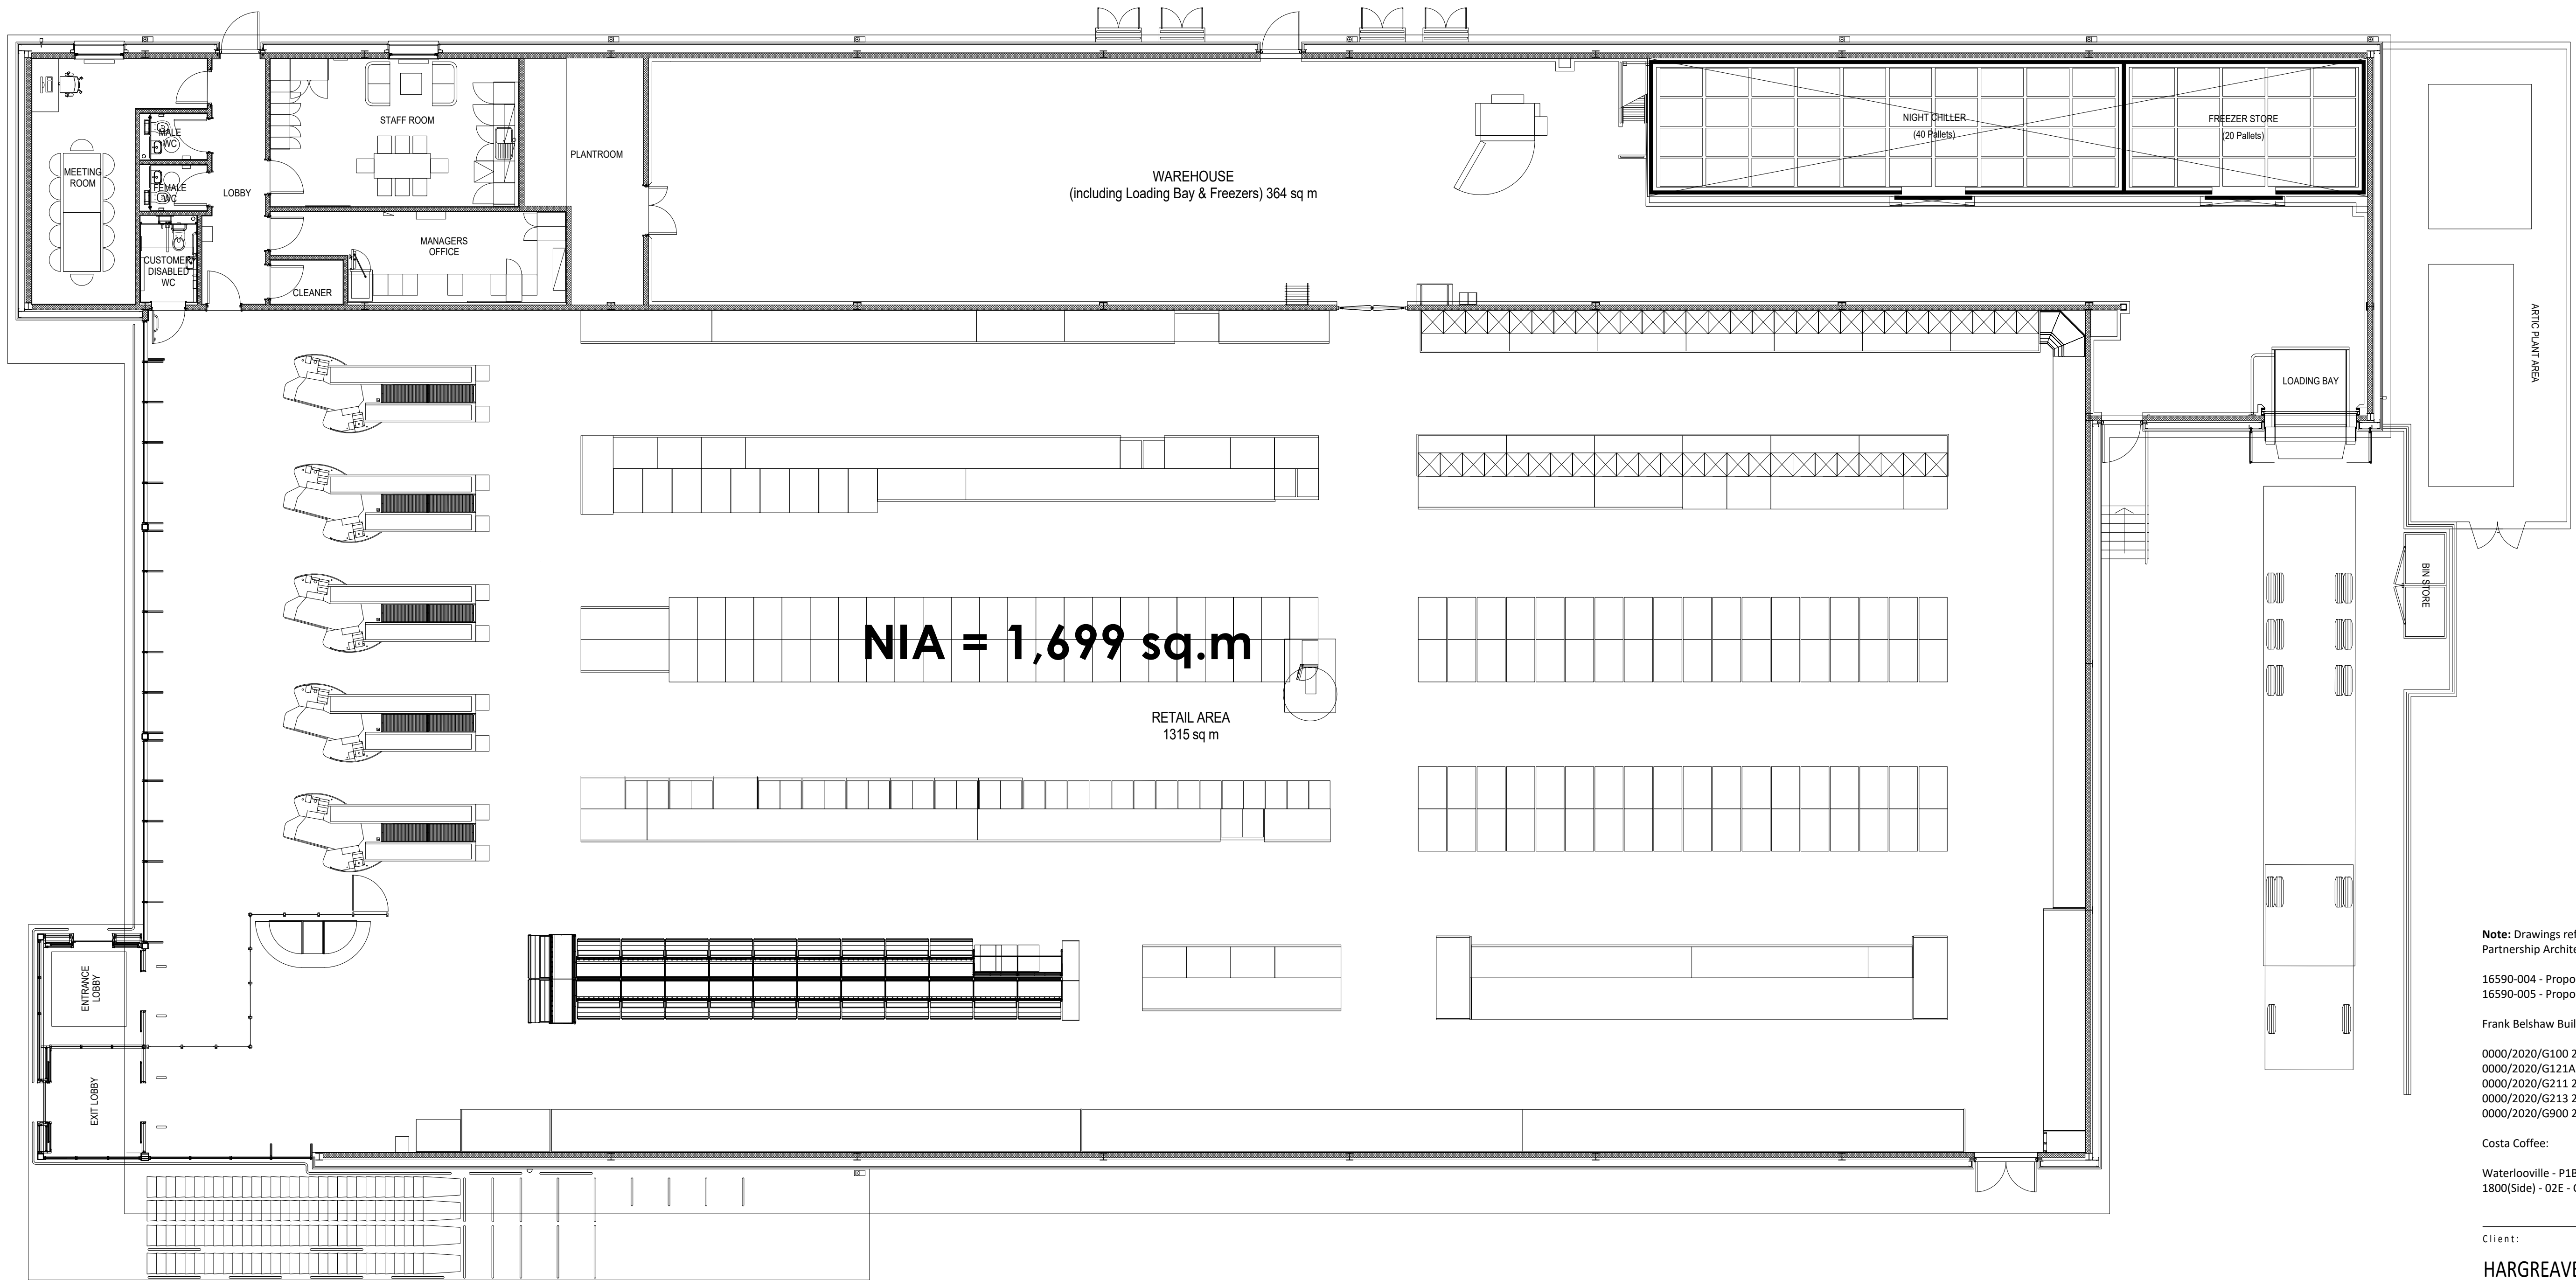

Note: Drawings reference from 'The Harris Partnership Architects' information:

16590-004 - Proposed Aldi Floor Plan
16590-005 - Proposed Aldi Elevations

Frank Belshaw Building Surveyors Limited:

0000/2020/G100 2020/77 - KFC Floor Plan
0000/2020/G121A 2020/77 - KFC Site Plan
0000/2020/G211 2020/77 - KFC Elevations
0000/2020/G213 2020/77 - KFC Roof Plan
0000/2020/G900 2020/77 - KFC Drainage Plan

Costa Coffee:

Waterlooville - P1B (1) - Costa Floor Plan
1800(Side) - 02E - Costa Coffee Elevations

Client:

HARGREAVES

Project:
**WATERLOO PARK
WATERLOOVILLE**



24 Church St. West,
Woking, Surrey,
GU21 6HT
01483 494 350

lda@ldaarchitects.co.uk
www.ldaarchitects.co.uk

Drawing Title:
**Unit A_ Proposed ALDI
Floor Plan**

Scale @ A1: Checked by: Date:
As indicated MAS 01/06/21

Job No: Stage_ Drawing No: Rev:
1618 PL_100 P2

Issue Status:
Construction ☐ Preliminary ☐
Information ☐ Approval ☒
Tender ☐

Architecture
Planning
Space Planning
Interior Design

Offices
Woking

FP00(PL 100) ALDI PLANS
1 : 100

