



HAVANT BOROUGH
COUNCIL
01 JUN 2021
RECEIVED

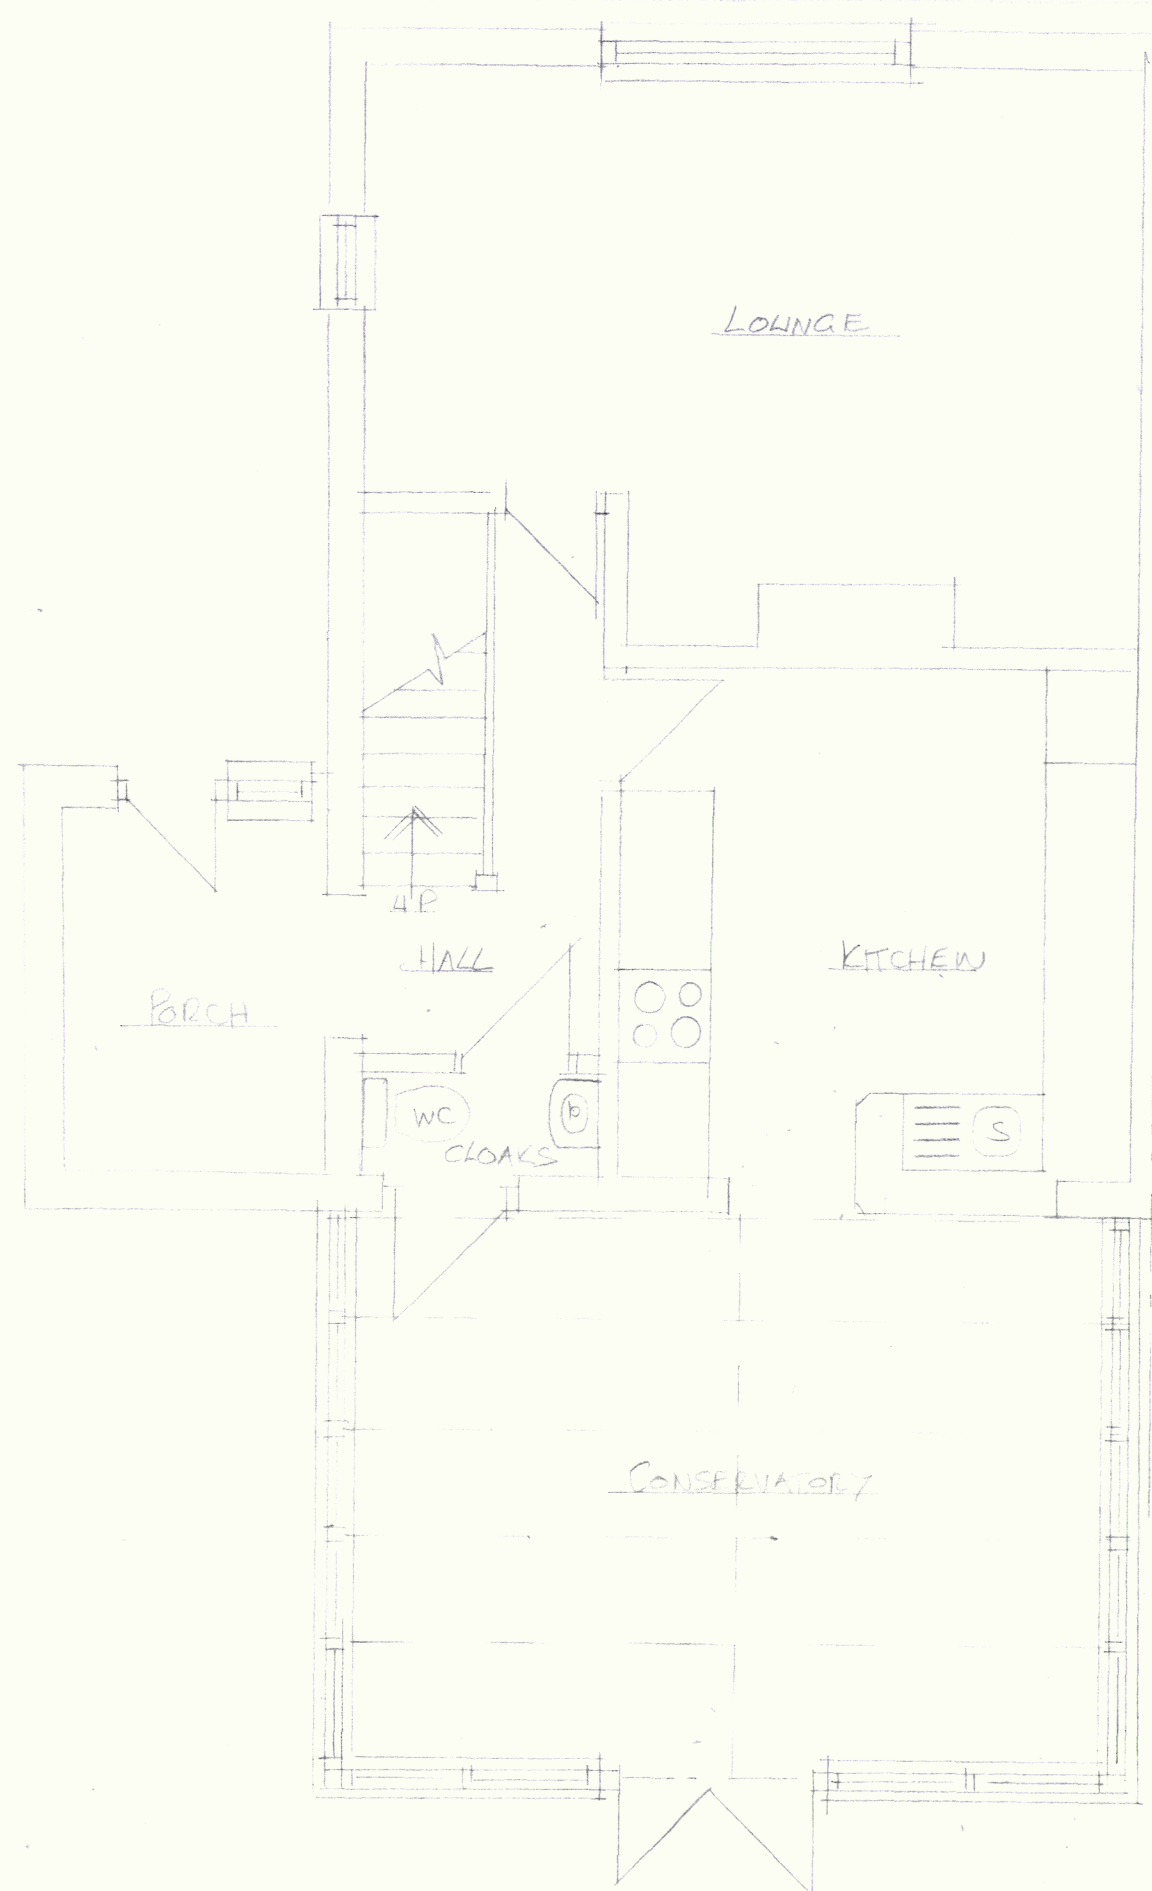

EXISTING GROUND FLOOR PLAN 1:50

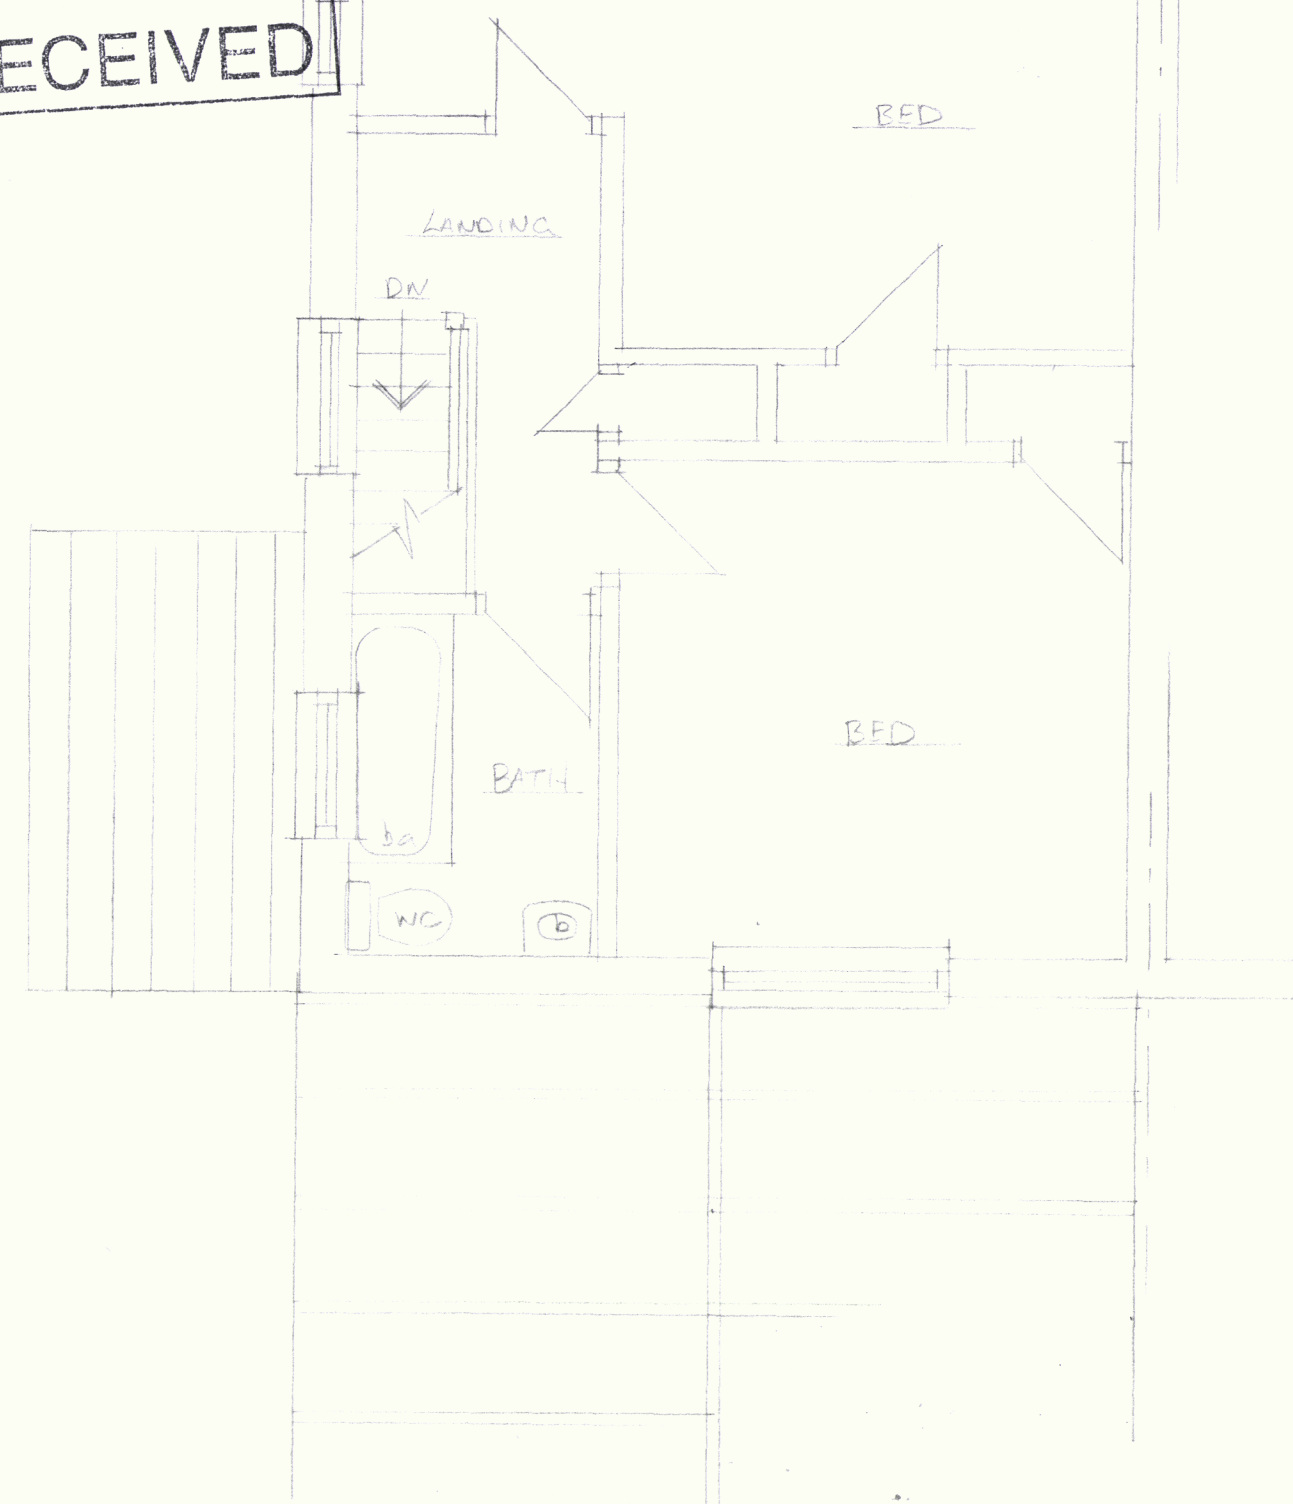

PROPOSED LOFT CONVERSION WITH SIDE DORMER
26 MITCHELL ROAD, BEDHAMPTON PO93Q.B

EXISTING FIRST FLOOR PLAN 1:50

Scale 1:50 @ A3 P 1 2 3