


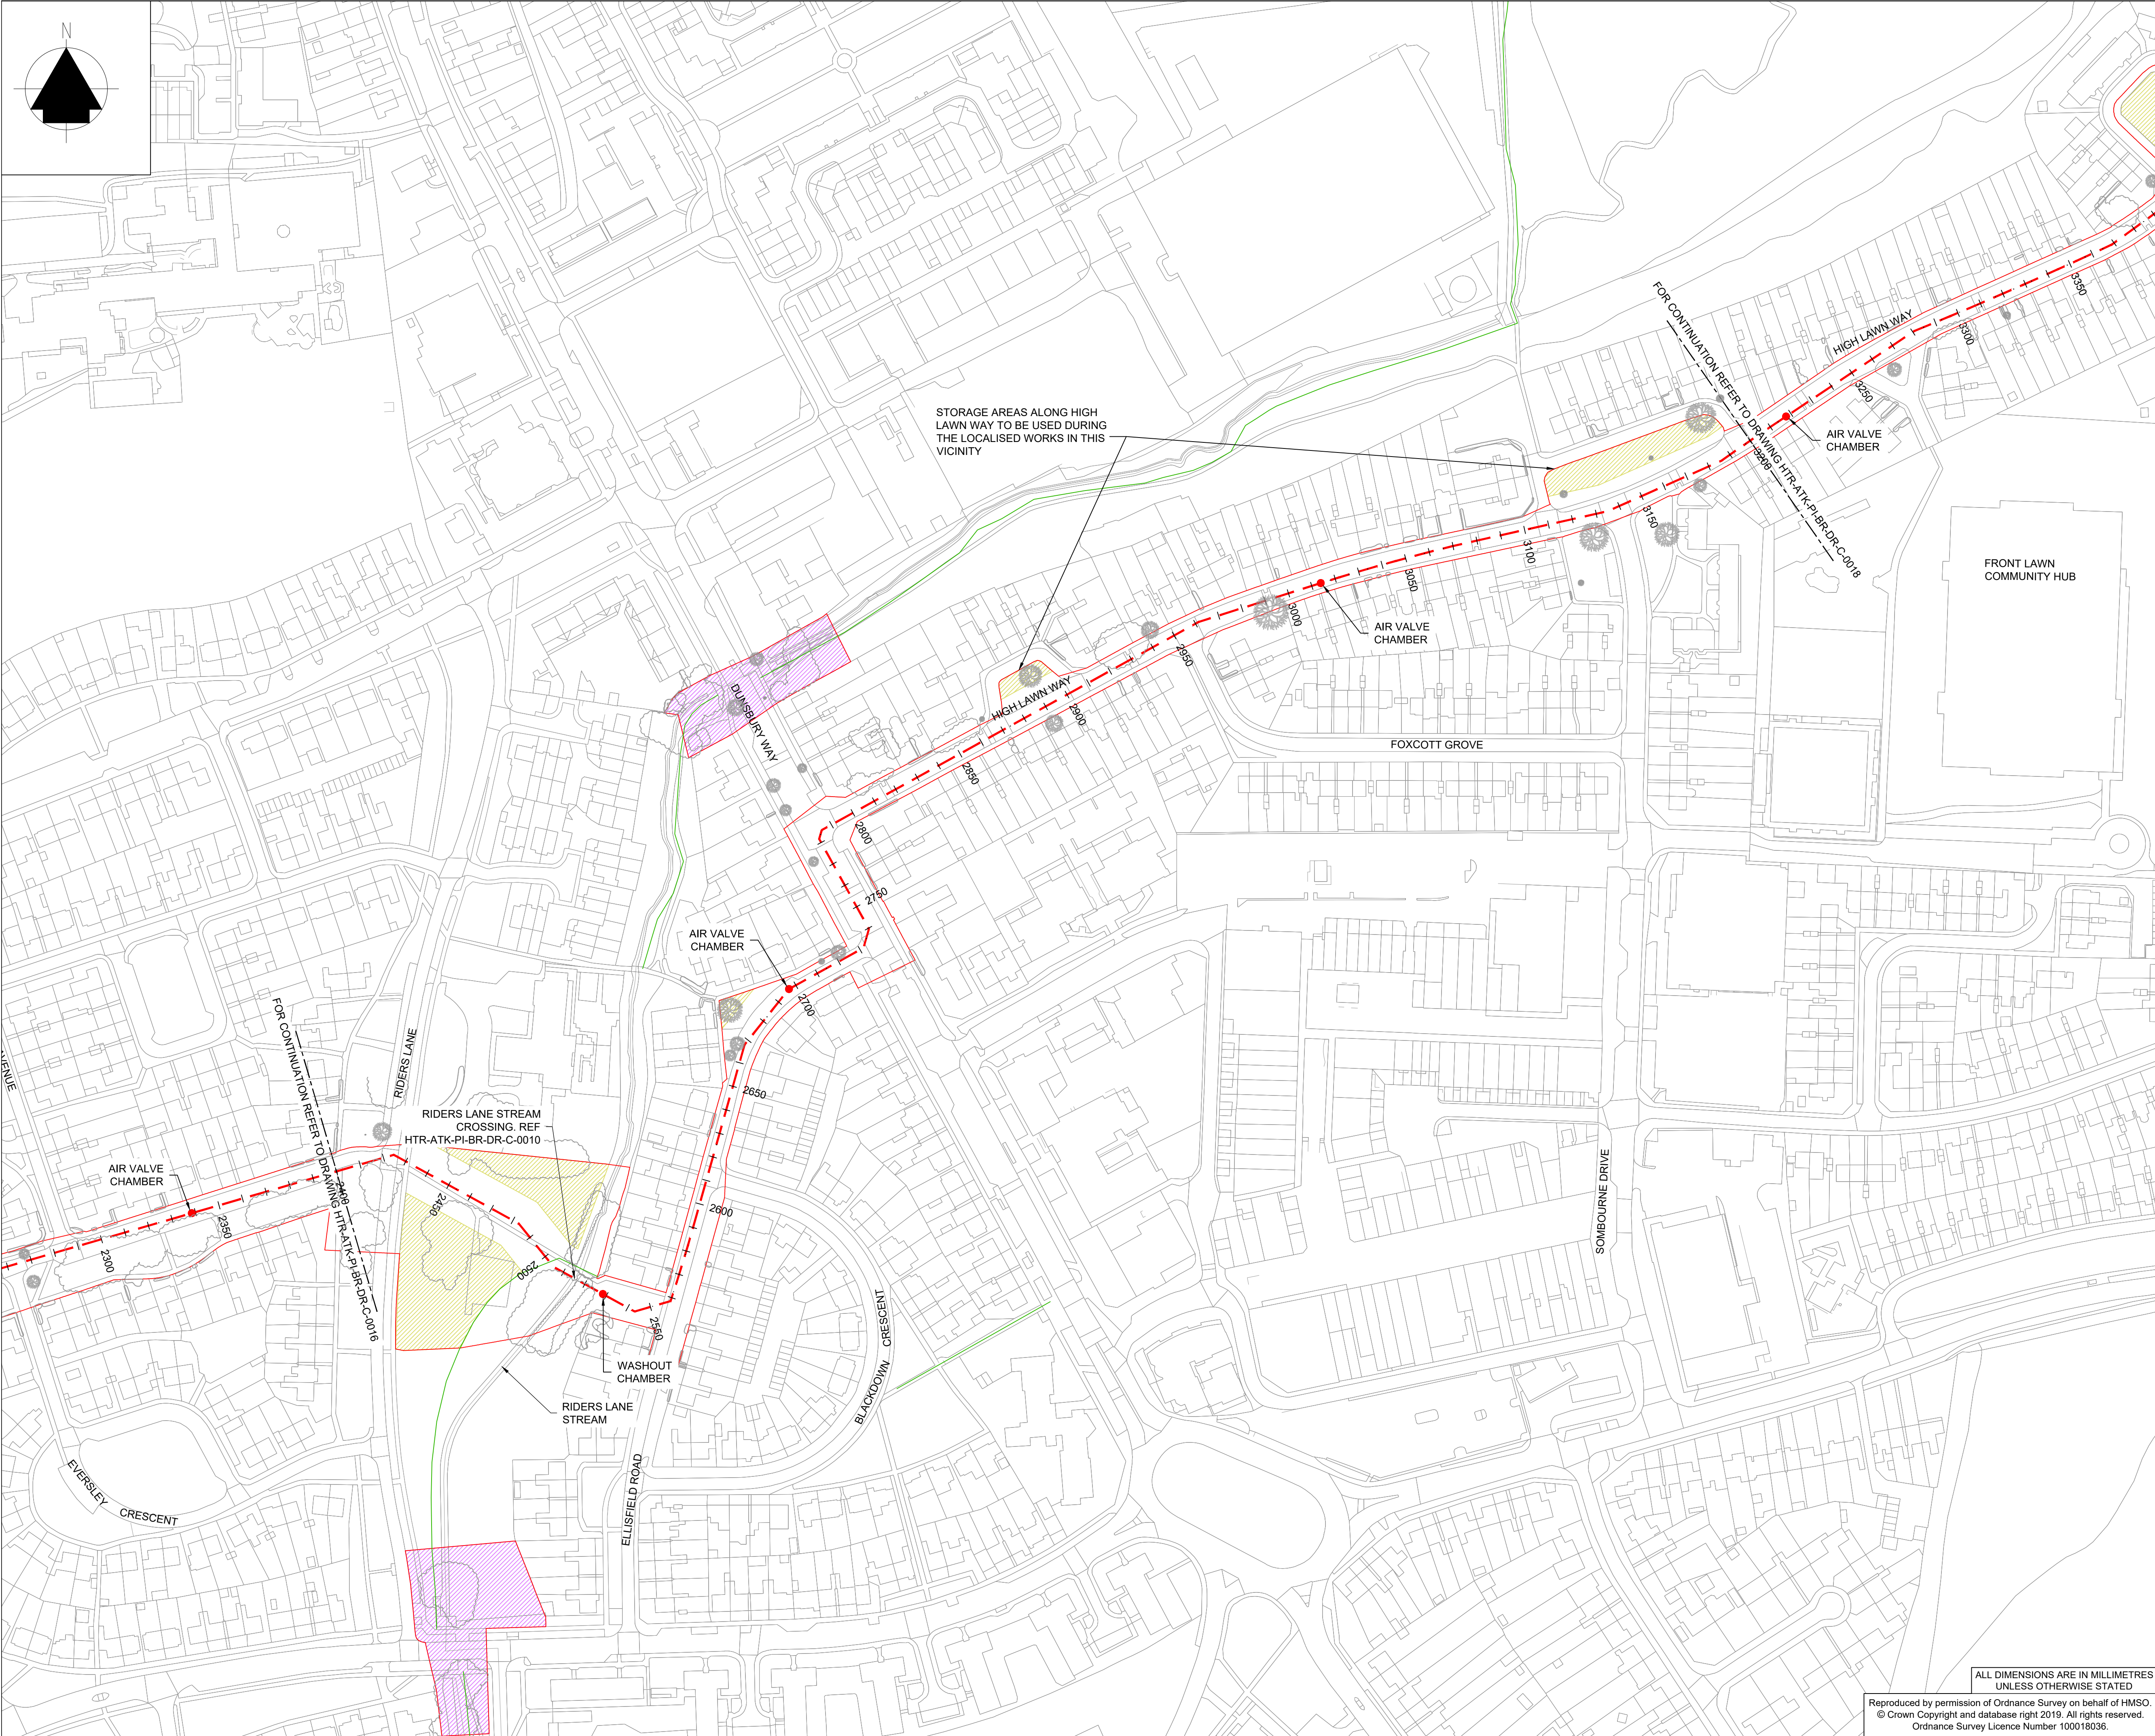

KEY PLAN
SCALE : NTS

NOTES:

- WORKING AREA THROUGH PROTECTED HEDGEROWS TO BE REDUCED WIDTH.
- AIR VALVE, WASHOUT AND OTHER ANCILLARIES WILL REQUIRE SURFACE COVERS. FLUSH IN ROAD/PATHS, RAISED OR FENCED IN FIELDS.
- ALL IMPORTANT TREES AND THEIR ROOT PROTECTION ZONES WILL BE AVOIDED.

LEGEND

- INDICATIVE PIPE ROUTE
- REDLINE BOUNDARY
- LAND WITHIN PORTSMOUTH WATER OWNERSHIP
- STORAGE AREA
- CULVERT IMPROVEMENT WORKS AREA
- PROPOSED AIR VALVE
- PROPOSED WASHOUT
- EXISTING PUBLIC RIGHT OF WAY (PROW)

REFERENCES:

HTR-ATK-PI-BR-DR-C-0010
HTR-ATK-PI-BR-DR-C-0016
HTR-ATK-PI-BR-DR-C-0018

TYPICAL STREAM CROSSING DETAIL
VIA 1991 S159 NOTICE PLAN CH1600 - CH2400
VIA 1991 S159 NOTICE PLAN CH3700 - CH4564

0 12.5 25 37.5 50 62.5 m
SCALE 1:1250

C01	CC	ID	RW	JF	Planning Drawings for Comment	10/08/20
A1	HD	ID	JF	JF	FOR PLANNING	10/11/20
C02	HD	ID	JF	JF	FOR PLANNING	10/11/20
A1	HD	ID	JF	JF	FOR PLANNING	10/11/20
Rev. Status	Dm By	Ckd By	Rev By	Auth By	Description	Date

ATKINS

Member of the SNC-Lavalin Group

Aztec West
500 Park Avenue
Almondsbury
Bristol
BS32 4RZ
Tel: +44 (0)1454 662000
Fax: +44 (0)1454 663333
www.atkinsglobal.com

Copyright © Atkins Limited (2020)

Drawing Suitability:

Initial non-contractual code

Status:

A1

Contractors Drawing Number:

HTR - ATK - PI - BR - DR - C - 0017

Project

Originator Volume Location Type Role Number

Telephone: Havant (023) 9249 9888
Fax: Havant (023) 9245 3632
Website: www.portsmouthwater.co.uk
Registered Office: PO Box 8 West Street
Havant Hampshire PO9 1LG
REGISTERED IN ENGLAND No. 2536455

Project Ref. No:

HTR

Sheet:

4 of 6

Scale:

AS SHOWN

Sheet Size:

A1

Project Title:

HAVANT THICKET RESERVOIR

Drawing Title:

WATER INDUSTRY ACT 1991
SECTION 159 NOTICE PLAN
SITE PLAN CH2400 - CH3200

Portsmouth Water Drawing Number:

C02

Rev:

C02