
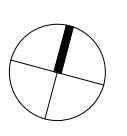


Notes:
This drawing is to be read in conjunction with all other relevant architectural drawings.
Drawing not to be scaled, use figured dimensions only. All dimensions to be checked on site by the contractor prior to the commencement of any work or specialist production drawing. Any discrepancies to be notified to Hay Associates and further instructions obtained before work is commenced.
Copyright © Hay Associates Limited

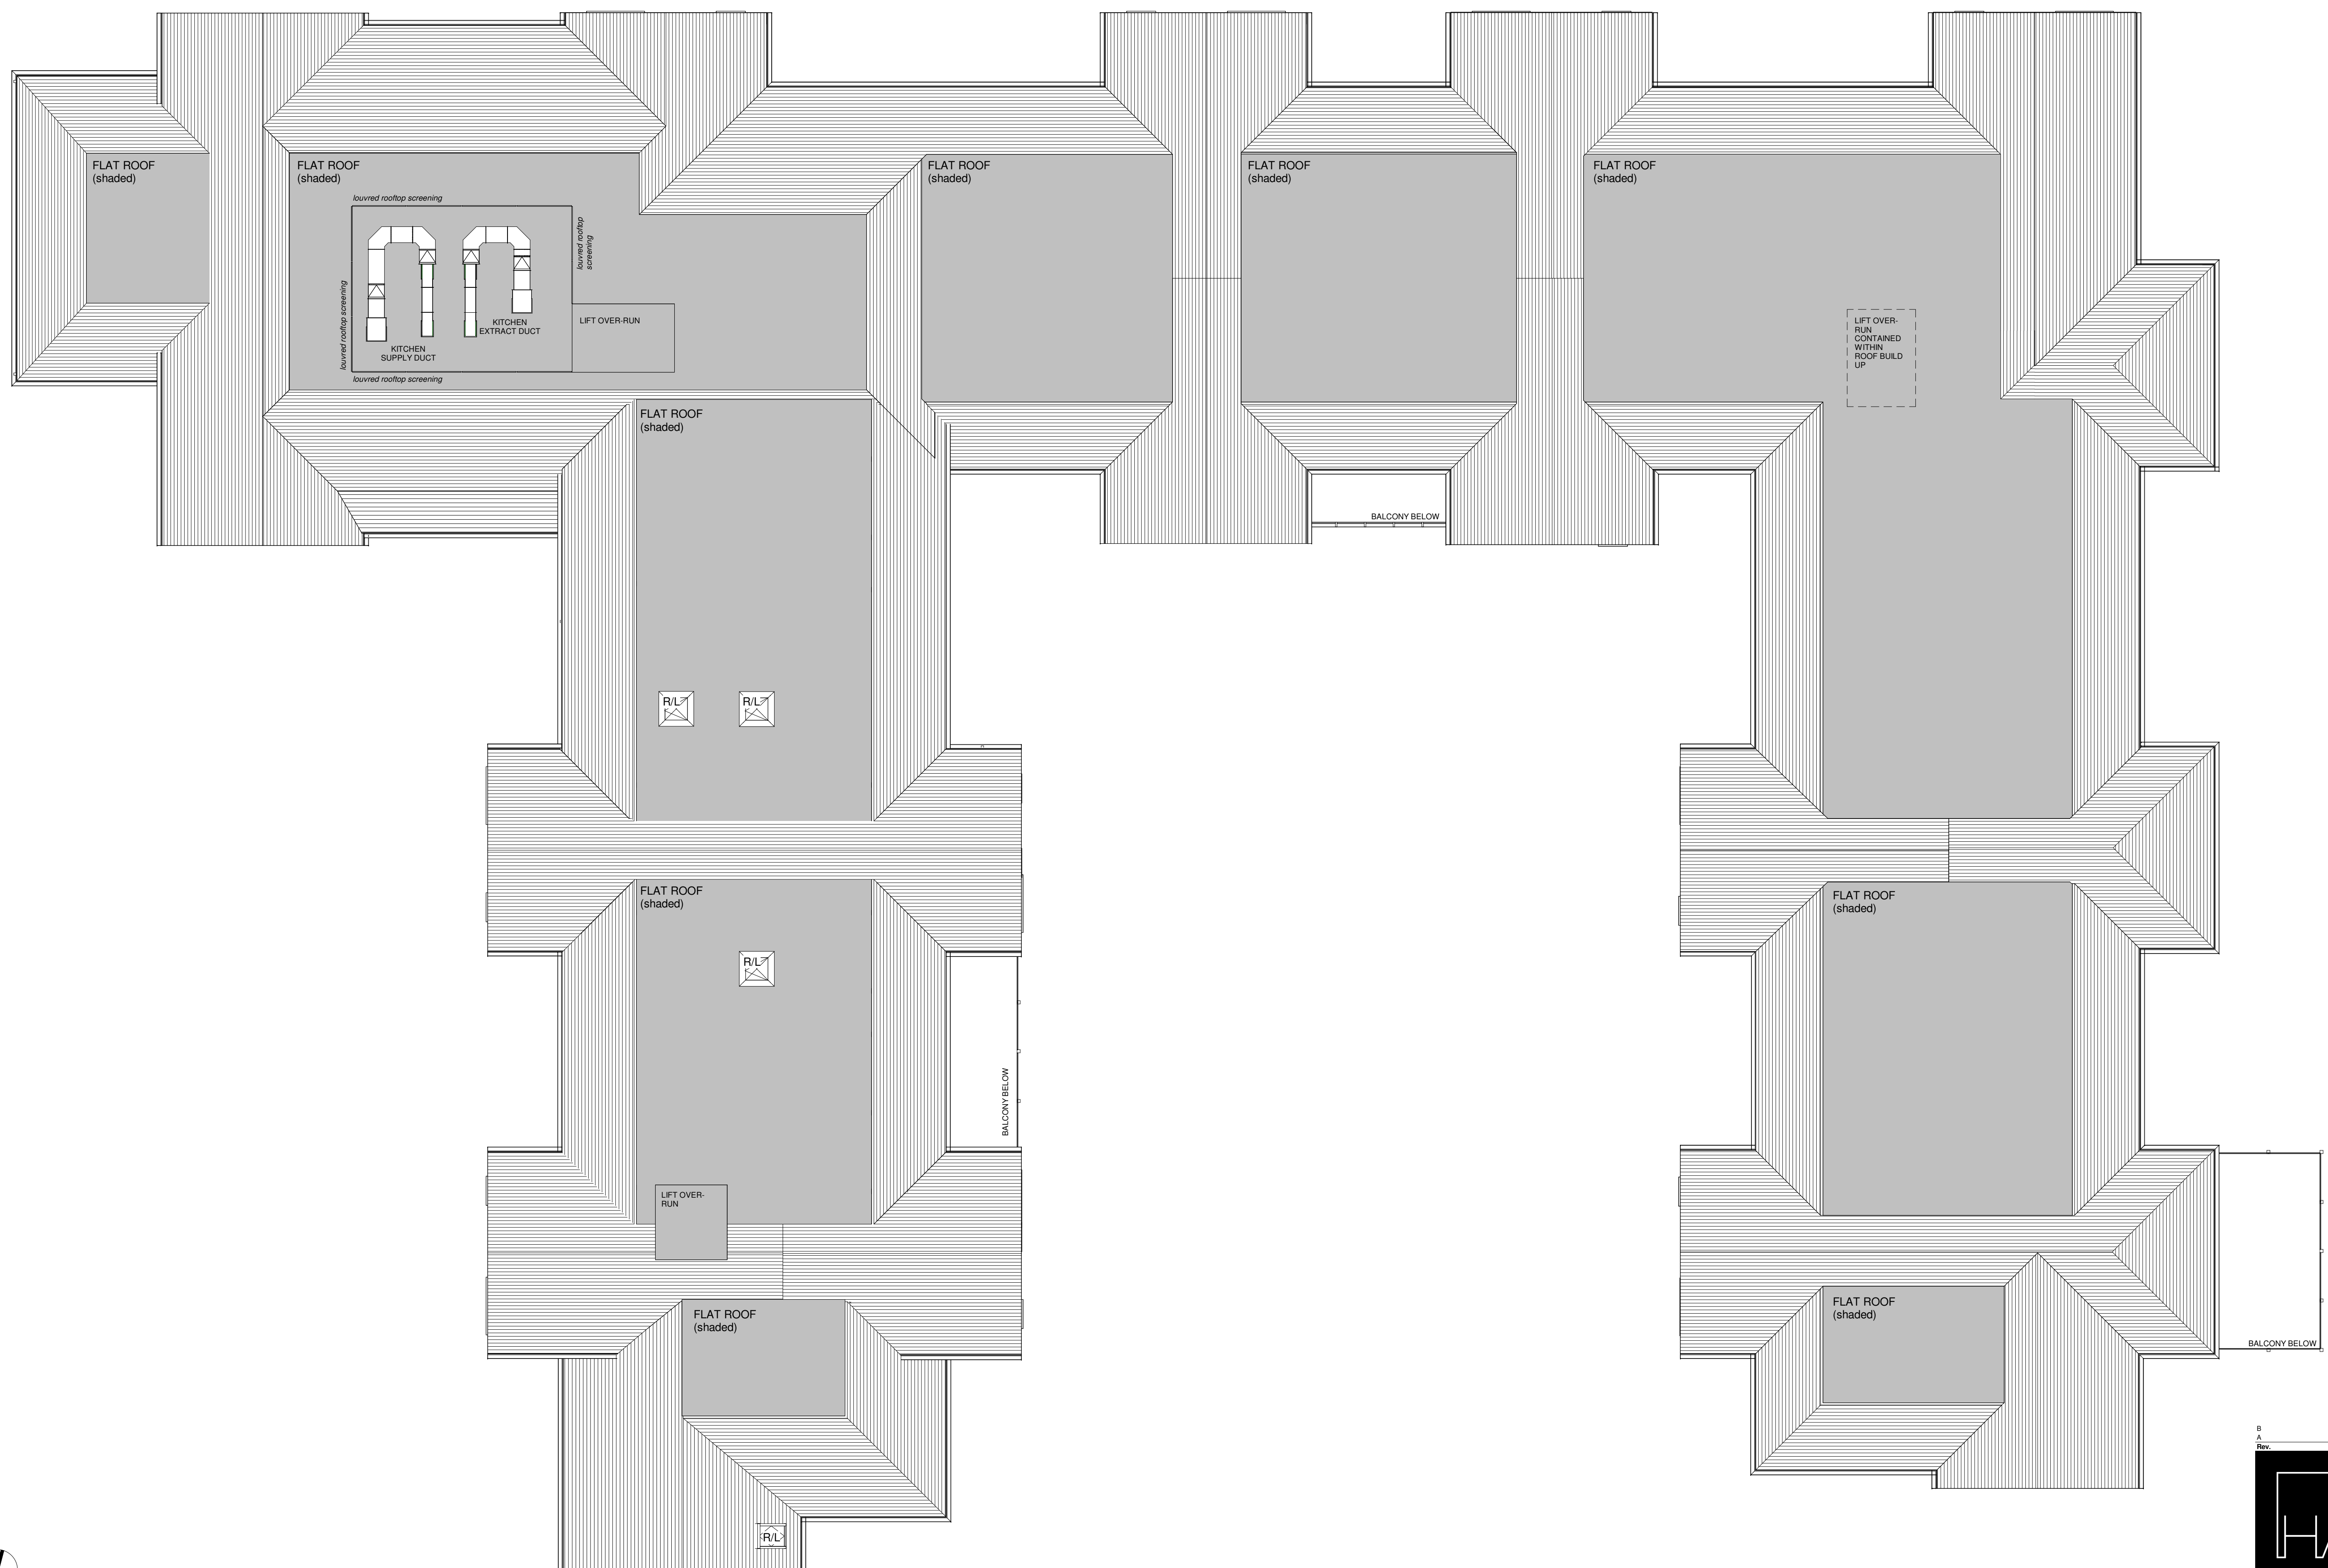

CARE HOME - Roof Plan
1 : 100

B	louvred roof top screening added	14.12.2022
A	Planning Issue	29.07.2022
Rev.	Note:	Date:

Hay Associates Limited
4100 Park Approach
Thorpe Park
Leeds
LS15 8GB

0113 880 5500
info@thehayassociates.co.uk
www.thehayassociates.co.uk

Client	Bedhampton Care Home Limited		
Project	Portsmouth View Care Home, Bedhampton		
Title	CARE HOME- Roof Plan		
Scale @ A1 1 : 100	Date July 2022	Drawn by MH	Checked by MH
Project No. H213	Drawing No. PL-04	Revision B	Status PLANNING