



23 QUEEN STREET
EMSWORTH

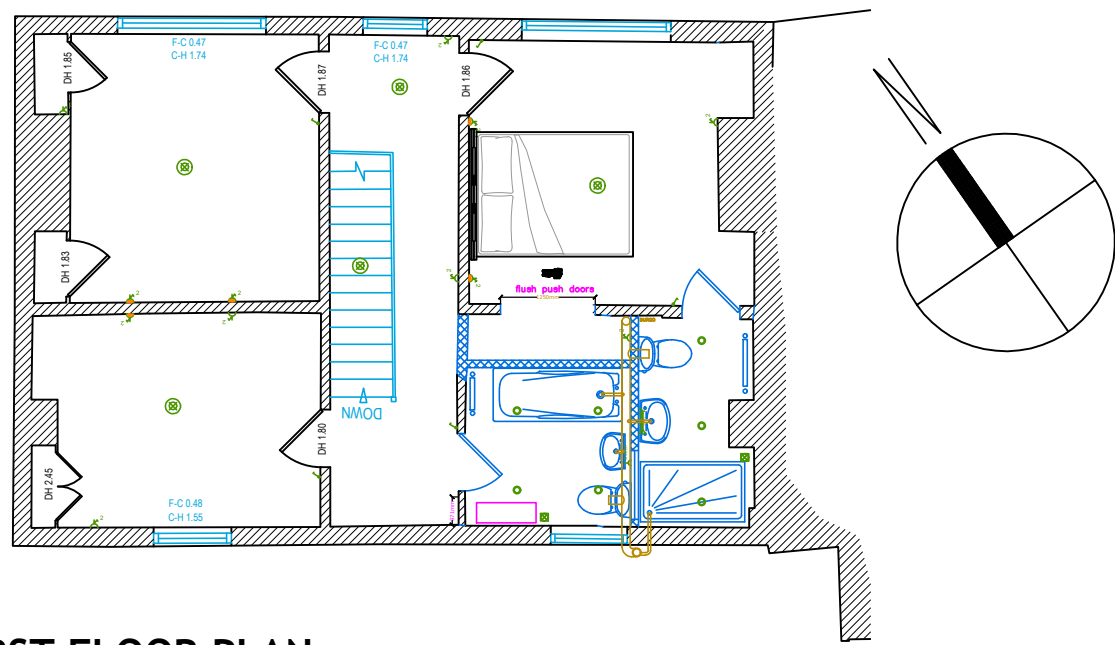


FIRST FLOOR PLAN
1:100




NORTH ELEVATION
1:100

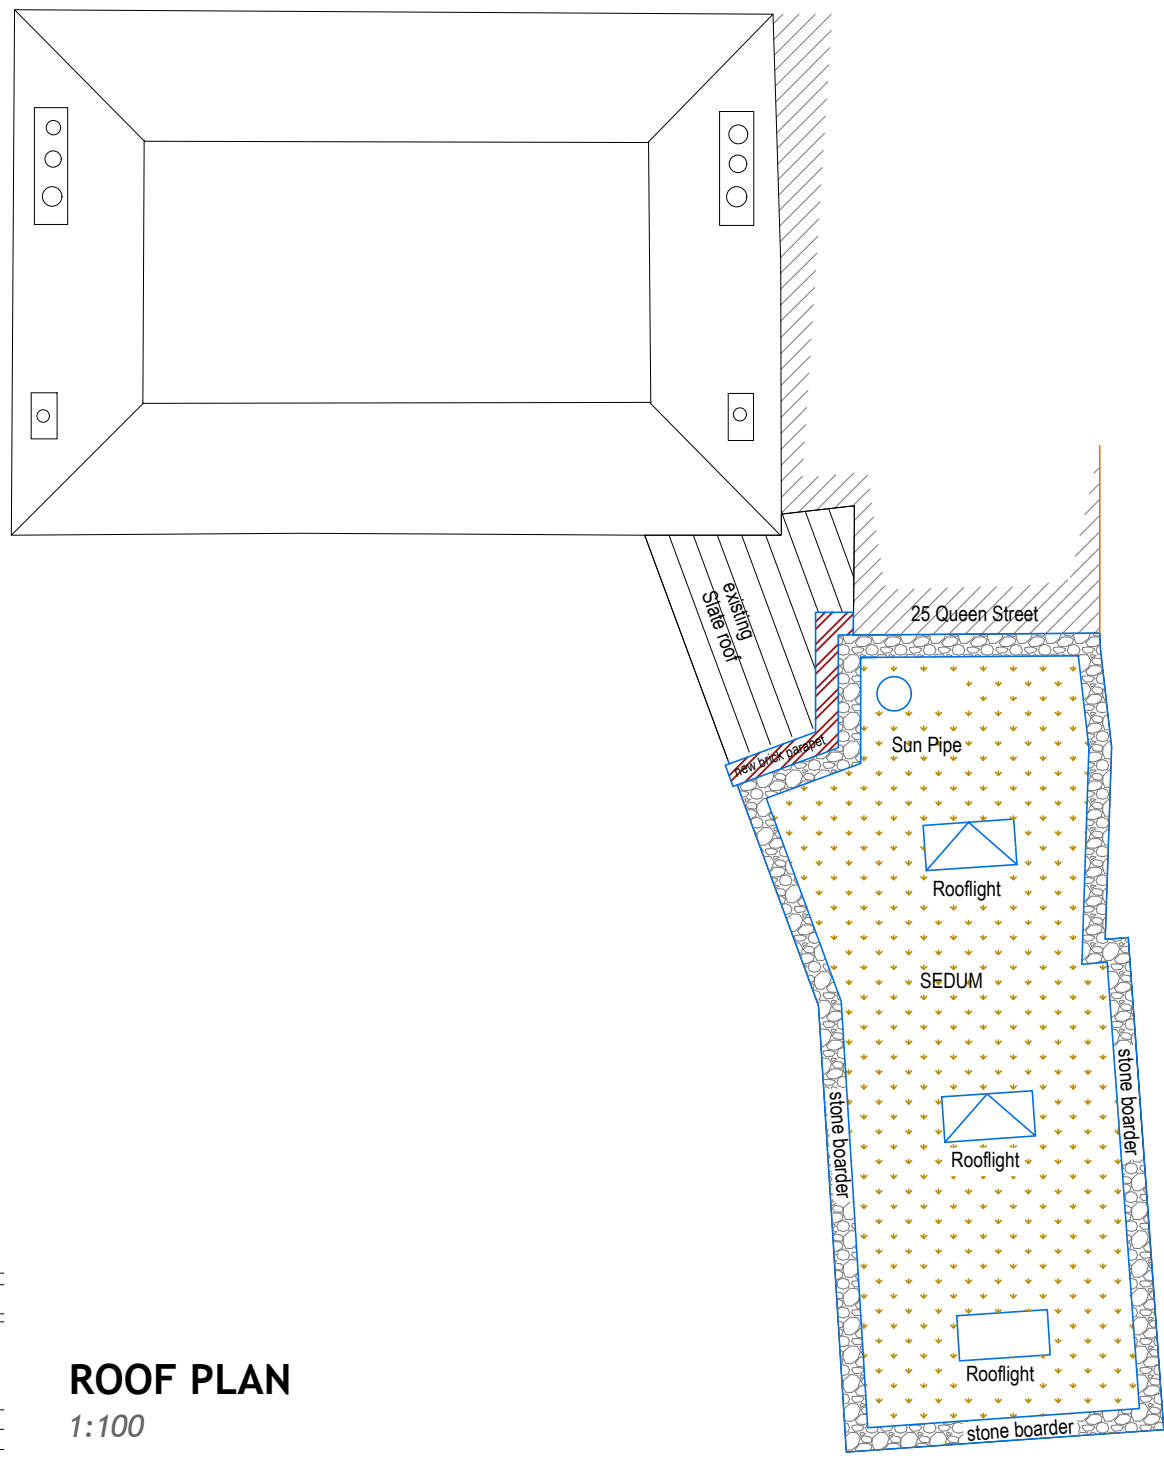


ROOF PLAN
1:100

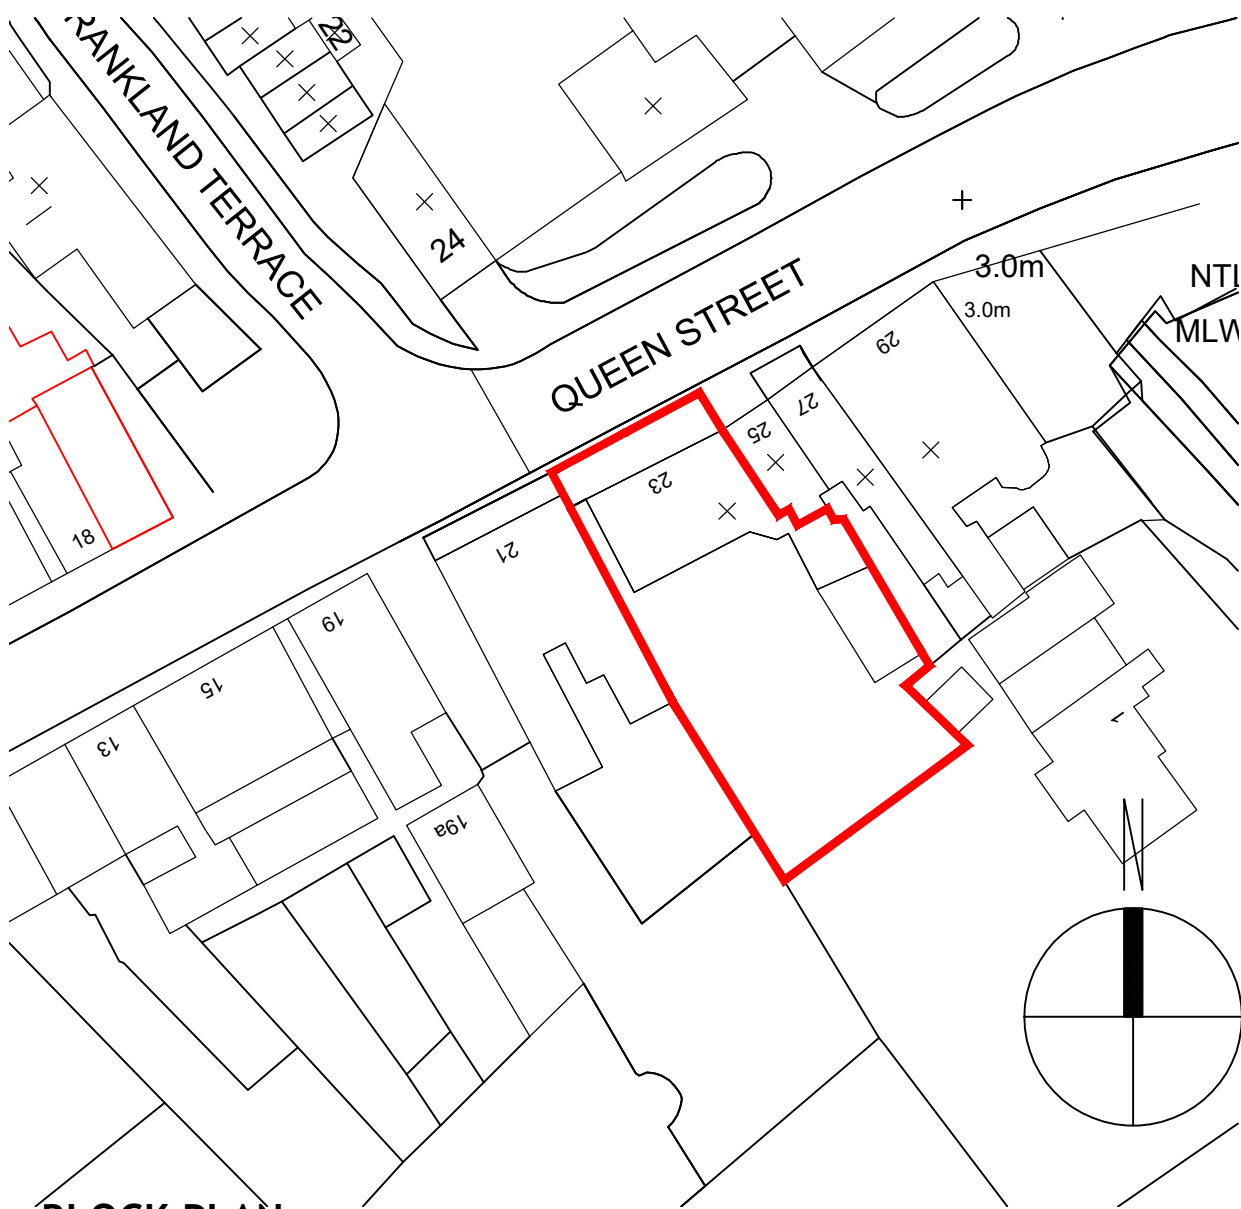


BLOCK PLAN
1:500

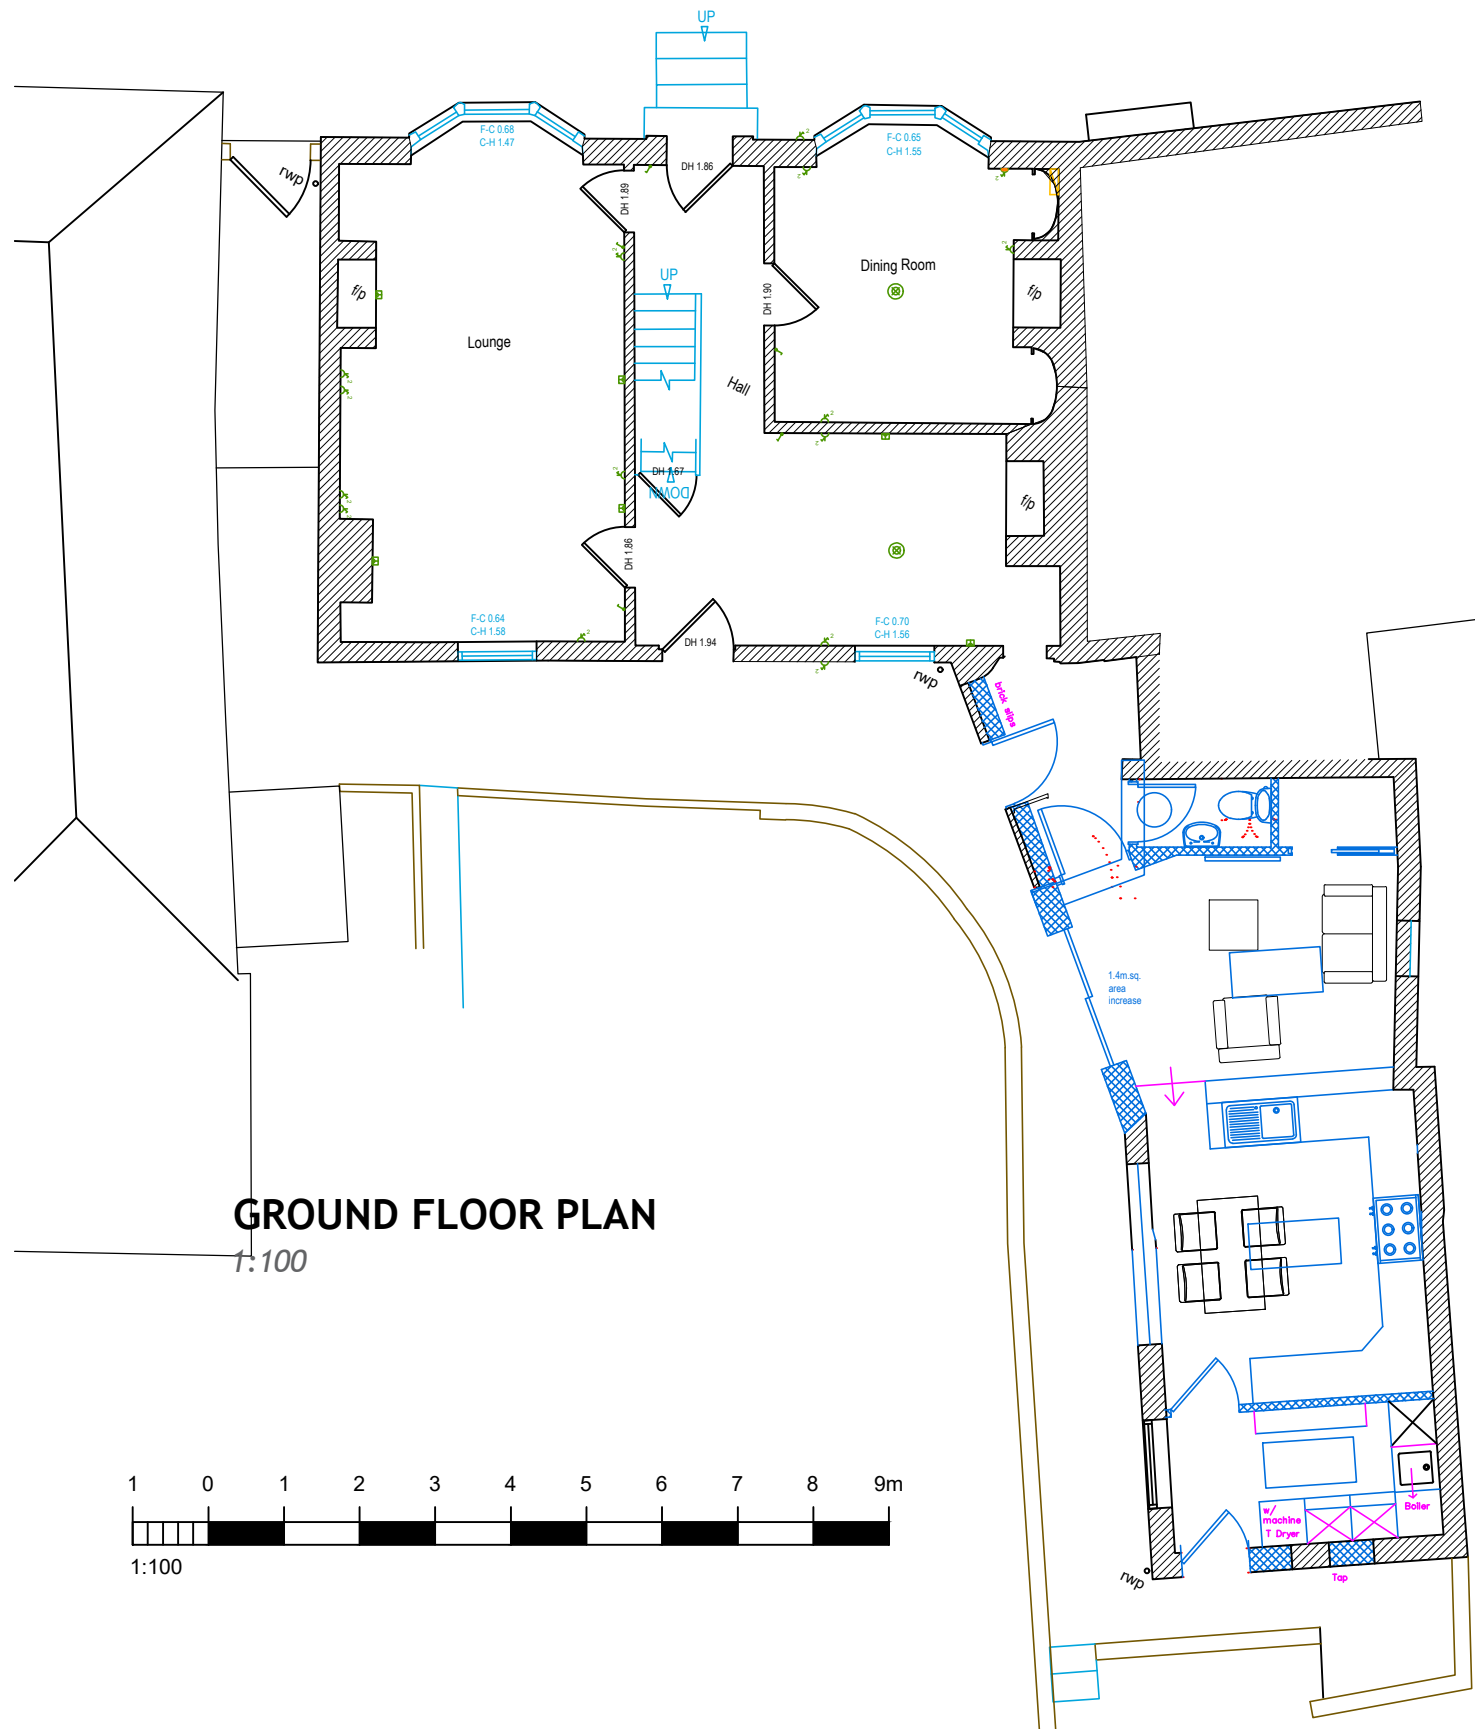


GROUND FLOOR PLAN
1:100

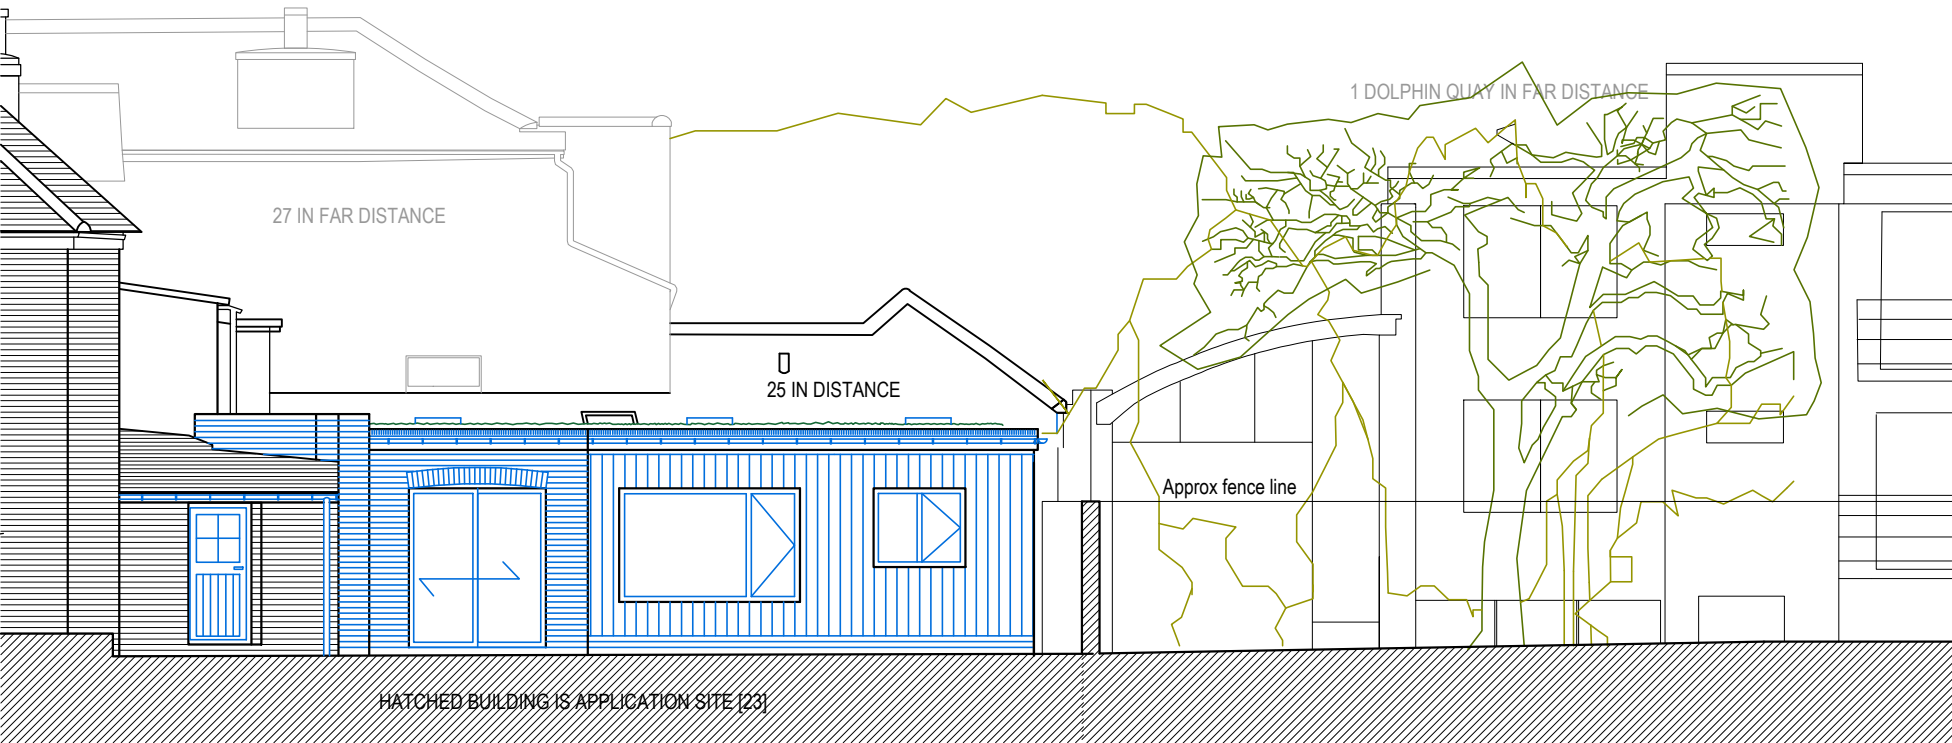


WEST ELEVATION
1:100

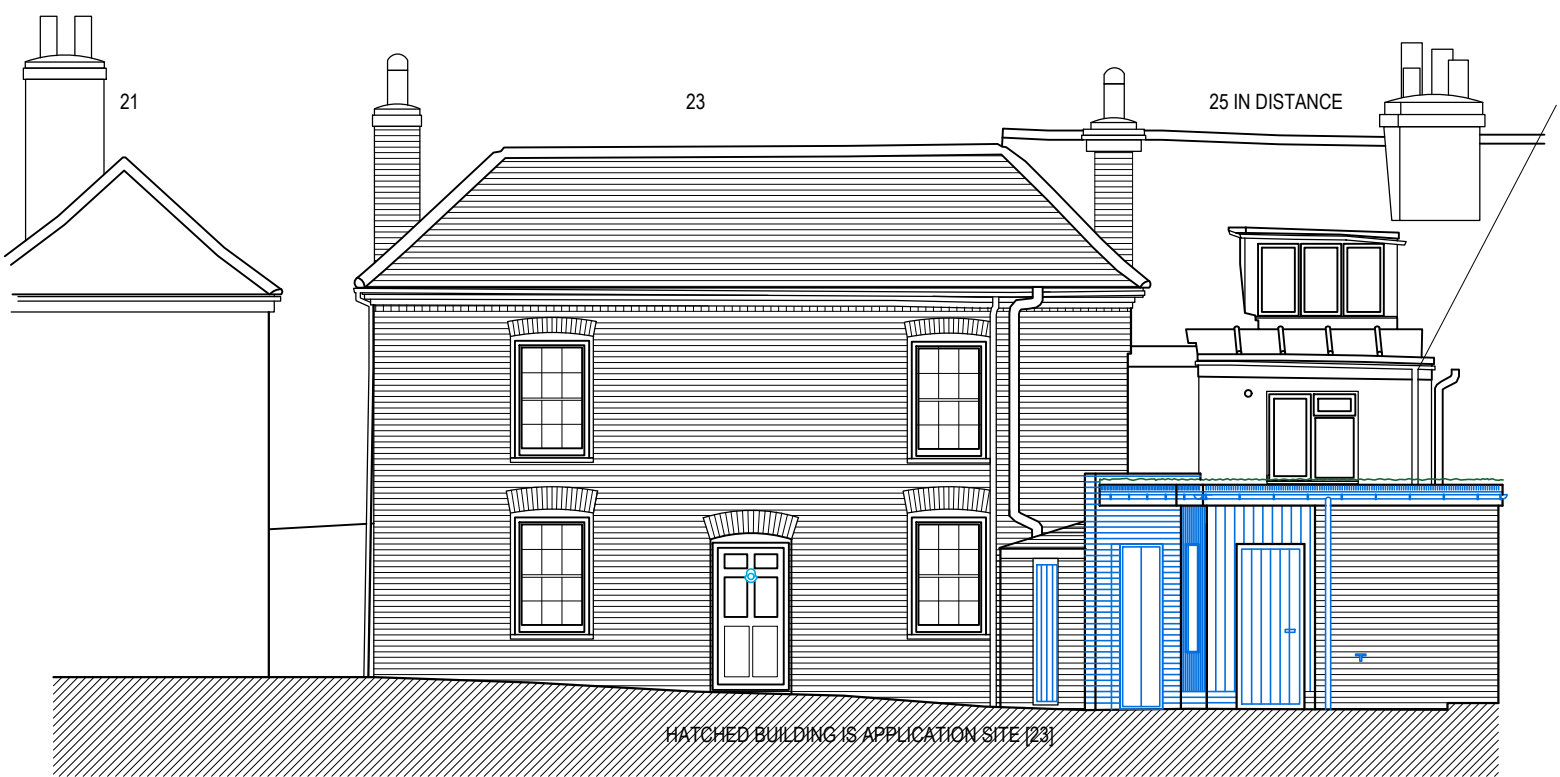


SOUTH ELEVATION
1:100

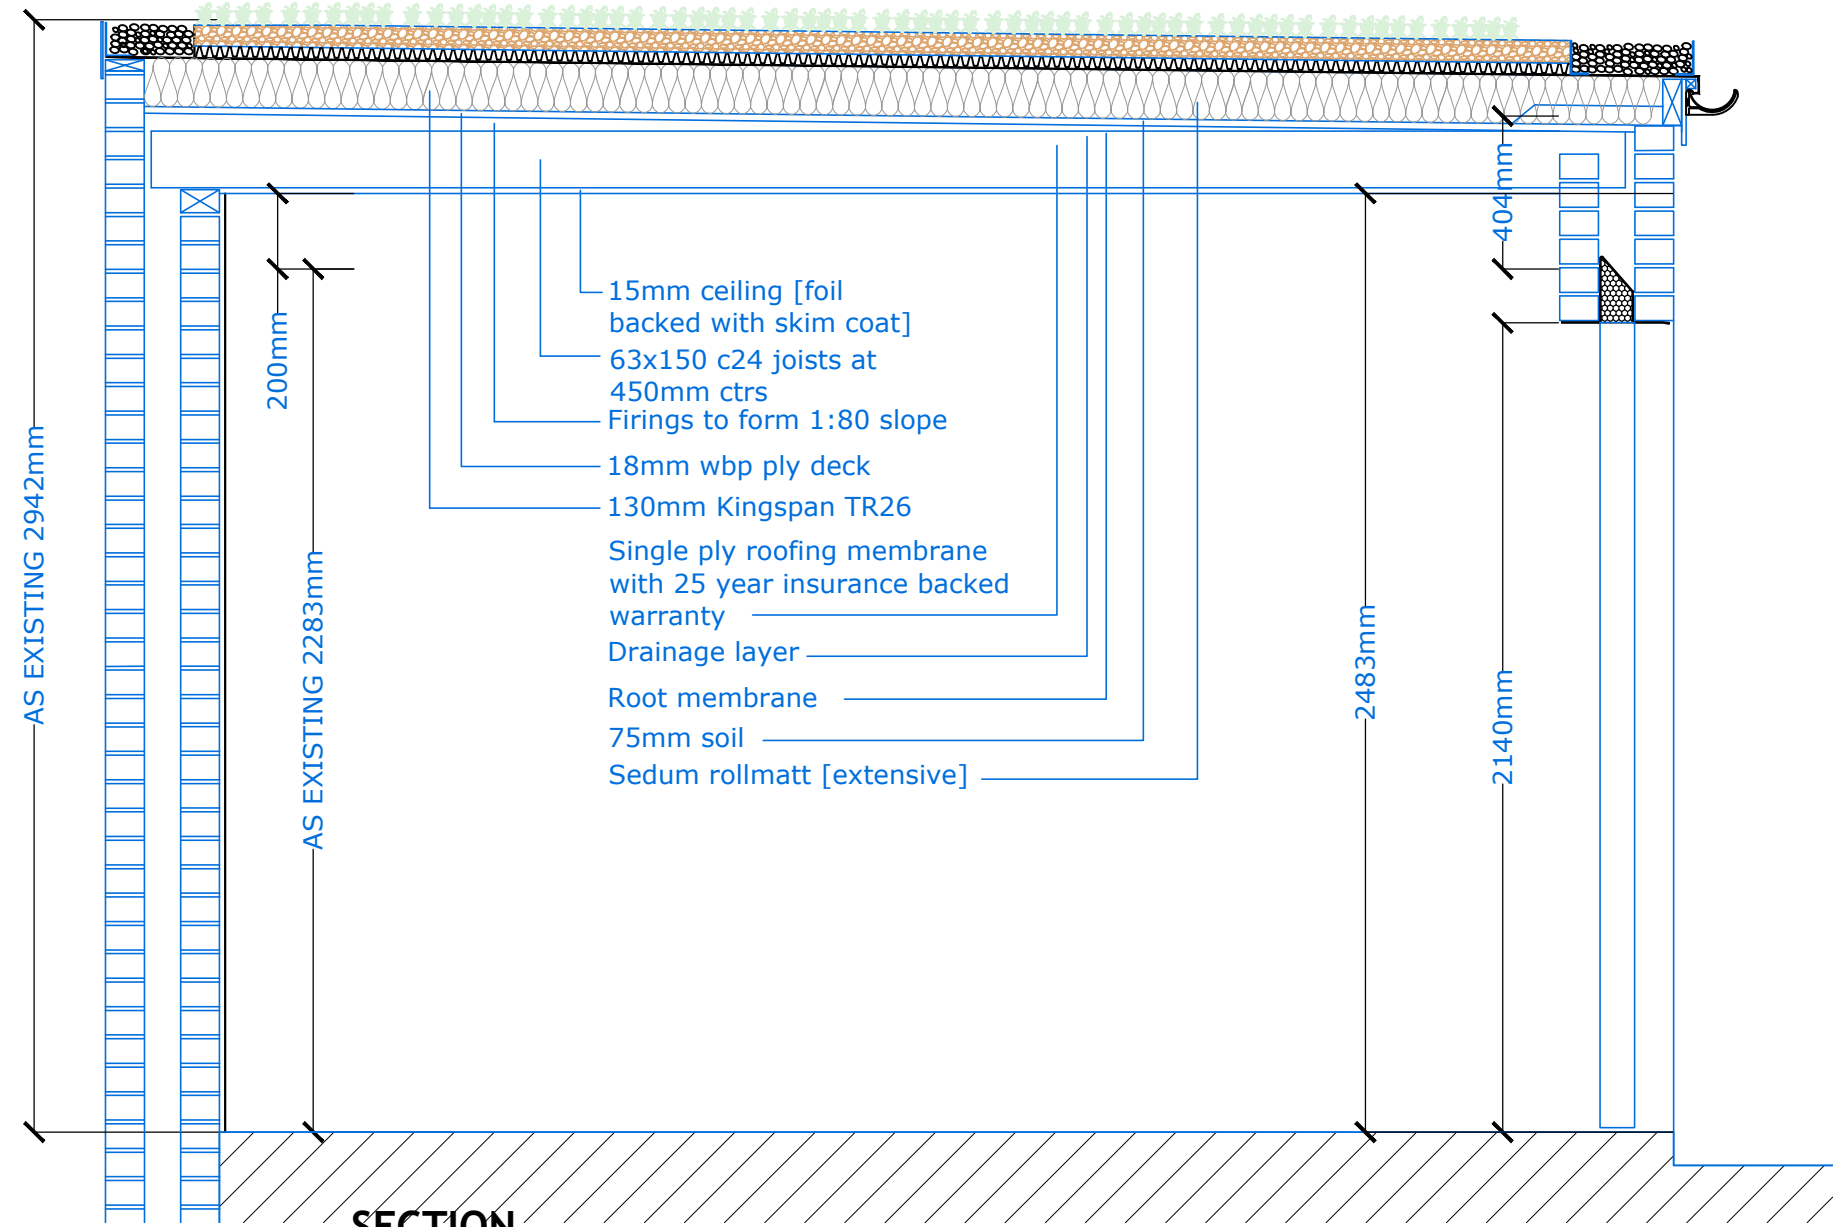


SECTION
1:20

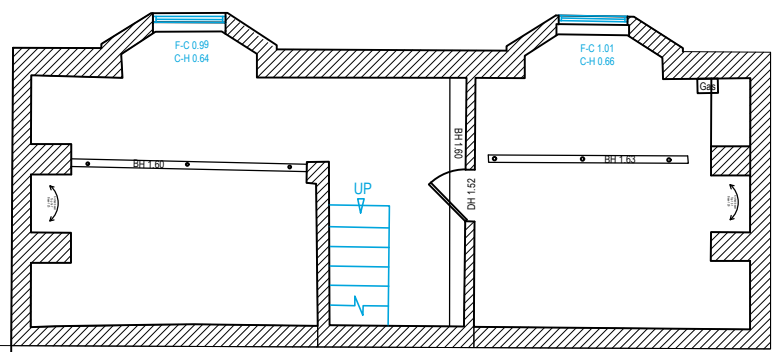


BASEMENT PLAN
1:100

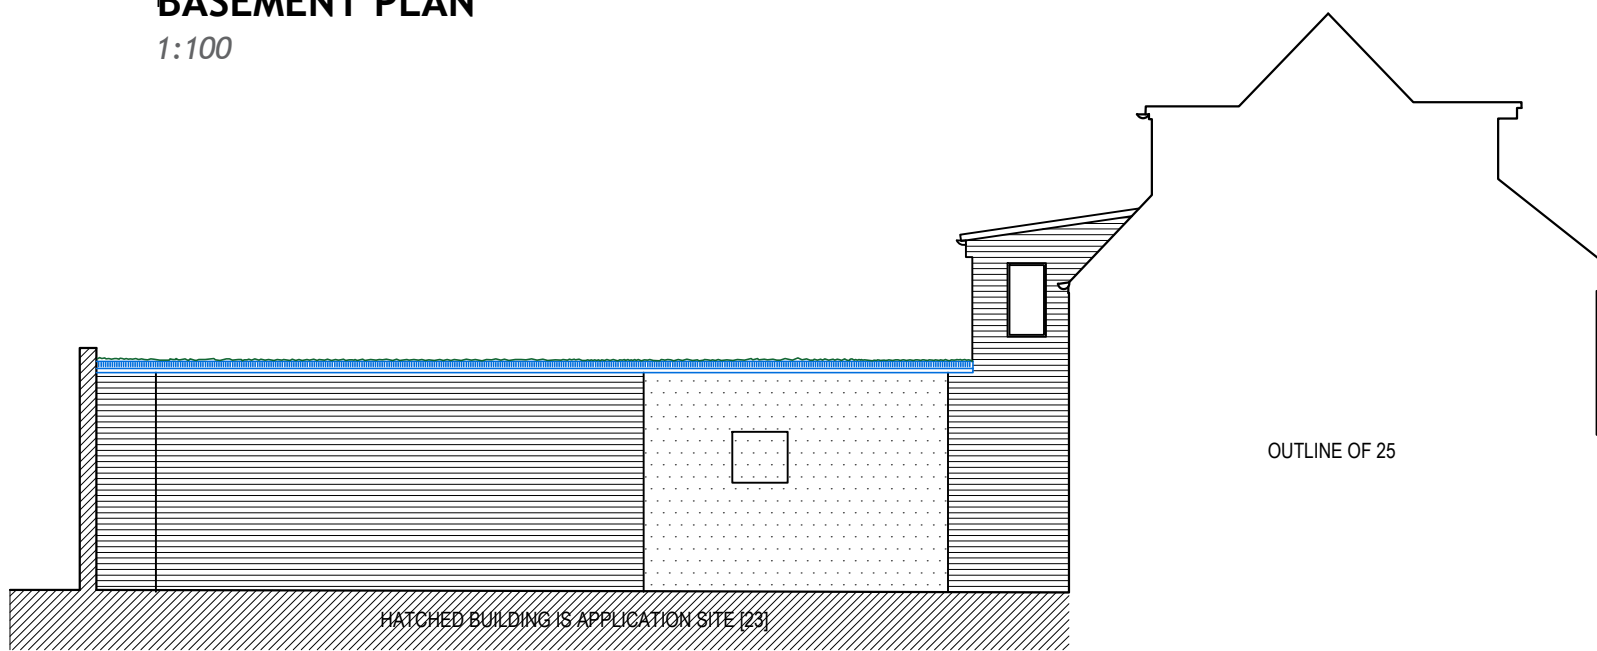

EAST ELEVATION
1:100

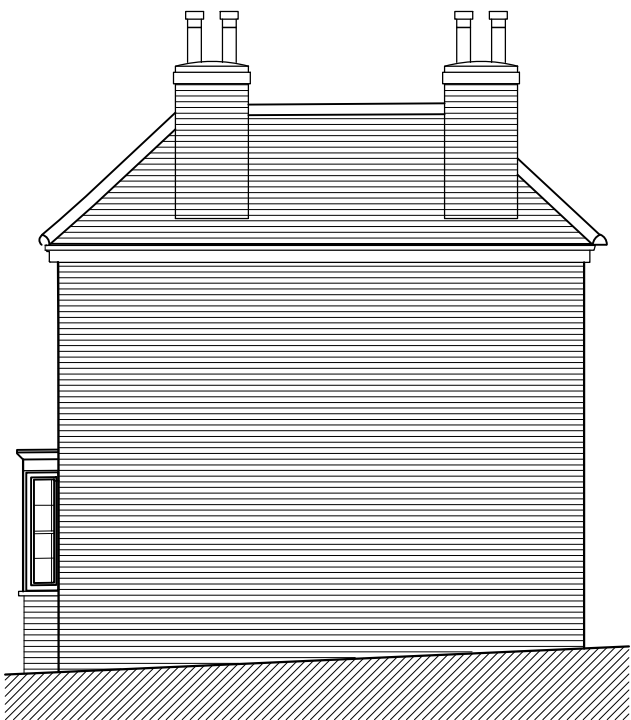

WEST ELEVATION
1:100

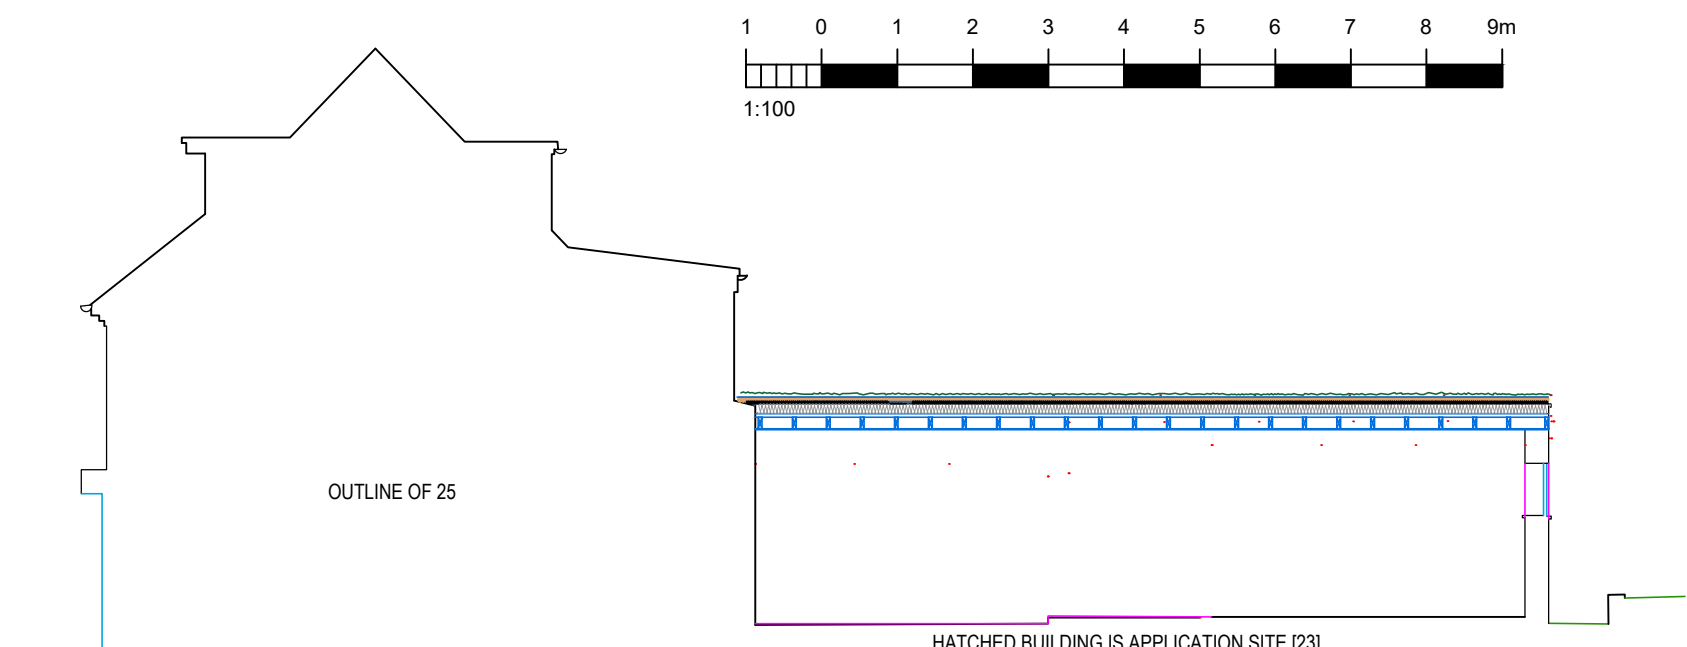

SECTION
1:100

NOTES:
Dimensions to be checked on site before commencing work.
Any discrepancies shall be reported to the architect immediately.
Do not scale from these drawings except for planning purposes.
Use figured dimensions only.
Where applicable this drawing is to be read in conjunction with other consultants' drawings.
All drawings to be read in conjunction with specification and all other drawings including structural engineer and mechanical and electrical drawings / specification

REV	DATE	AMENDMENT	DRAWN

hd
architects

Helyer Davies Architects Ltd
1 The Old Flour Mill,
Emsworth, PO10 7BT
01243 370 715
www.hdarchitects.co.uk mail@hdarchitects.co.uk

PROJECT
23 QUEEN STREET
EMSWORTH

DRAWING
G.A.
PROPOSED

SCALE
as noted @A1

DATE Jan 2023
DRAWING NUMBER 22145-001

DRAWN MH
REVISION B