

WHARF HOUSE, KING STREET, EMSWORTH
EXISTING

NOTES:


Dimensions to be checked on site before commencing work.
Any discrepancies shall be reported to the architect immediately.

Do not scale from these drawings except for planning purposes.


Use figured dimensions only.

Where applicable this drawing is to be read in conjunction with other consultants' drawings.


All drawings to be read in conjunction with specification and all other drawings including structural engineer and mechanical and electrical drawings / specification

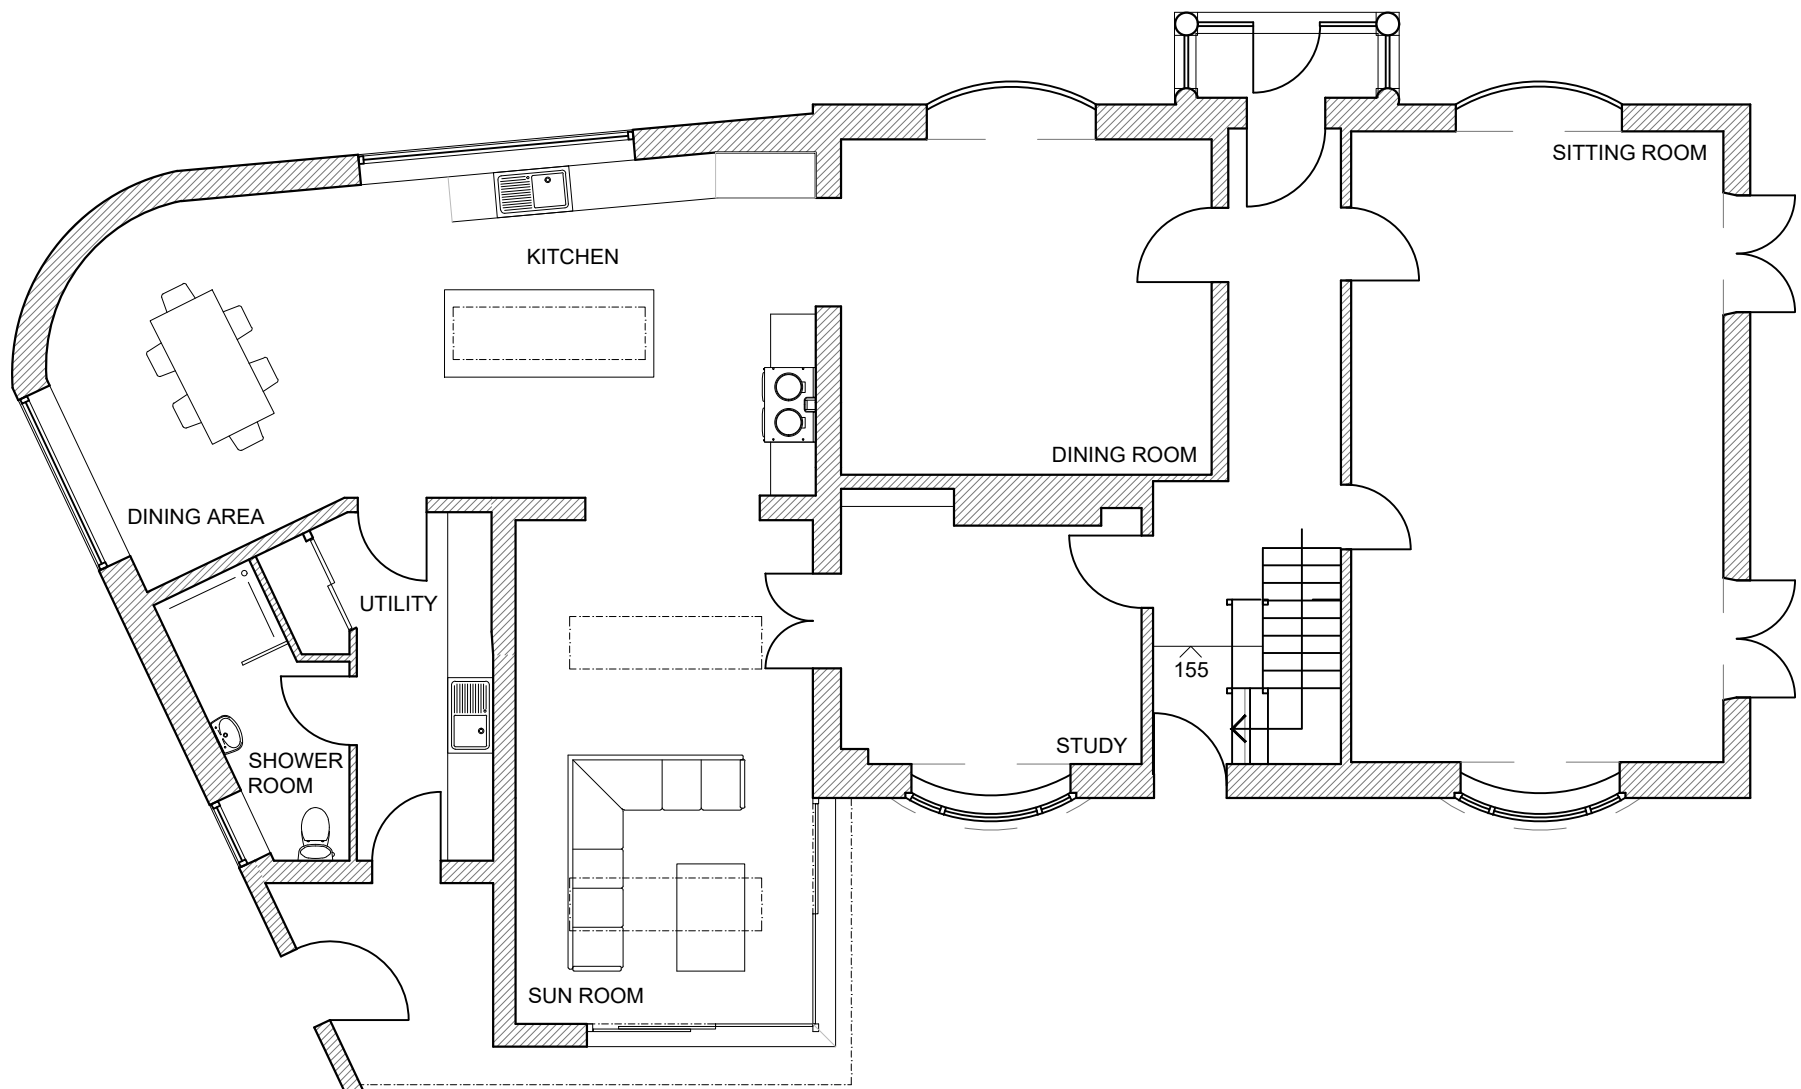


GROUND FLOOR
1:100

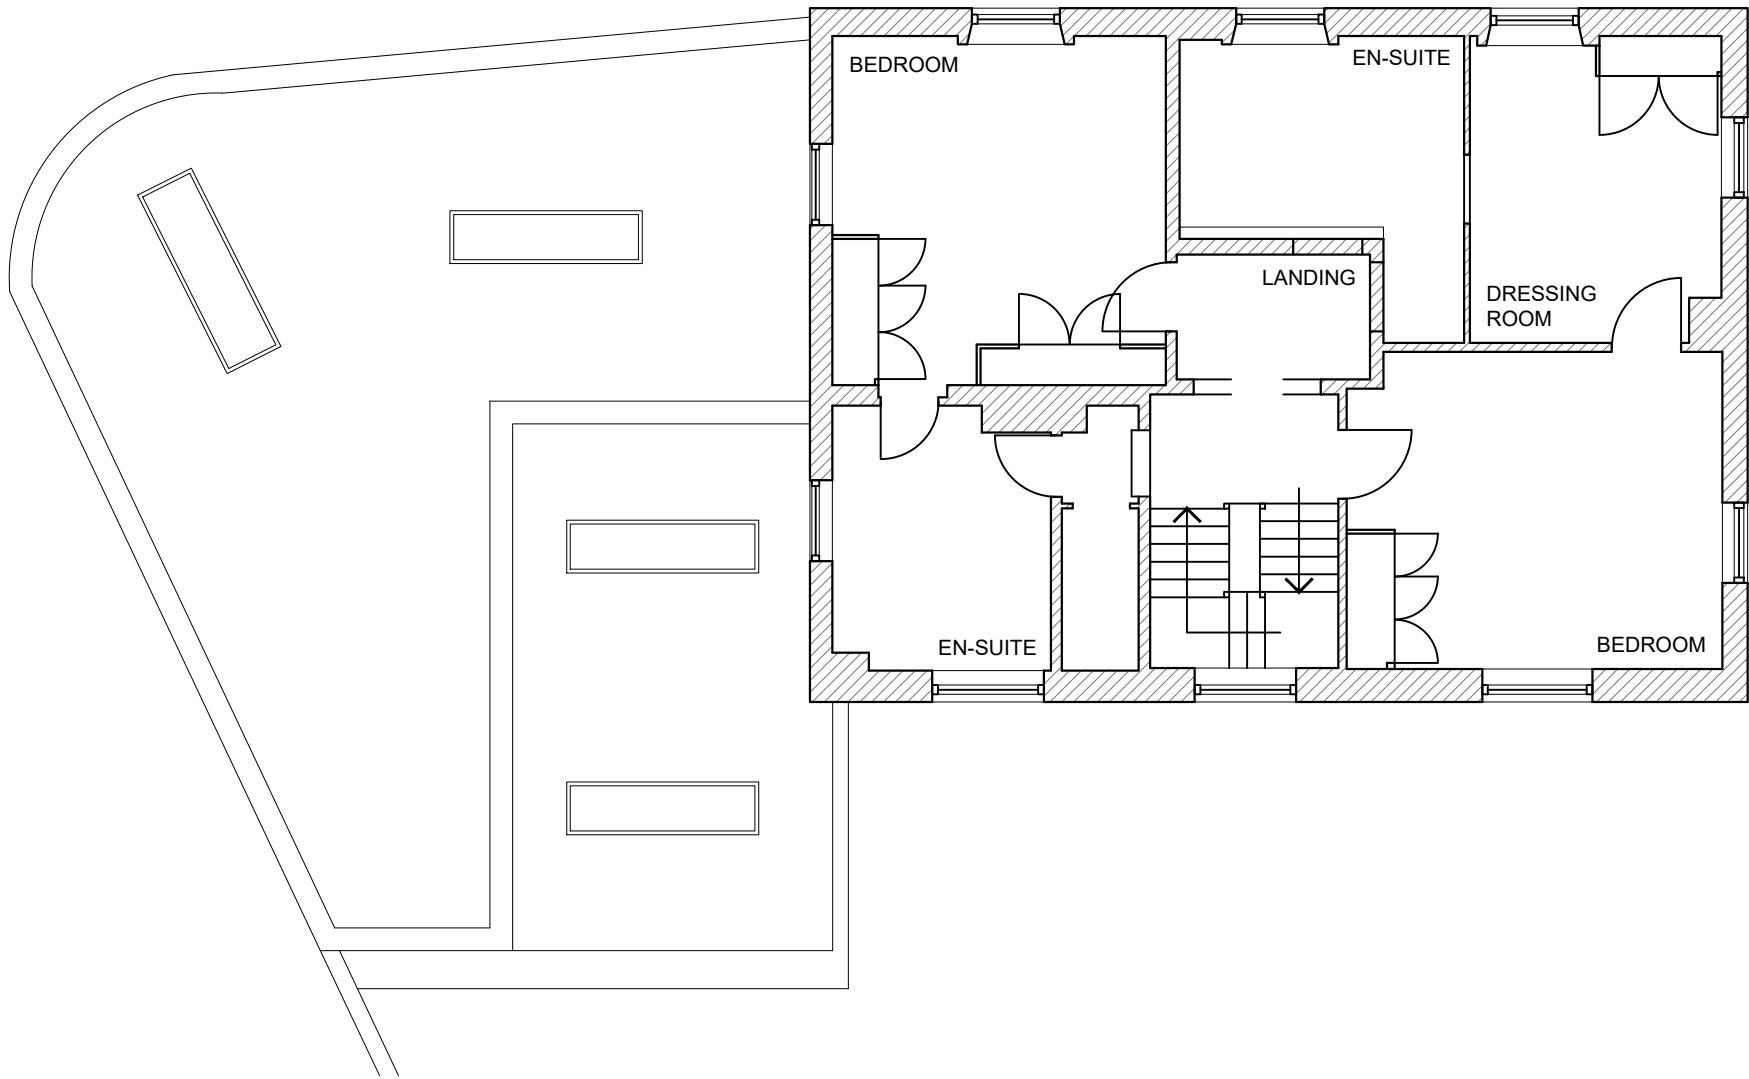



FIRST FLOOR
1:100

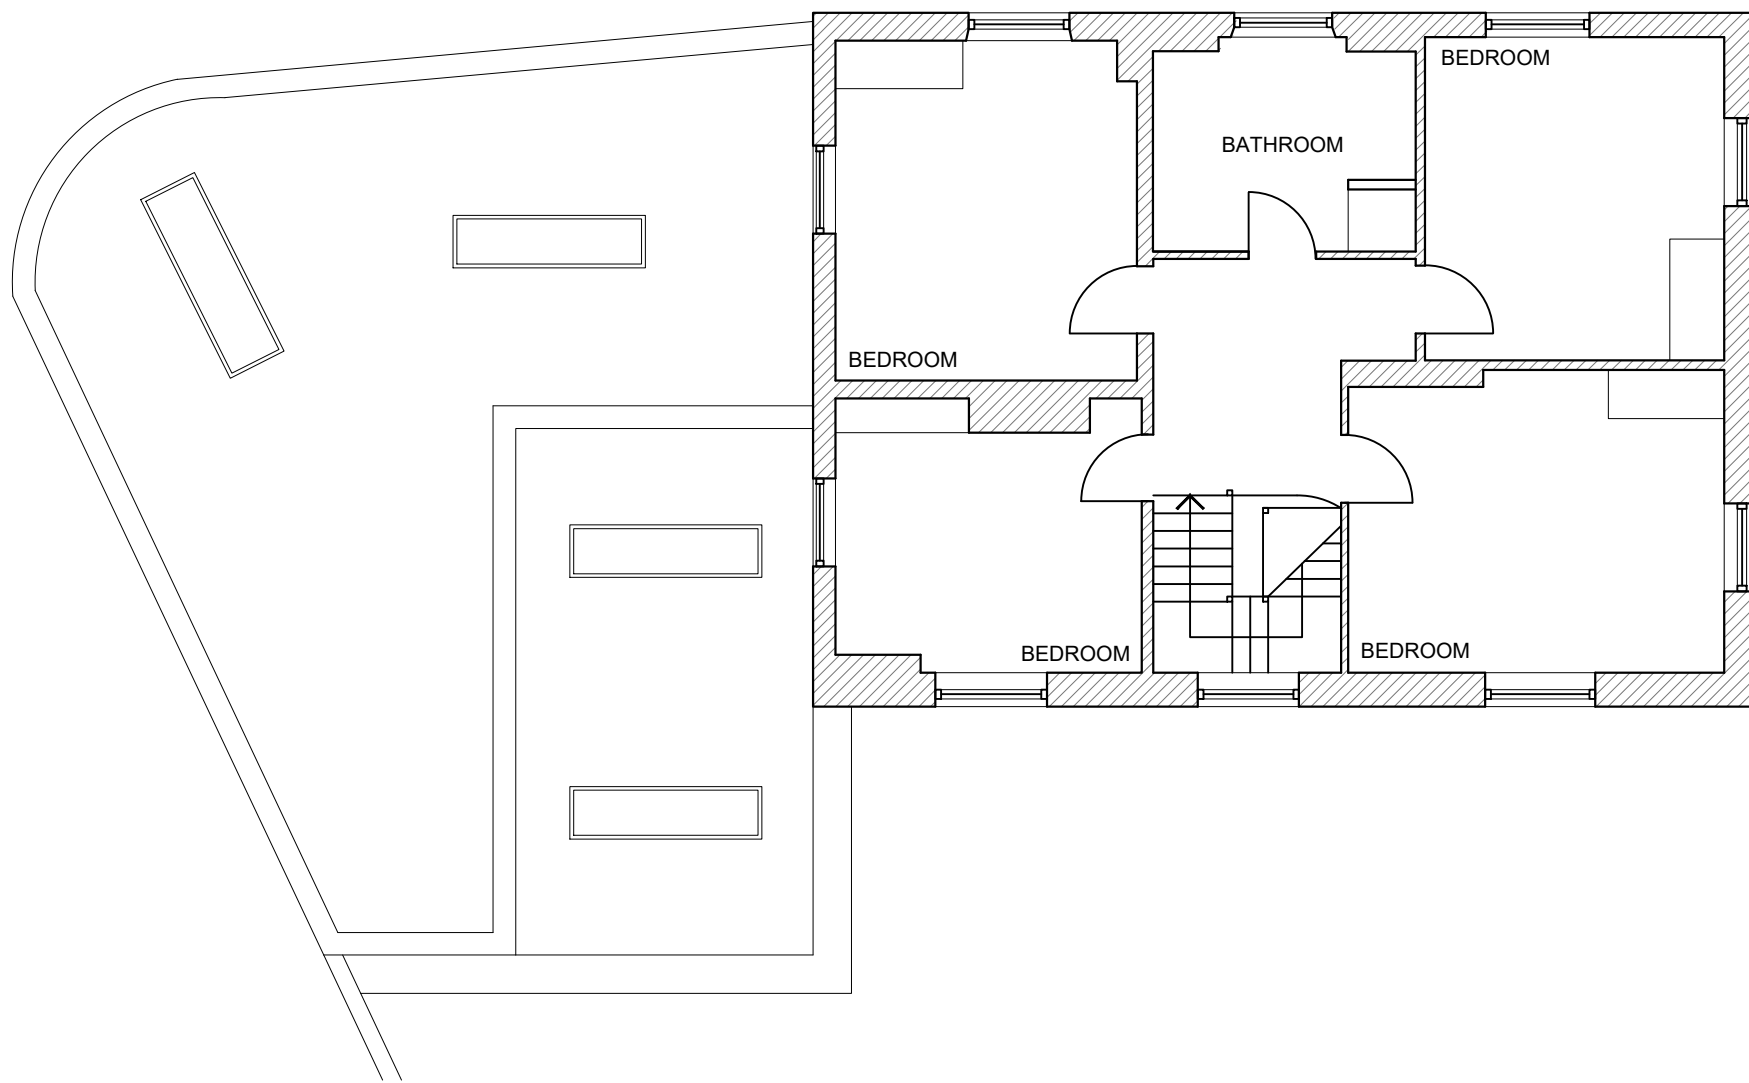


SECOND FLOOR
1:100

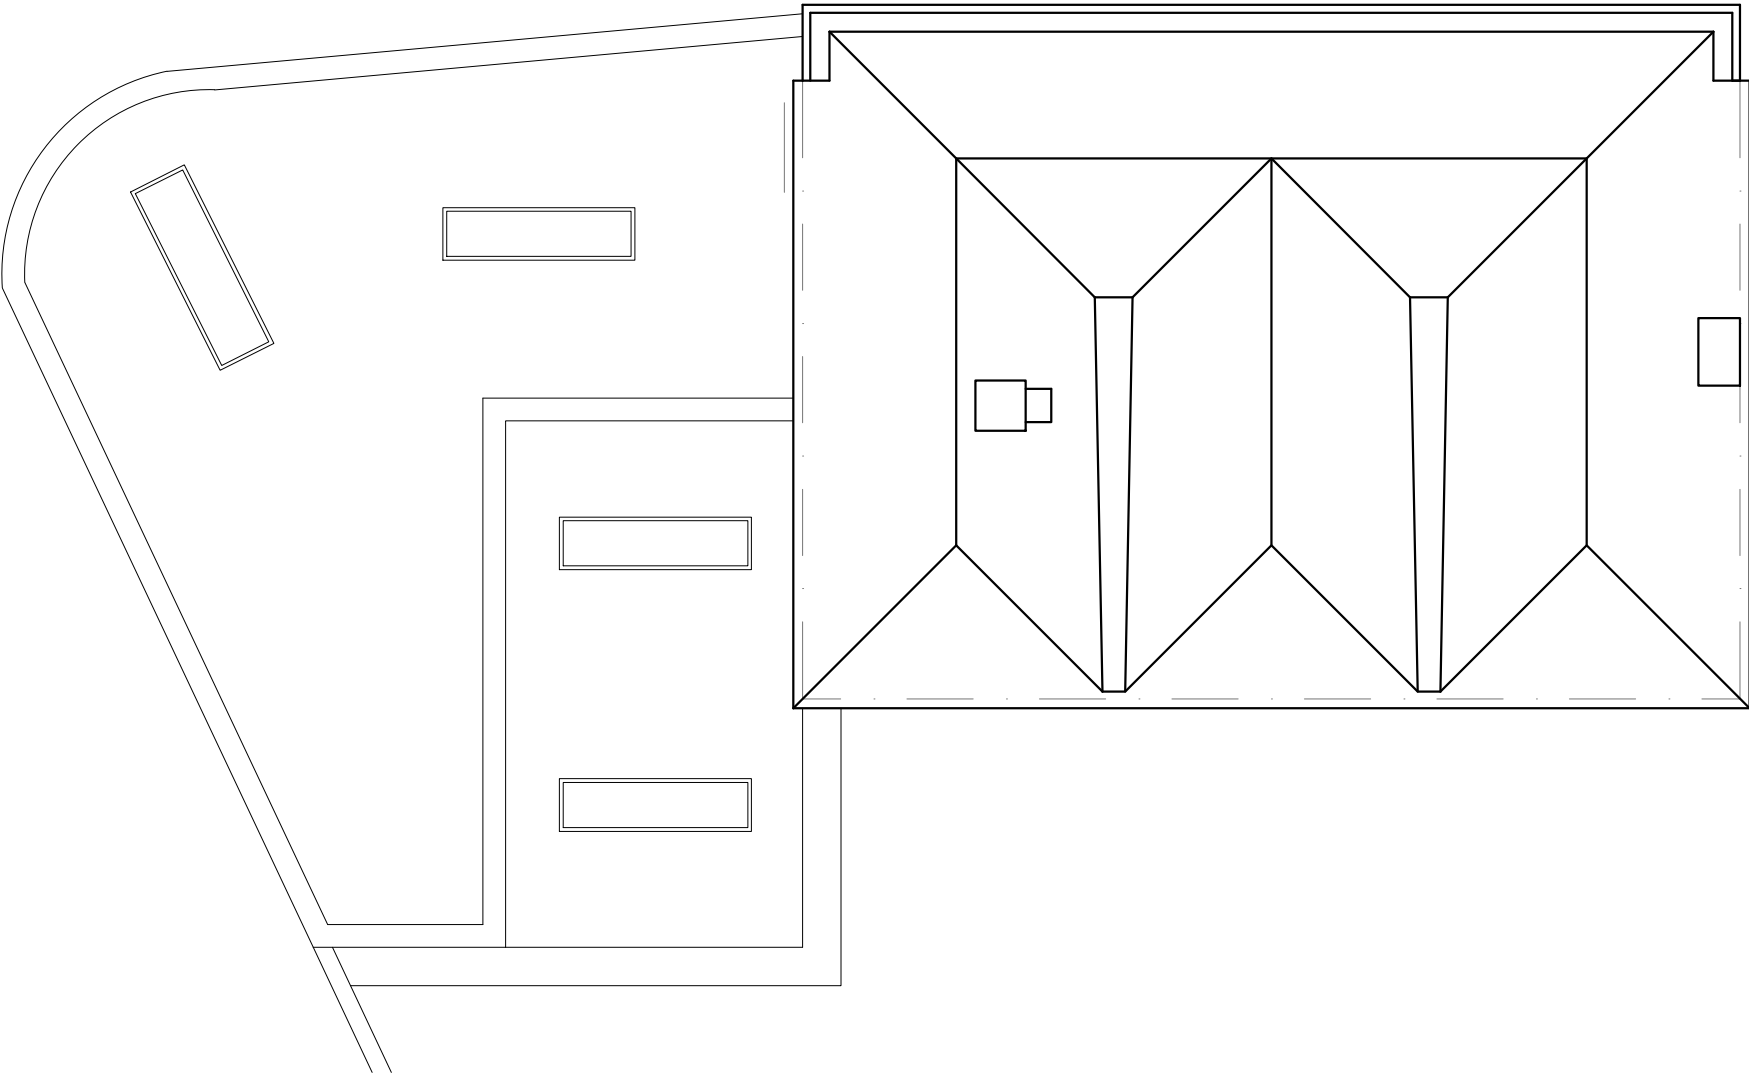


ROOF PLAN
1:100

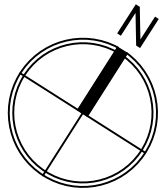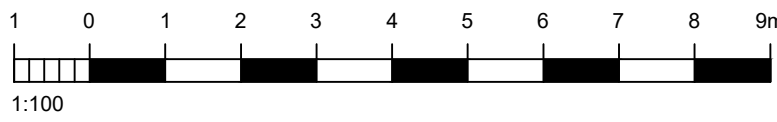

BLOCK PLAN
1:500
Ordnance Survey, (c) Crown Copyright 2019. All rights reserved. Licence number 100022432

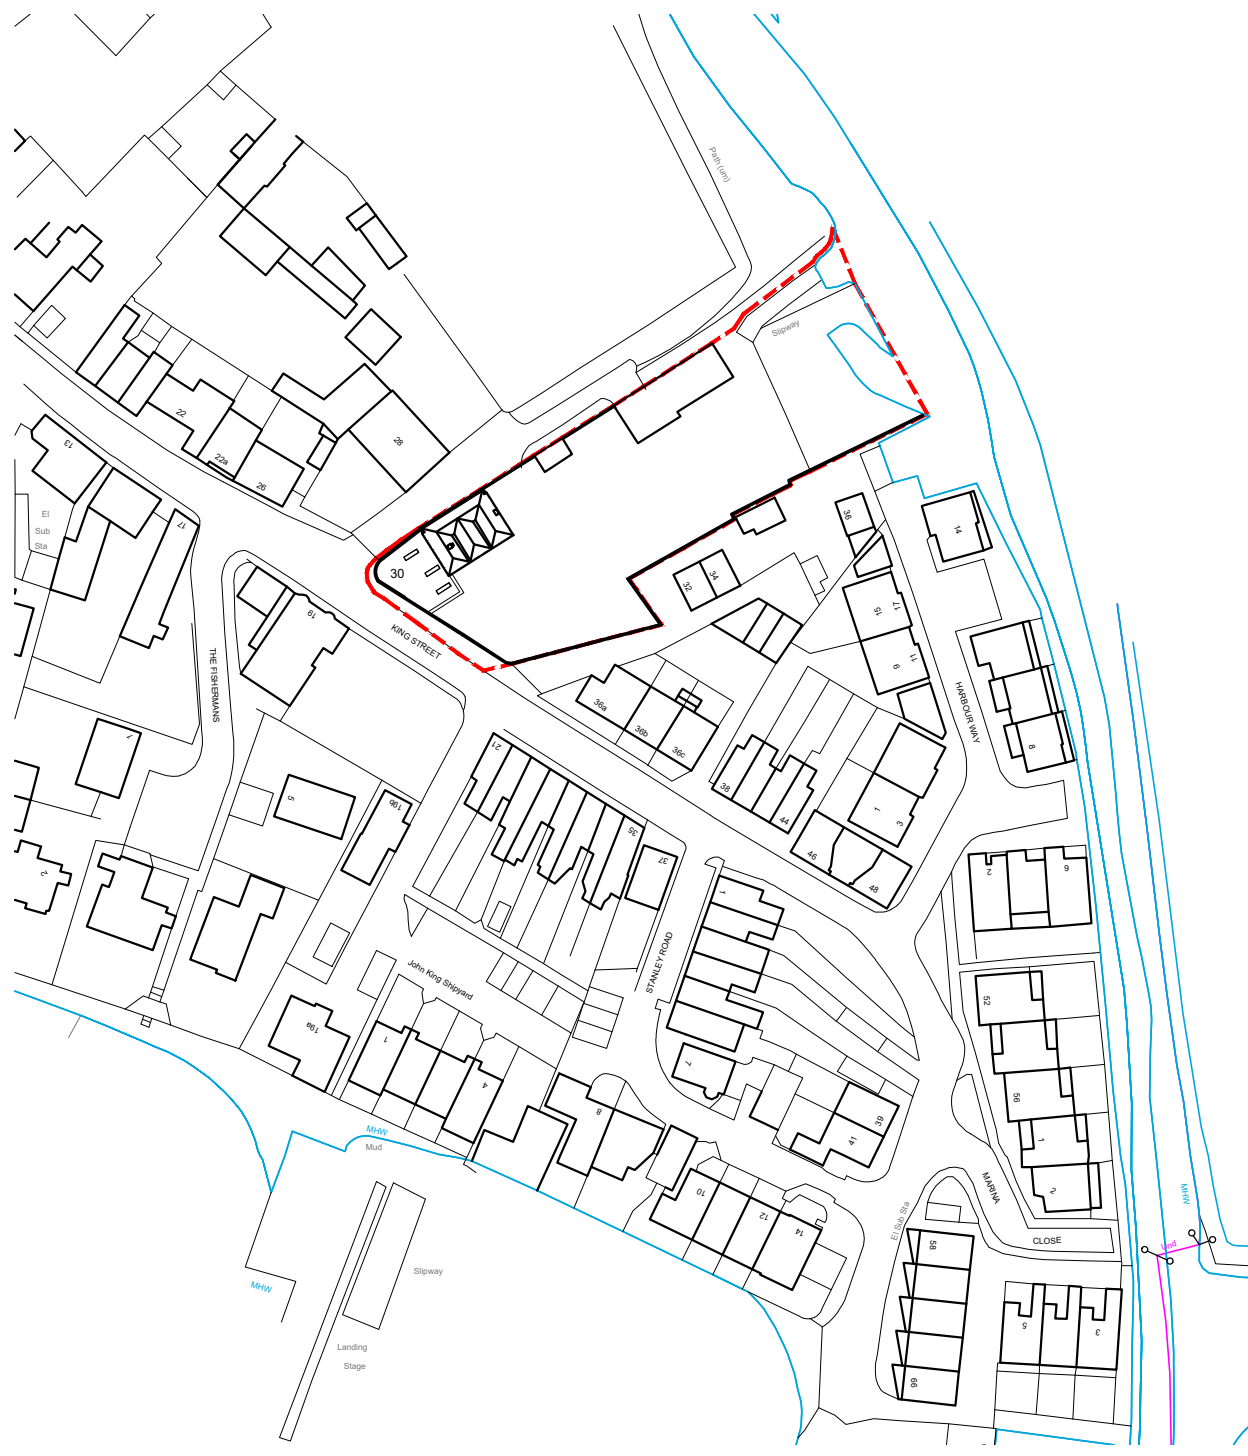

SITE LOCATION PLAN
1:1250
Ordnance Survey, (c) Crown Copyright 2019. All rights reserved. Licence number 100022432

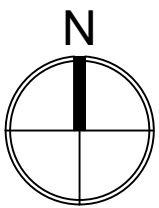

REV	DATE	AMENDMENT	DRAWN



Helyer Davies Architects Ltd
1 The Old Flour Mill,
Emsworth, PO10 7BT
01243 370 715
www.hdarchitects.co.uk mail@hdarchitects.co.uk

PROJECT

Wharf House
King Street
Emsworth
PO10 7AZ

DRAWING
Existing plans

SCALE
as noted @ A1

DATE	FEB 2023	DRAWN	SH
DRAWING NUMBER	19165-01	REVISION	*