

N

PROPOSED SITE PLAN (1:100)

Notes

THIS DRAWING IS THE COPYRIGHT OF VIVID DESIGN STUDIO LTD AND MUST NOT BE COPIED, ALTERED OR REPRODUCED IN ANY WAY NEITHER PASSED TO A THIRD PARTY WITHOUT THEIR WRITTEN PERMISSION.

DIMENSIONS TO BE CHECKED ON SITE BEFORE COMMENCING WORK AND ANY DISCREPANCIES SHALL BE REPORTED TO THE DESIGNER. FIGURED DIMENSIONS MUST BE TAKEN IN PREFERENCE TO SCALED DIMENSIONS.

Rev:-	Description:-	Date:-	Chkd by:-
1	Existing trees and hedge to be retained to side boundary		

Schedule of Areas

Total Site Area
= 800sqm/0.08hectares/0.2acres

Existing Dwelling
NFA = 93sqm/1001sqft

Proposed Dwelling
NFA = 74sqm/787sqft
plus 2 car parking spaces


New Plot
3 Bedroom Detached House
NFA = 125sqm/1346sqft
plus 2 car parking spaces

16 A

14 B


16

VIVID
design studio

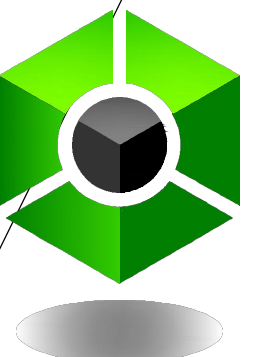

The Barn, Calcot Mount Business Park, Calcot Lane,
Curdridge, Southampton, Hampshire, SO32 2BN
Tel: 01489 786670
Email: info@vividdesignstudio.co.uk
Website: www.vividdesignstudio.co.uk

Project:-	Proposed Residential Development 16 Lovedean Lane Waterlooville Hampshire		
Title:-	Proposed Site Plan		
Client:-	Mr Tony Pilcher		
Scale:-	1:100 (@A1)		
Drawn By:-	PJD	Checked By:-	
Date:-	11/01/21	Date:-	
Job.No:-	190077	Drg.No:-	12
Rev:-			

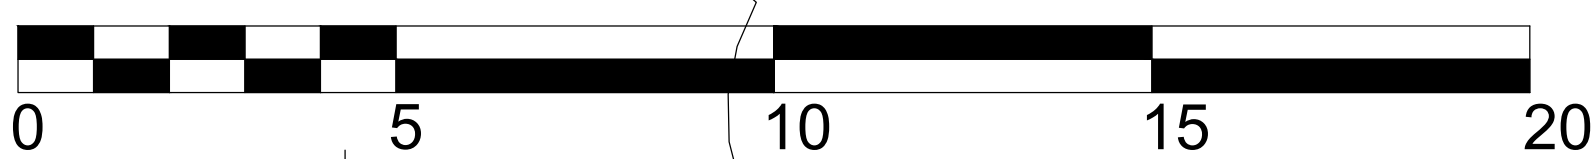

SCALE BAR 1:100