



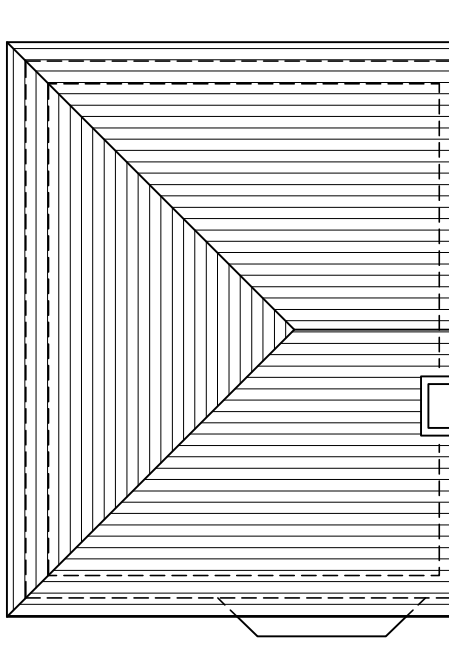


EXISTING ROOF PLAN
SCALE 1:100

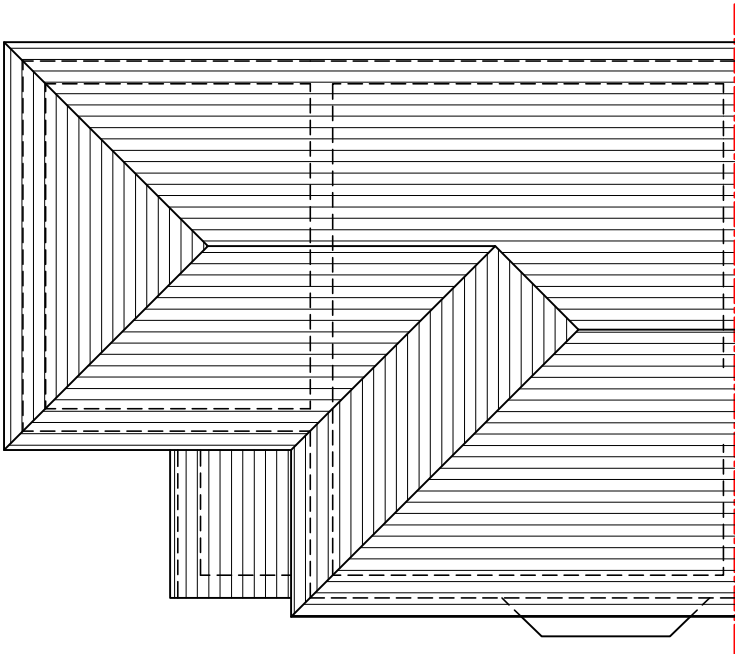

PROPOSED ROOF PLAN
SCALE 1:100

PLAN KEY

- EXISTING WALLS
- NEW WALLS
- BOUNDARY

 

Project	TWO STOREY SIDE EXTENSION 1 COLEMORE SQUARE HAVANT PO9 2BU					Drawing	ROOF PLANS			
						Job-Dwg Number	2003-PL-004		Rev.	-
Client	MR G AYLING					EB ENDURE BUILDING DESIGN ENDURE BUILDING DESIGN LTD 18 Knowsley Crescent, Cosham Portsmouth, PO6 2PJ pw@endurebd.com				
Status	PLANNING									
Scale	1:100		Sheet Size A3							
Author	PW	Checked	**	Date	23/10/2020					