



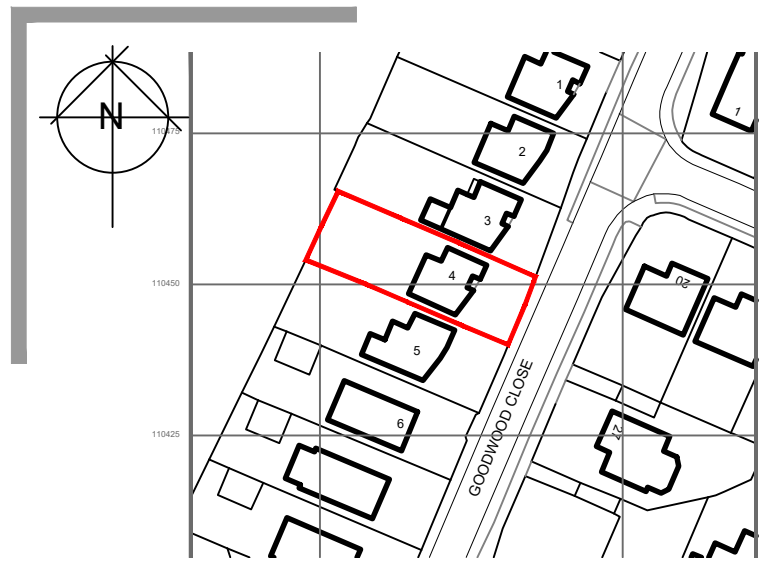

© Crown copyright 2023 Ordnance Survey 100053143

Location Plan 01


SCALE 1:1250

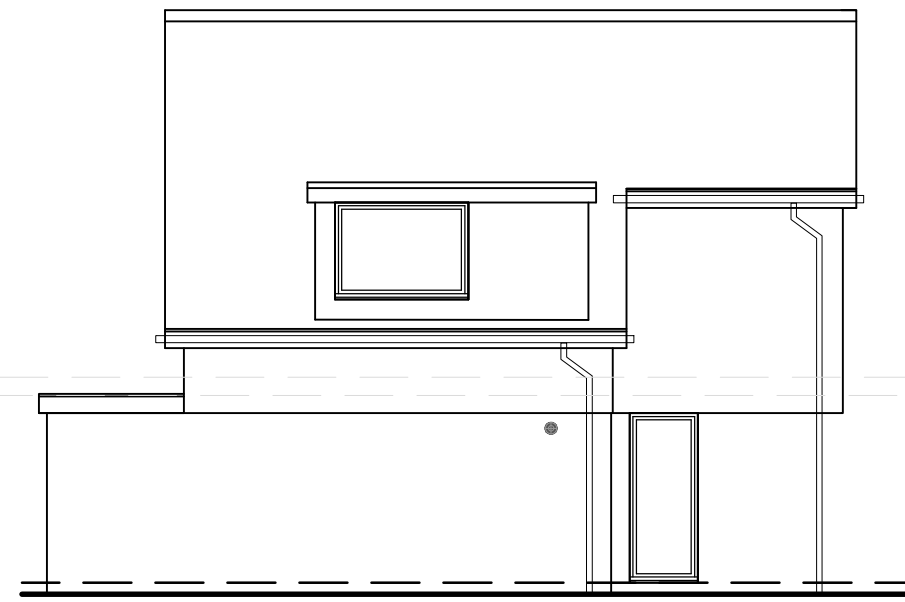

North East Elevation




North-West Elevation

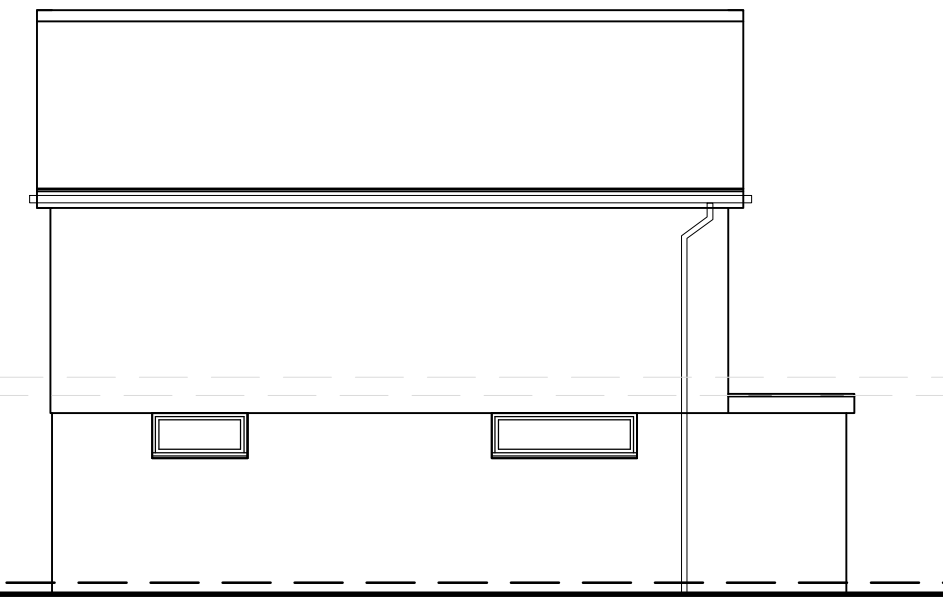

South-West Elevation

Existing Elevations


SCALE 1:100

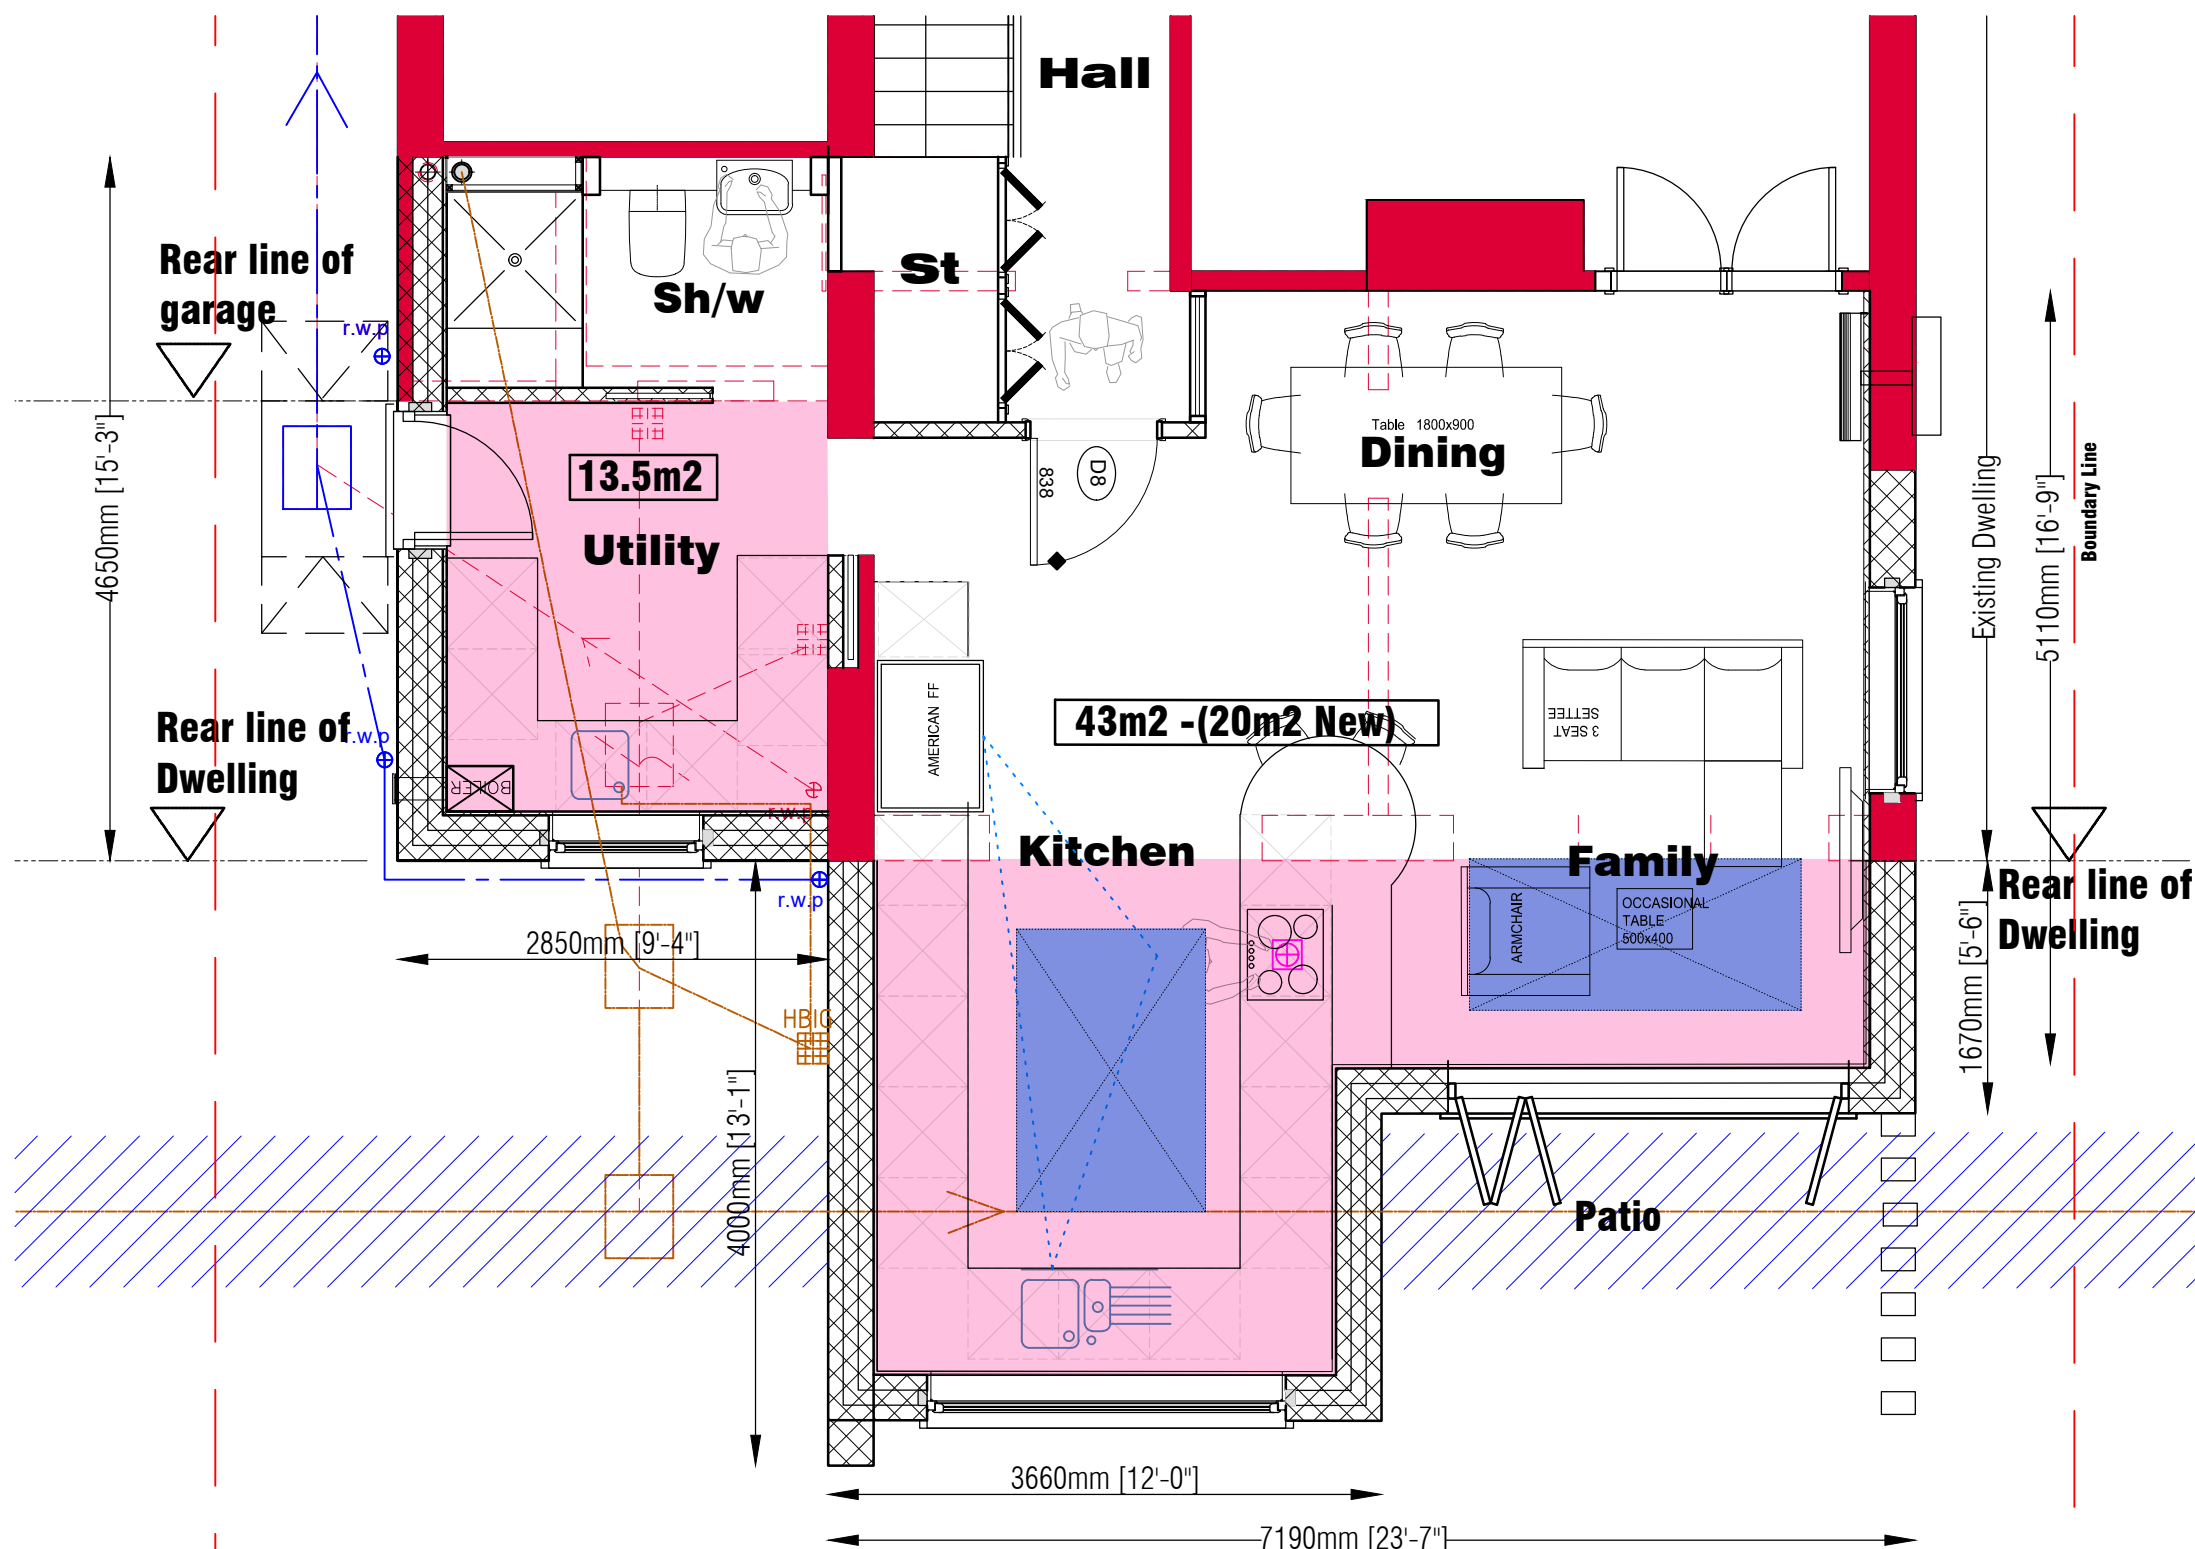

Proposed Ground Floor Plan

SCALE 1:50


- Existing Walls
- Walls removed
- Proposed Walls

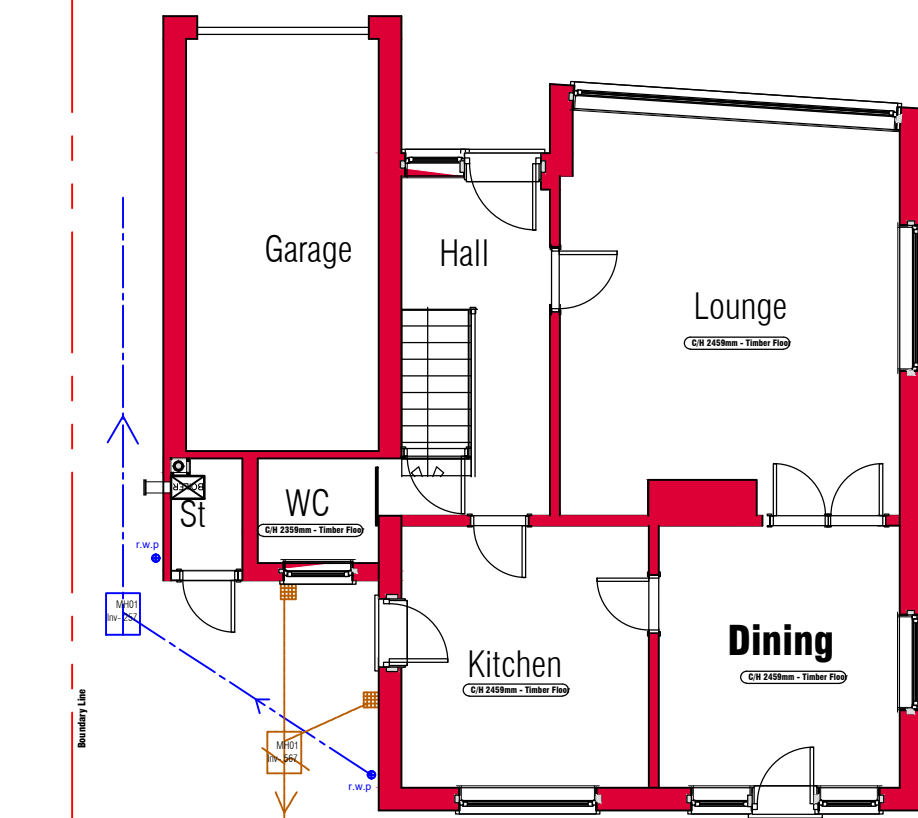

Ground Floor

Existing GF Plan

SCALE 1:100

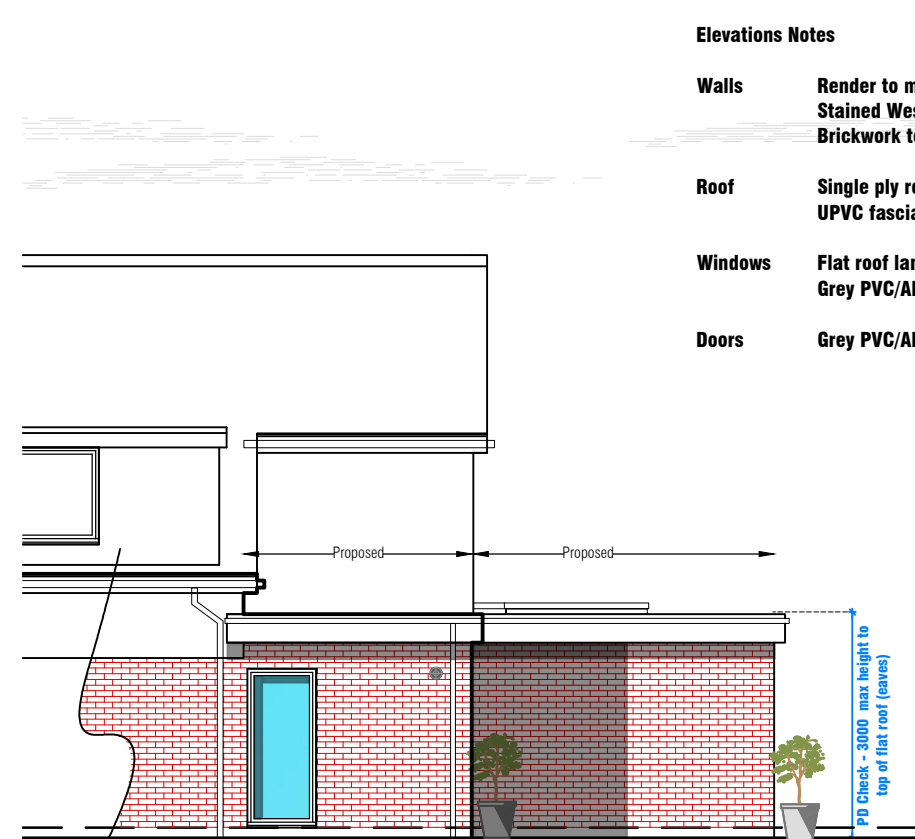

North East Elevation

North-West Elevation

Proposed Elevation

SCALE 1:100


Existing & Proposed Block Plan

SCALE 1:200



Permitted Development

Rev:-	Description:-	Date:-	Chkd by:-
C	Planning issue	04/03/23	
B	Draft issue	21/02/23	
A	Draft issue	01/02/23	

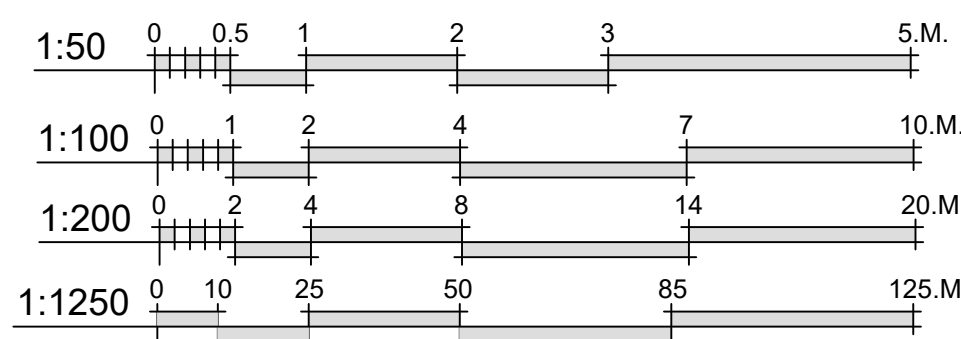

Client:-
Mr A Baverstock

Scale:-
1:50/100/200/1250 @A1

Drawn By:-
M@C

Checked By:-

Date:-
02-02-23

Date:-

Job.No:-
2151

Drg.No:-
01.01

Rev:-



Title:-
Rear & Side Extension
Existing Plans & Elevations

Project:-

4 Goodwood Close
Waterlooville
PO8 8BG



MICIA Design
Consulting - Design - Build

Portsmouth - Southampton - Chichester - Hove - Guildford

02392 98 47 88
designers@mcadesign.uk

www.mcadesign.uk
f i s