

 


Elevations 1:100

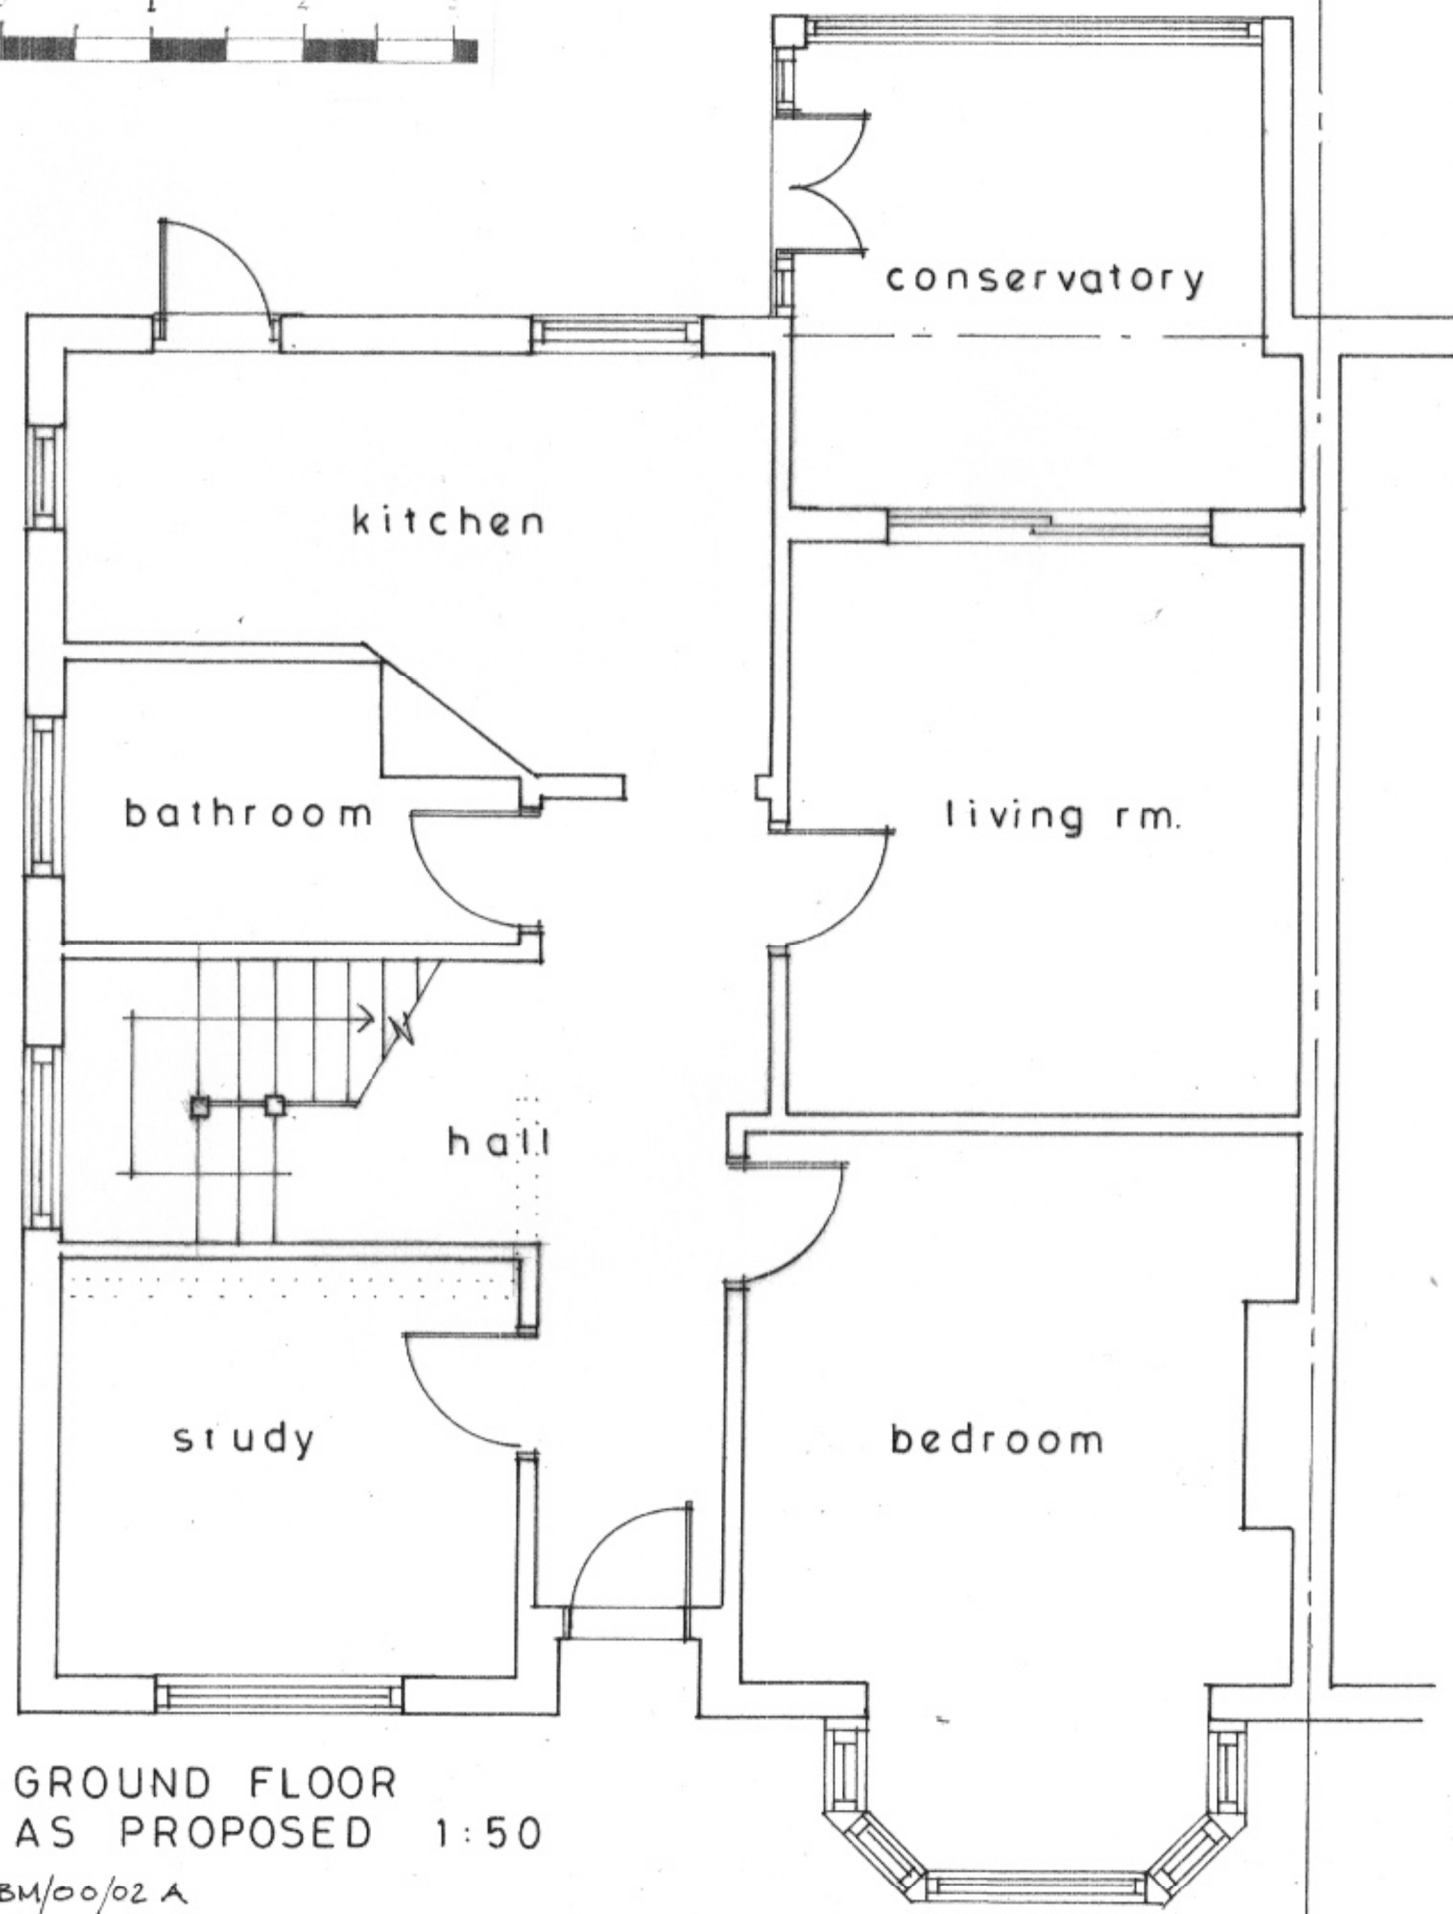

Plans 1:50

 


GROUND FLOOR
AS PROPOSED 1:50

DRG. NO. BM/00/02 A



west elevation

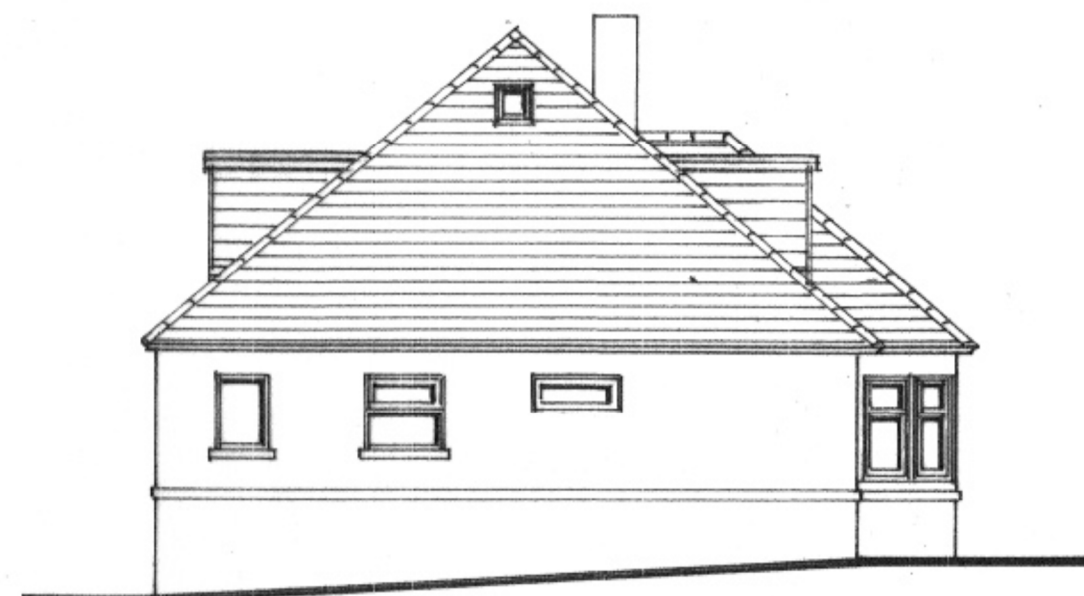

north elevation



east elevation

ELEVATIONS
AS PROPOSED
1:100