



1 Front Elevation
1 : 50



2 Side Elevation
1 : 50



3 Rear Elevation
1 : 50




4 Side Elevation
1 : 50




North Elevation
1 : 100



House Type 2 First Floor Plan (3 Bed)
1 : 50

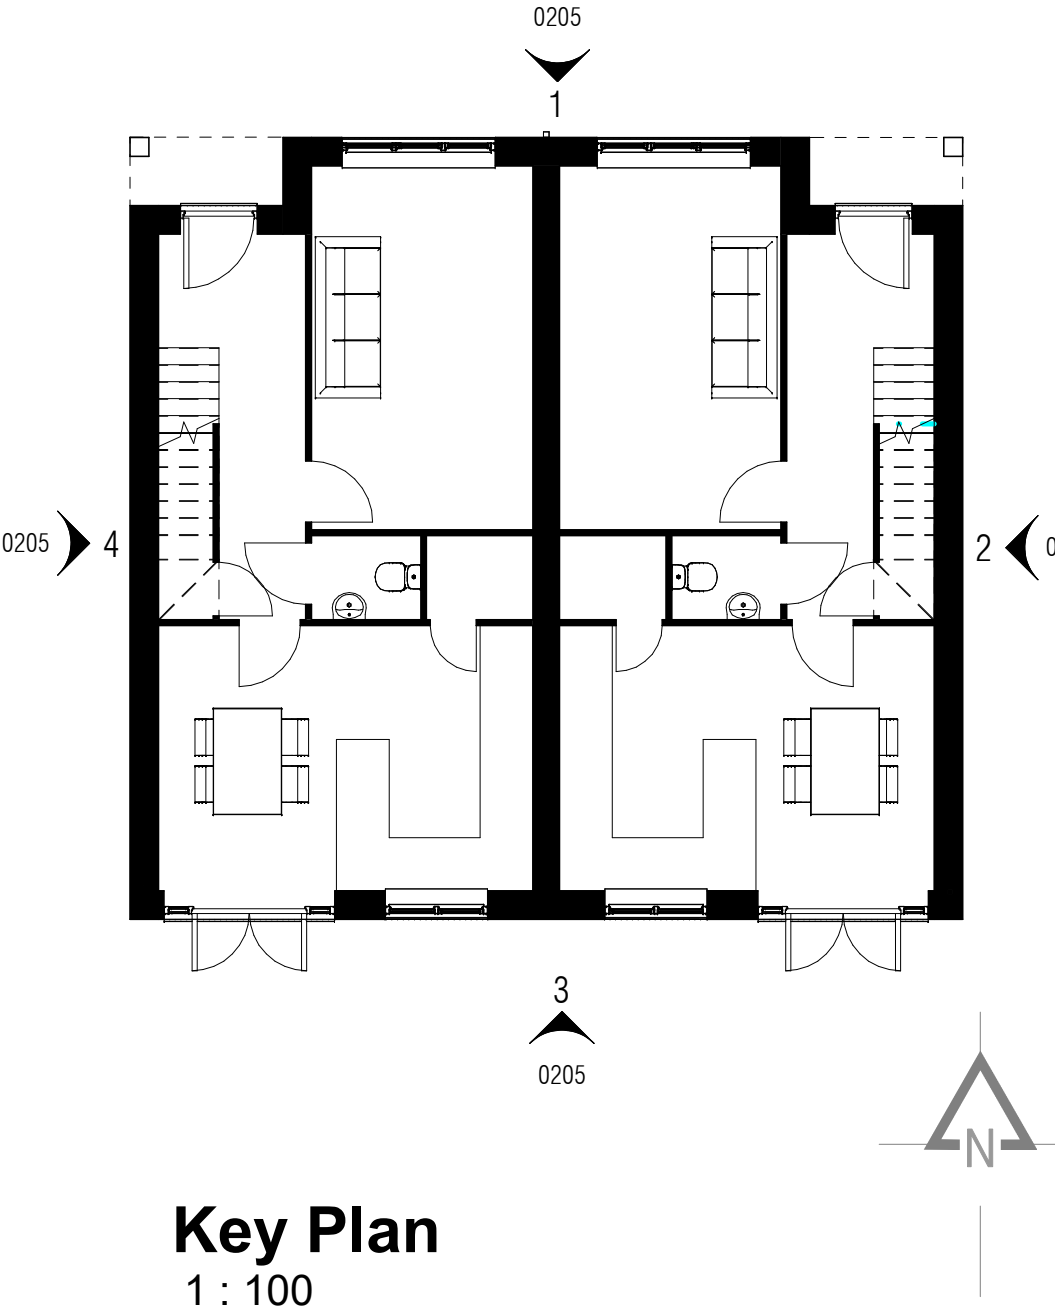

Key Plan
1 : 100

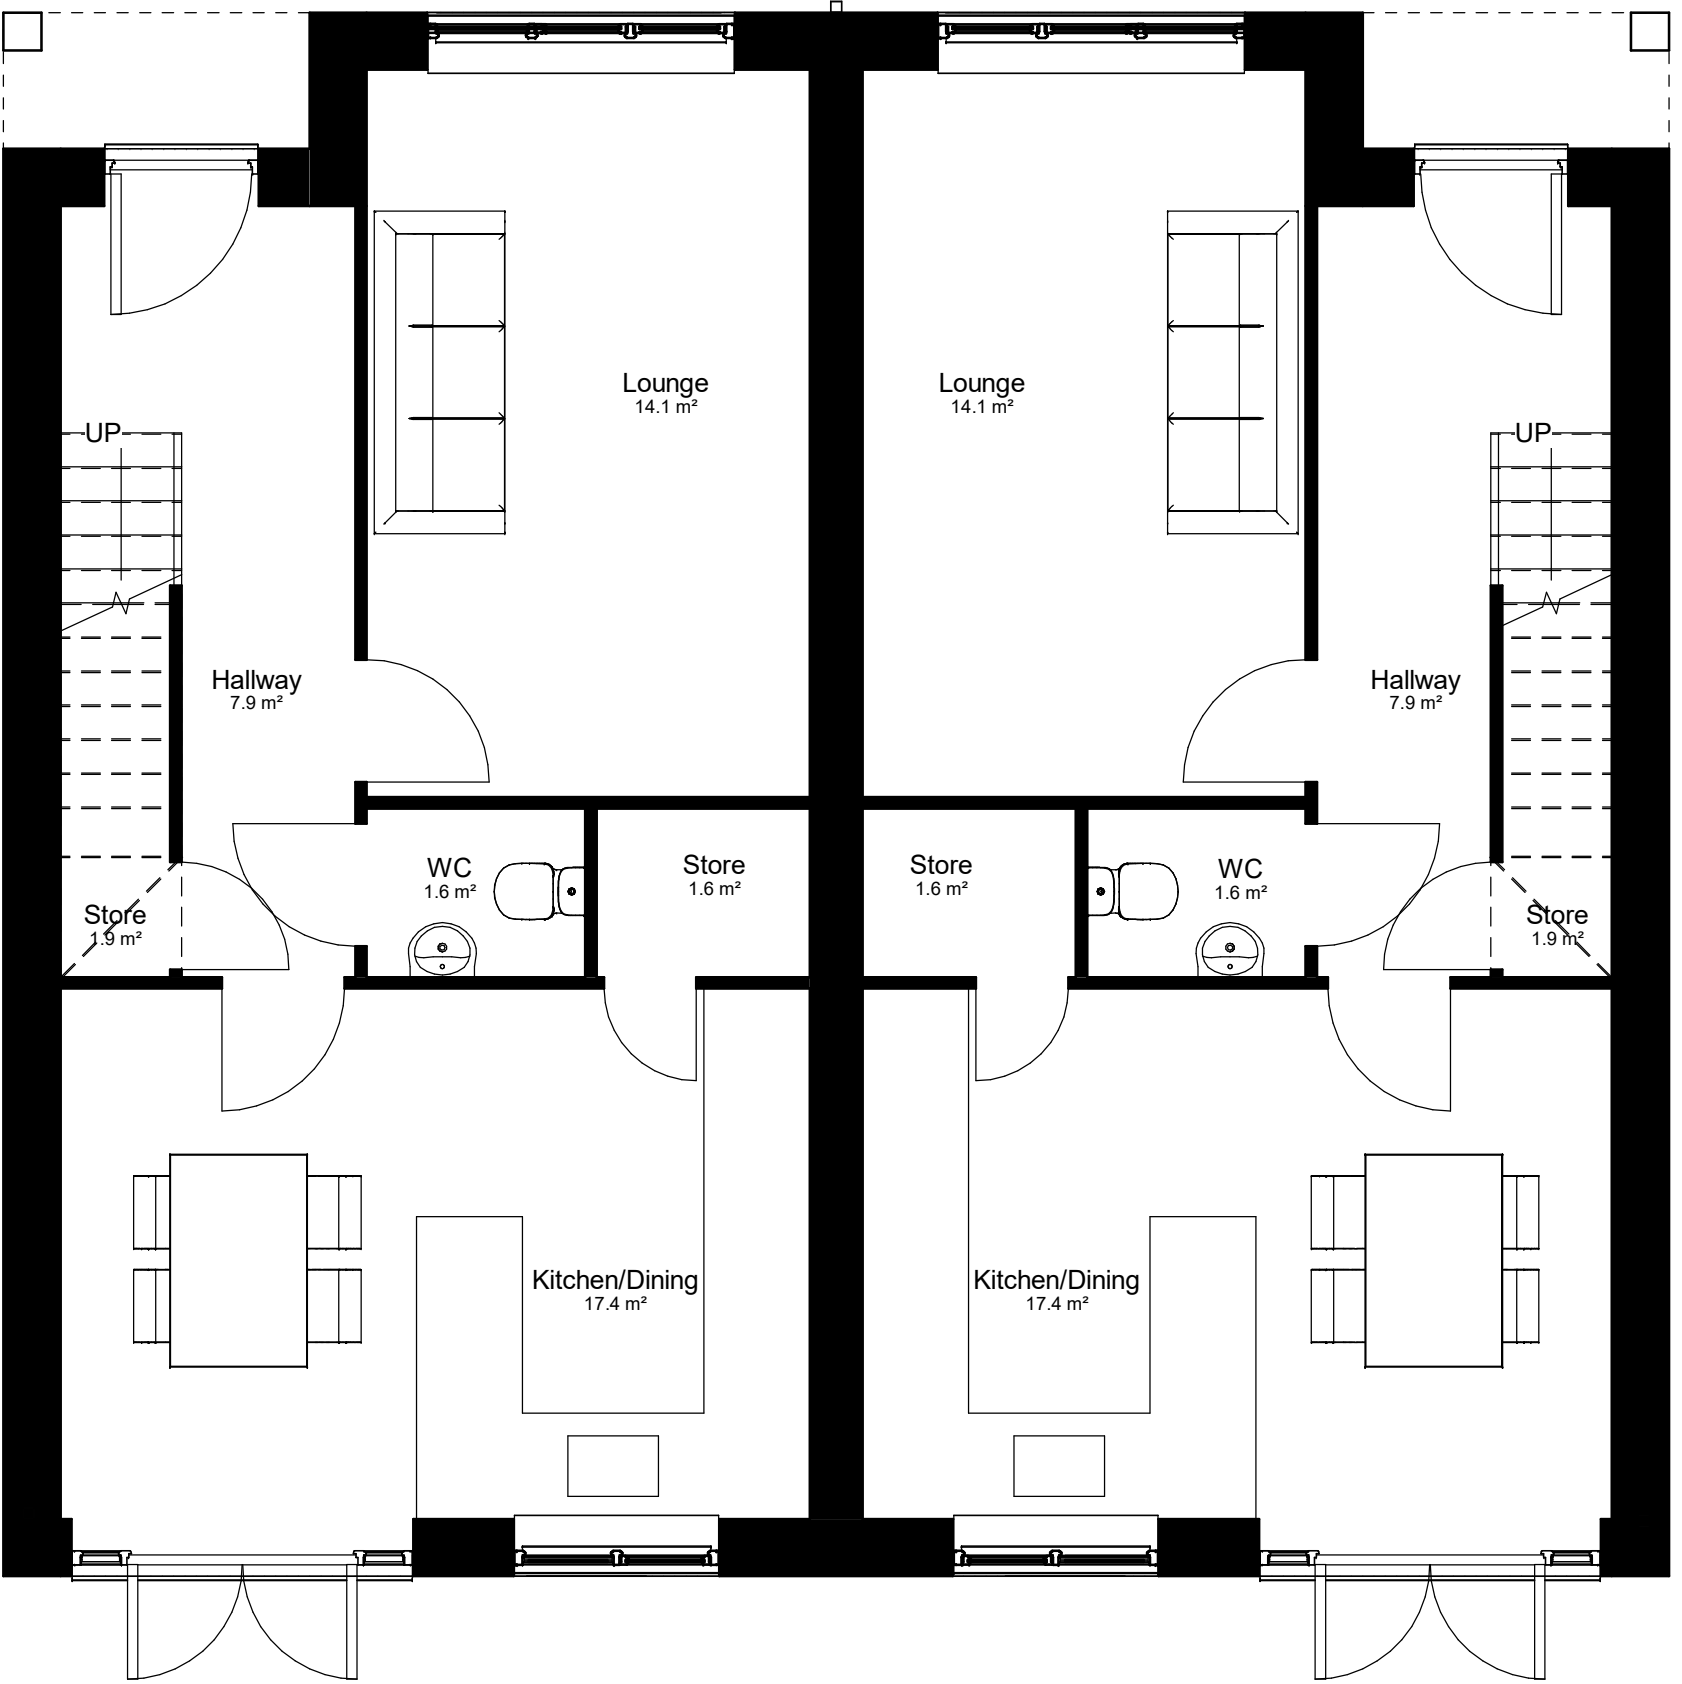

House Type 2 Ground Floor Plan (3 Bed)
1 : 50

P01	First Issue			
P02	Planning Issue			
P03	Western dwelling mirrored to avoid overlooking to 4th, electrified to gables as per comments	JM	28.02.23	
REV	AMENDMENTS	DWN	DATE	

PLANNING
vestar*
architecture + design

1 SOUTHFIELD GRANGE · APPLETON ROEBUCK · YORK · YO23 7EH
www.vestar.co.uk hello@vestar.co.uk

CLIENT

FRONTIER

PROJECT
Land at Cowplain Community School
Hart Plain Avenue
Waterlooville
PO8 8RY

DRAWING TITLE
House Type 2 Plans & Elevations

SCALE @ A0
As indicated

DATE
14.02.21

DRAWN
EH

CHECKED
JD

DRAWING NUMBER

REVISION

SUITABILITY

452B-WRD-XX-ZZ-DR-A-0205

P03

S3