




W
-

West Elevation
1:50





E1
-

North Elevation
1:50

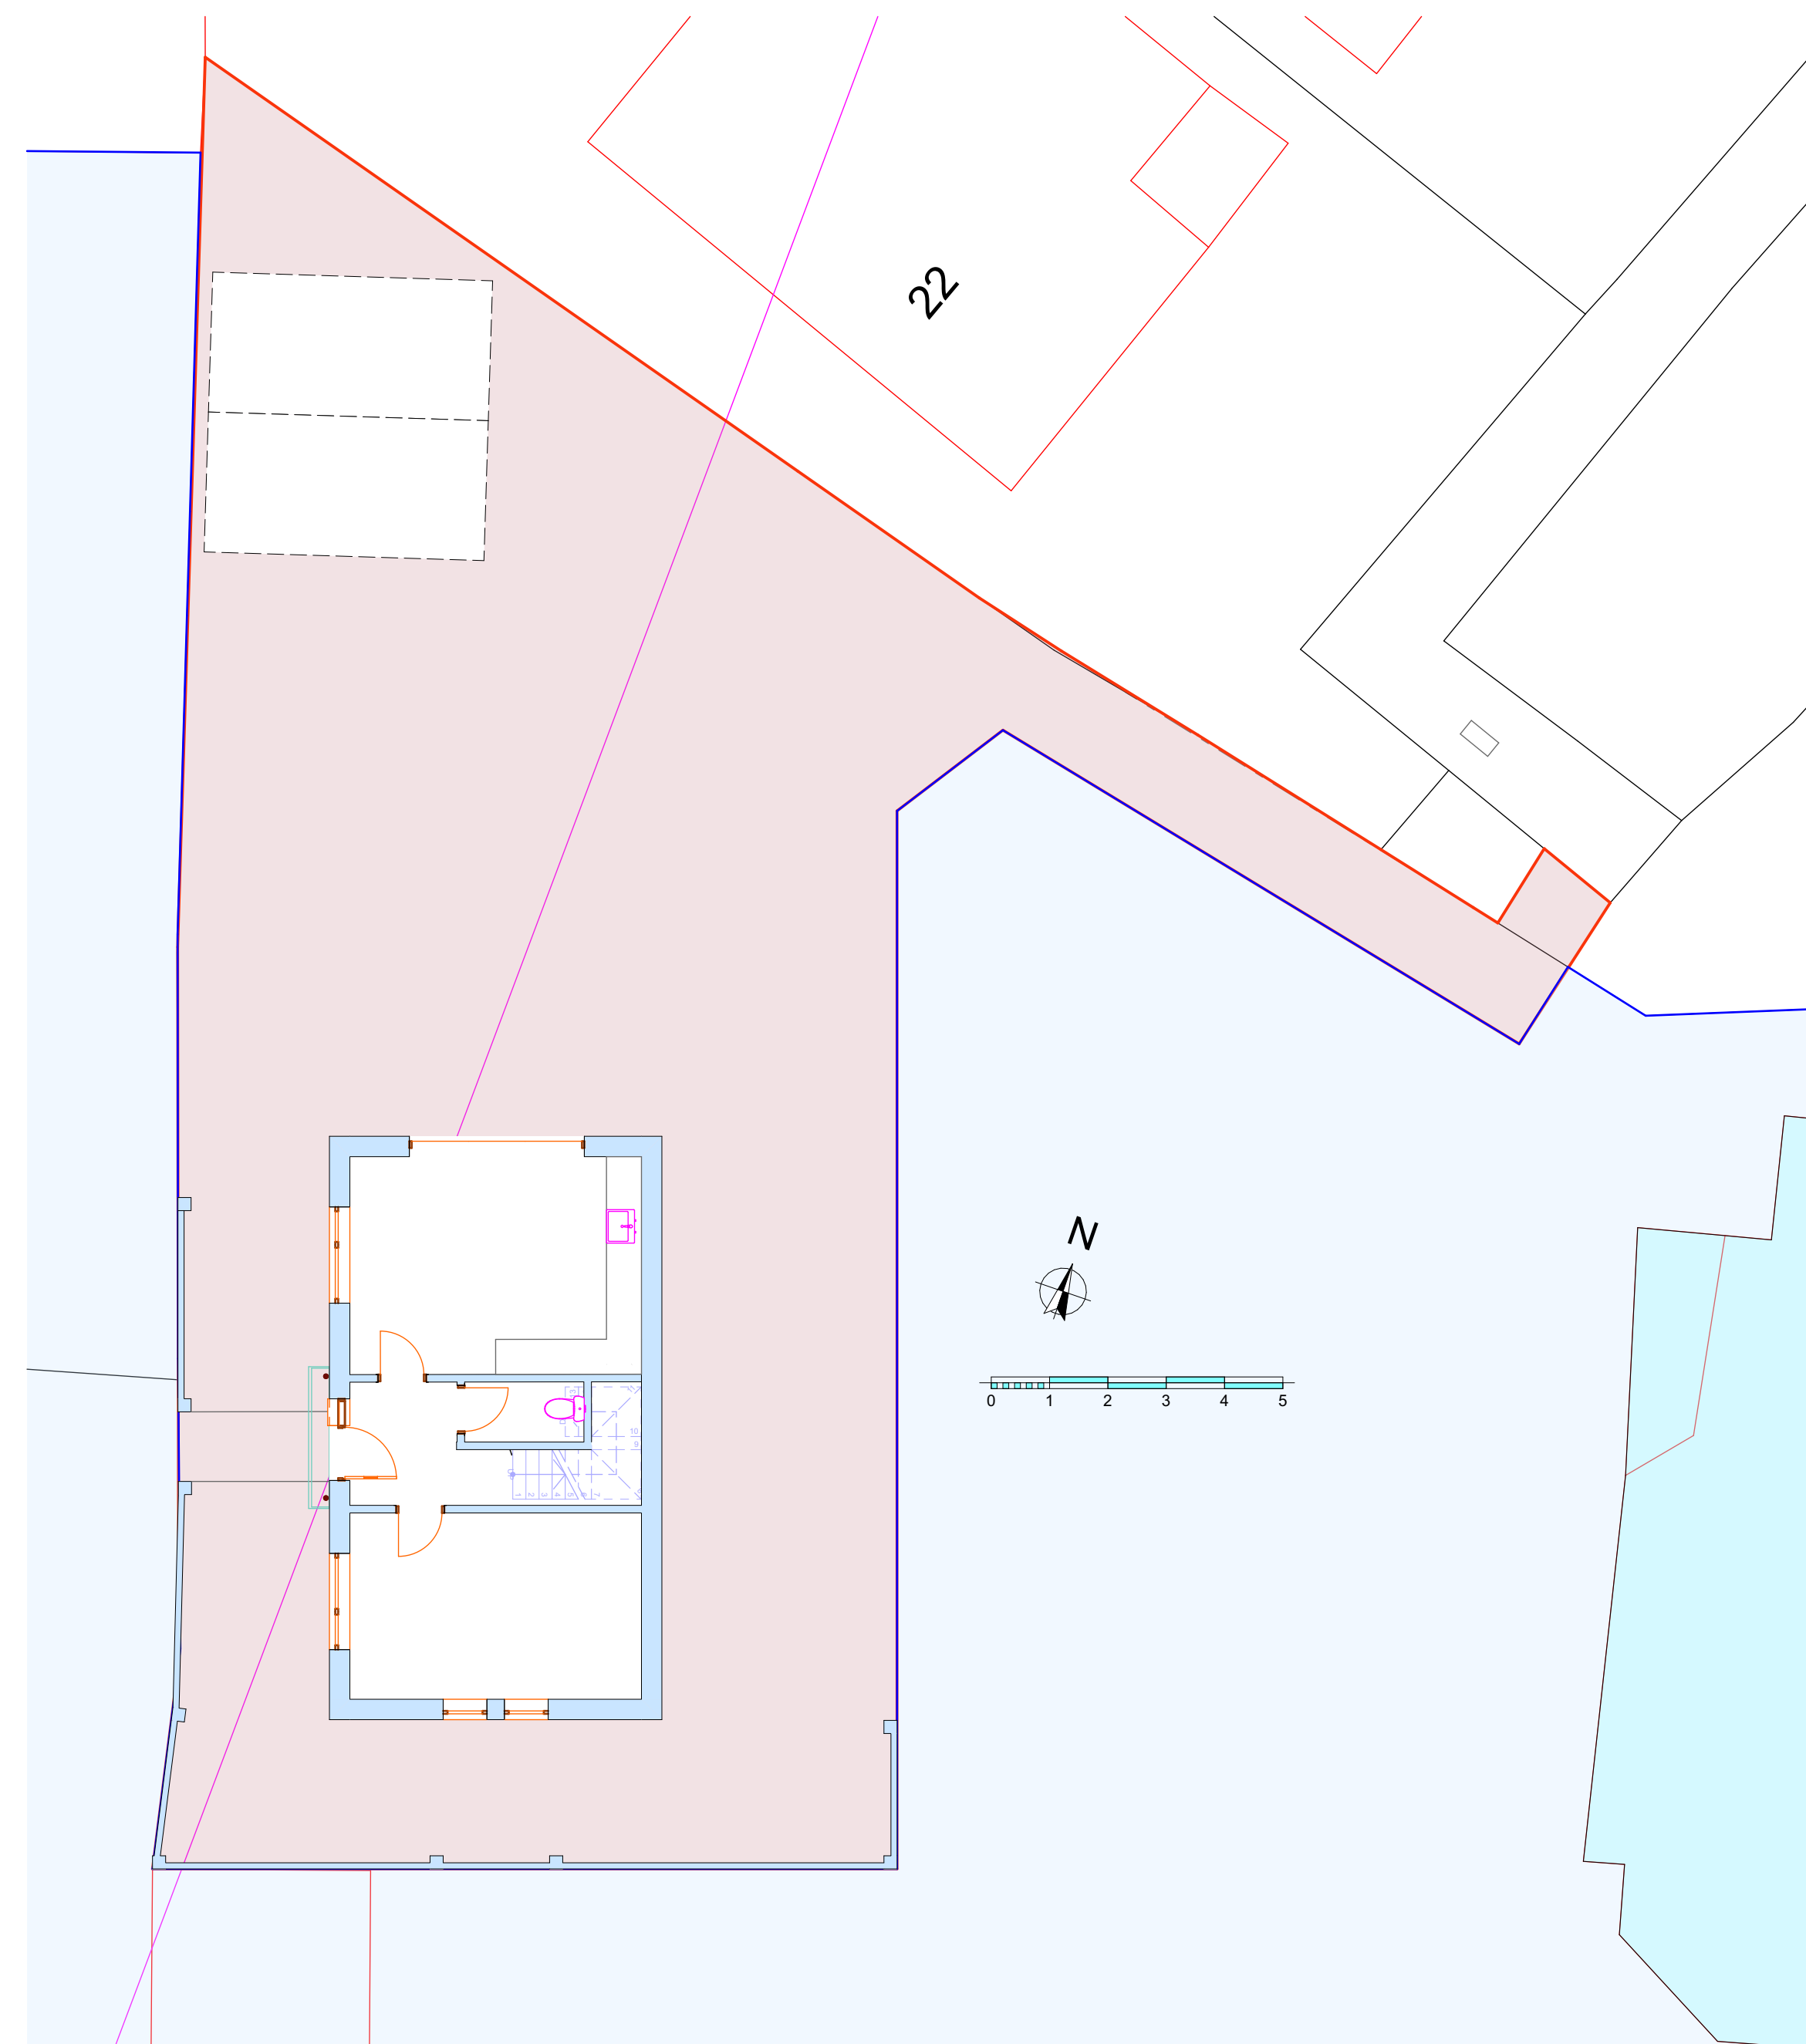


G
-

House and Garden Plan
1:100

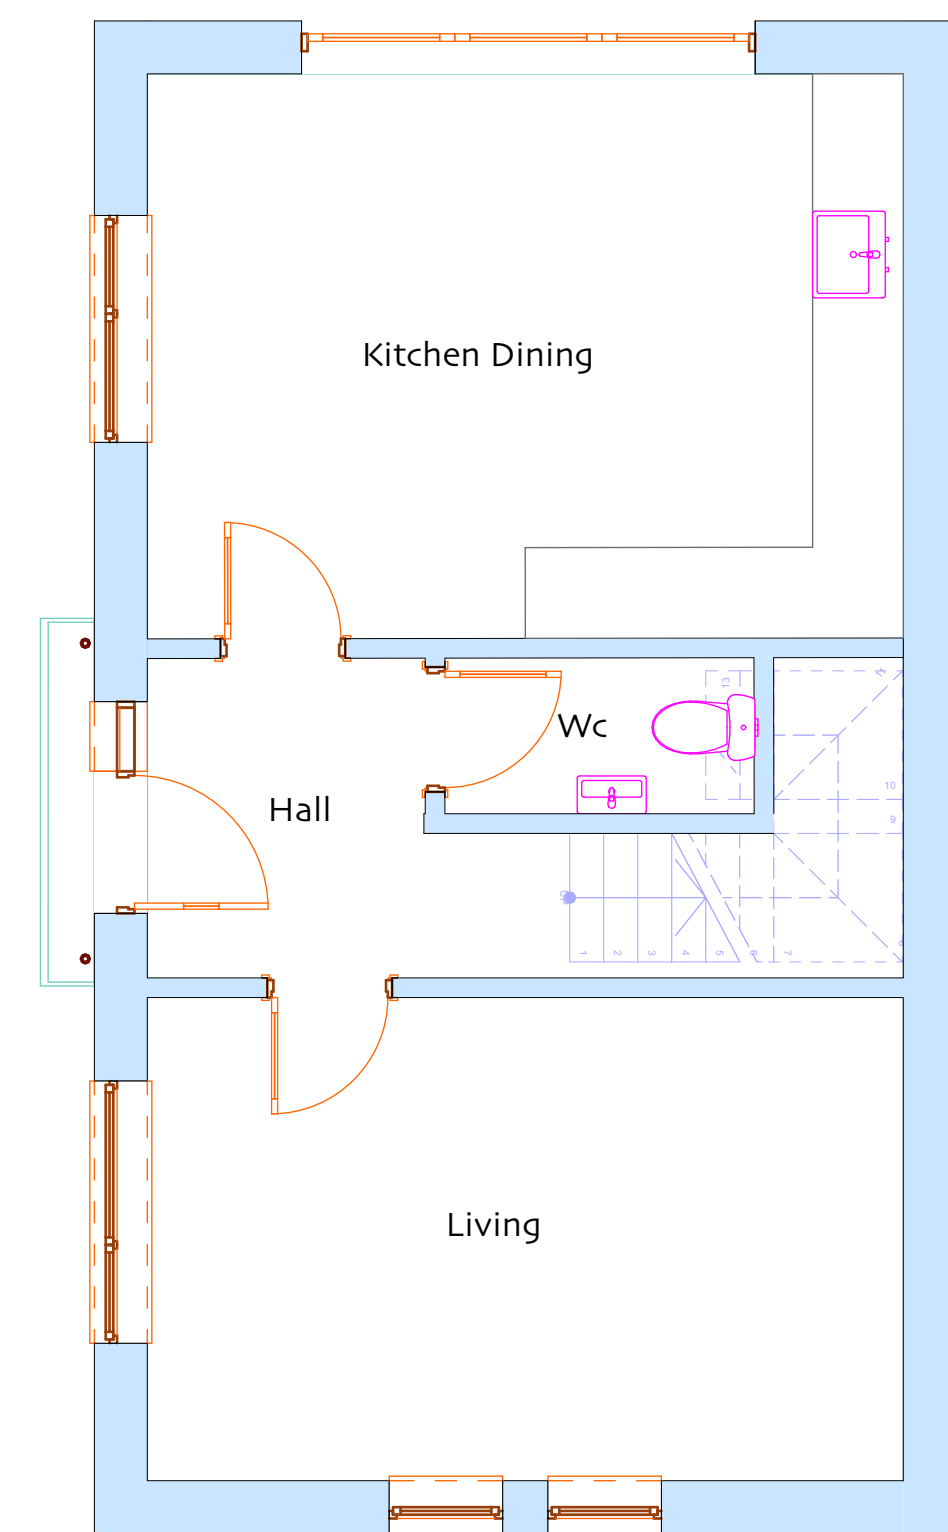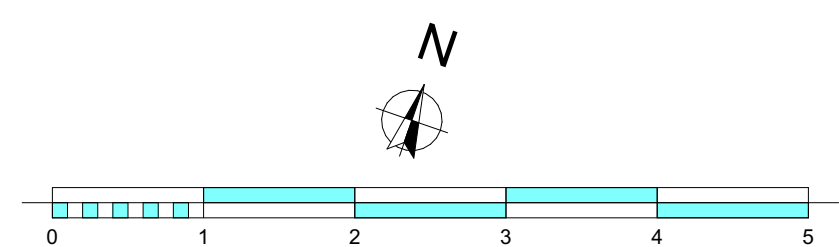

GF
-

Ground Floor Plan
1:50

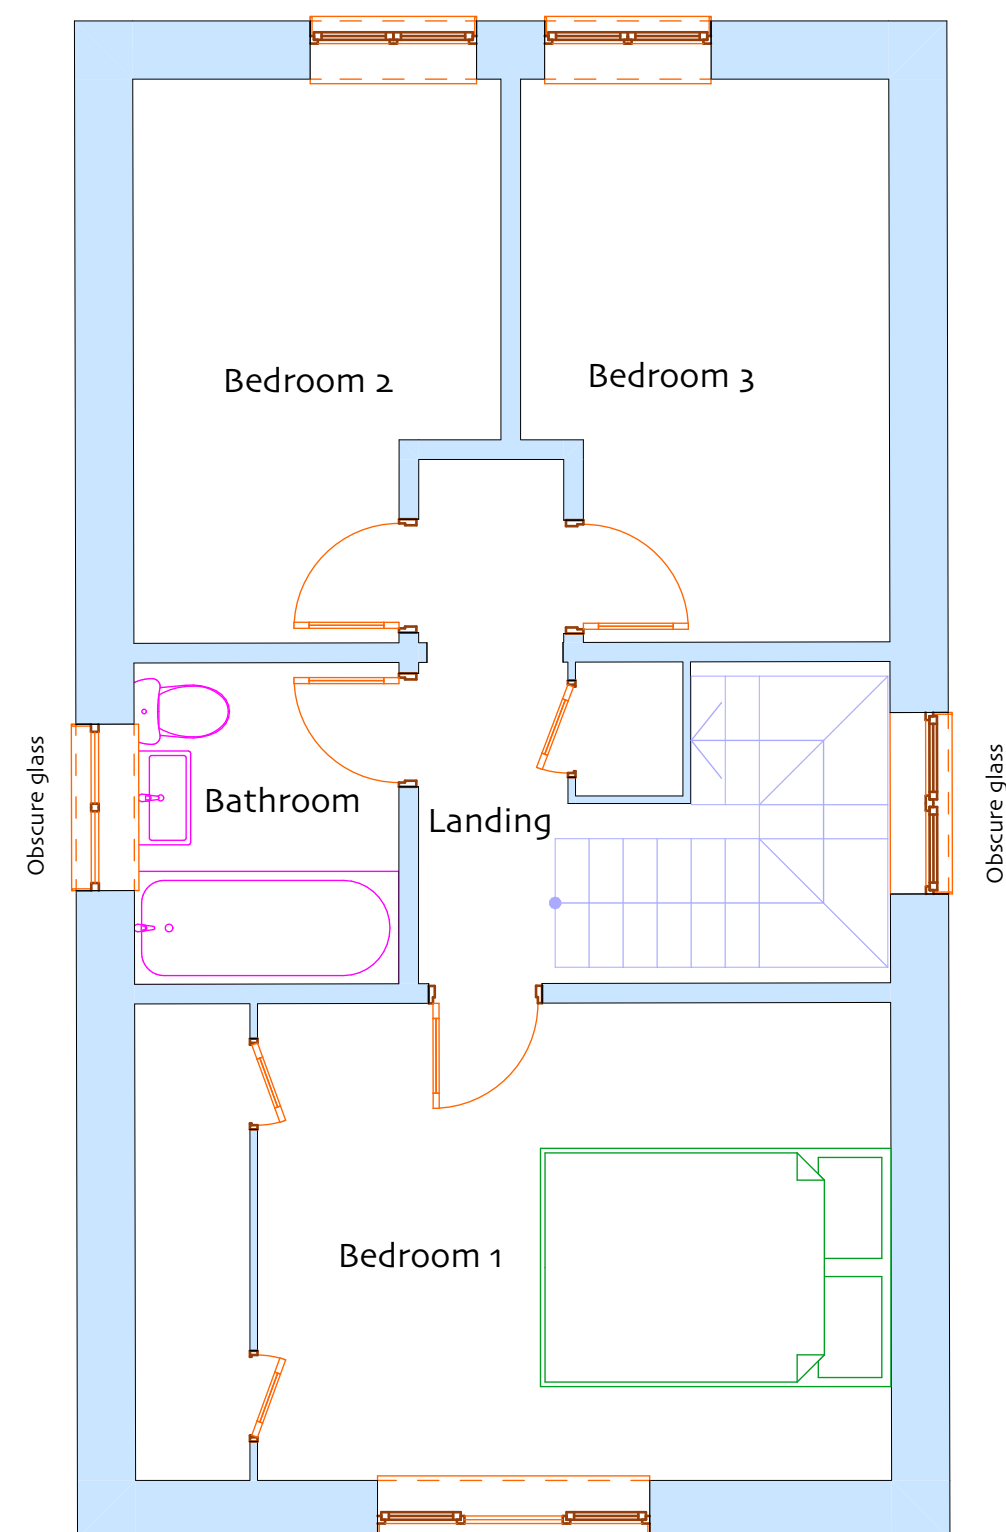


F
-

First Floor Plan
1:50




8
-

South Elevation
1:50

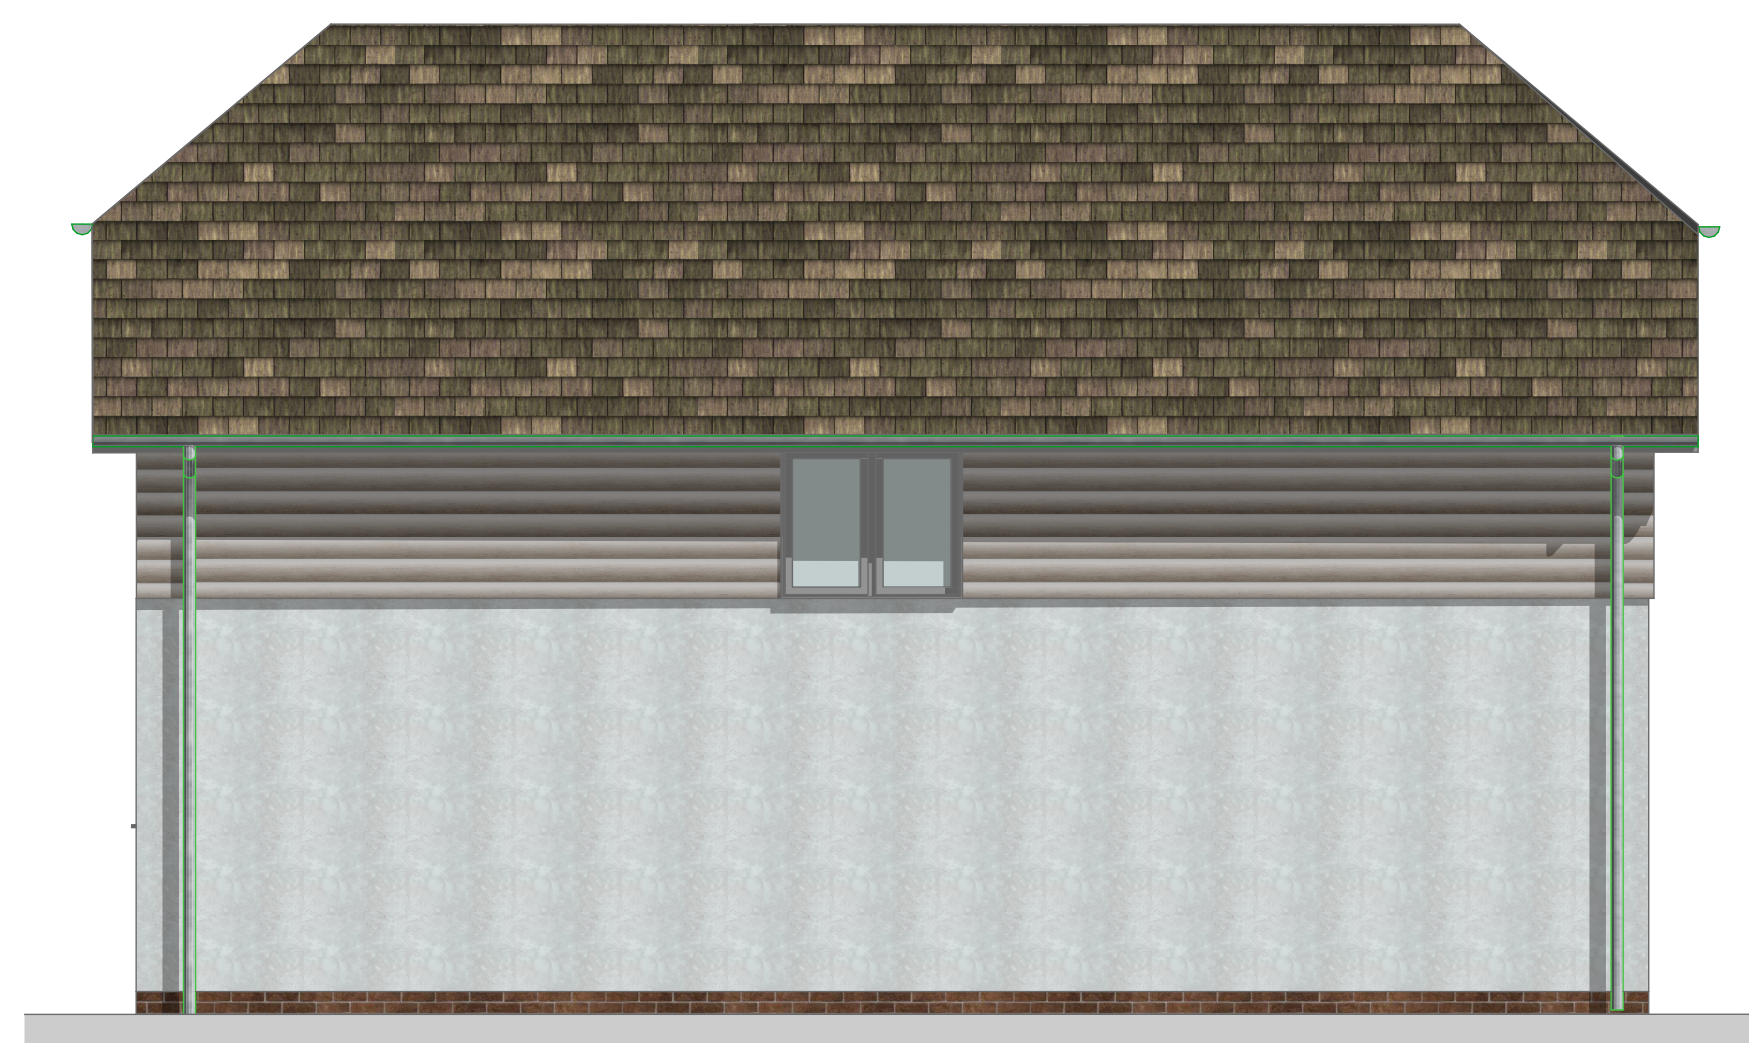

E1
-

East Elevation
1:50

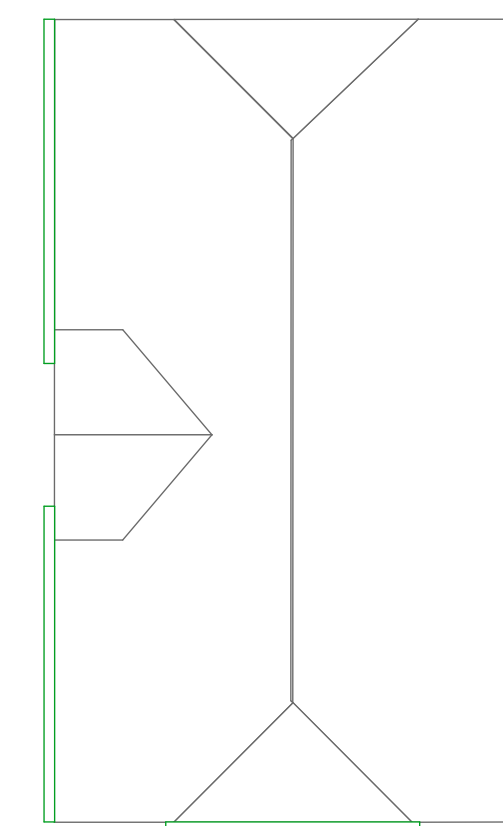

R
-

Roof Plan
1:100



172 THE DALE
Widley
Waterlooville
Hampshire
PO7 5JE

PROPOSED NEW DWELLING
Plans and Elevations

Scales Indicated at A1 Landscape
January 2023

Mick Morris AADipl RIBA Architect
Drg No 172 TD 21