




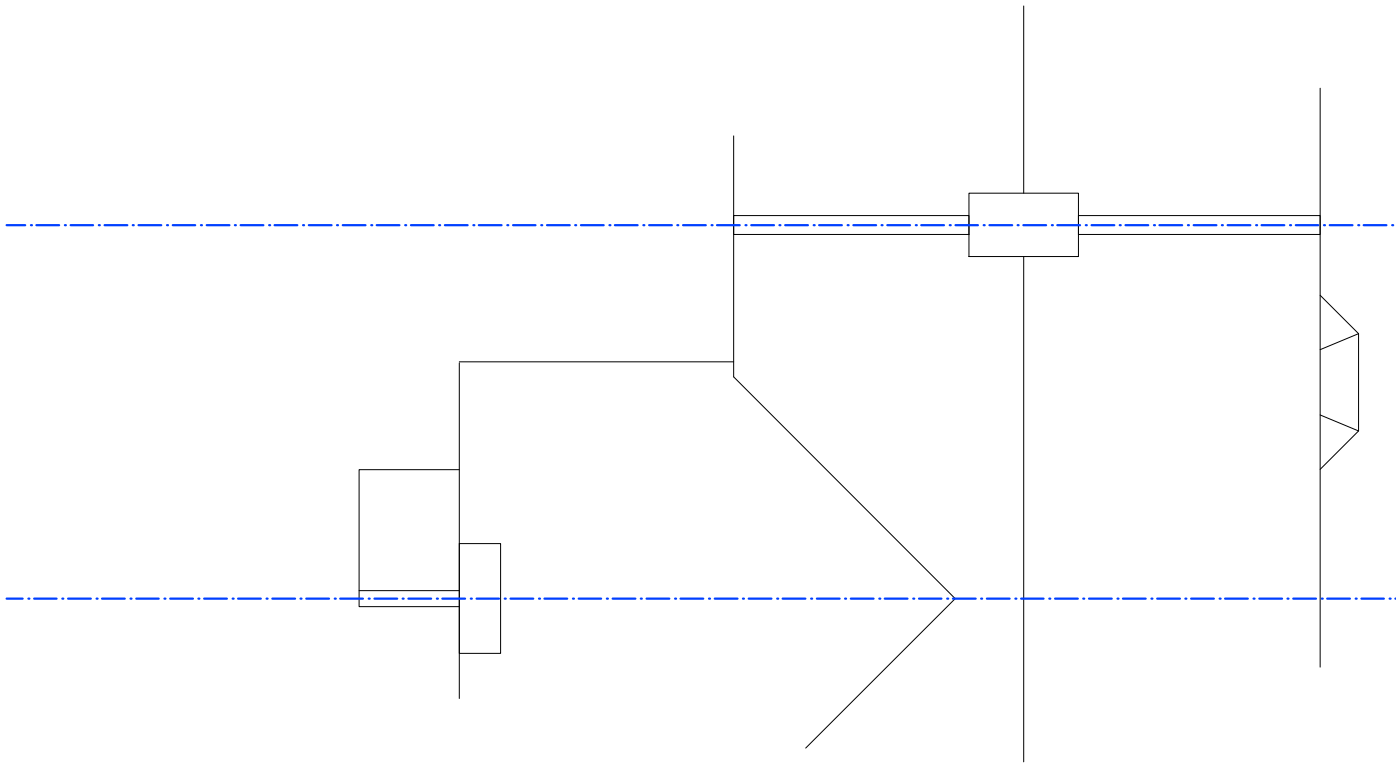

EXISTING ROOF PLAN

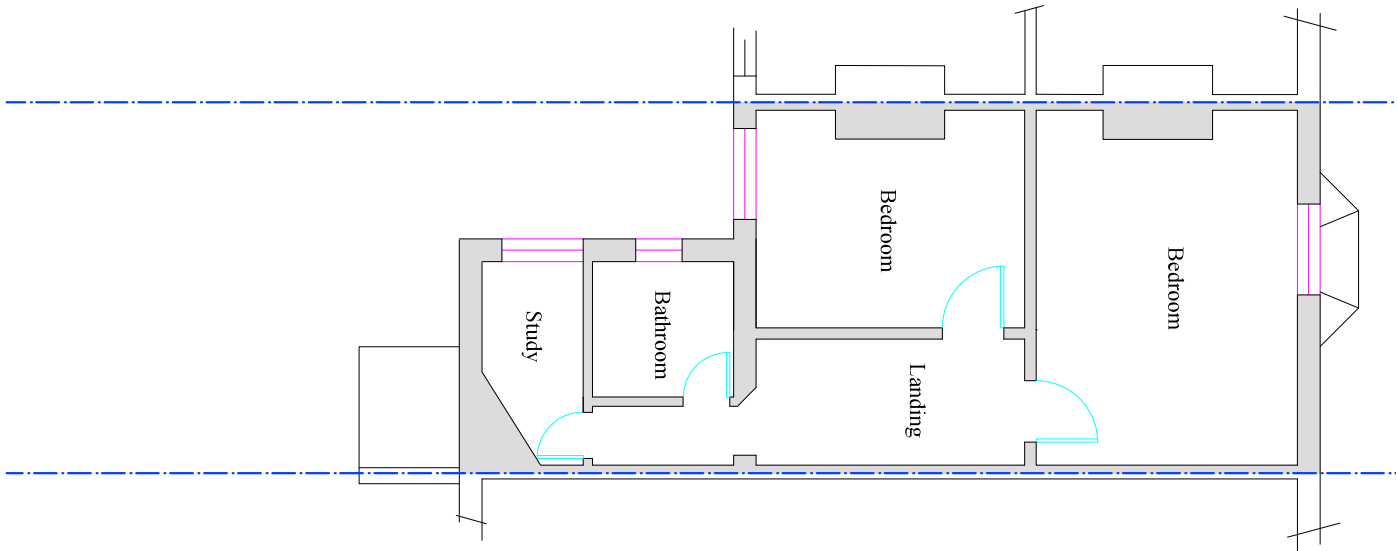

EXISTING FIRST FLOOR PLAN

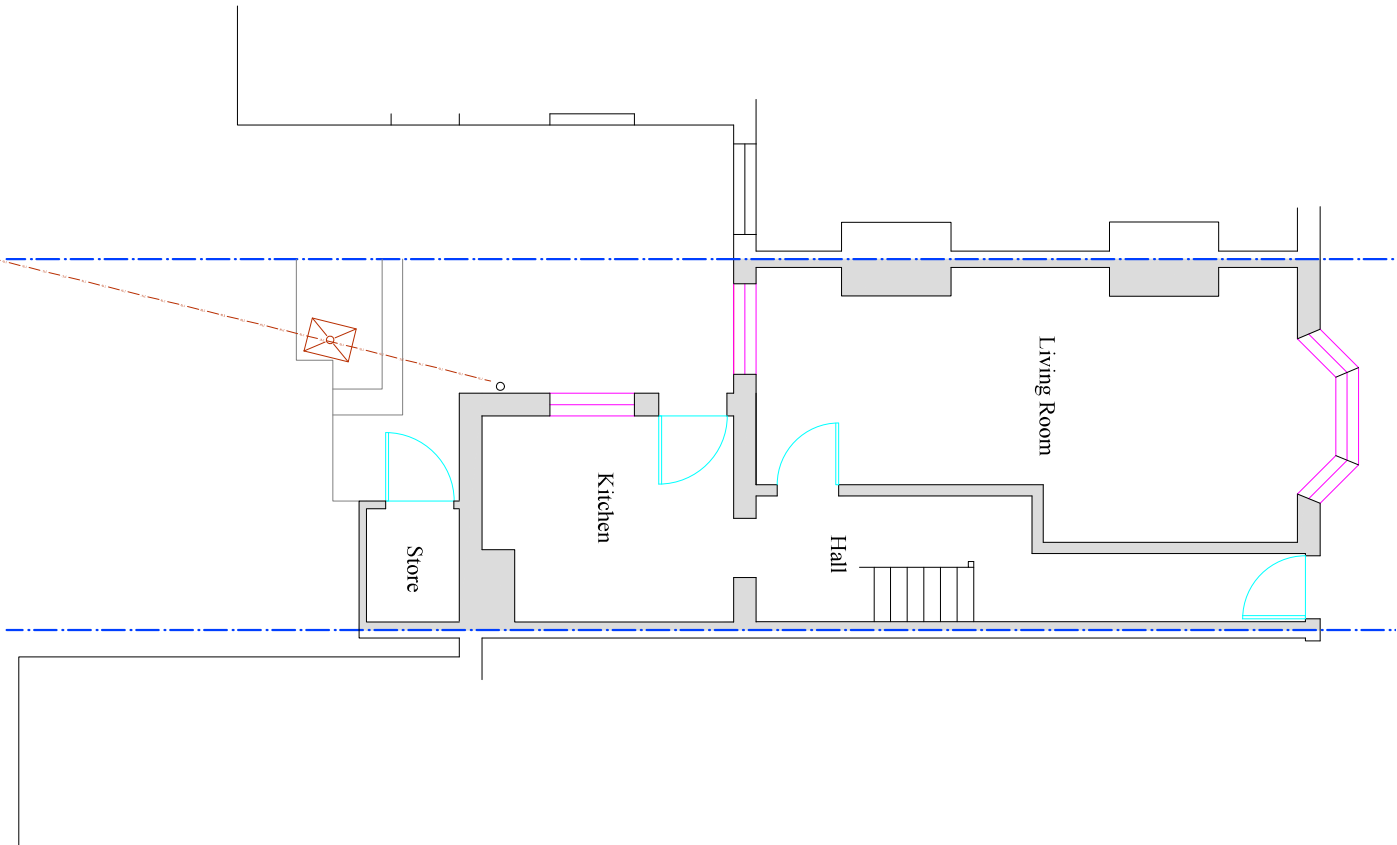

EXISTING GROUND FLOOR PLAN

REVISIONS

NO.	REVISION
1	Orthance Survey Licence number 100060379
2	(c) Crown copyright. 2019. All rights reserved.
3	Notes
4	1. These are computerised drawings for the purposes of obtaining planning & building regulations approvals & are based on certain verbal measurements. They do not constitute working drawings.
5	2. Distortion and uneven walls etc. have been ignored with some average measurements.
6	3. Dimensions shown must not be relied upon and must be checked on site and verified prior to commencement of work.
7	4. Where applicable this drawing is to be read in conjunction with other consultants drawings & calculations.
8	5. Do not scale from these drawings, except for planning purposes
9	6. Any Work undertaken prior to Planning and Building Regulations Approval is done so entirely at the Client/Contractors own risk.
10	7. The Client is reminded of their obligations under the Party Wall etc. Act 1997 where appropriate.
11	(c) 2019 - A.H.Sutcliffe

SUTCCLIFF CONSULTANTS Ltd
Chartered Building Engineers,
Surveyors & Architectural Consultants


RICS
Email: nail@sutcliffeconsultants.co.uk

11 Crossbush Road
Felpham, Bognor Regis
West Sussex, PO22 7LS
Tel: 01243 586004
Fax: 08708 793194
Mob: 07799 393250

PROJECT DETAIL
29 Eastern Road
Havant
PO9 2JF
Rear single storey extensions
FOR: Hunter

DRAWING	SCALE: 1:100 @A3
DATE: Oct 2020	DRAWN: A. H. Sutcliffe
DRAWING: 2036-02	REVISION: