


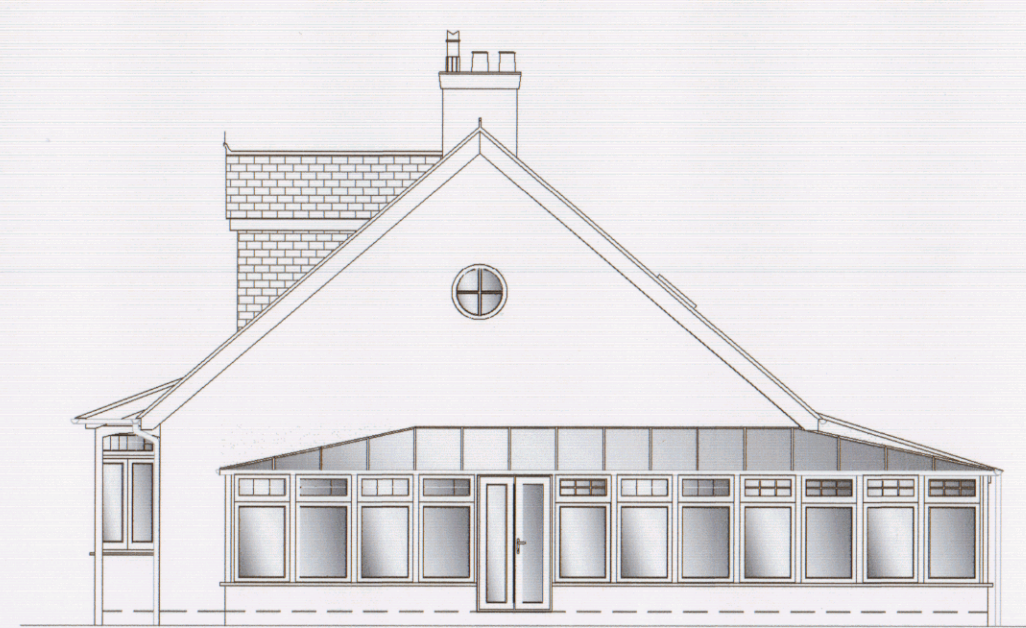


1 EXISTING SIDE ELEVATION
1:100




2 EXISTING FRONT ELEVATION
1:100




3 EXISTING SIDE ELEVATION
1:100

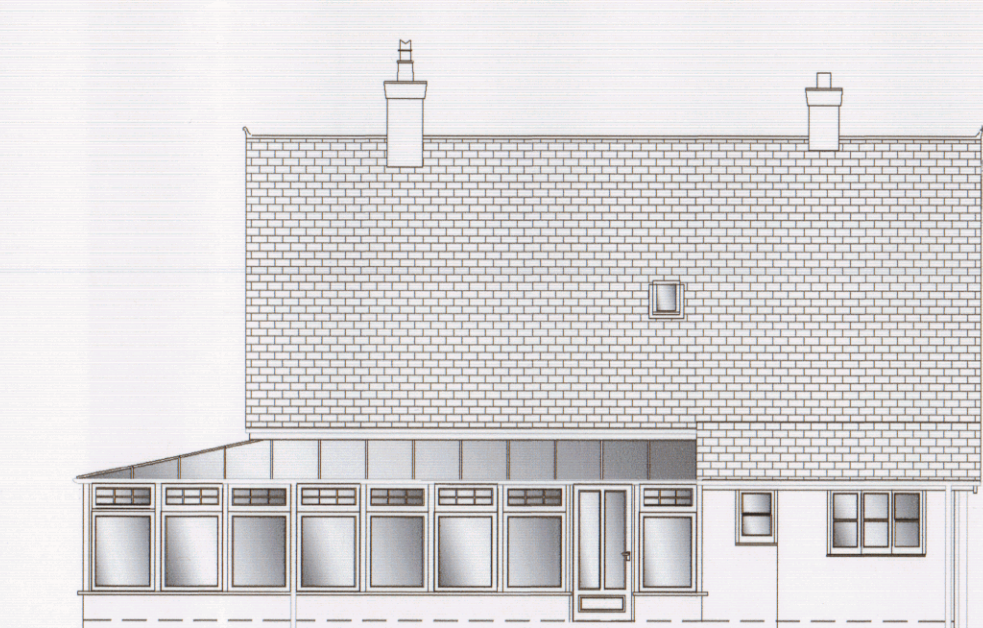


4 EXISTING REAR ELEVATION
1:100

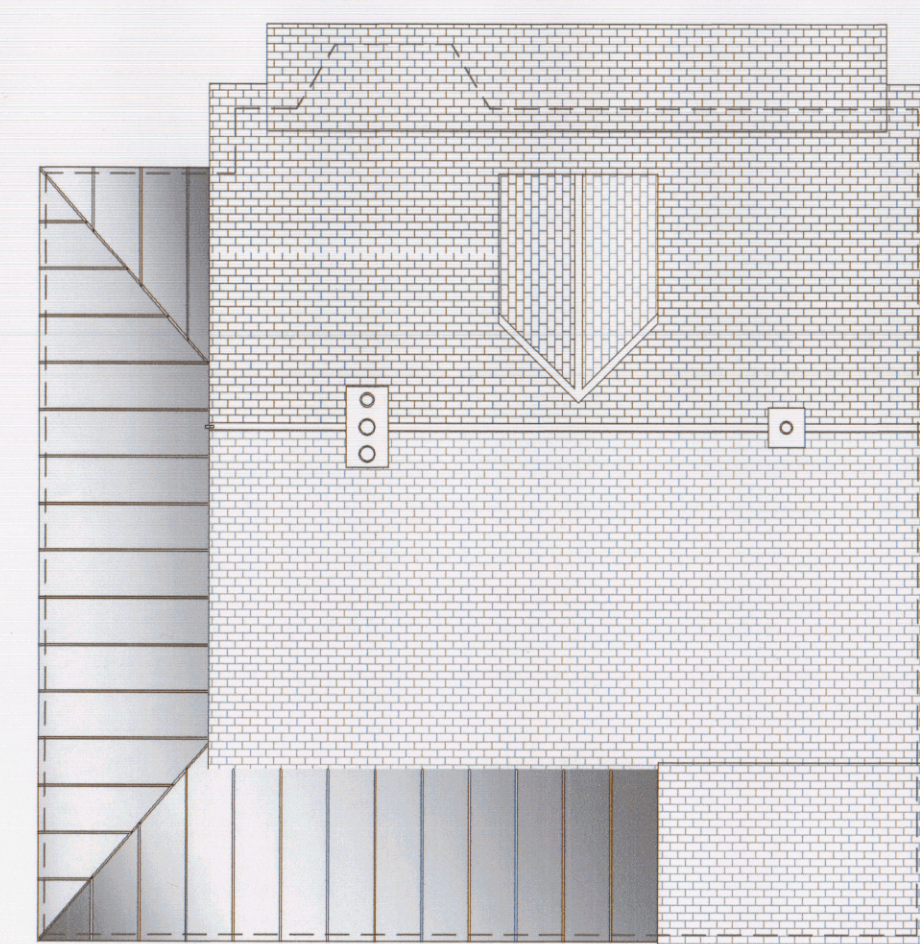

5 EXISTING ROOF PLAN
1:100

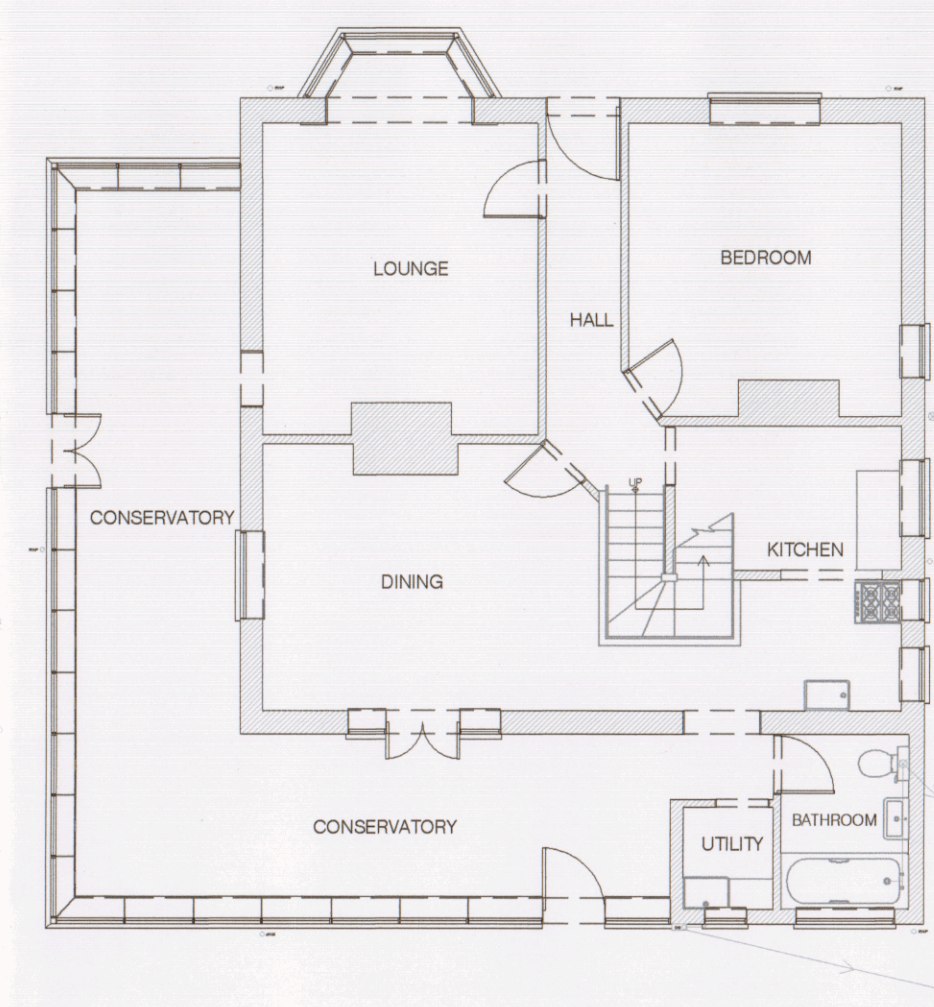

6 EXISTING GRD FLOOR PLAN
1:100

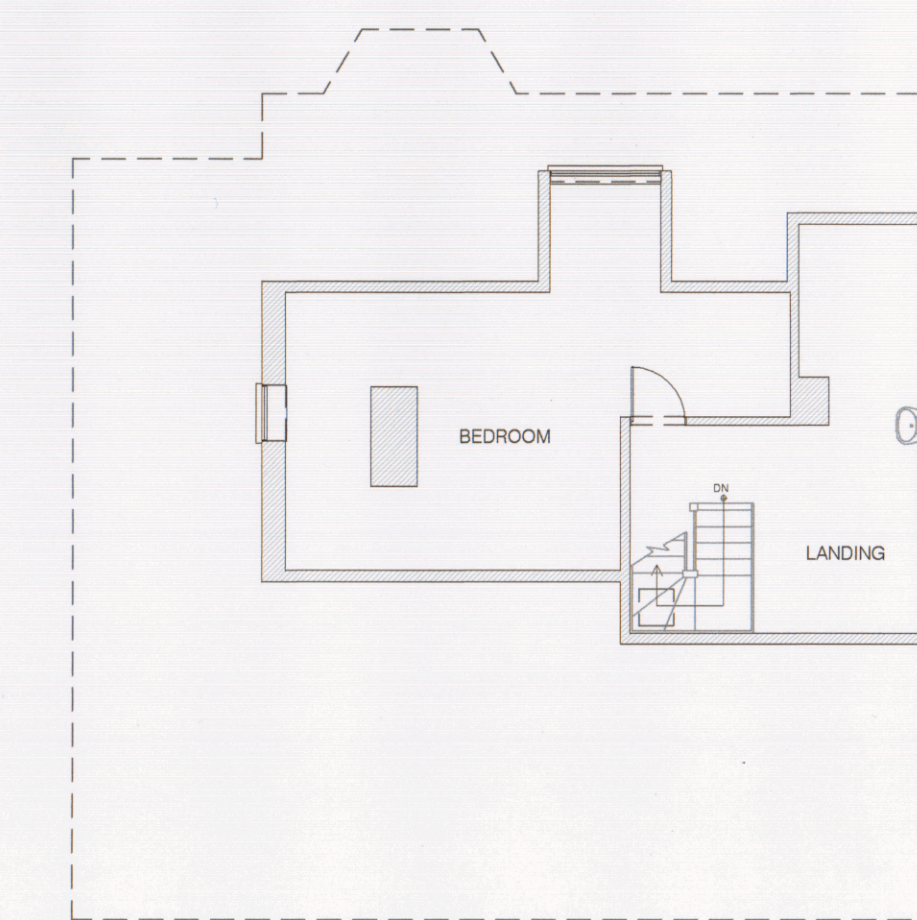


7 EXISTING FIRST FLOOR PLAN
1:100



8 PROPOSED SIDE ELEVATION
1:100




9 PROPOSED FRONT ELEVATION
1:100

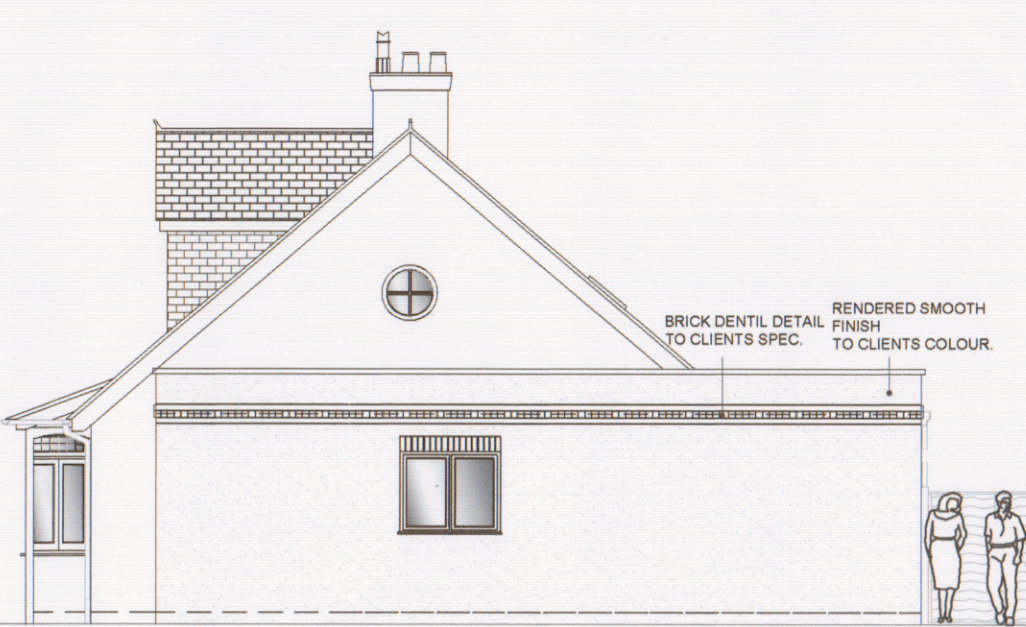


10 PROPOSED SIDE ELEVATION
1:100




11 PROPOSED REAR ELEVATION
1:100

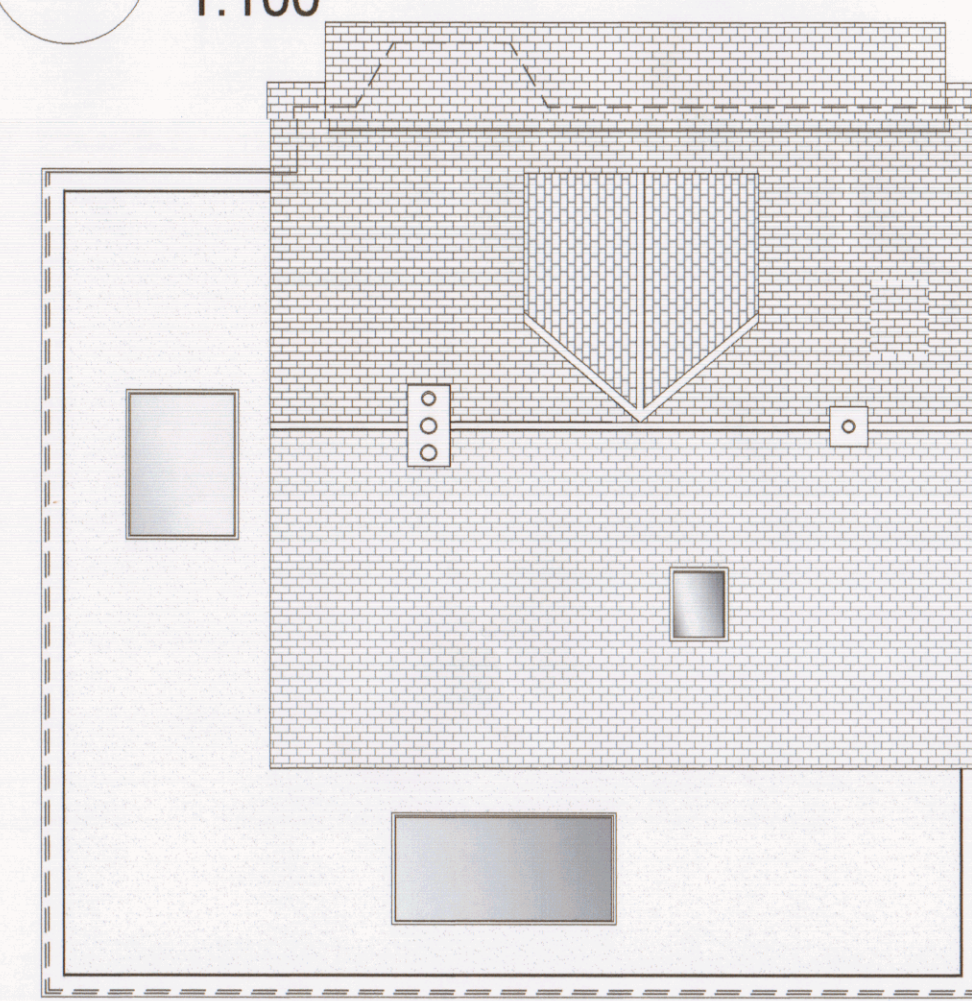


12 PROPOSED ROOF PLAN
1:100

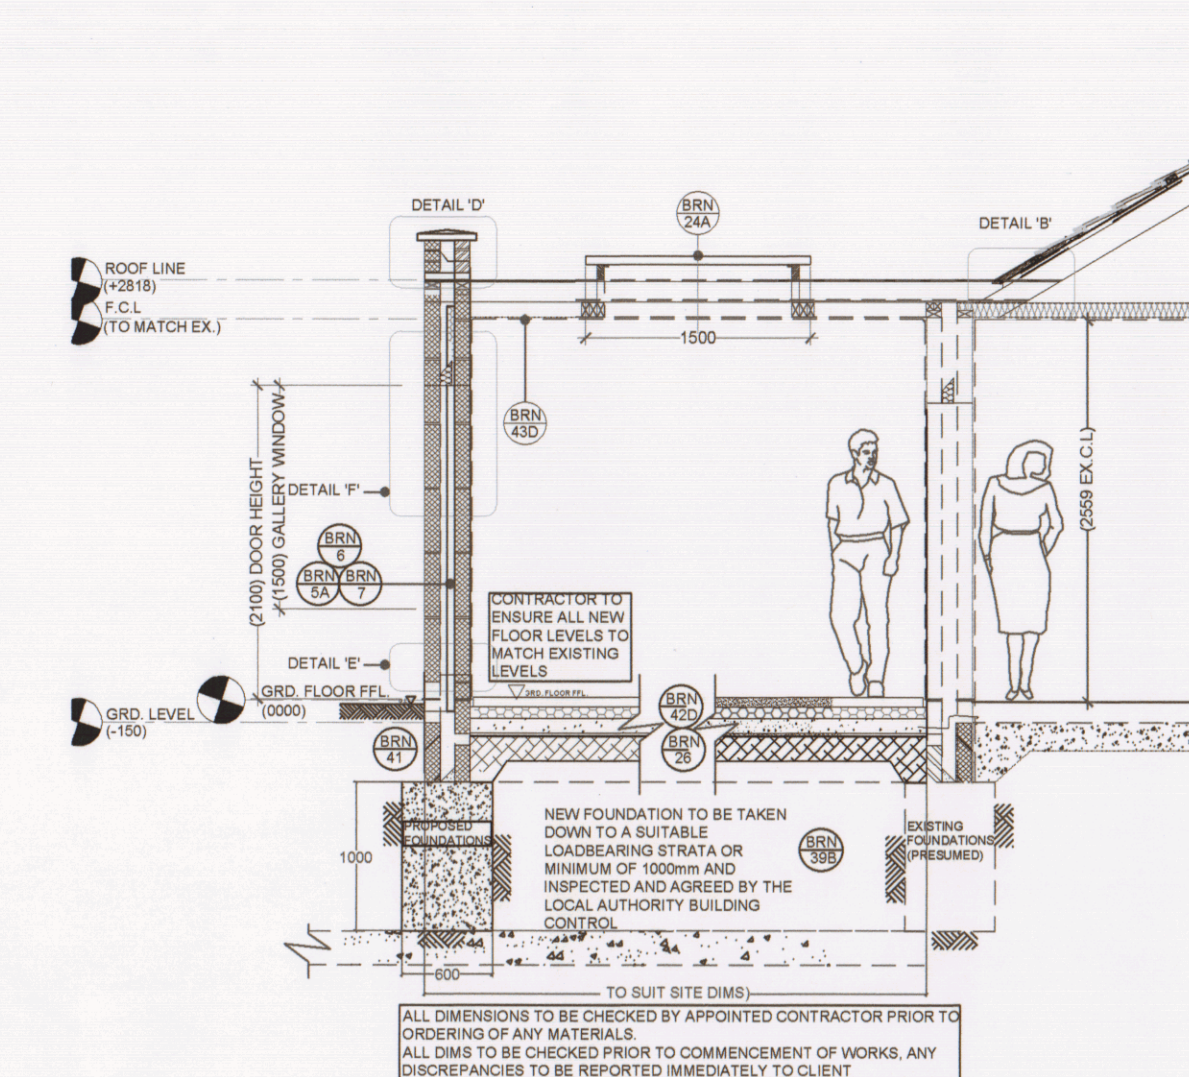


13 PROPOSED SECTION A-A
1:50

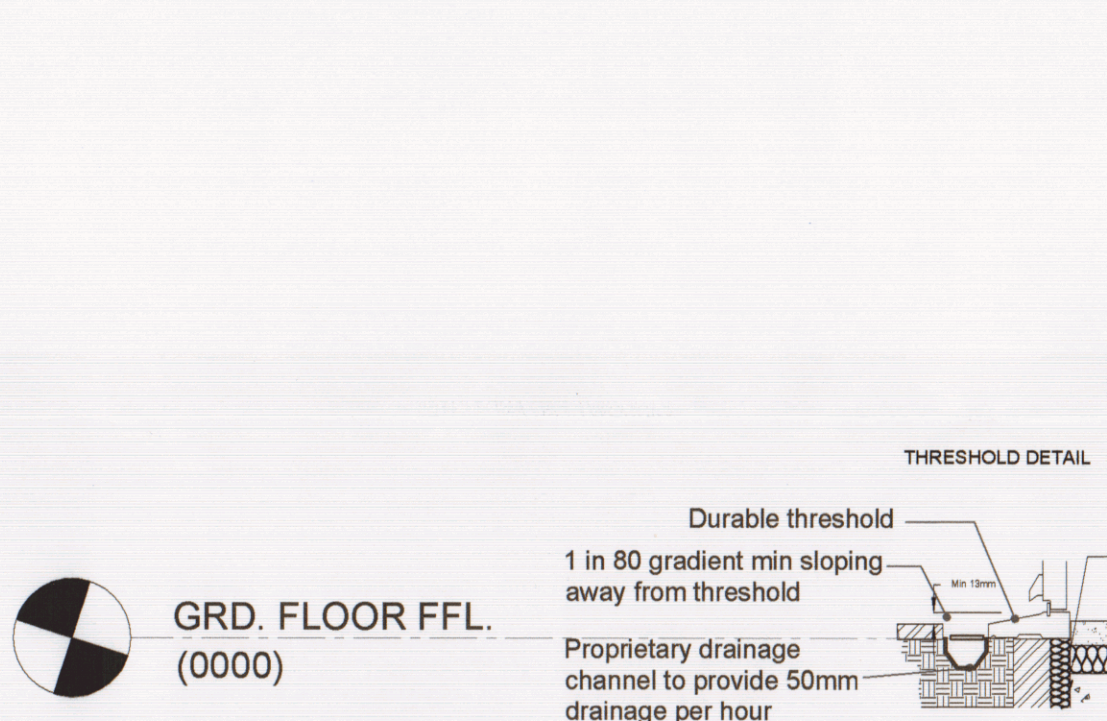


14 PROPOSED DETAIL 'B'
1:20

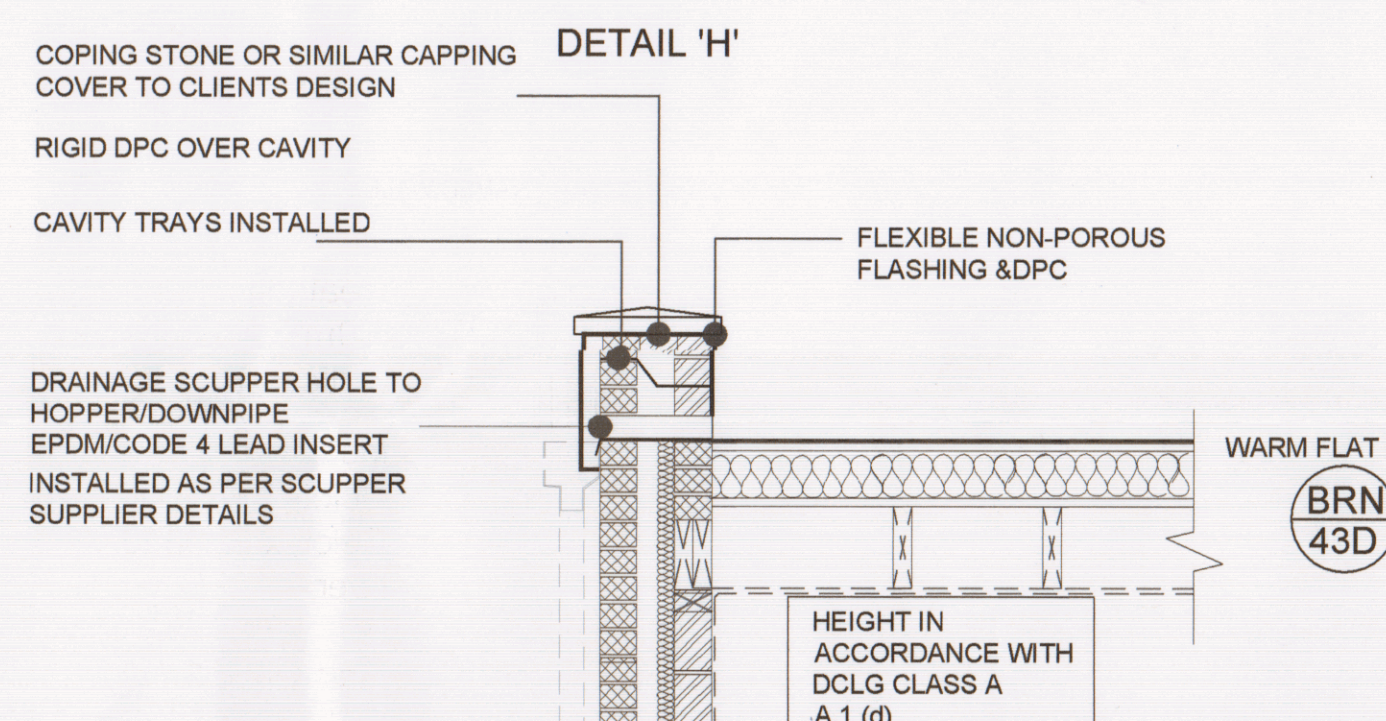


15 PROPOSED GROUND FLOOR ROOF
1:20

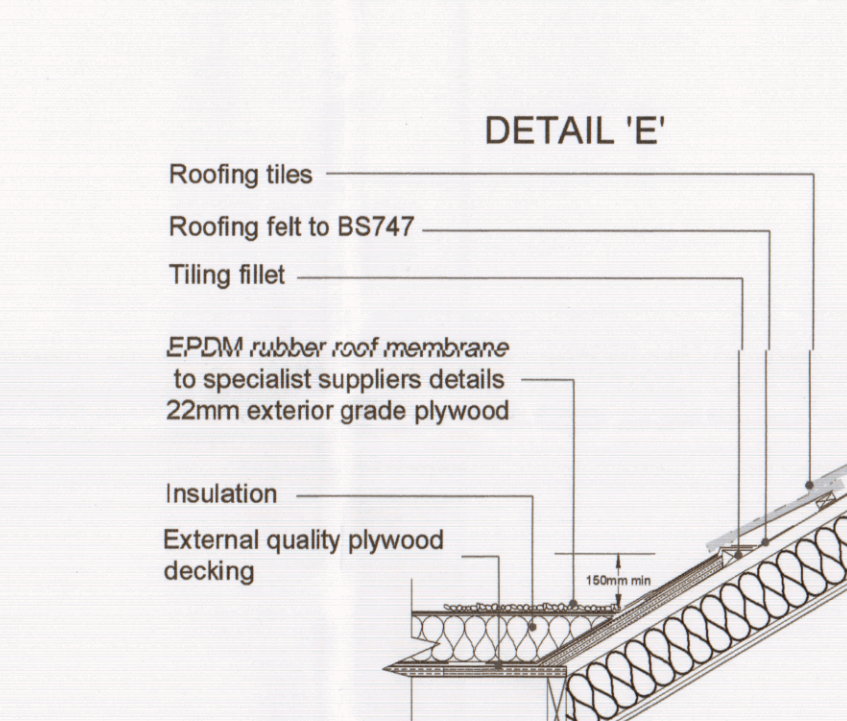


16 PROPOSED ABUTMENT DETAIL 'E'
1:20

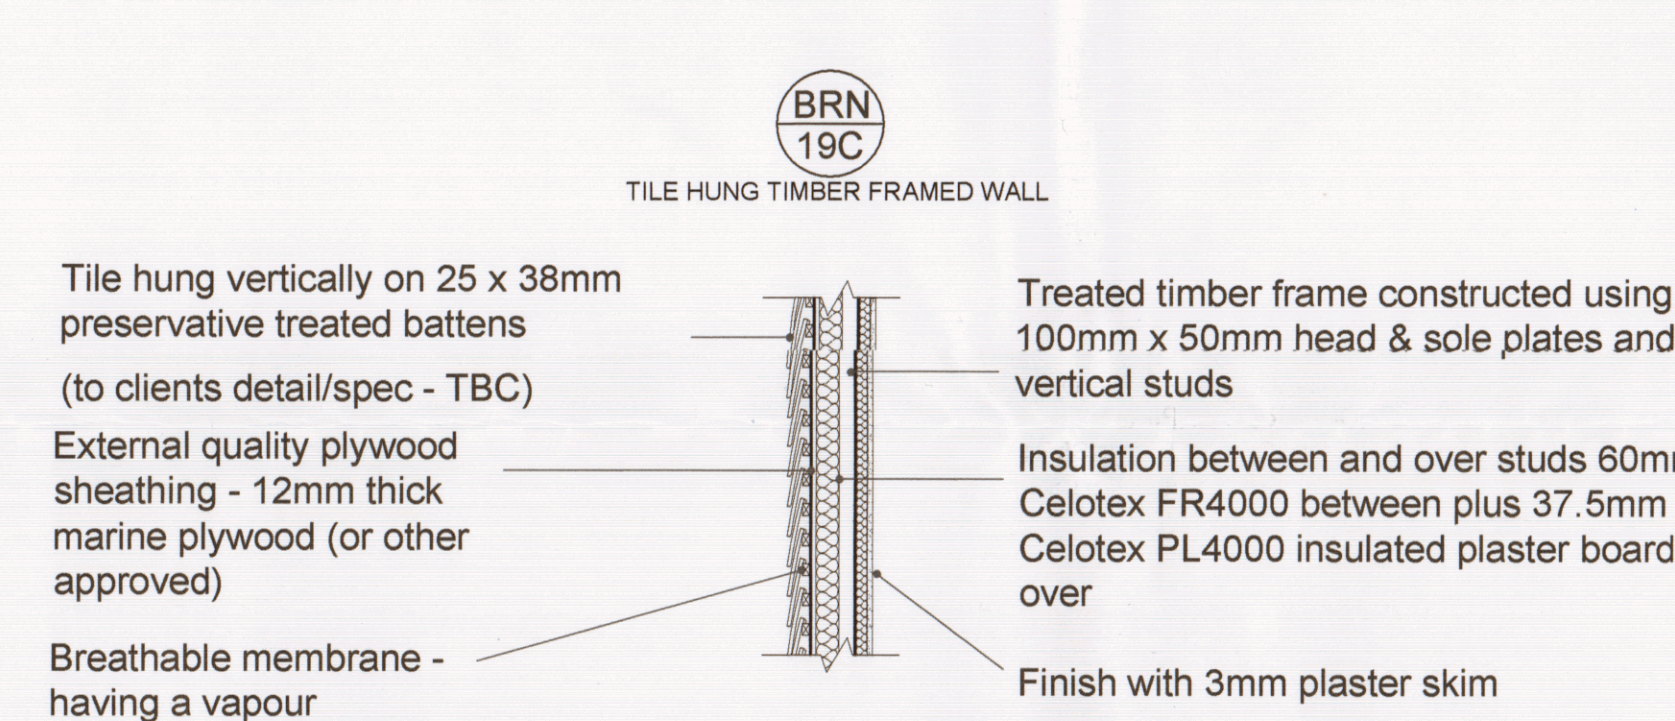


17 PROPOSED DORMER WALLS
1:20

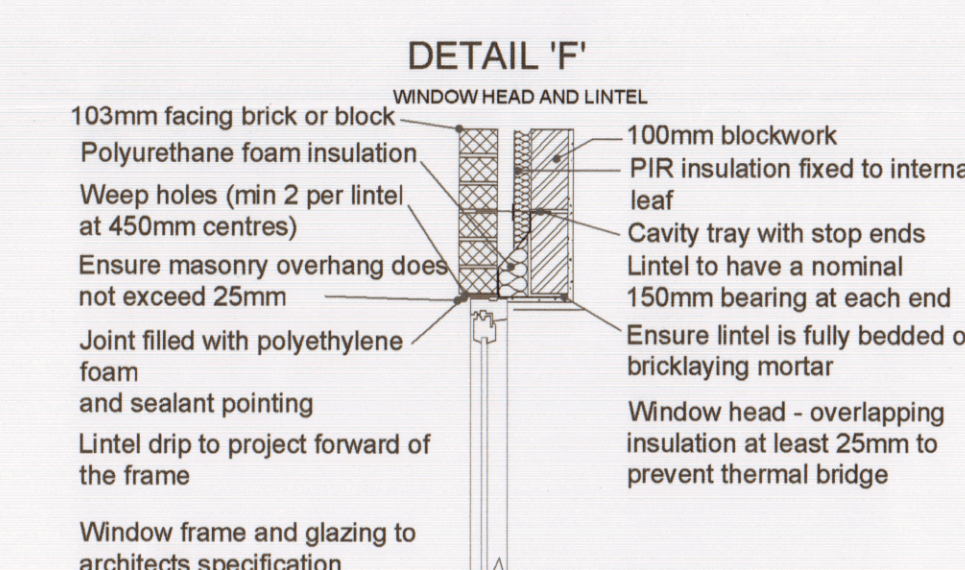


18 PROPOSED DETAIL 'F'
1:20

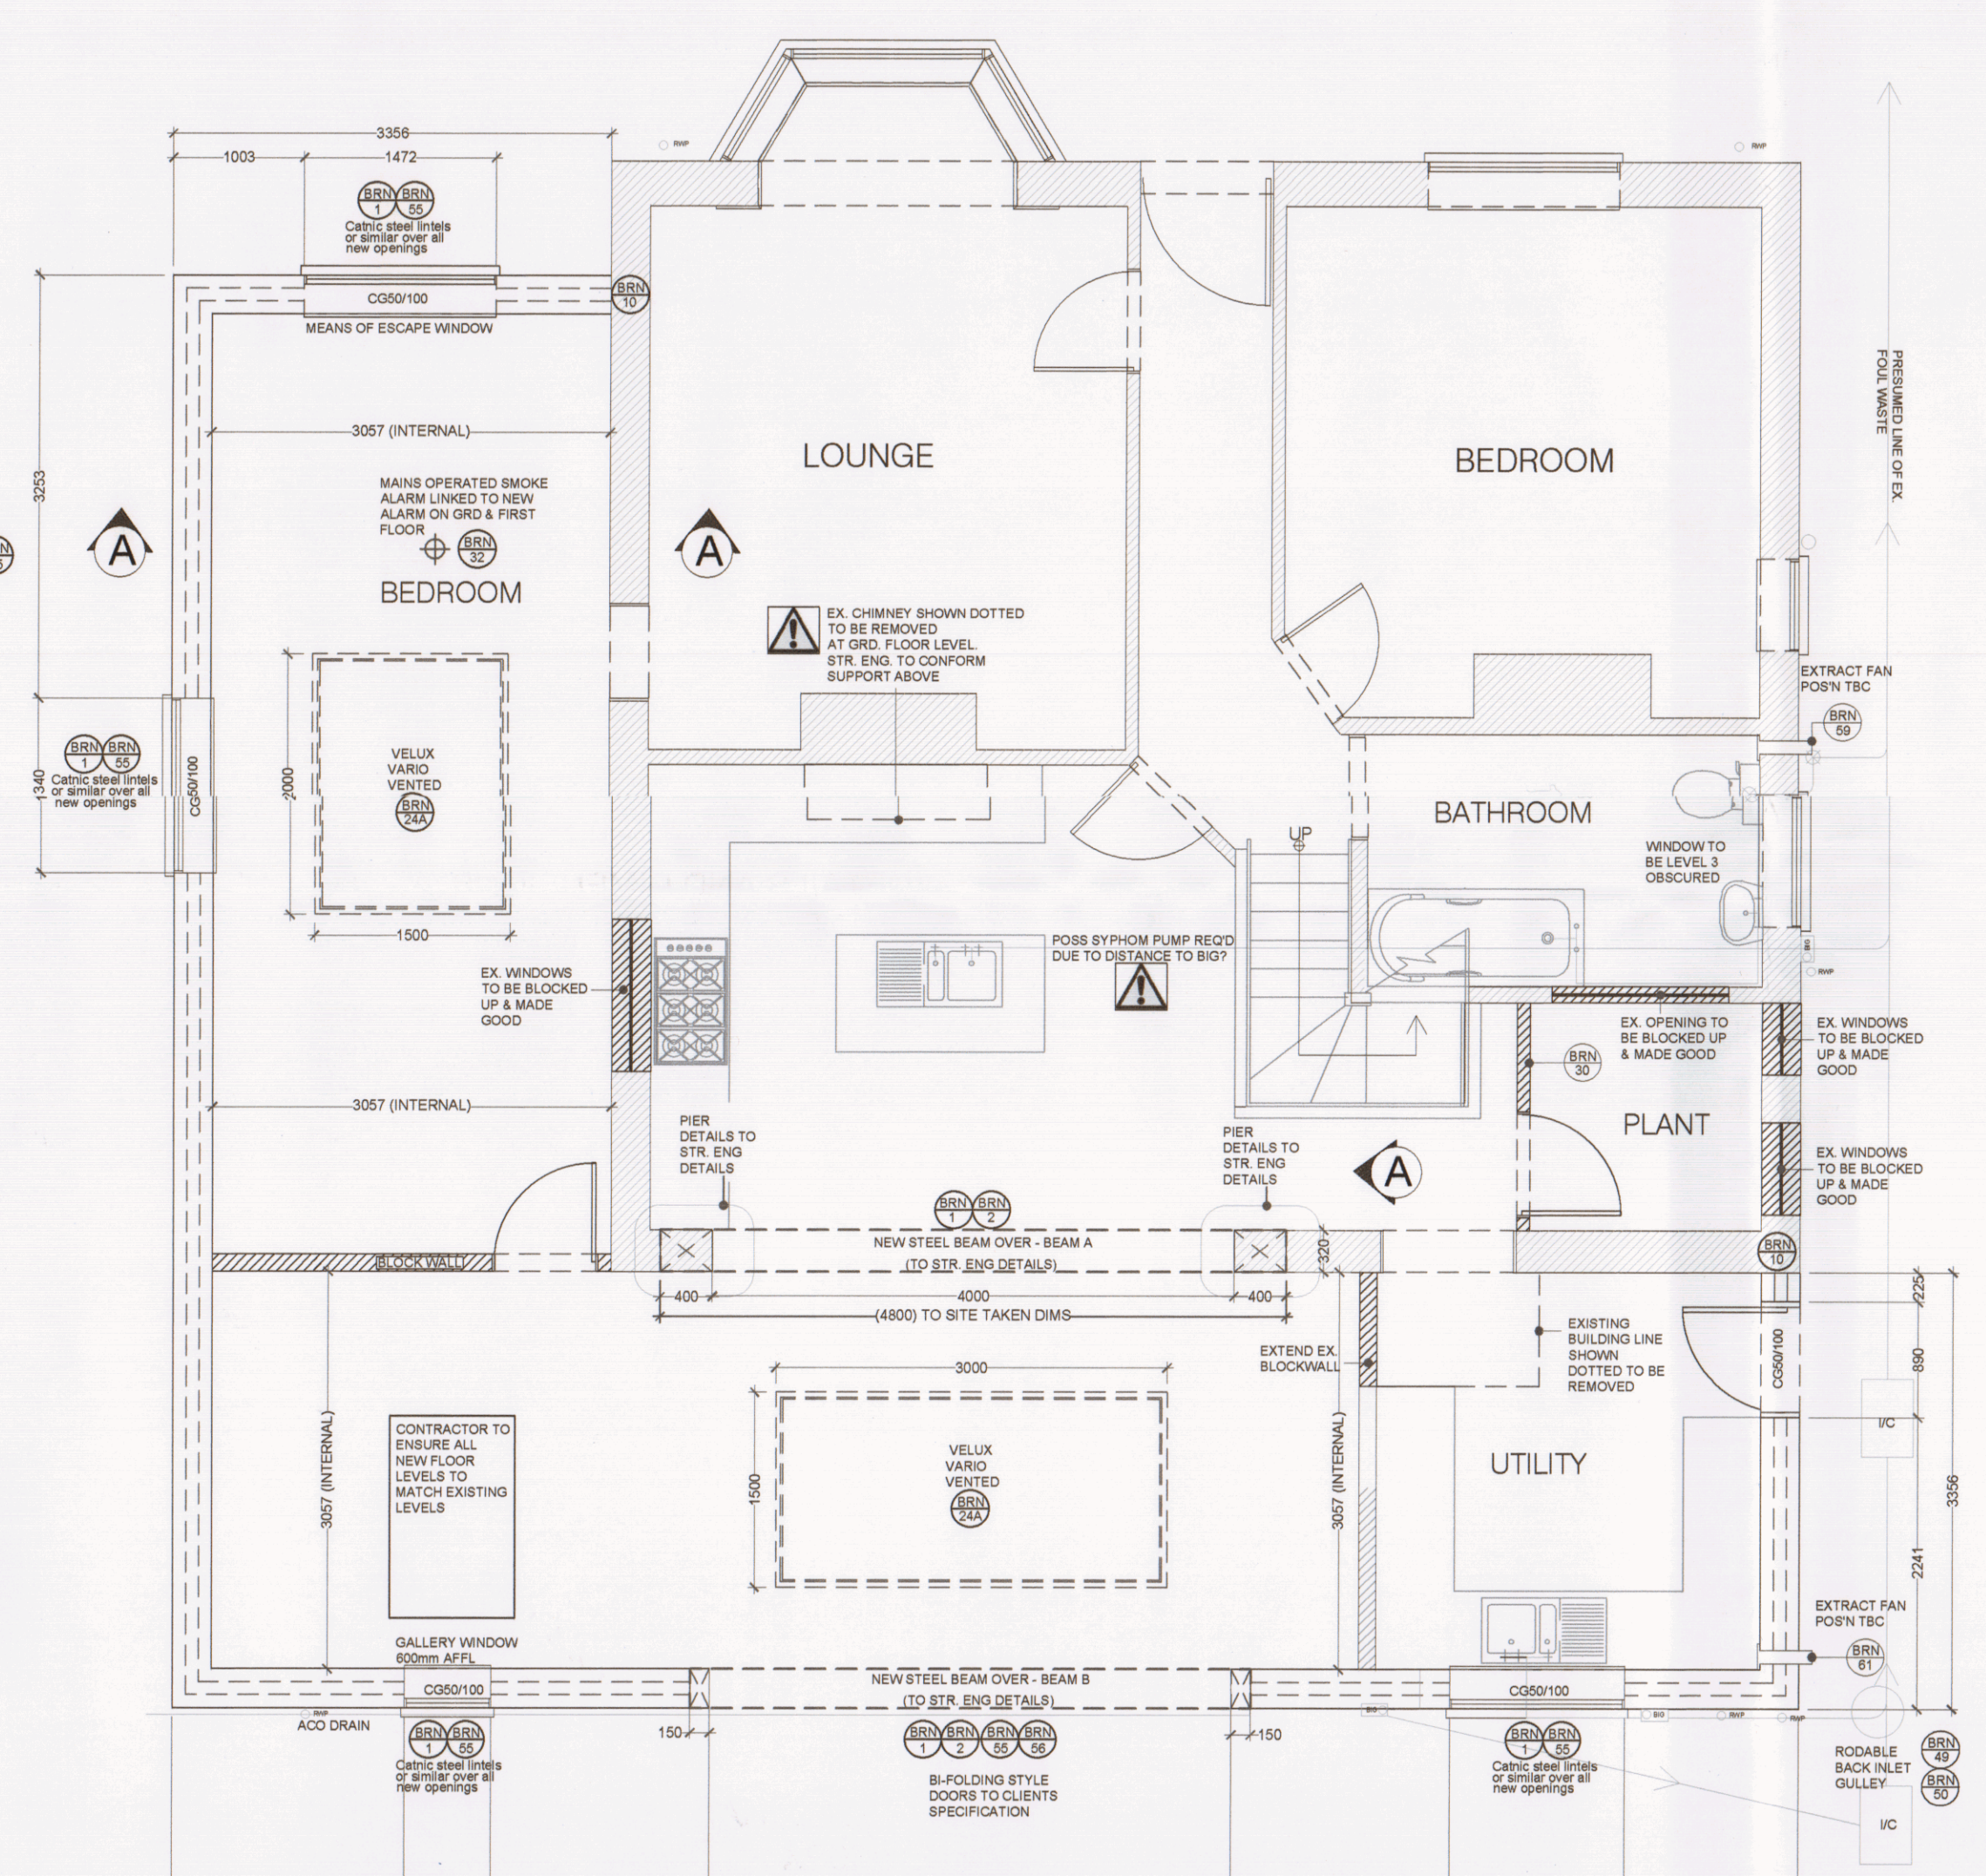


19 PROPOSED GRD FLOOR PLAN
1:50

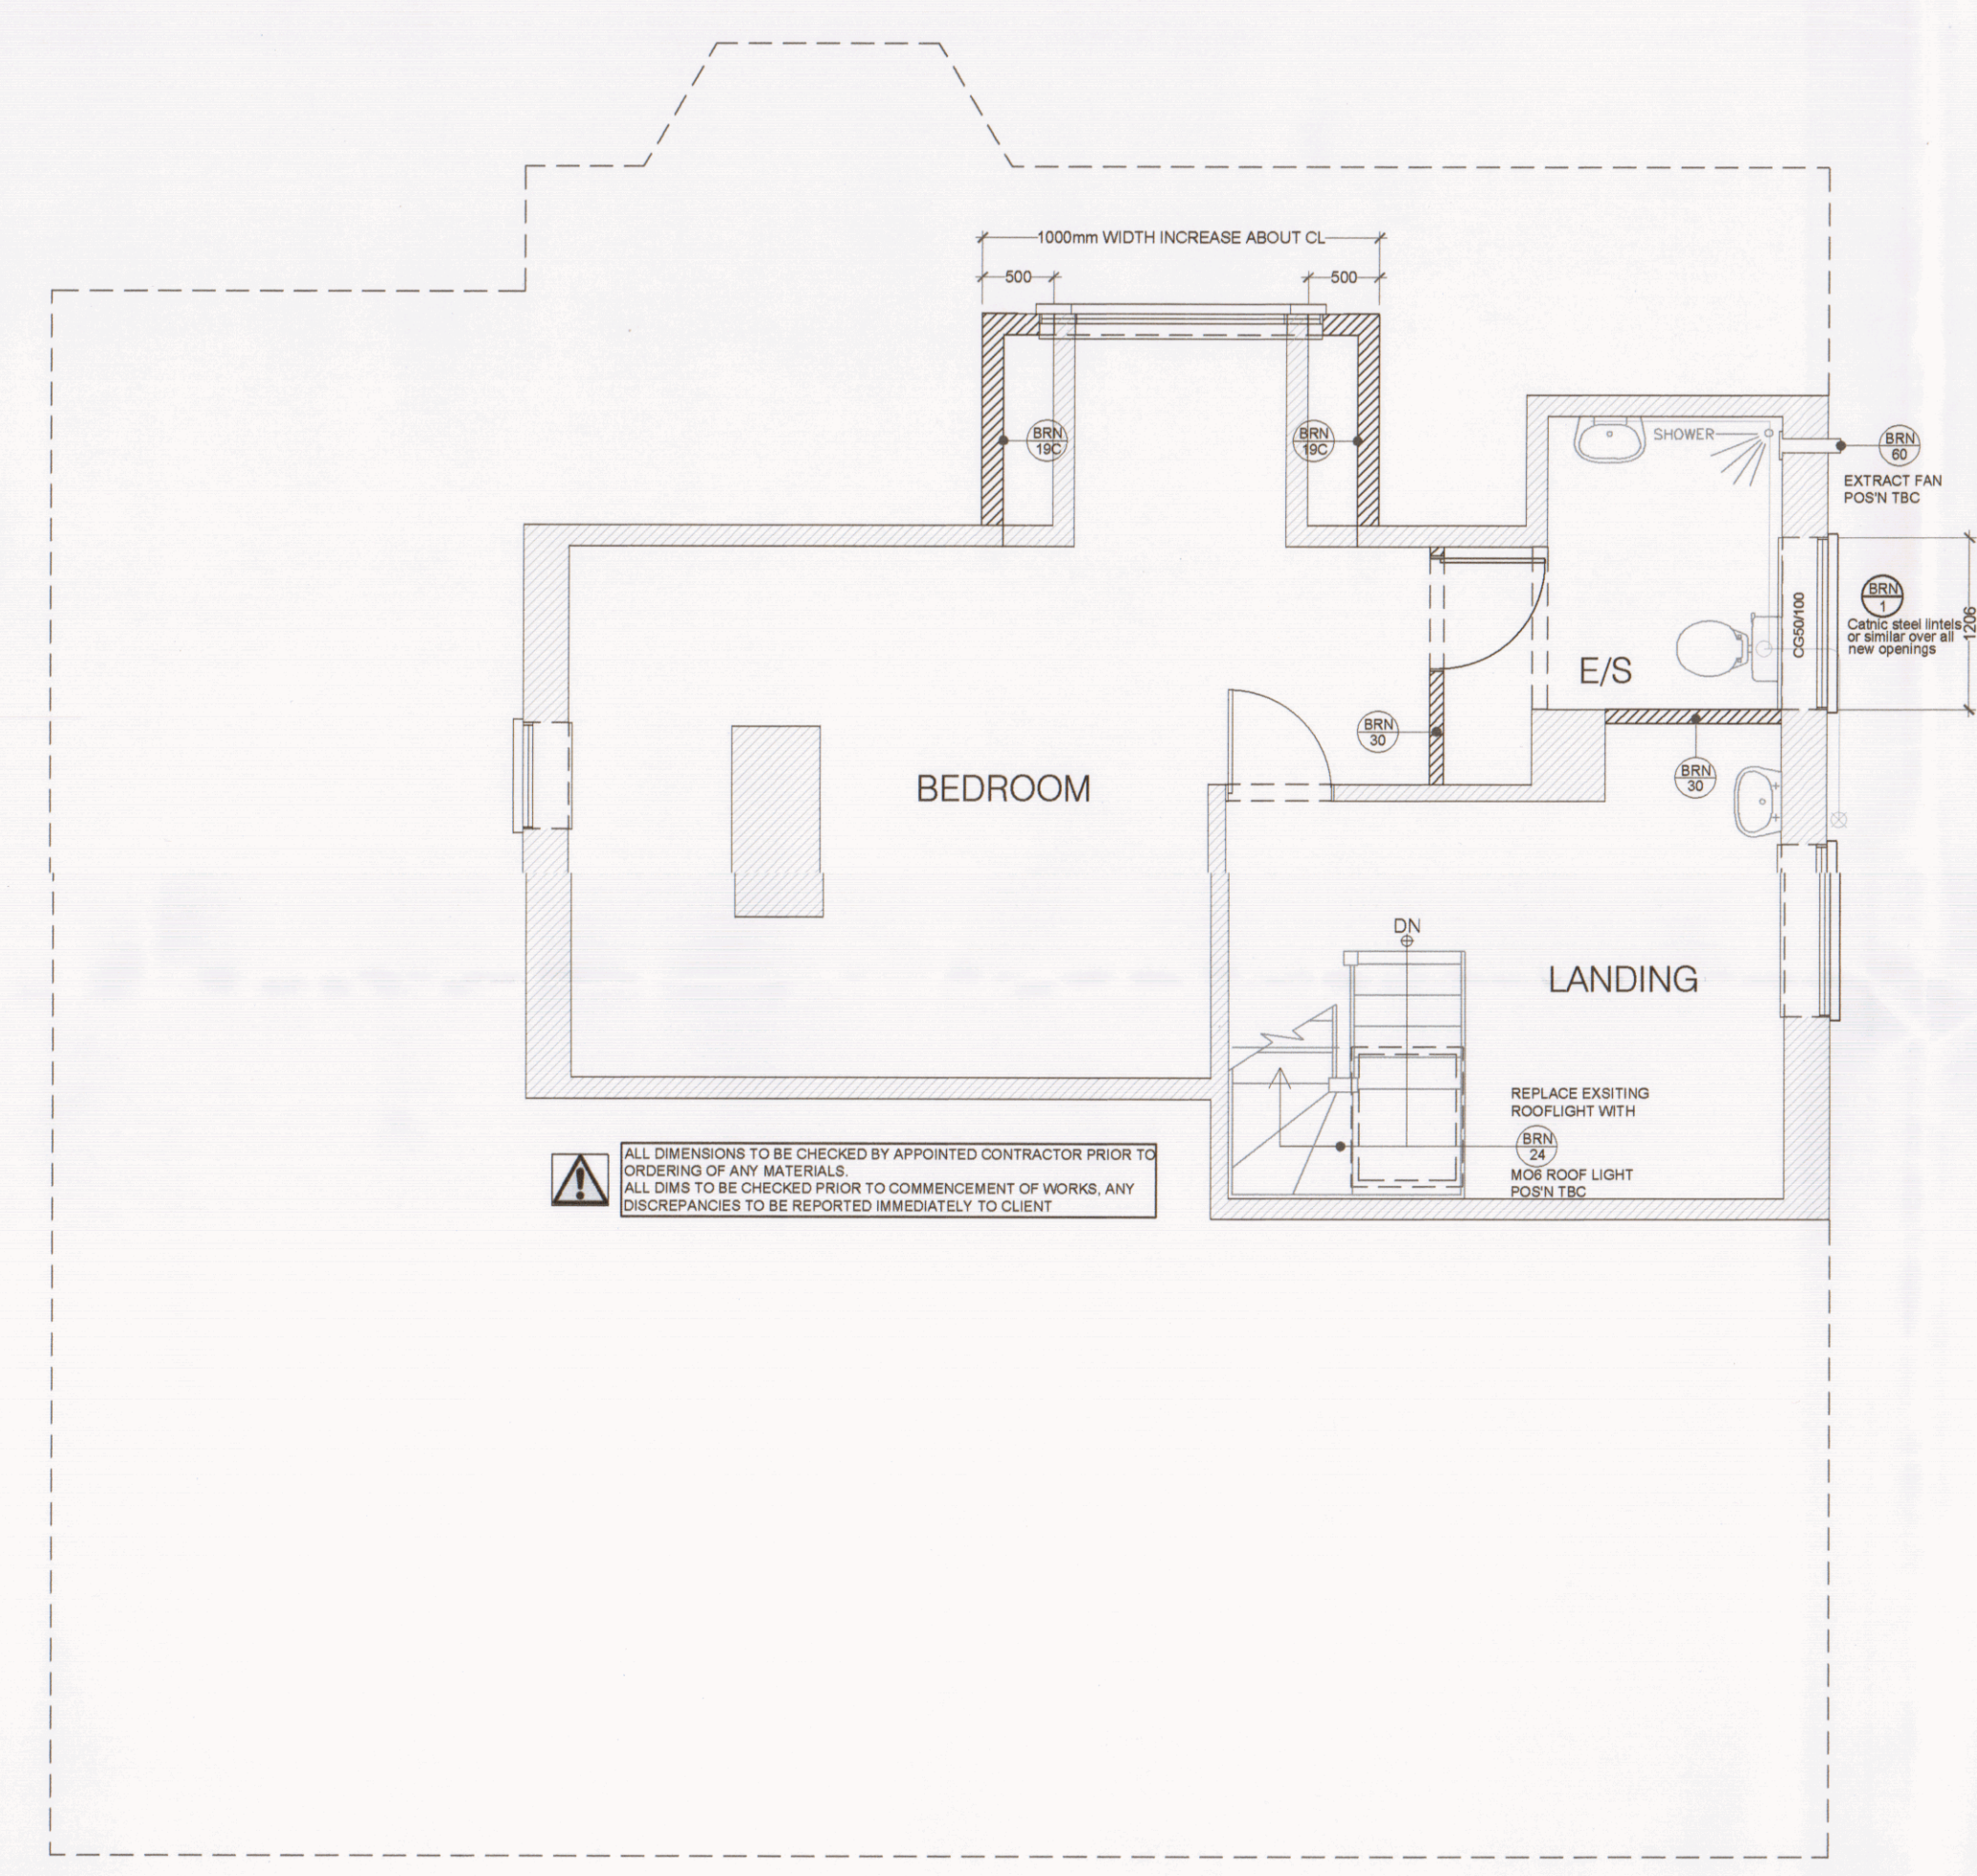


20 PROPOSED FIRST FLOOR PLAN
1:50

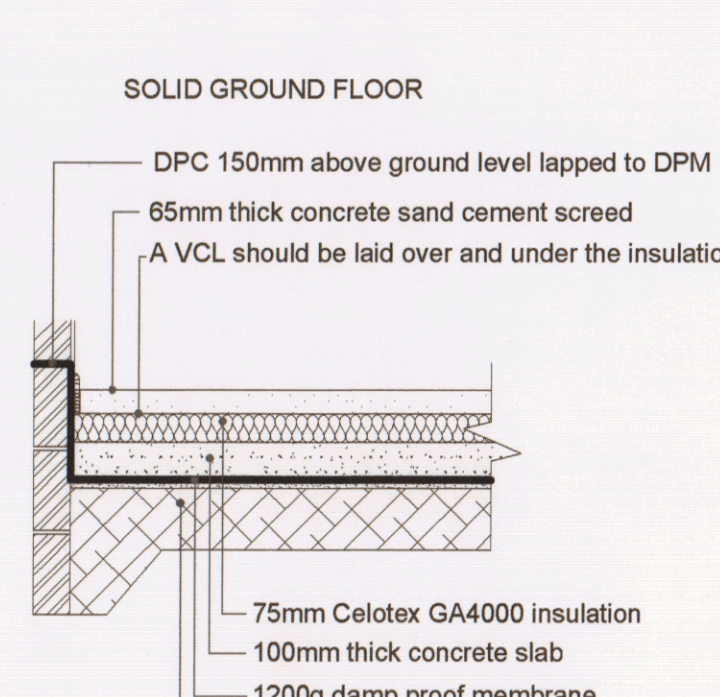


21 PROPOSED FLOOR SECTION
1:20

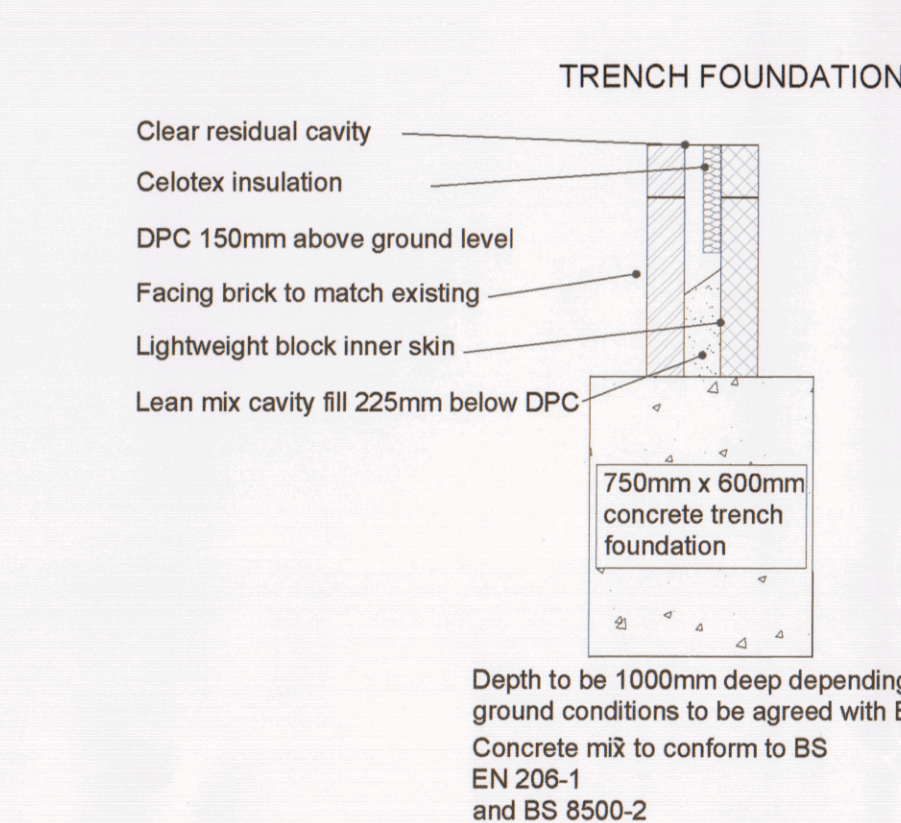

22 PROPOSED FOUNDATION DETAIL
1:20

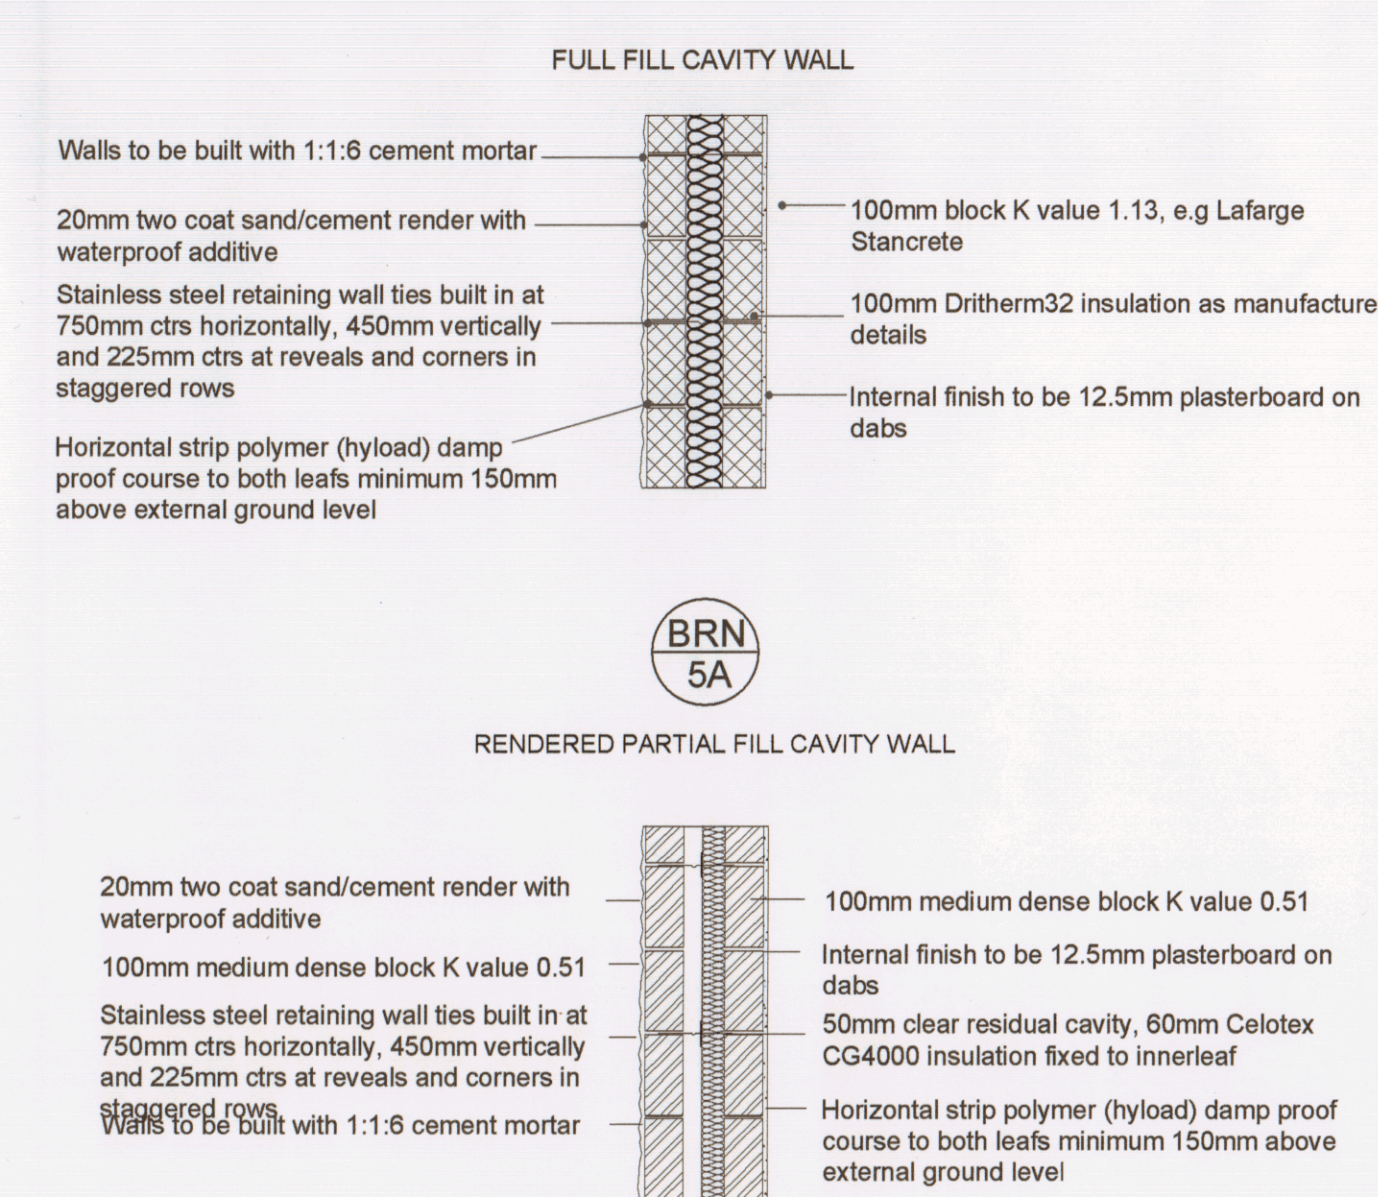

23 PROPOSED WALL SECTION THRU'
1:20

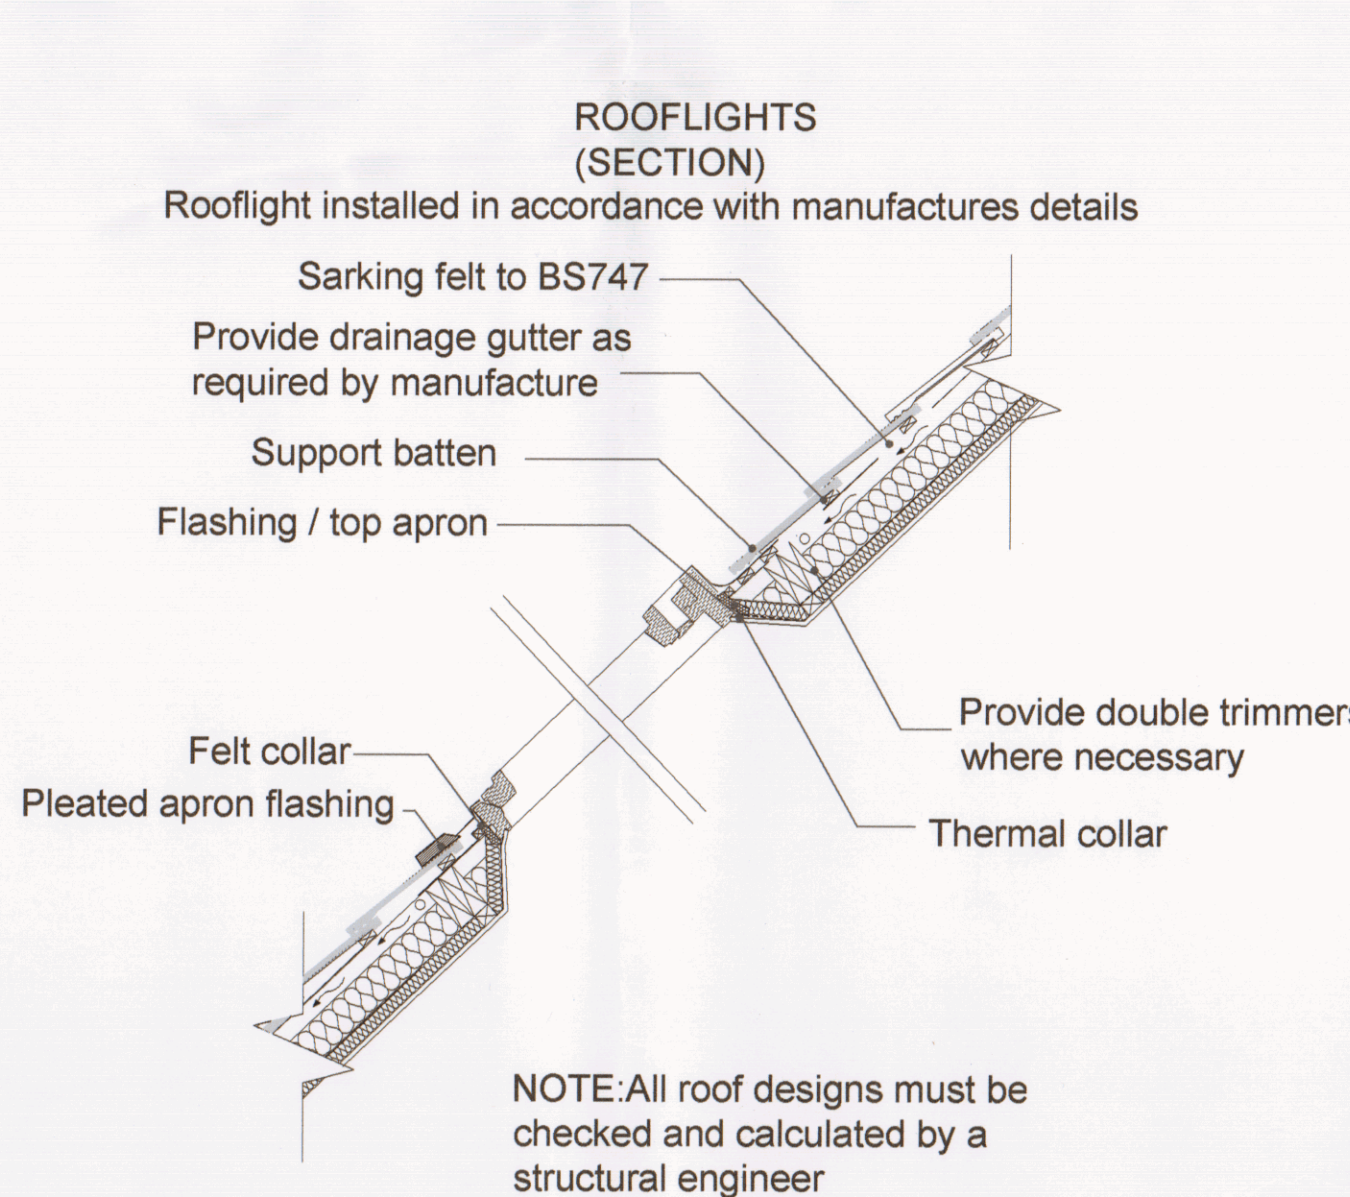

24 PROPOSED ROOFLIGHT SECTION
1:20

NOTE:
DRAWING: INGRAM_01A TO BE USED IN CONJUNCTION WITH
ASSOCIATED BUILDING REGULATIONS NOTES INGRAM/BRN
DIRECTIONAL NORTH ARROW SHOWN ON BLOCK &
LOCATION INGRAM/BLP.

DETAILS AND DIMENSIONS OF ALL LEVELS OF PROPOSED
PLANS TO BE CHECKED ON SITE BY APPOINTED
CONTRACTOR PRIOR TO ANY
COMMENCEMENT/ORDERING OF MATERIALS OF WORK.
ANY QUERIES, VARIATIONS OR DISCREPANCIES
DIRECTED TO CLIENT - DM DESIGNS ACCEPTS NO
RESPONSIBILITY IN ANY PART ON DRAWINGS UNLESS
OTHERWISE AGREED PRIOR.
DENOTES ATTACHED BUILDING REGULATION NOTES
DENOTES ITEM No.

1:100
1:50
MODIFICATIONS
ISSUE:

TITLE
SINGLE STOREY SIDE & REAR EXTENSION
FRONT ELEVATION DORMER INCREASED WIDTH

CUSTOMER
24 HAVANT ROAD, HAYLING
ISLAND, PO11 0PX

HAVANT BOROUGH COUNCIL
05 MAY 2021
RECEIVED

DRAWING NO: 1 OF 1
INGRAM_01A
SCALE: VARIES
DATE: 28.04.2021
REVISION: A A0

DM designs