
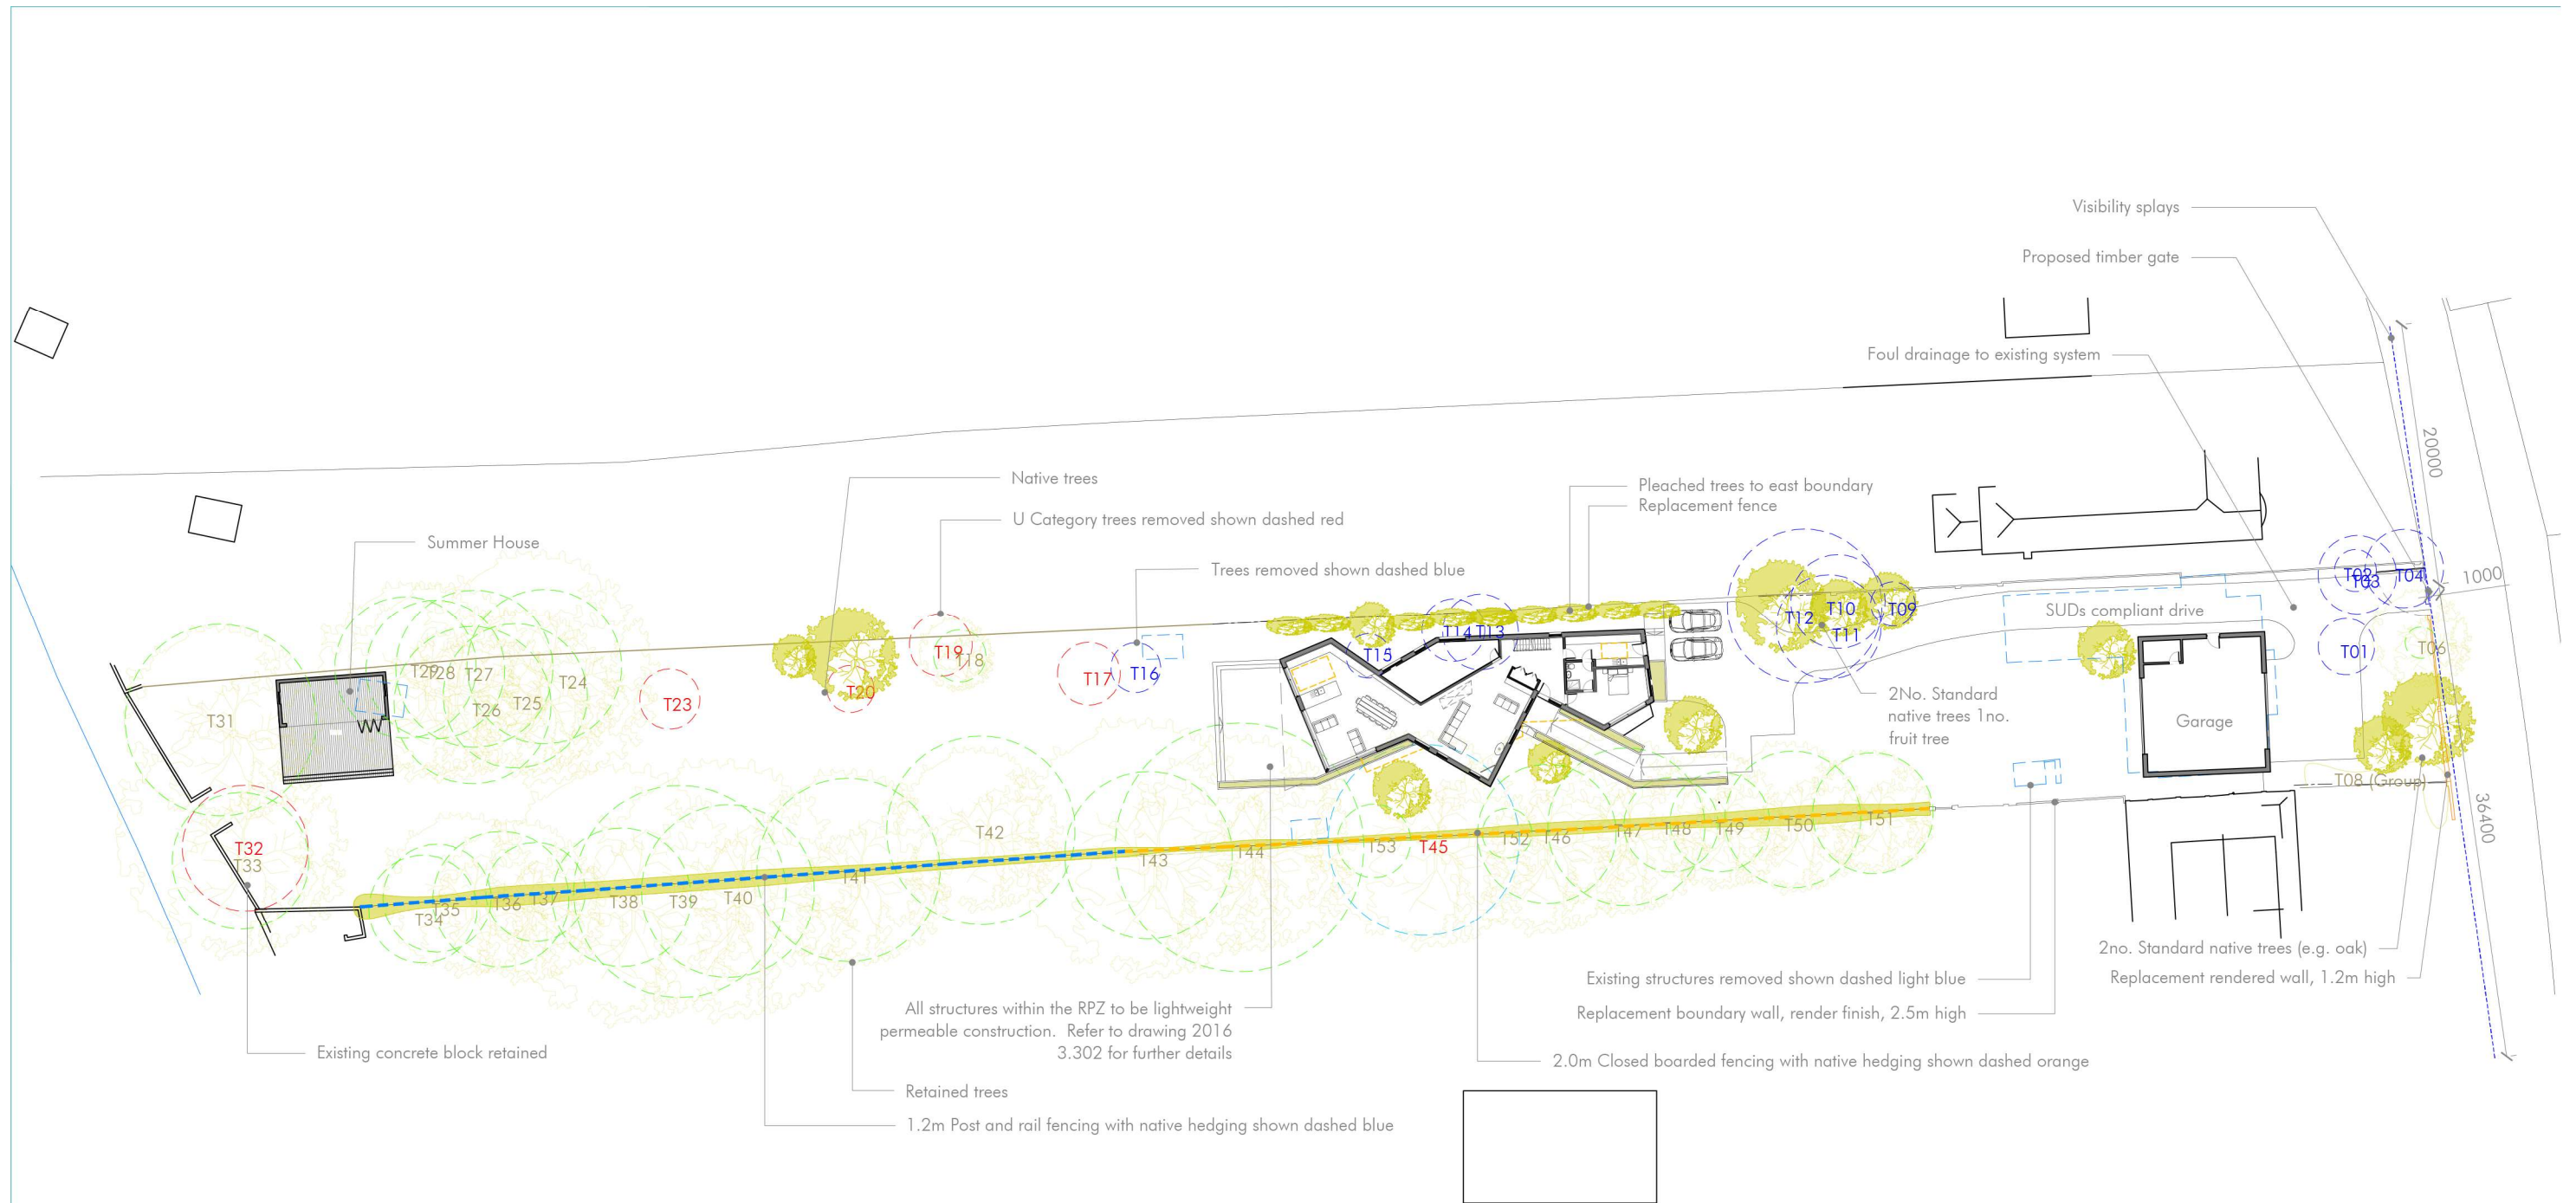


1:1250	0mm	10m	20m	50m
1:500	0mm	5m	10m	25m
1:200	0mm	2m	4m	10m
1:100	0mm	1m	2m	5m
1:1	0mm	10mm	20mm	50mm

Project 48 Sinah Lane	Project No. 2016	Rev	Date	Notes	The Studio @ The Barns Church Lane, Northney PO11 0SB 07365 111998 info@hebdendesignstudio.com www.hebdendesignstudio.com	Hebden design studio architecture / town planning / interior design / project management	Notes: Do not scale from this drawing unless for the purposes of Local Authority Planning Approval. Please verify that the information is correctly printed to scale by checking the control bar. This drawing must be read in conjunction with all other related drawings and documentation. This drawing is copyright of Hebden Design Studio Ltd ©. All rights reserved
Drawing Site & Block Plan	Dwg No. 3.010	01	22.01.21	Boundary wall amended			
	Scale 1:500 @ A3	02	11.02.21	Southern boundaries amended			
		03	21.02.21	Floor plan updated			
		04	10.03.21	Tree information updated			
		05	09.04.21	Gabion sea wall omitted			

Tree Protection Plan - Overlay
To be read in conjunction with Tree Report by
Arboricultural Consultant - Kim Gifford kim@treetesting.com
07831488456 11th March 2021

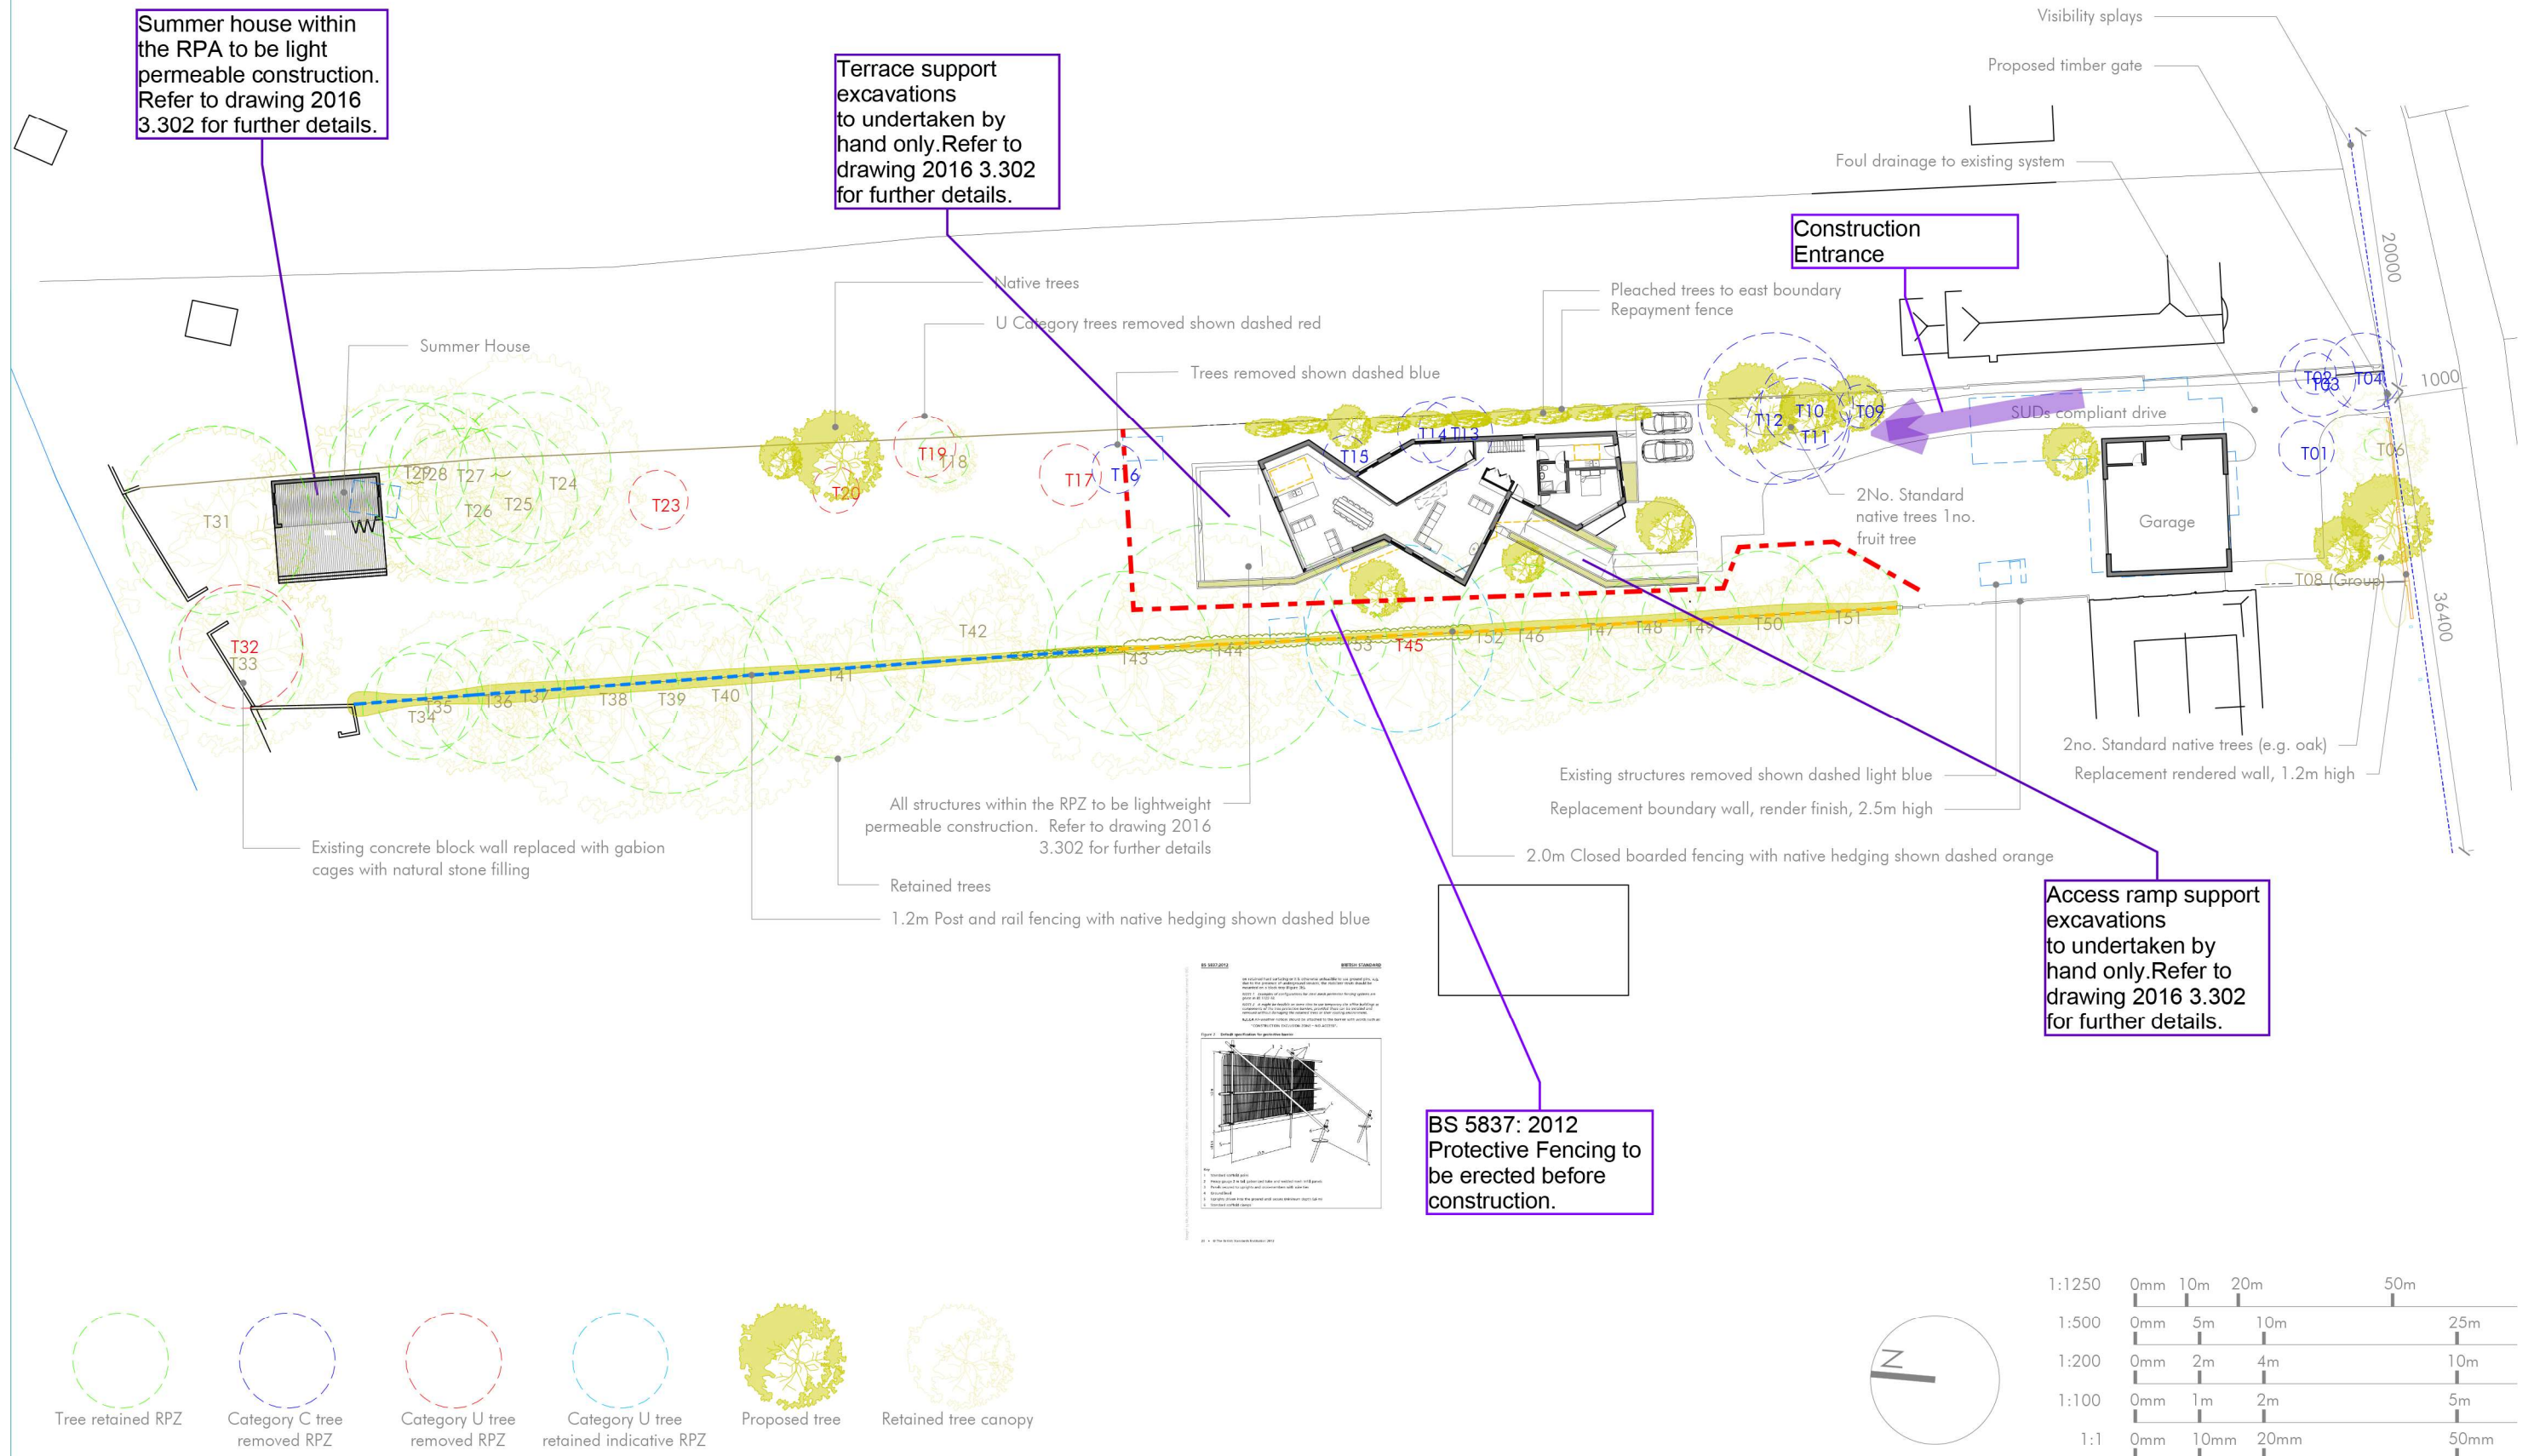

Project 48 Sinah Lane	Project No. 2016	Rev	Date	Notes
Dwg No. 3.010		01	22.01.21	Boundary wall amended
Scale 1:500 @ A3		02	11.02.21	Southern boundaries amended
		03	21.02.21	Floor plan updated
		04	10.03.21	Tree information updated

The Studio @ The Barns
Church Lane, Northney PO11 0SB
07365 111998
info@hebdenstudio.com
www.hebdenstudio.com

Hebden
design studio
architecture / town planning / interior design / project management

Notes:
Do not scale from this drawing unless for the purposes of Local Authority Planning Approval. Please verify that the information is correctly printed to scale by checking the control bar.
This drawing must be read in conjunction with all other related drawings and documentation.
This drawing is copyright of Hebden Design Studio Ltd ©.
All rights reserved