
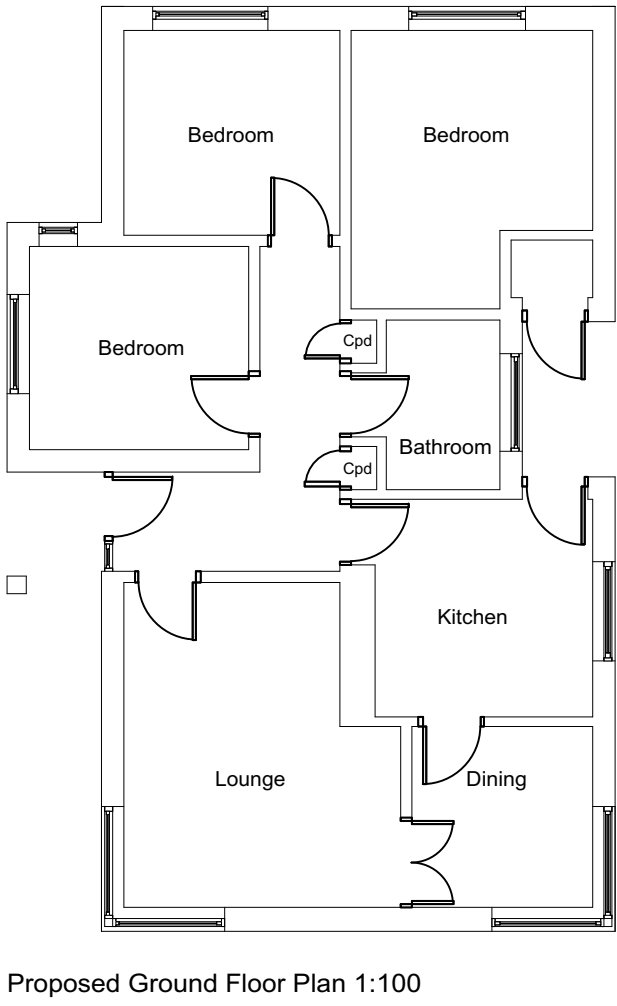
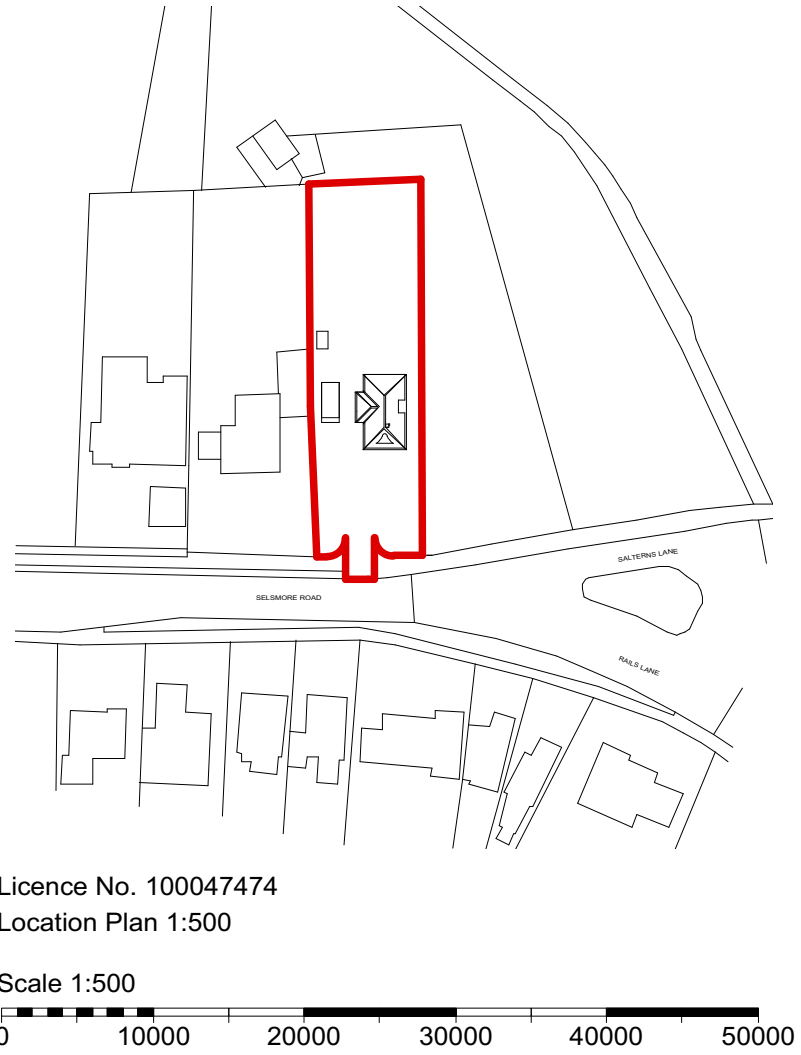


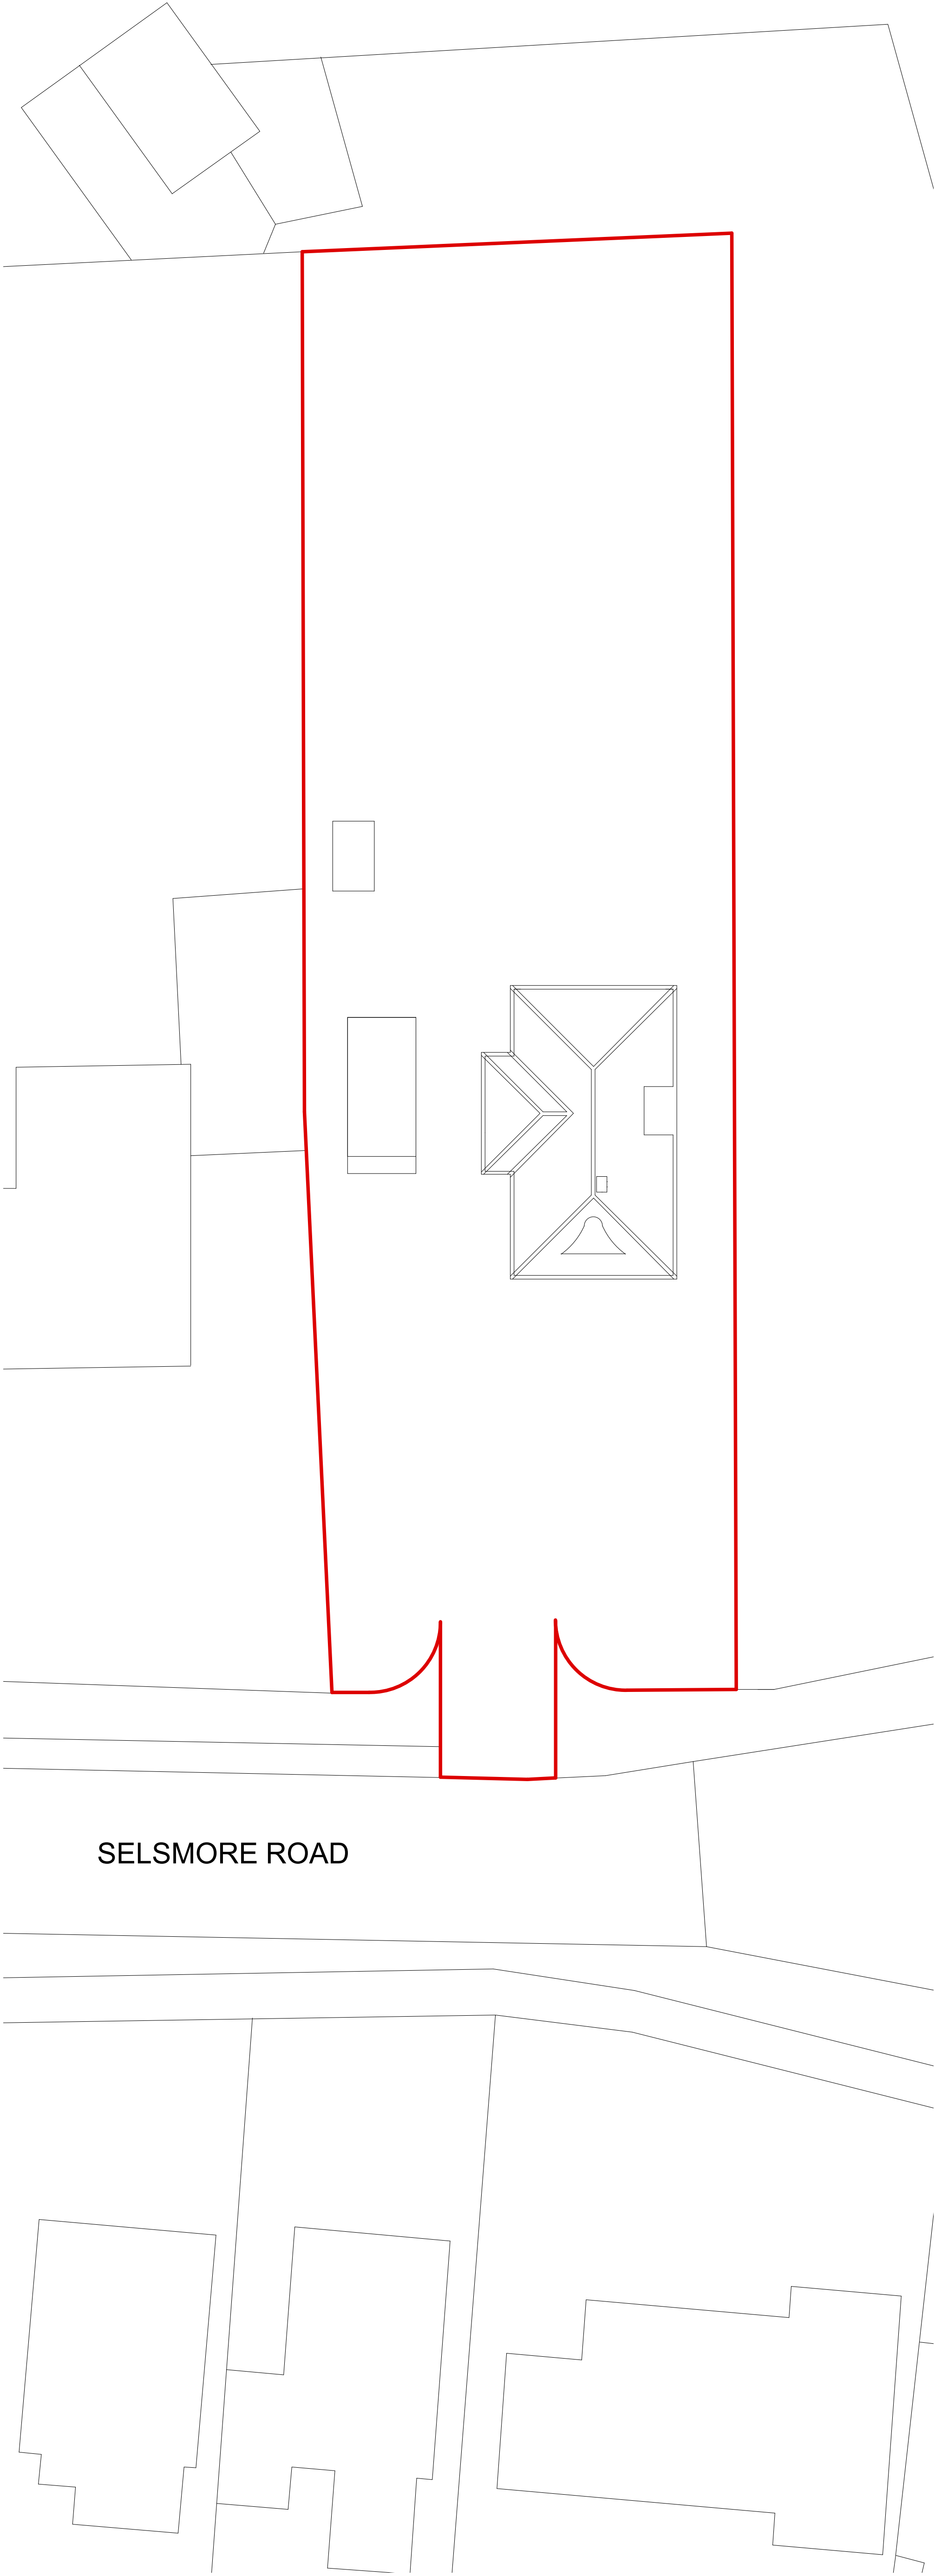

Amendments		by	Date
A			
B			
C			
Job Title		074/LS/SR	
Drawing			
Existing Plans & Elevations			
Scale: As Shown @ A1			
Drg.No: HOPA-001-P		*	
Drawn by: LMW			
Issued to: HBC			
Status: Planning			
Date: 19.10.20			
			
HOP Architects Ltd 100047474 074/LS/SR Drawing No: 001-P			

Existing Site Plan 1:150
Scale 1:150
0 2m 4m 6m 8m 10m

Existing East Elevation 1:100
Scale 1:100
0 2m 4m 6m 8m 10m