


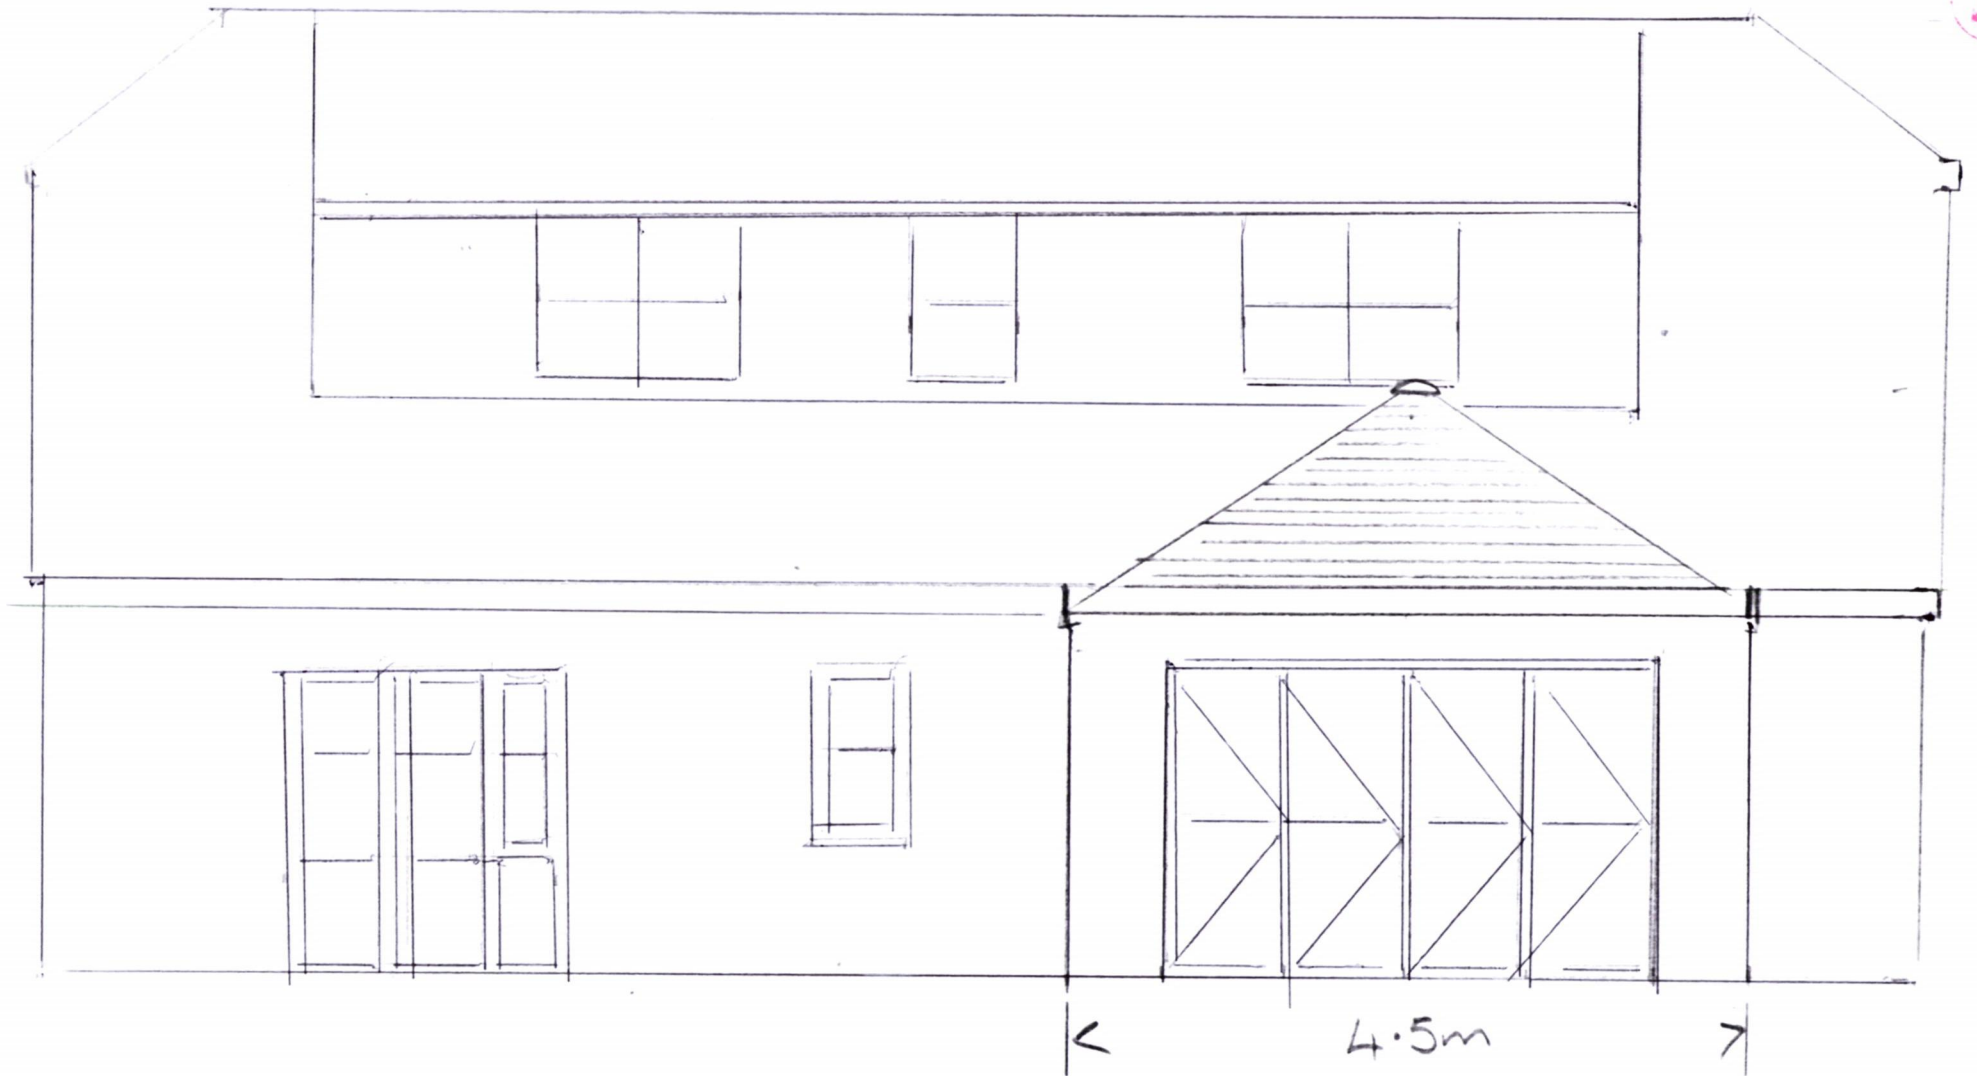

PROPOSED NORTH ELEVATION

HAVANT BOROUGH COUNCIL
30 MAR 2022
RECEIVED

62A HART PLAIN AVE. POXBURY

SCALE 1:50