



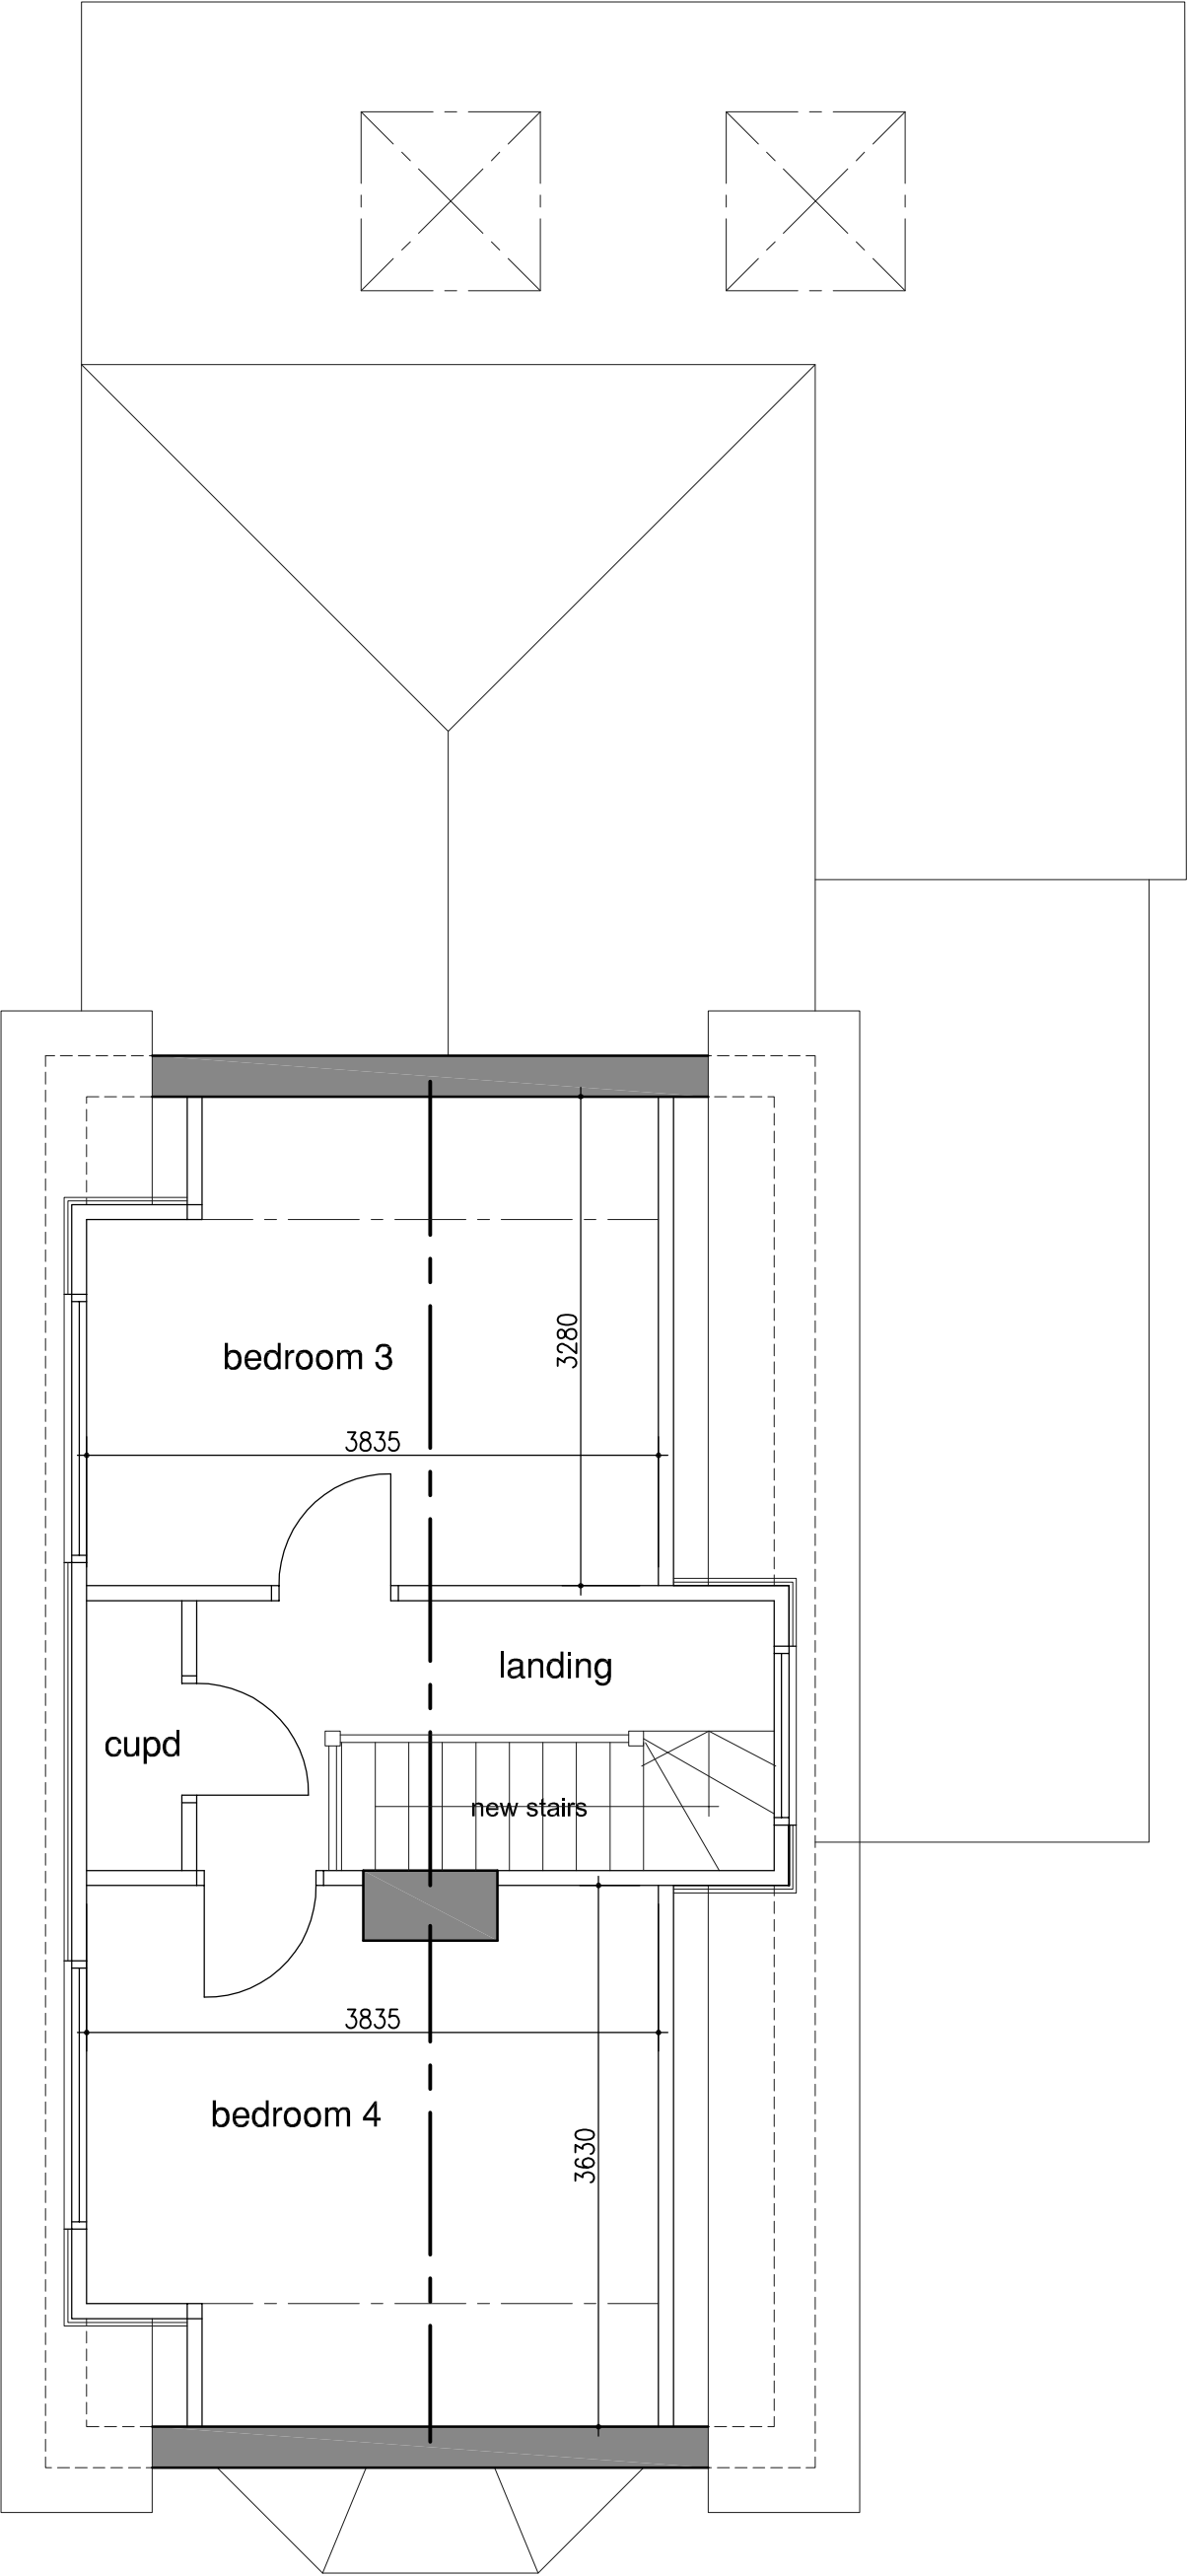

Second Floor Plan

 

PROJECT

CLIENT

DRG. TITLE

PROJECT NO. 21010 DRAWING NO. 203 SCALE 1:50@A3 REV

Rev	DESCRIPTION	Dwn / Date	Chk / Date
-	-	-	-

This drawing is copyright and must not be disclosed to third parties without permission
Scaled dimensions are not to be used for construction

Wychwood
Thompsons Lane
Denmead
Hampshire
PO7 6NB

Tel: 01329 288911
Fax: 01329 221913
E-mail: admth@m2architecture.com