






PROPOSED FLAG POLE FRONT & REAR ELEVATION
SCALE 1:20

PROPOSED FLAG POLE - SIDE ELEVATION
SCALE 1:20

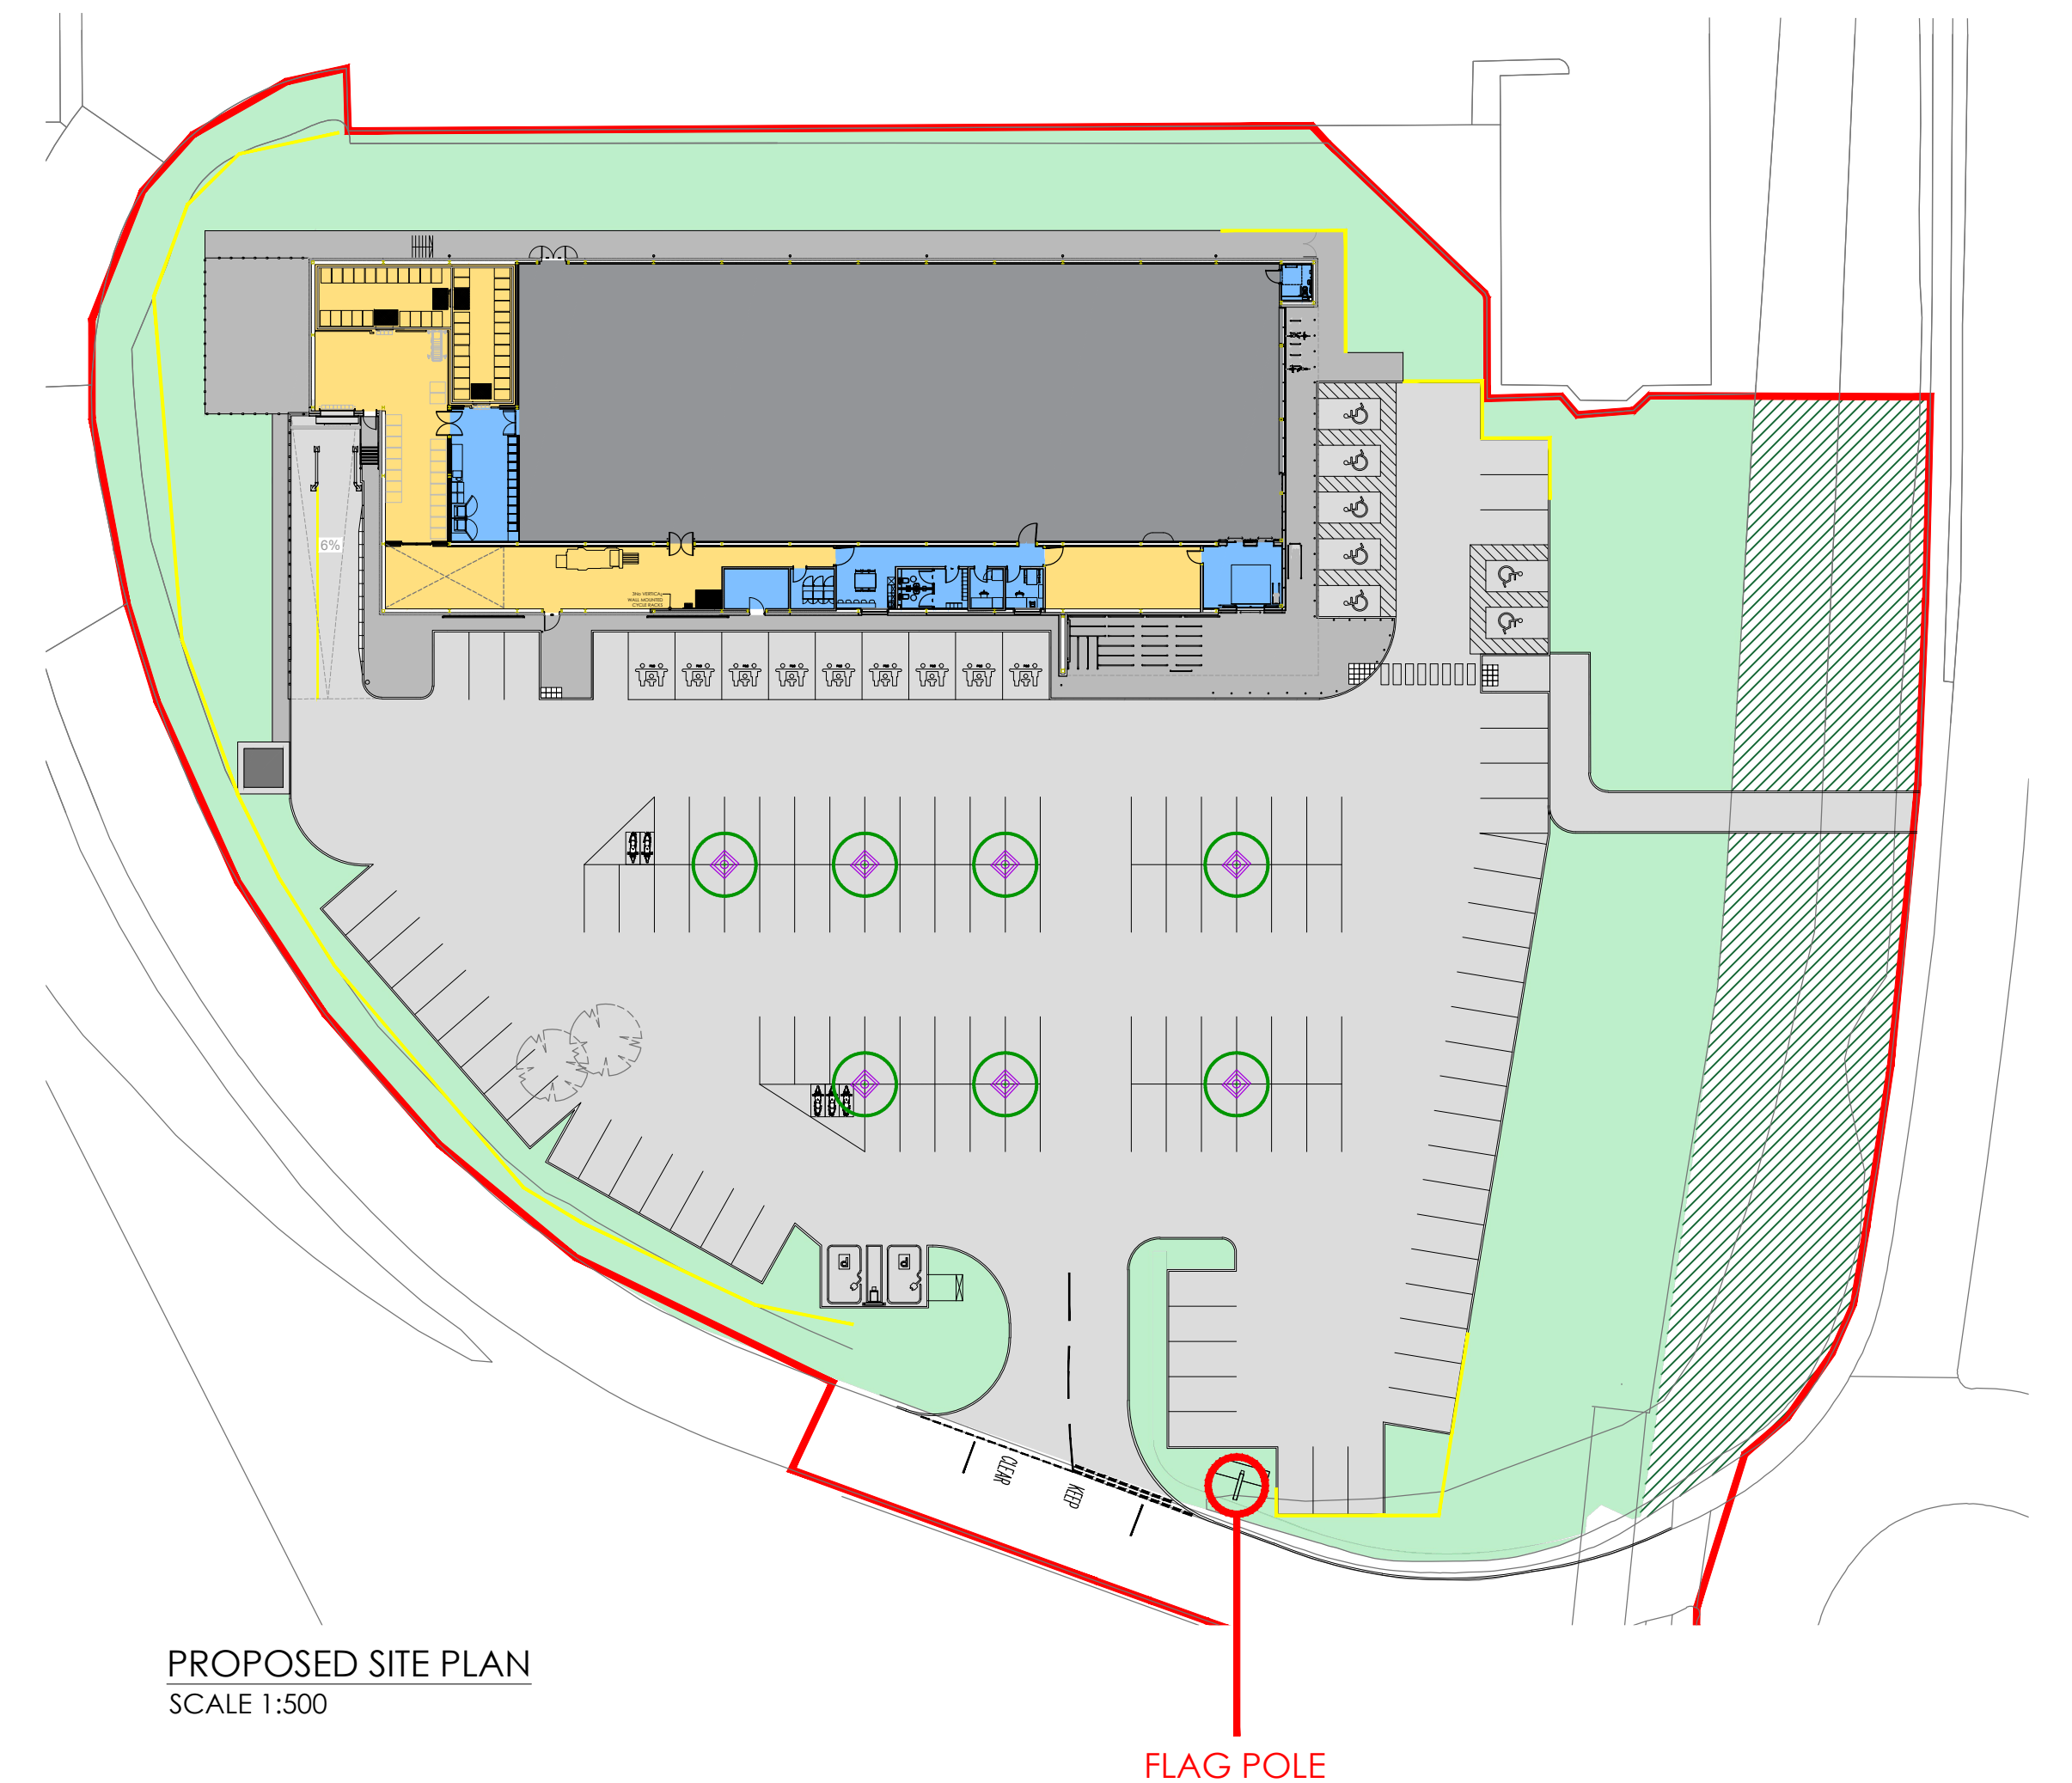

PROPOSED SITE PLAN
SCALE 1:500

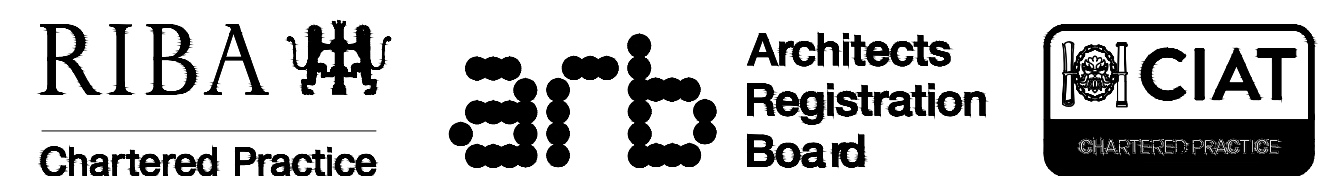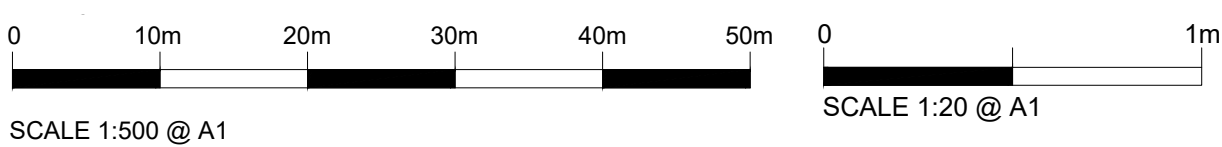


DIMENSIONS TO BE CONFIRMED ON SITE PRIOR TO START OF WORKS AND ODA TO BE INFORMED OF DISCREPANCIES IMMEDIATELY. NO DIMENSIONS TO BE SCALED FROM THIS DRAWING. ALL MATERIALS AND WORKS ARE TO BE CARRIED OUT IN ACCORDANCE WITH THE LATEST REVISION OF THE APPROPRIATE BRITISH STANDARDS OR EURO CODE. PLANNING APPROVAL, CURRENT BUILDING REGULATIONS AND CODES OF PRACTICE. PARTY WALL ACT - NOTICES UNDER THE PARTY WALL ACT ARE TO BE SERVED BY THE PROPERTY OWNER OR APPOINTED THIRD PARTY BY PROPERTY OWNER. HEALTH AND SAFETY - CDM 2015 REGULATIONS APPLY TO ALL CONSTRUCTION WORKS TO BE CARRIED OUT AND APPLY TO DESIGNERS, CONTRACTORS AND THE CLIENT, AS SUCH ALL PARTIES HAVE DUTIES UNDER THESE REGULATIONS.

PLEASE NOTE:

ALL CORPORATE LIDL LOGO/SIGNAGE WILL TURN OFF 1 HOUR AFTER STORE CLOSURE.

ALL CAR PARK LIGHTING (SITE SPECIFIC WHERE REQUIRED) WILL TURN OFF 30 MINUTES FOLLOWING STORE CLOSURE.

Notes

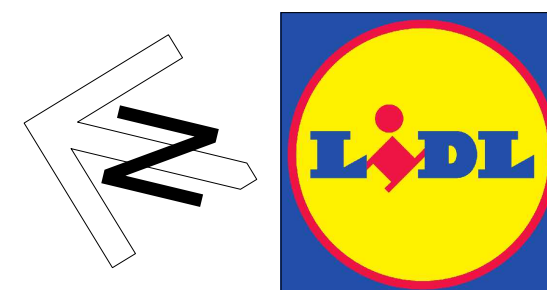

Rev	Description	Date	Rev by	Chk by
-----	-------------	------	--------	--------

Revisions

Client
LIDL GREAT BRITAIN LTD.
Southampton, Hampshire,
SO16 0AW
Project
HAVANT

Drawing
PROPOSED FLAG POLE

Project No:
19139

Drawing No:
AD_503

Purpose of Issue
PLANNING

Scale @ A1
AS SHOWN

Drawn
JB

Checked
LMC

Revision
-

Date
JAN 23



One Design Architects Ltd, The Orange Studio, First Floor Main building,
Salts Mill, Victoria Road, Saltaire, West Yorkshire, BD18 3LA
Tel: 01274 591188
www.onedesignarchs.com mail@onedesignarchs.com
Registered in England & Wales No: 08355643

Architectural

DO NOT USE FOR CONSTRUCTION