




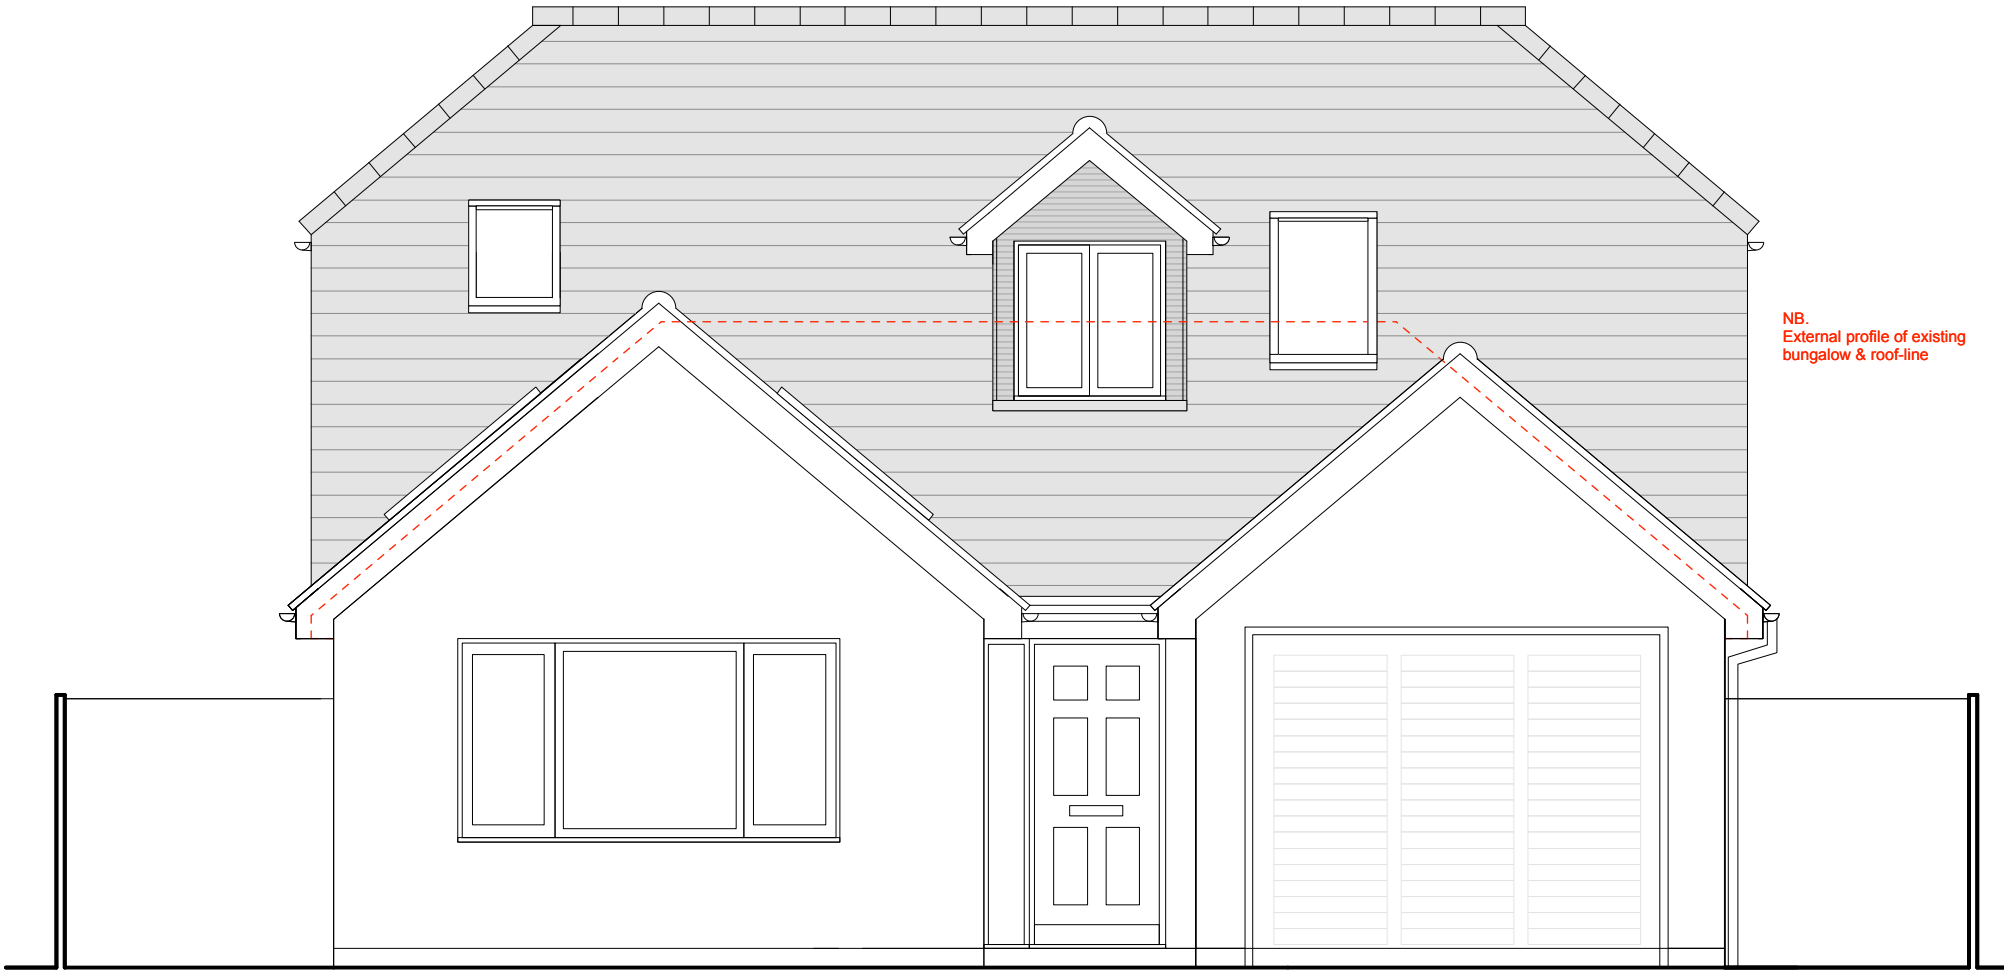


**PROPOSED FRONT ELEVATION
(EAST FACING)**
scale 1:50

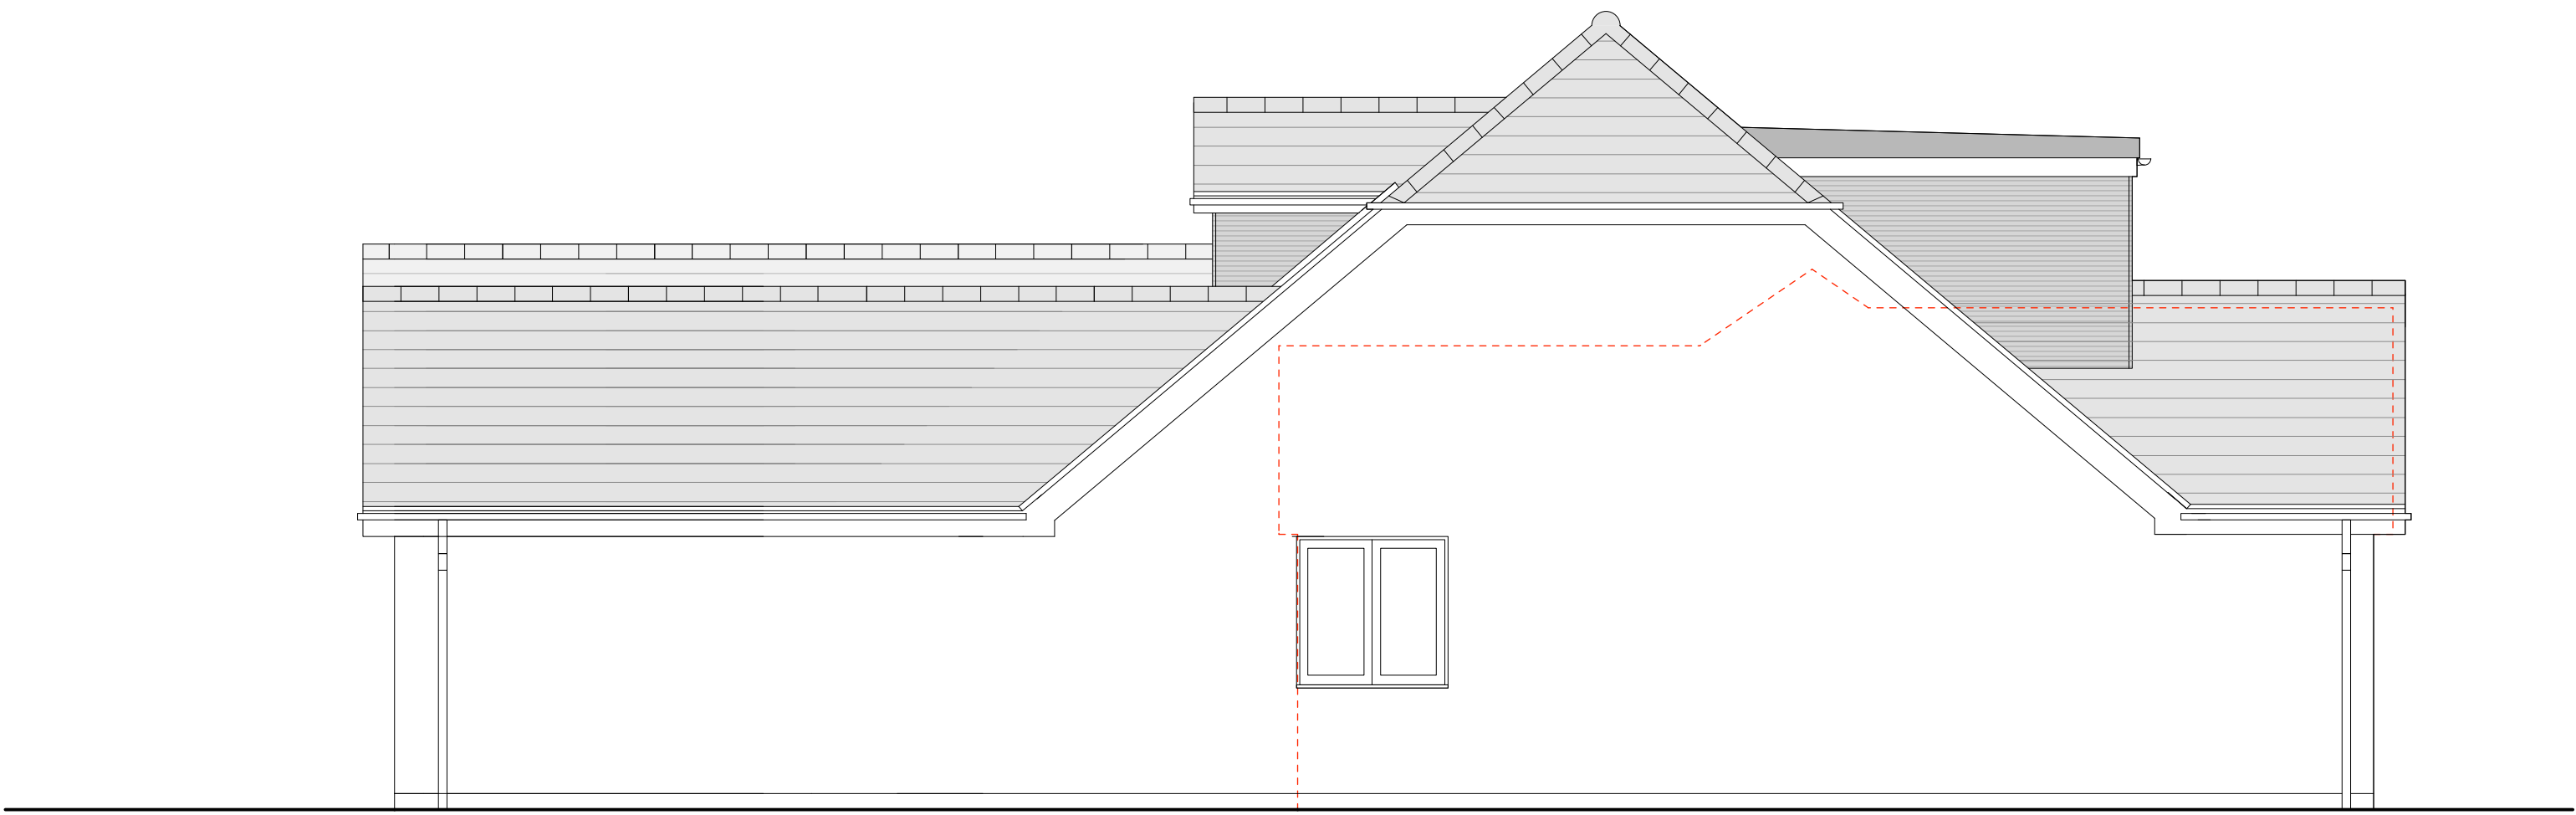

**PROPOSED SIDE ELEVATION
(NORTH FACING)**
scale 1:50

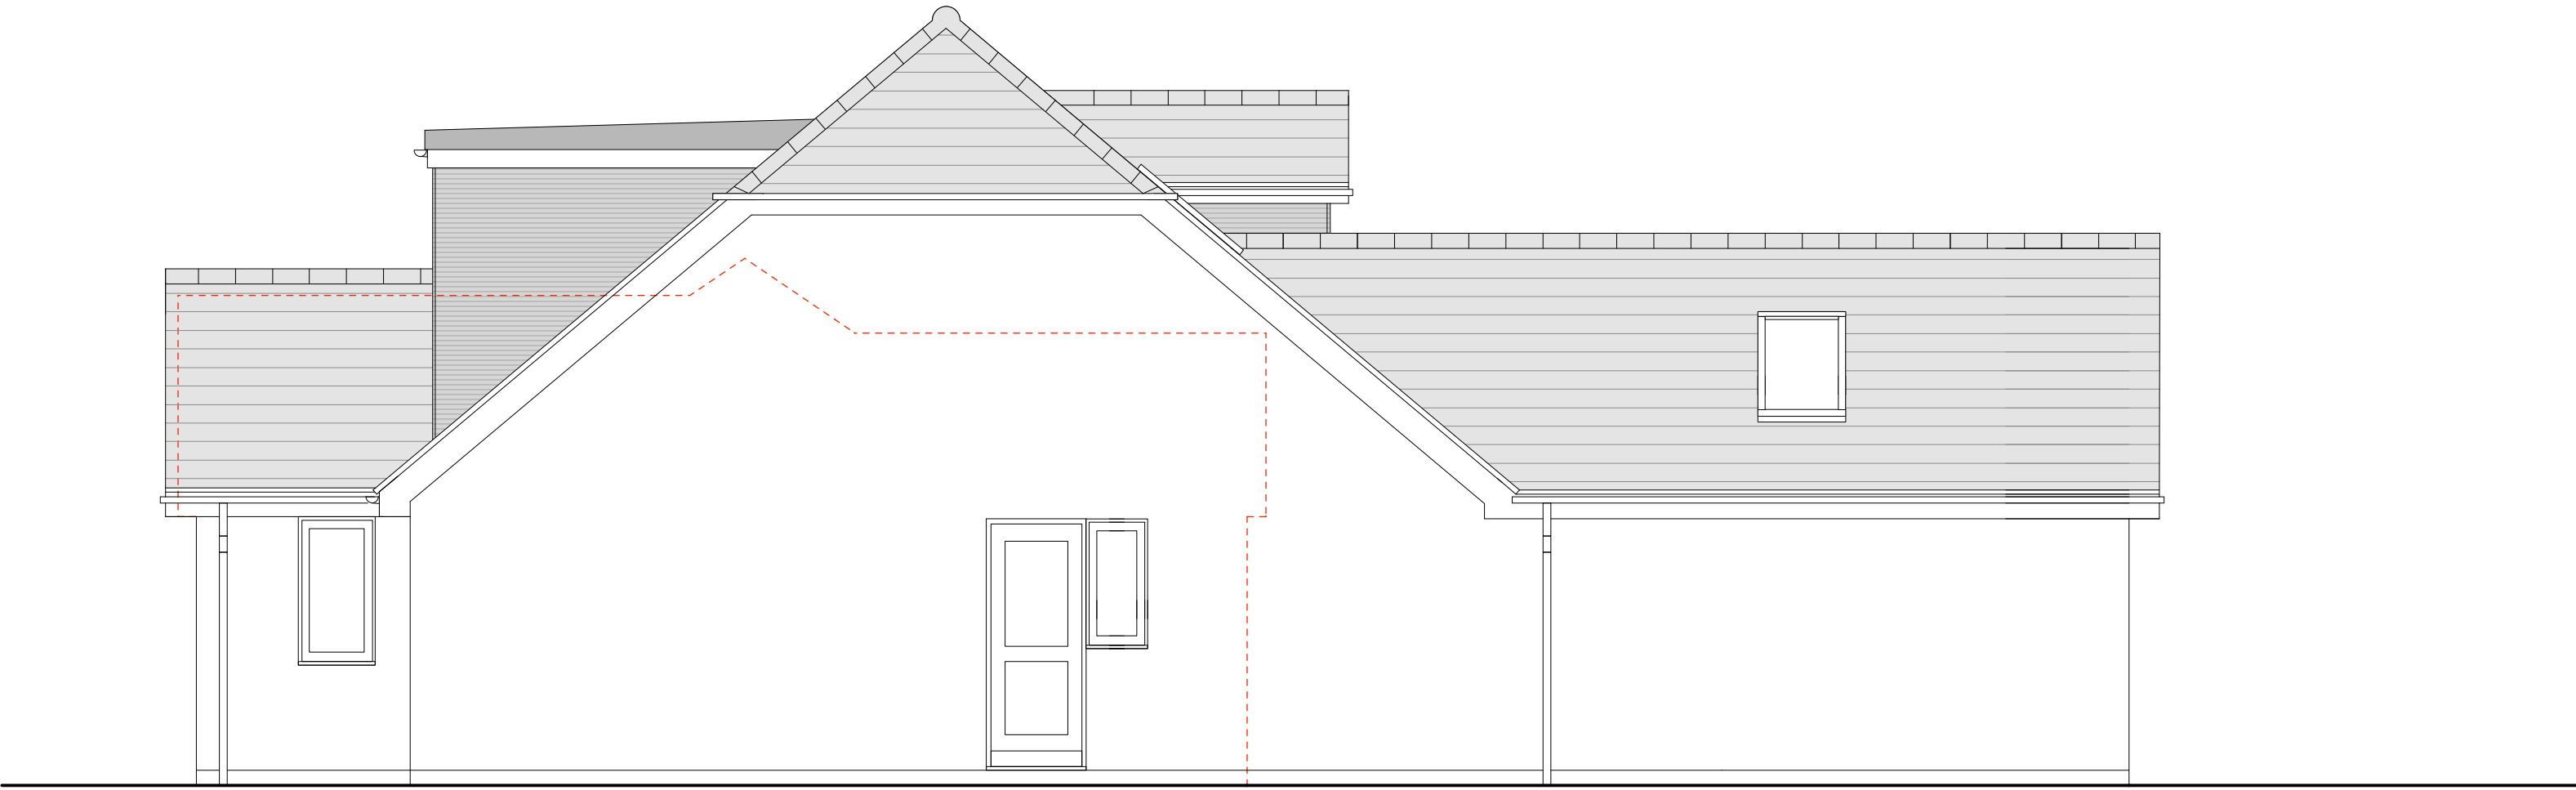

**PROPOSED SIDE ELEVATION
(SOUTH FACING)**
scale 1:50

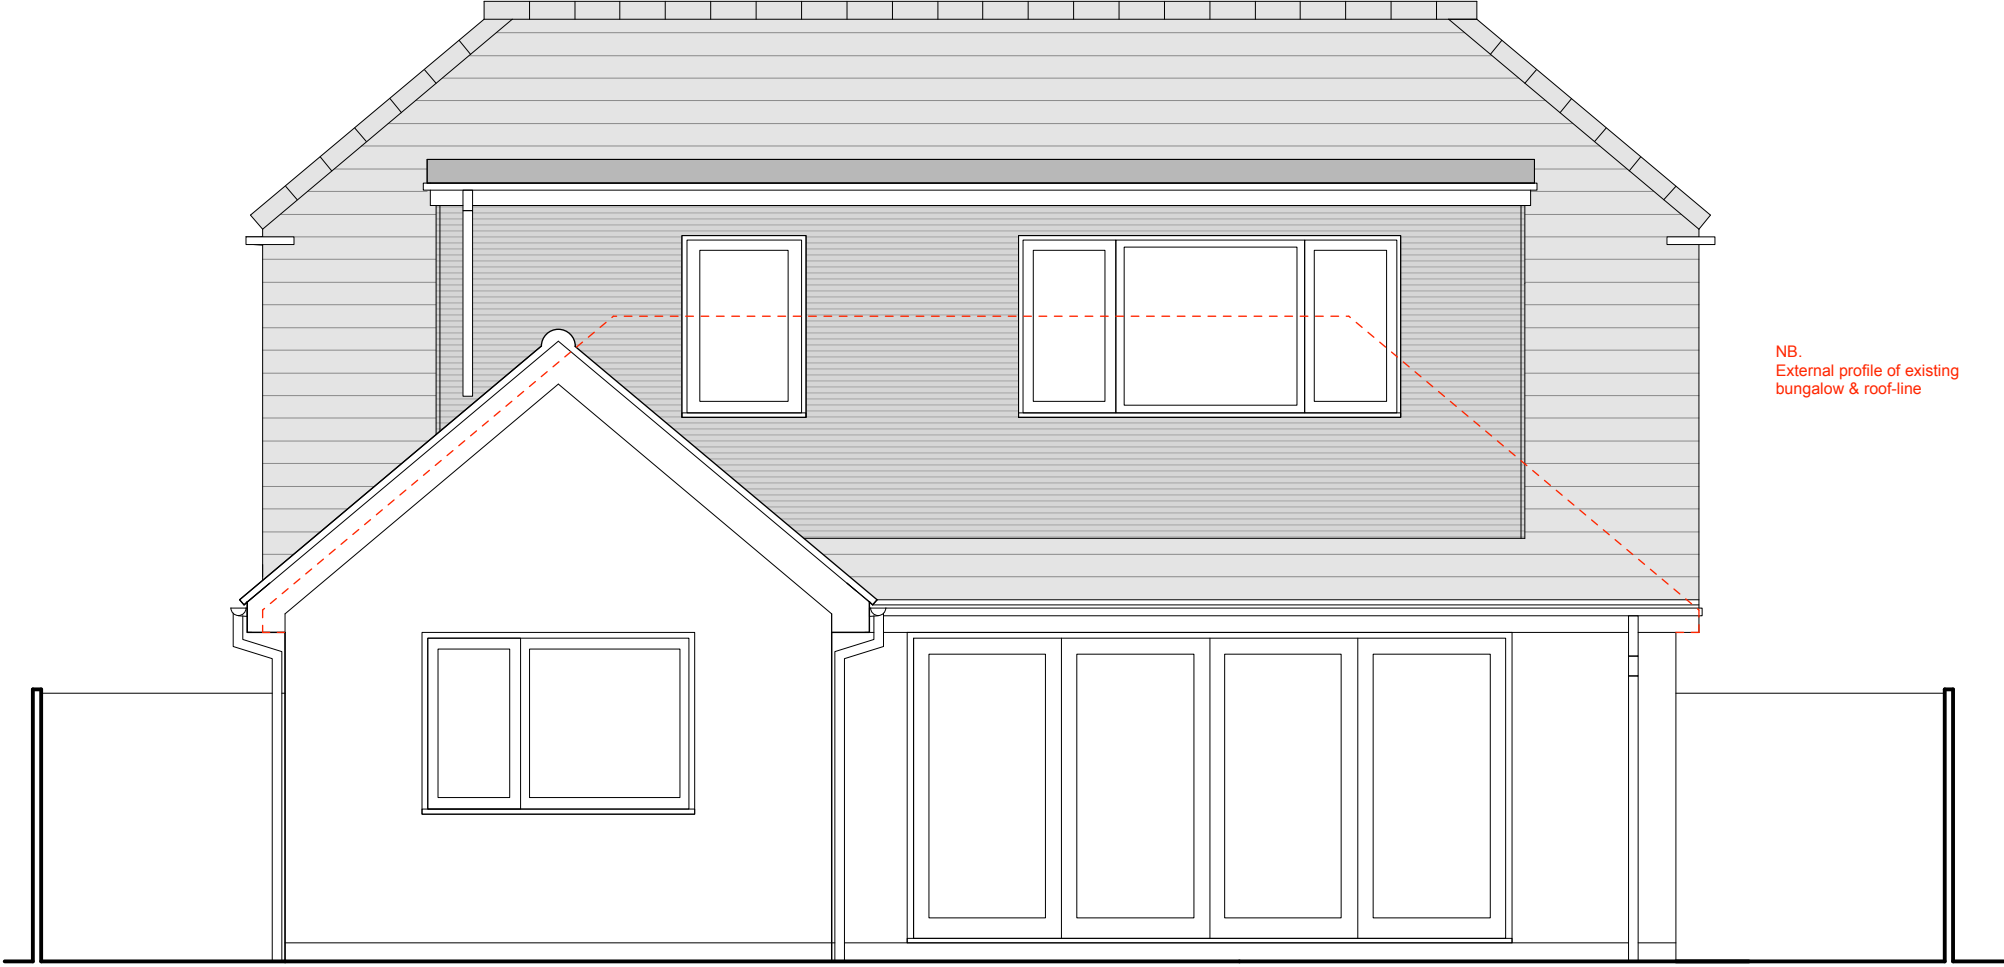

**PROPOSED REAR ELEVATION
(WEST FACING)**
scale 1:50

PROJECT		DRAWING TITLE	
Proposed Development at 1 Nutbourne Road, Hayling Island, Hampshire, PO11 9RT		Proposed Elevations	
		CLIENT Mr J. Pritchard	
SCALE	DATE	DRAWING NO.	REVISION
1:50 @ A1	Oct 2020	19/2411/PL/03	C

NATURE OF REVISIONS		
A	Client Amendments	Oct 2020
B	Planning Application Amendments	Jan 2021
C	Planning Application Amendments	Apr 2021