




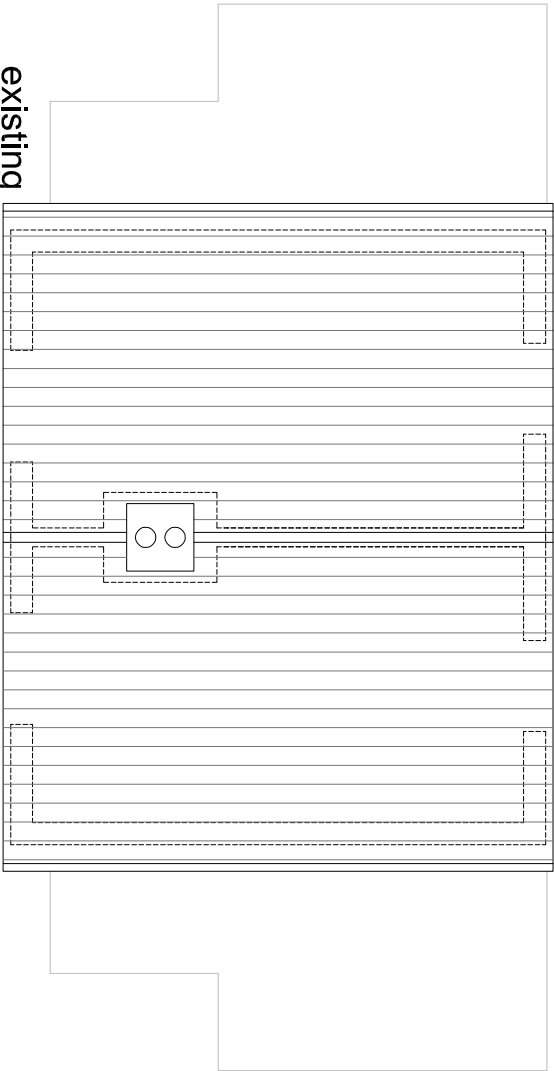


existing
roof plan

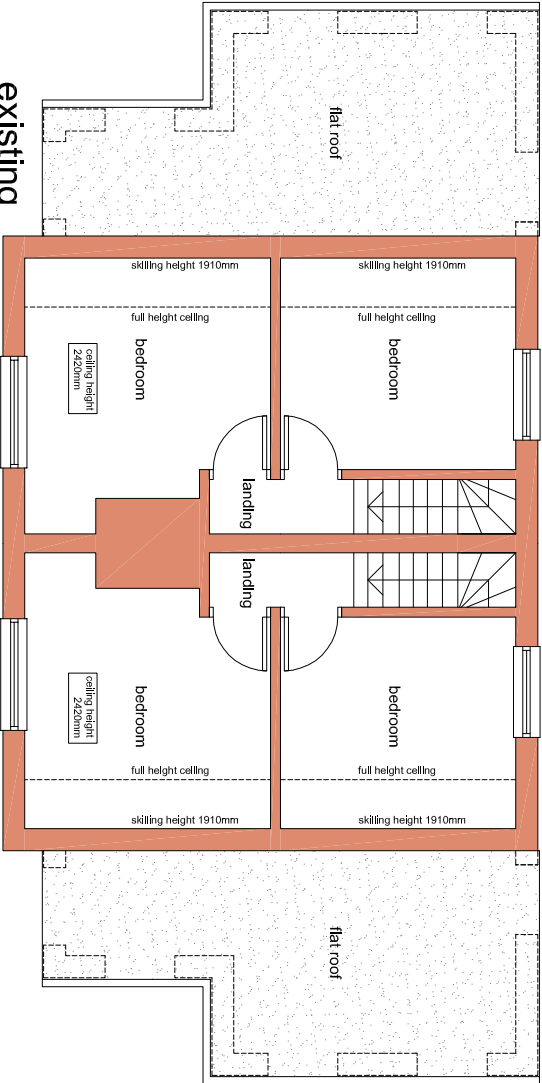


existing
1st floor plan

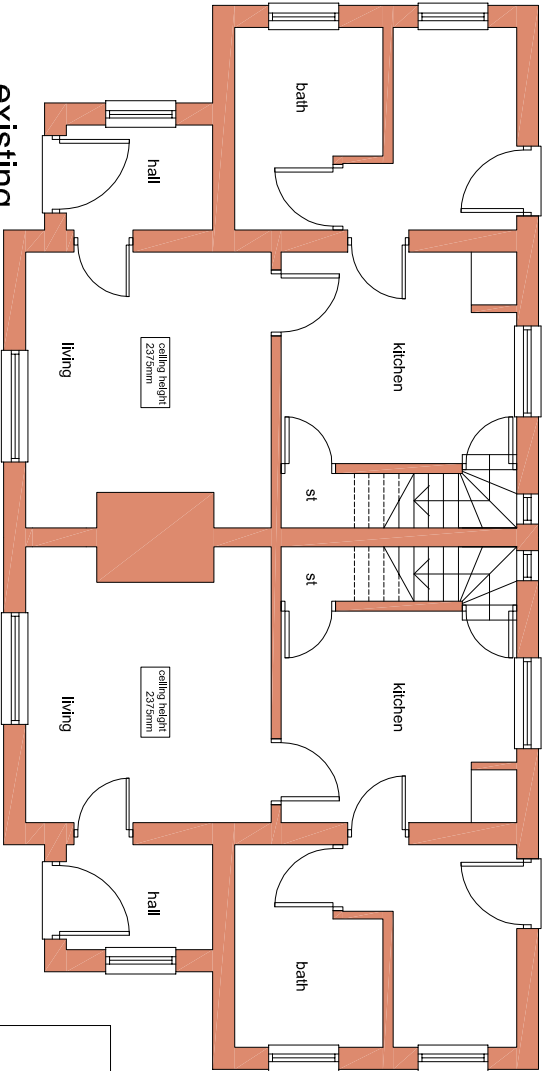


existing
ground floor plan
existing floor plan [A3 1:100]

 


scale bar (A3 1:100)

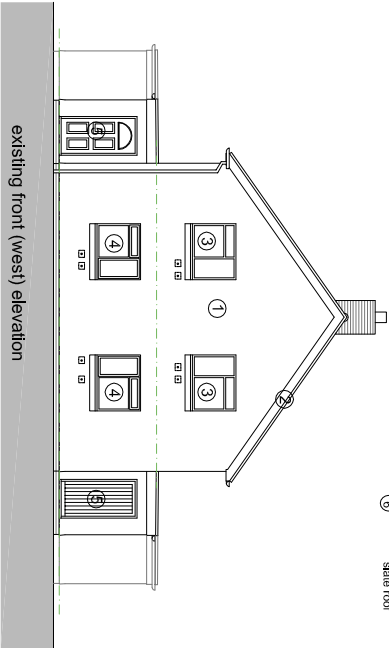


existing front (west) elevation

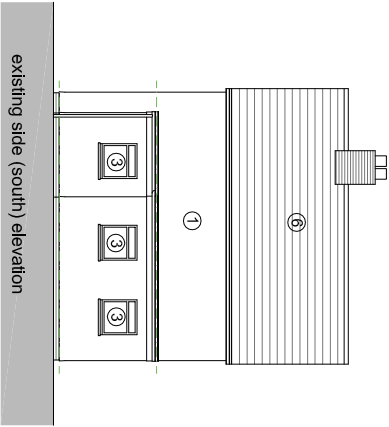

existing side (south) elevation

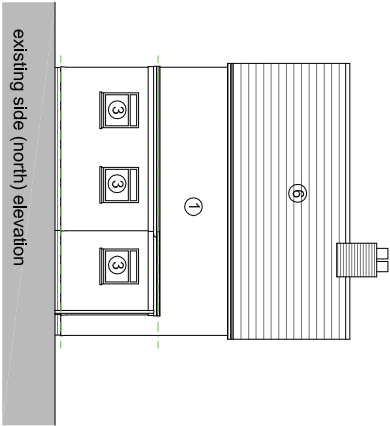

existing side (north) elevation

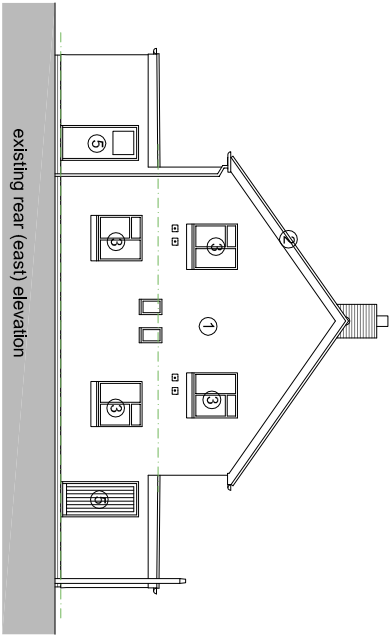


existing rear (east) elevation

existing materials schedule

- 1 render (cream)
- 2 timber fascia boards (painted)
- 3 metal windows (white)
- 4 UPVC windows (white)
- 5 timber doors (painted)
- 6 slate roof

existing elevations [A3 1:200]

 

scale bar (A3 1:200)

existing floor plans & elevations

notes

This drawing is the copyright of the **pdp architecture llp** and must not be reproduced in whole or part or used for the execution of works without the permission. all dimensions to be checked on site prior to commencement of construction works and the architect notified of any discrepancy. figured dimensions are to be used in preference to scaled dimensions. no deviation from this drawing will be permitted without prior consent of the architect. all drawings are prepared subject to a full measured and structural survey of the buildings and site. all structural work is subject to the appointment of a structural engineer to confirm and agree the structural proposals. os promap licence no. 10000445.


Health & safety: exceptional risks involving specific methods of construction or exceptional maintenance issues can be found within the designers risk assessment.

Scale width 50 mm @ A1 - 20 mm @ A3			
revision	notes	date	drawn/checked

client			



PLANNING

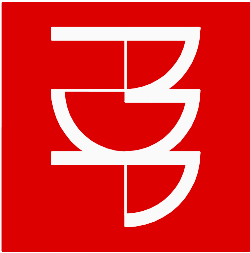

pdp architecture llp
chartered architects town planning
interior design consultants
2 beechworth road havant
hampshire po9 1ax
tel 023 9248 1100
fax 023 9247 5050
email pdp@pdp-architects.co.uk
www.pdp-architects.co.uk

project Proposed Development Church Lane Warblington			
detail Existing Floor Plans & Elevations			
drawn	checked	MBW	
MAS			
date	status	Planning	
Jan 2021			
a1 scale 1:100	a3 scale 1:200	28098-PD110	