




SITE PLAN
Scale 1:500

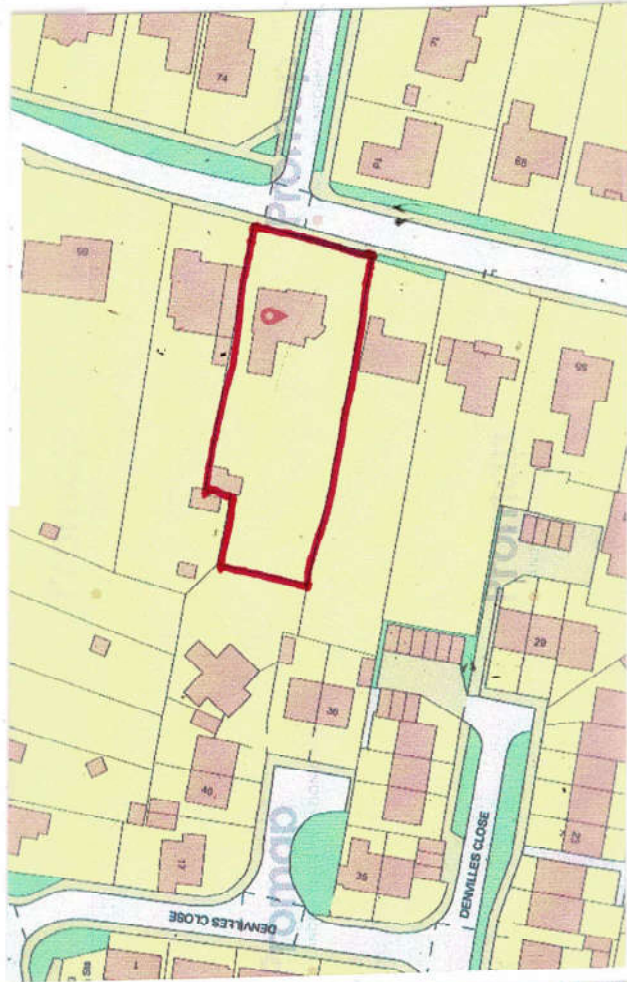

LOCATION PLAN
Scale 1:1250
DS Nr 10004326

DEREK TREAGUS ASSOCIATES ARCHITECTURAL SERVICES Tel: 07956 624094 Email: derek.treagus@gmail.com					
Project	SIDE EXTENSION AT 61 SOUTHLEIGH ROAD, HAVANT, HAMPSHIRE.				
Client	Mr D Cunningham				
Subject	Planning Drawing Proposed Site & Location Plan				
Date:	Jan 21	Scale: 1:100,1:1250@ A3			
Rev:		Drg. No. 21/107/01			
• Copyright reserved. • All dimensions are to be site confirmed and should not be scaled unless for Planning purposes. • Verify all queries with the office.					