

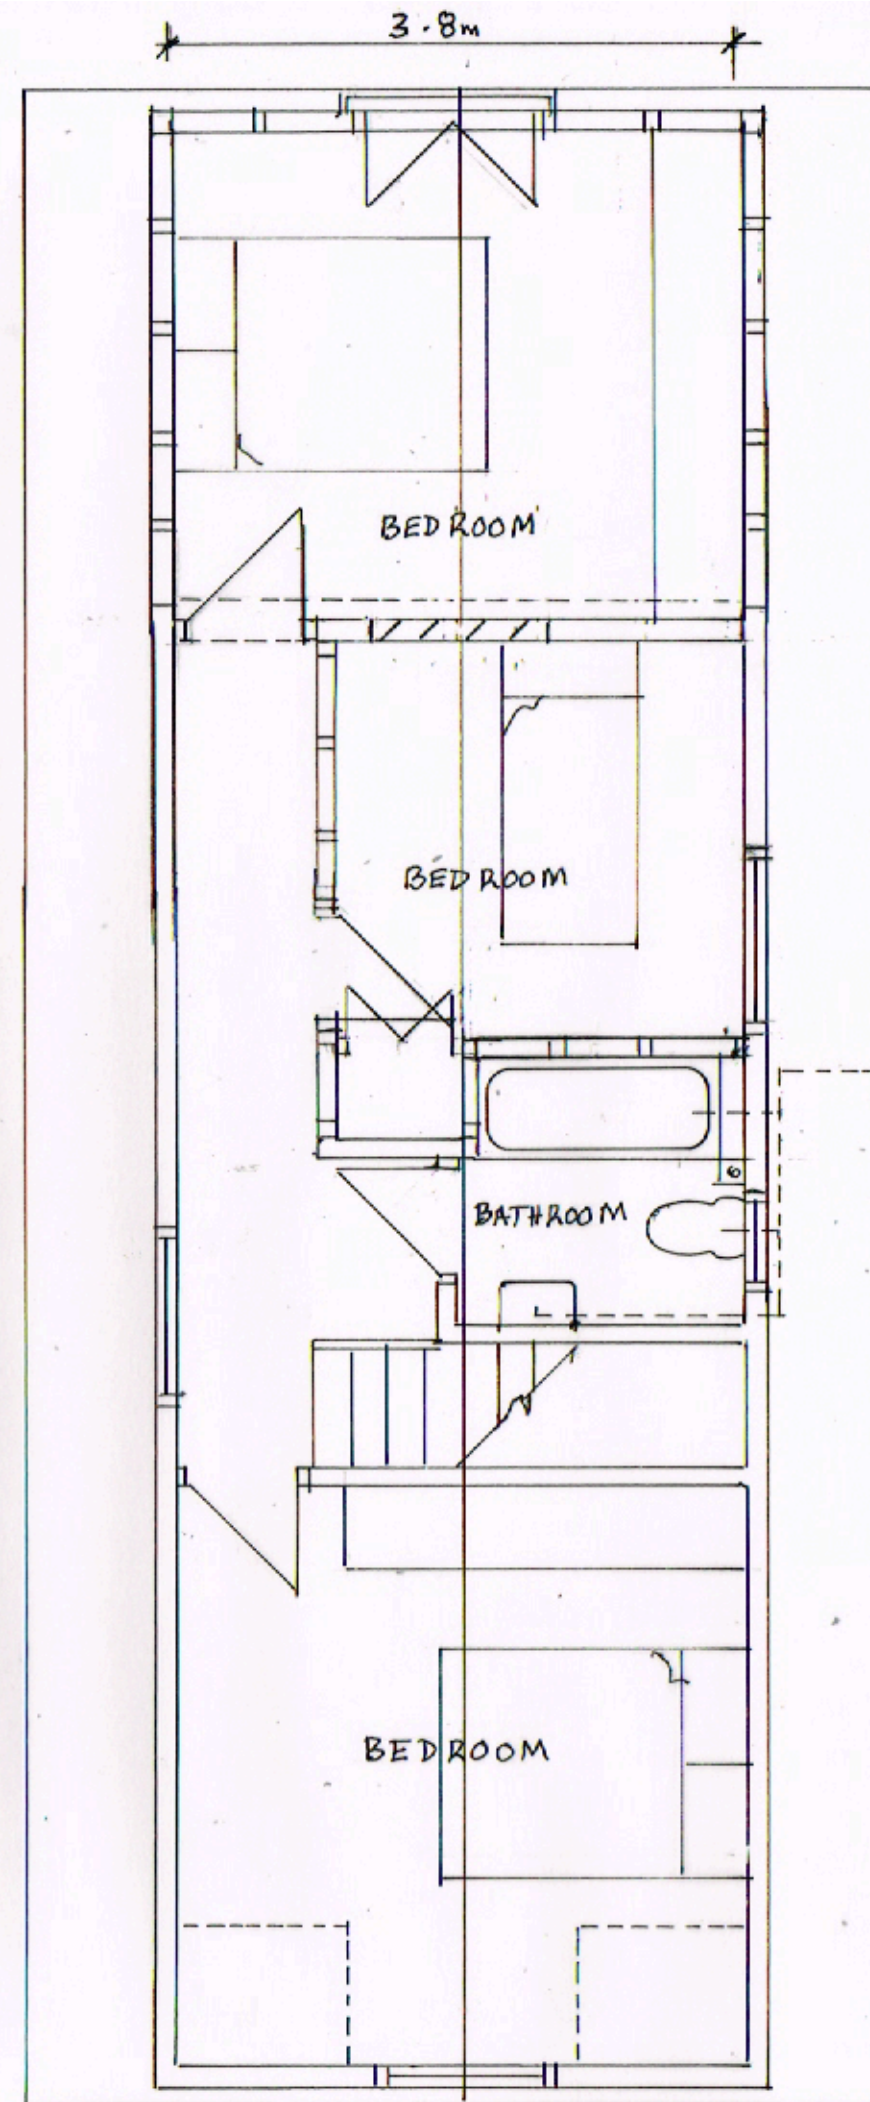


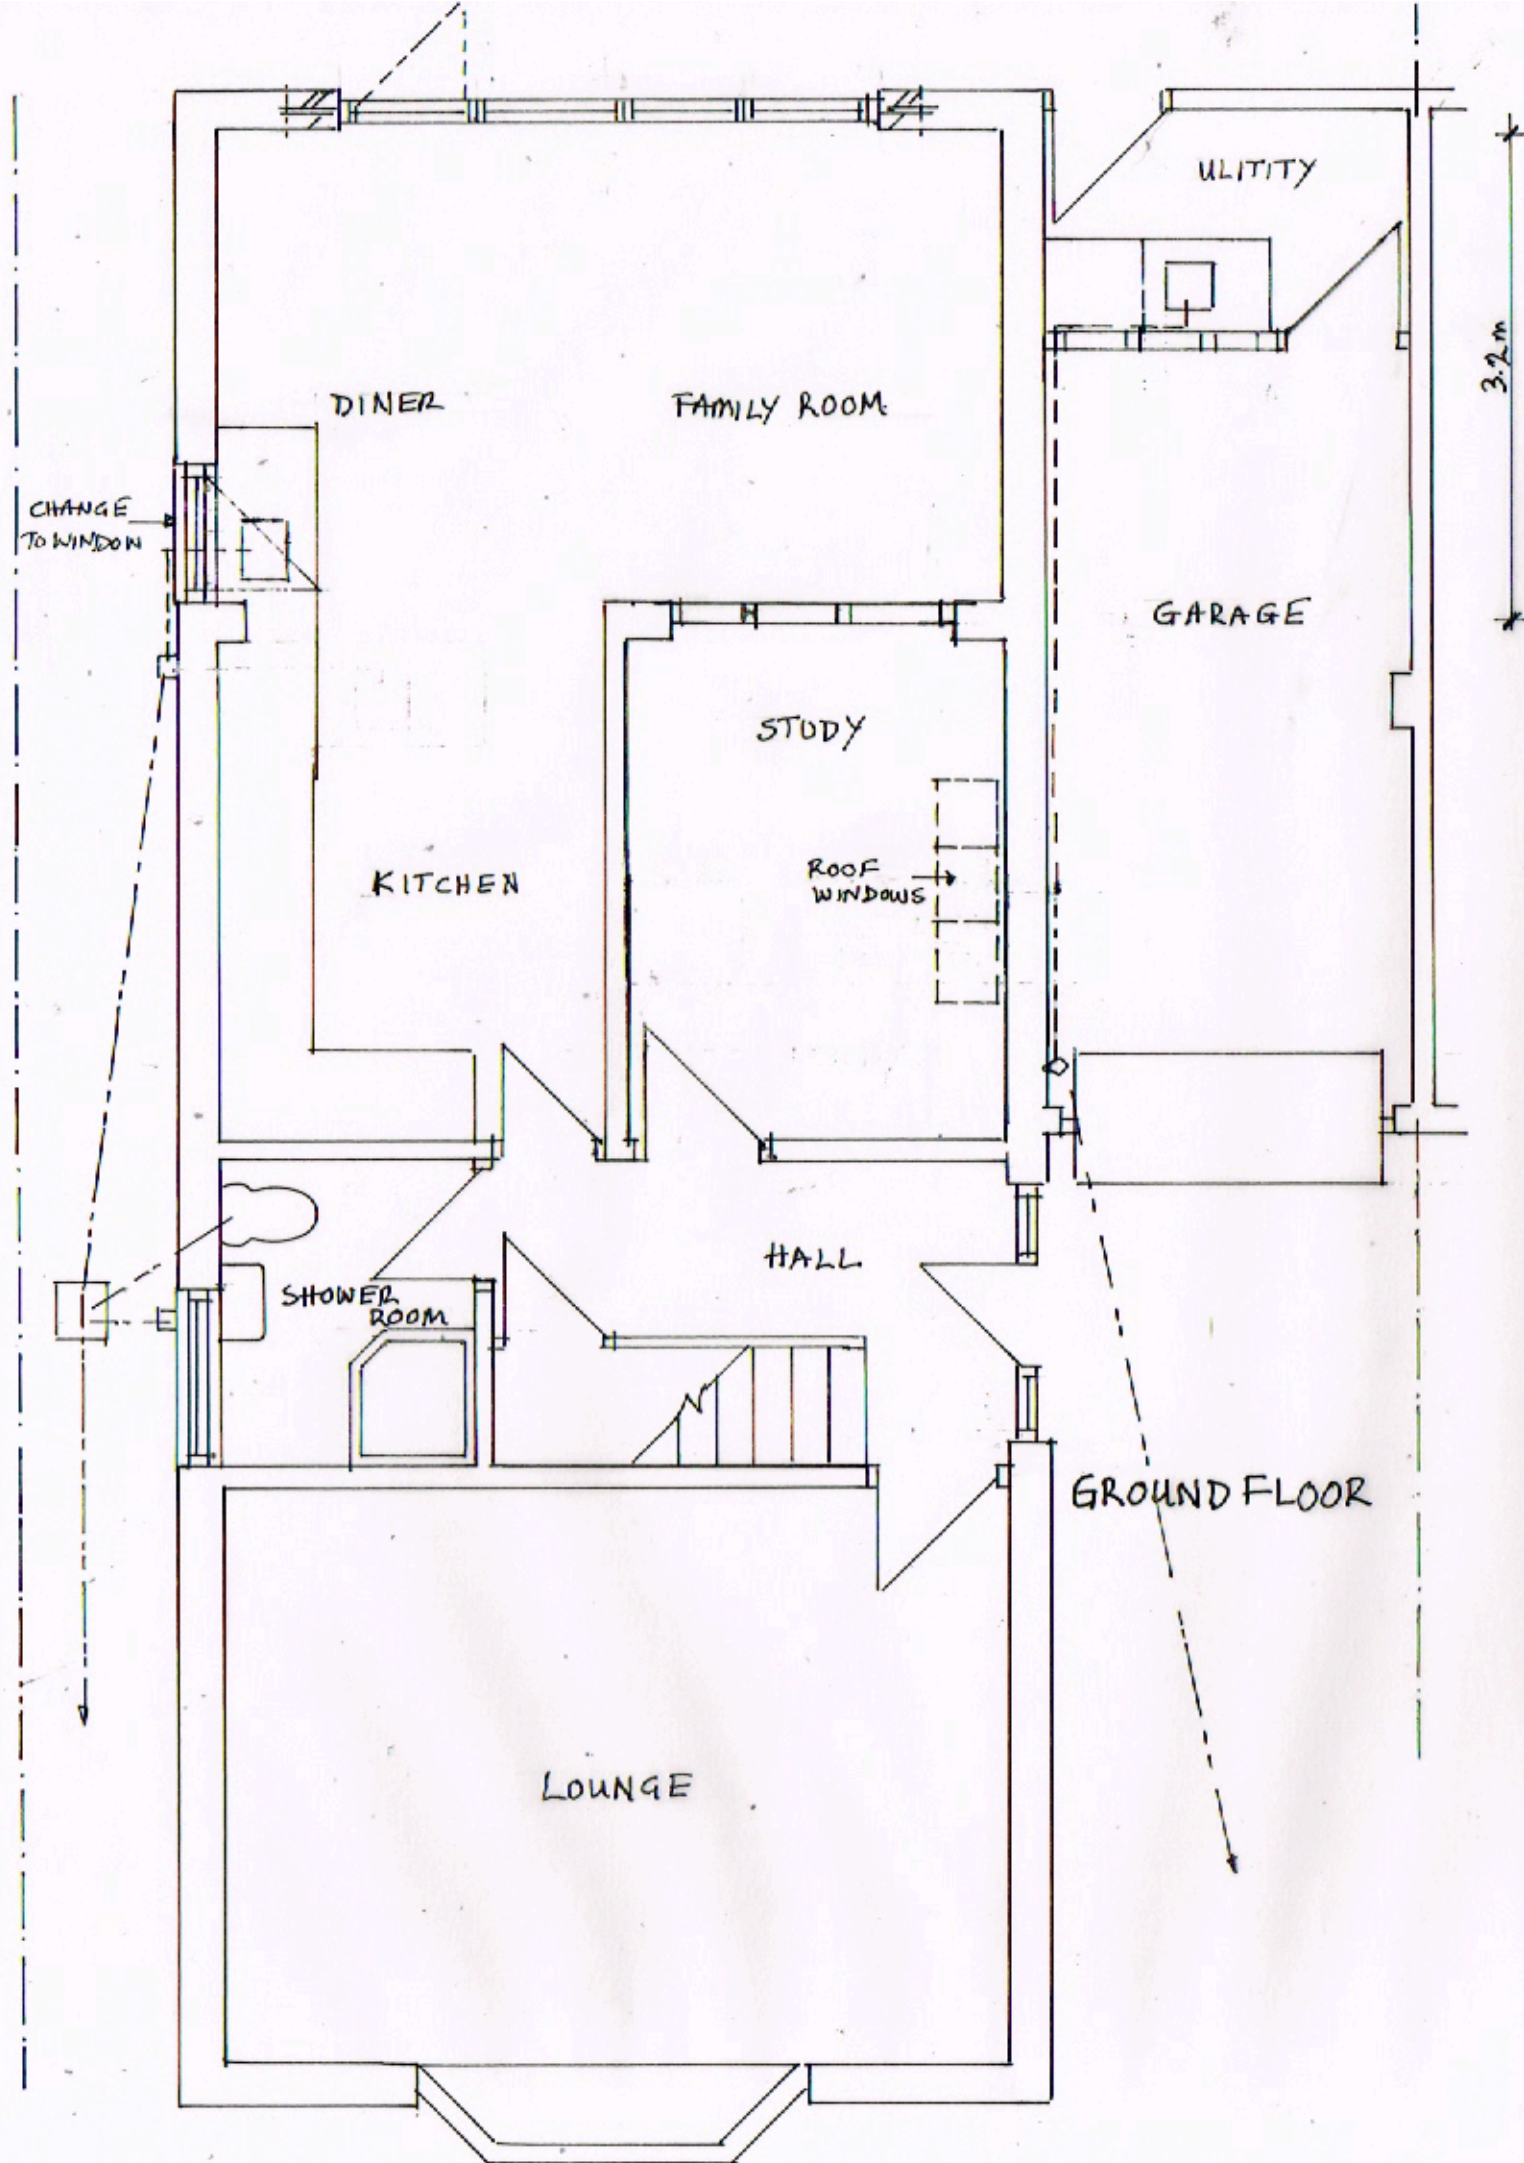

PROPOSED FLOOR PLANS

 

SCALE 1:50 @ A3

FIRST FLOOR

PROJECT: Rear Roof / Dormer Extension and Alterations

DRAWING: Proposed Floor Plans Scale 1 : 50

ADDRESS: 2B Selsmore Avenue
Hayling Island
Havant PO11 9PB

CLIENT: Matt Rolfe TELE: 07469850378