


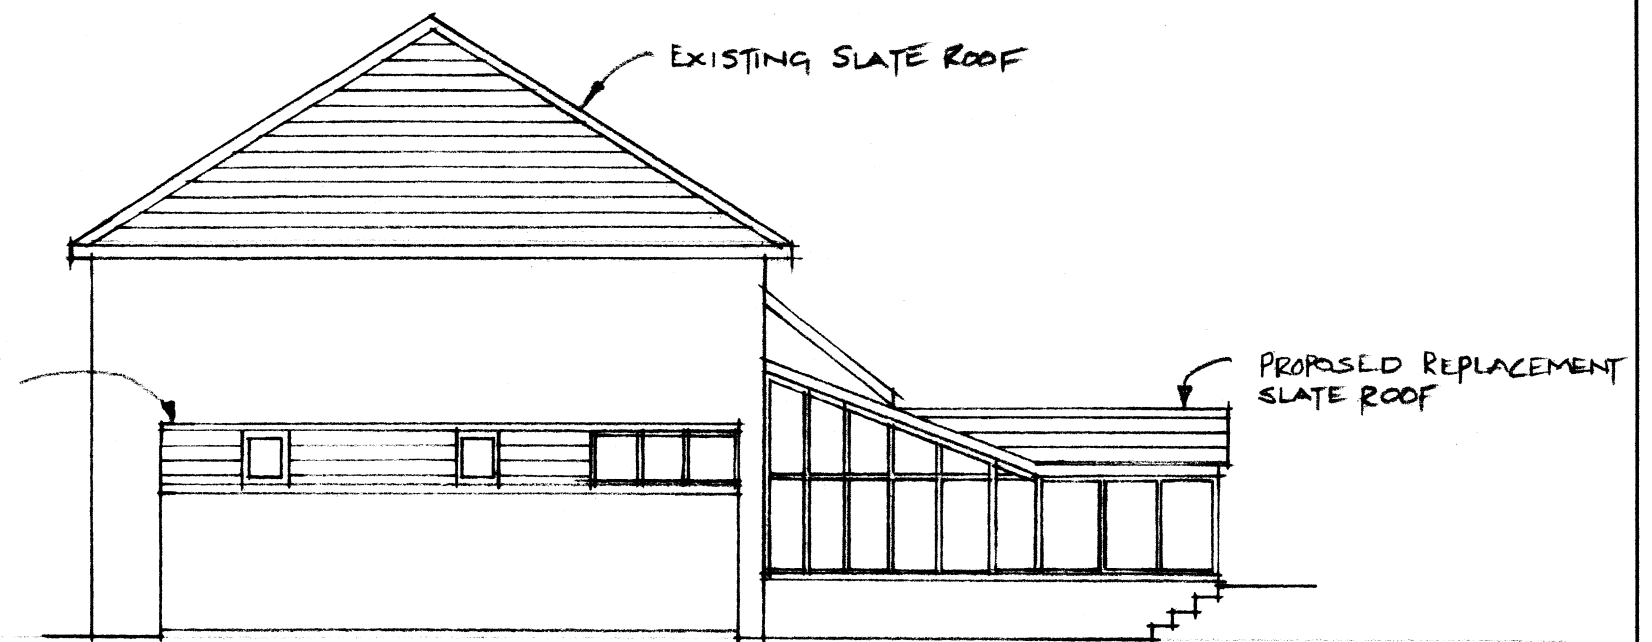


PROPOSED NORTH ELEVATION



PROPOSED WEST ELEVATION



EXISTING NORTH ELEVATION

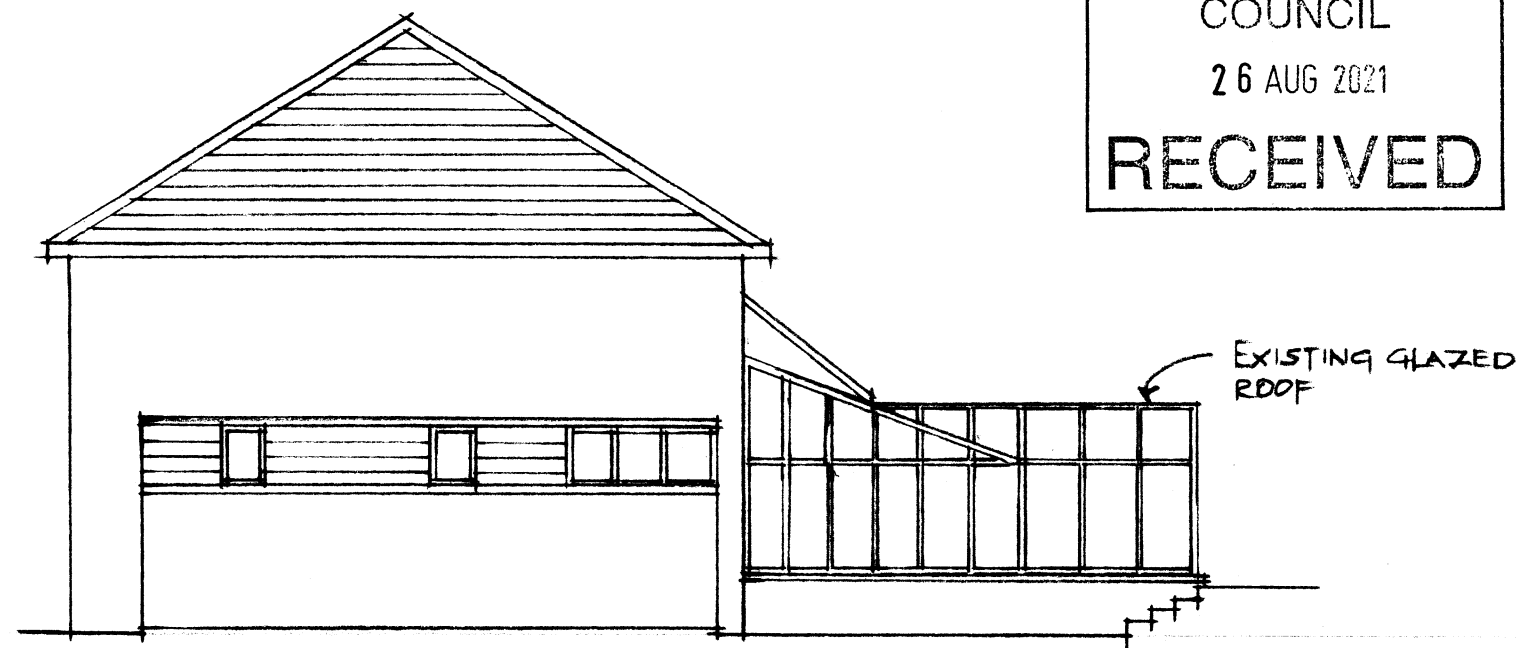

EXISTING WEST ELEVATION

HAVANT BOROUGH
COUNCIL
26 AUG 2021
RECEIVED

NOTES:
NEW SLATE ROOF TO MATCH EXISTING
ROOFS

All dimensions must be checked on site and
not scaled from this drawing.

Client **MR & MRS MUSCAT**
20 NILE STREET, EMSWORTH

Job Title **REPLACEMENT SLATE ROOF TO
EXISTING CONSERVATORY**

Scale **1:100**
AT A3

Drawn by **EM**
Date **AUG '21**

Drawing Title
NORTH & WEST ELEVATIONS

Drg No. **02**

Rev