


This drawing may be scaled with reference to the scale bar for planning application purposes only. Do not scale for any other purpose, use only annotated dimensions. All dimensions are to be checked by parties using the drawing, and any errors or omissions are to be reported to James Potter Associates Ltd.

Rev.	Date	Note	Author	Checked
-	dd/mm/yy	Note	XXX	XXX

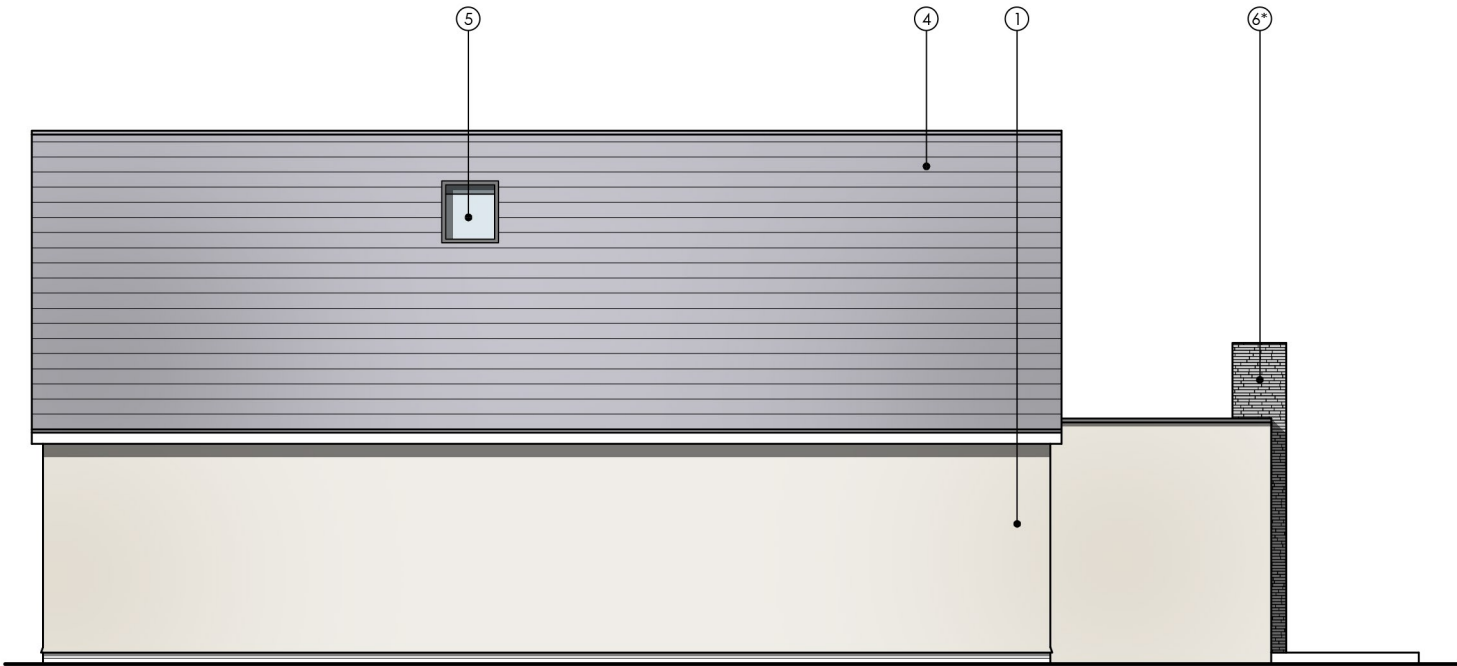


PROPOSED SOUTH ELEVATION



PROPOSED EAST ELEVATION




PROPOSED NORTH ELEVATION

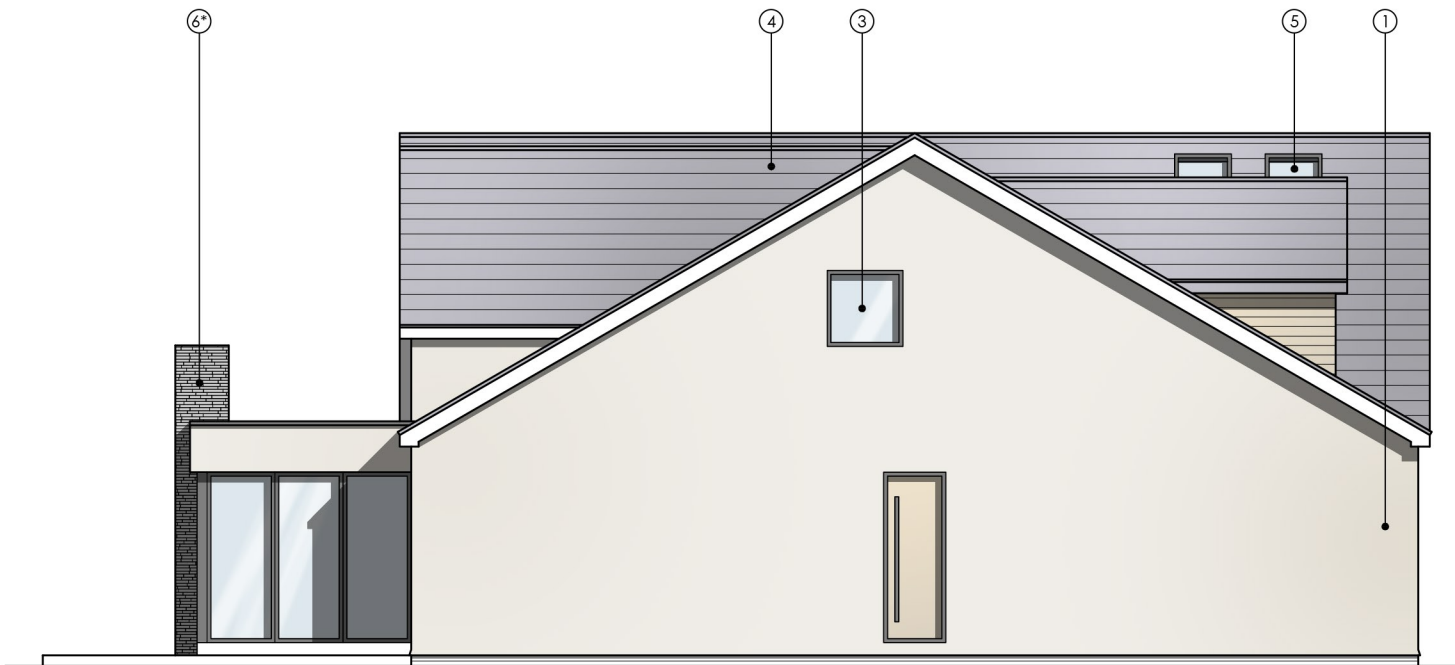

PROPOSED WEST ELEVATION

MATERIALS KEY

- 1. OFF WHITE RENDER
 - 2. CEDAR TIMBER CLADDING
 - 3. GREY POWDER COATED ALUMINIUM GLAZING
 - 4. SLATE ROOF TILES
 - 5. ROOF LIGHT
 - 6. SLATE SPLIT FACE TILES
- 6*. 1 - Height of chimney may vary depending on fuel type.
2 - Termination of flue will depend on appliance.

 

Project	DOUBLE STOREY SIDE EXTENSION, NEW ROOF + INTERNAL ALTERATIONS 35 PADNELL ROAD WATERLOOVILLE, PO8 8DZ					Drawing	PROPOSED ELEVATIONS			
						Job-Dwg Number	18085-PL-506		Rev.	-
Client	MR & MRS PROWSE					 JAMES POTTER ASSOCIATES www.jpa.design JPA - PORTSMOUTH 117 Highland Road, Southsea, Portsmouth, PO4 9DD t. +44(0)2394 002 897				
Status	PLANNING									
Scale	1:100		Sheet Size A3							
Author	RH	Checked	JP	Date	17/03/21					