


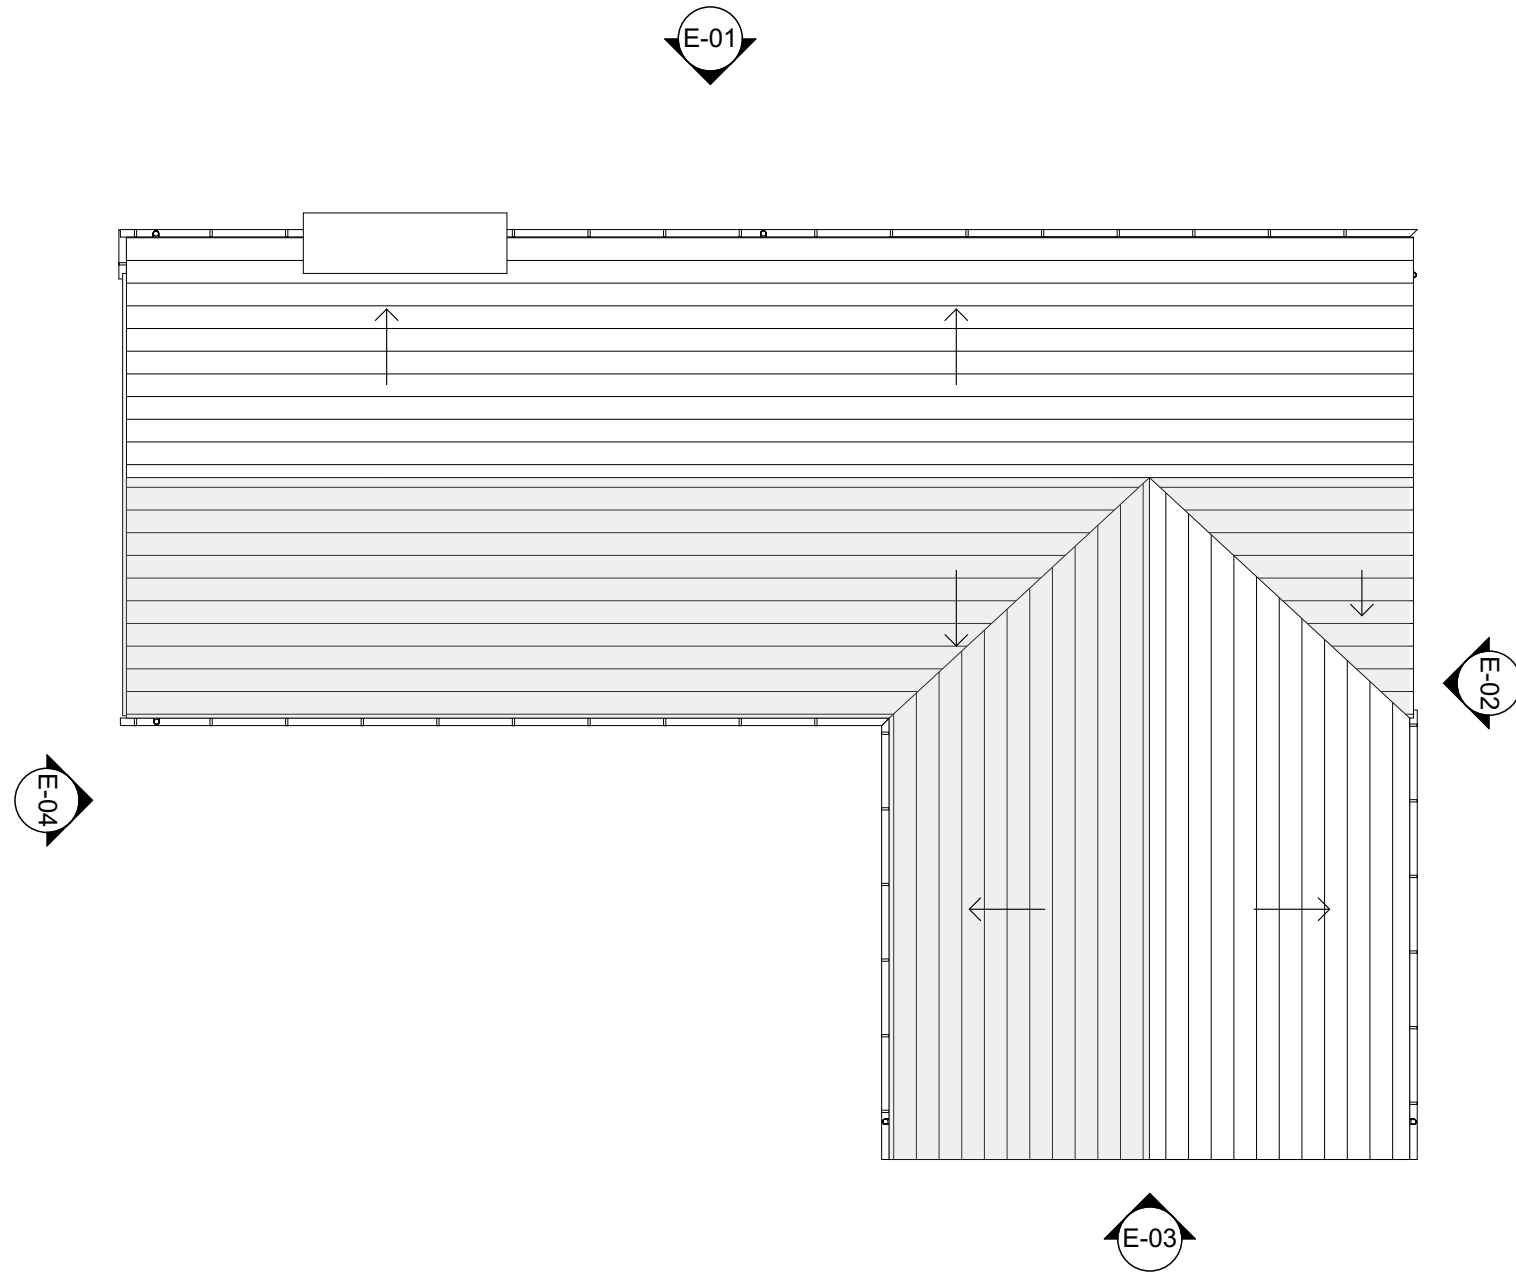

ROOF PLAN

revisions
P01 11/3/2017

First Issue

this drawing is the copyright of
Re-Format LLP and may not be copied,
altered or reproduced in any way or
passed to a third party without written
authority. All dimensions subject to site
survey and site verification. Do not
scale for construction ©

www.re-format.co.uk
mail@re-format.co.uk
+44 (0)1420 82131

drawn by
DF

checked by
MS

date
Nov 2018

scale at A3
1:100

project title
46 Warblington Road

document title
Plot 8 - Roof Plan

status
S0

drawing number
15048-RFT-08-02-DR-A-0103-S0

drawing status
S0

revision
P01

