
 


NON-MATERIAL

AMENDMENT PLAN - 59 ROWLANDS AVE, POT 7RT

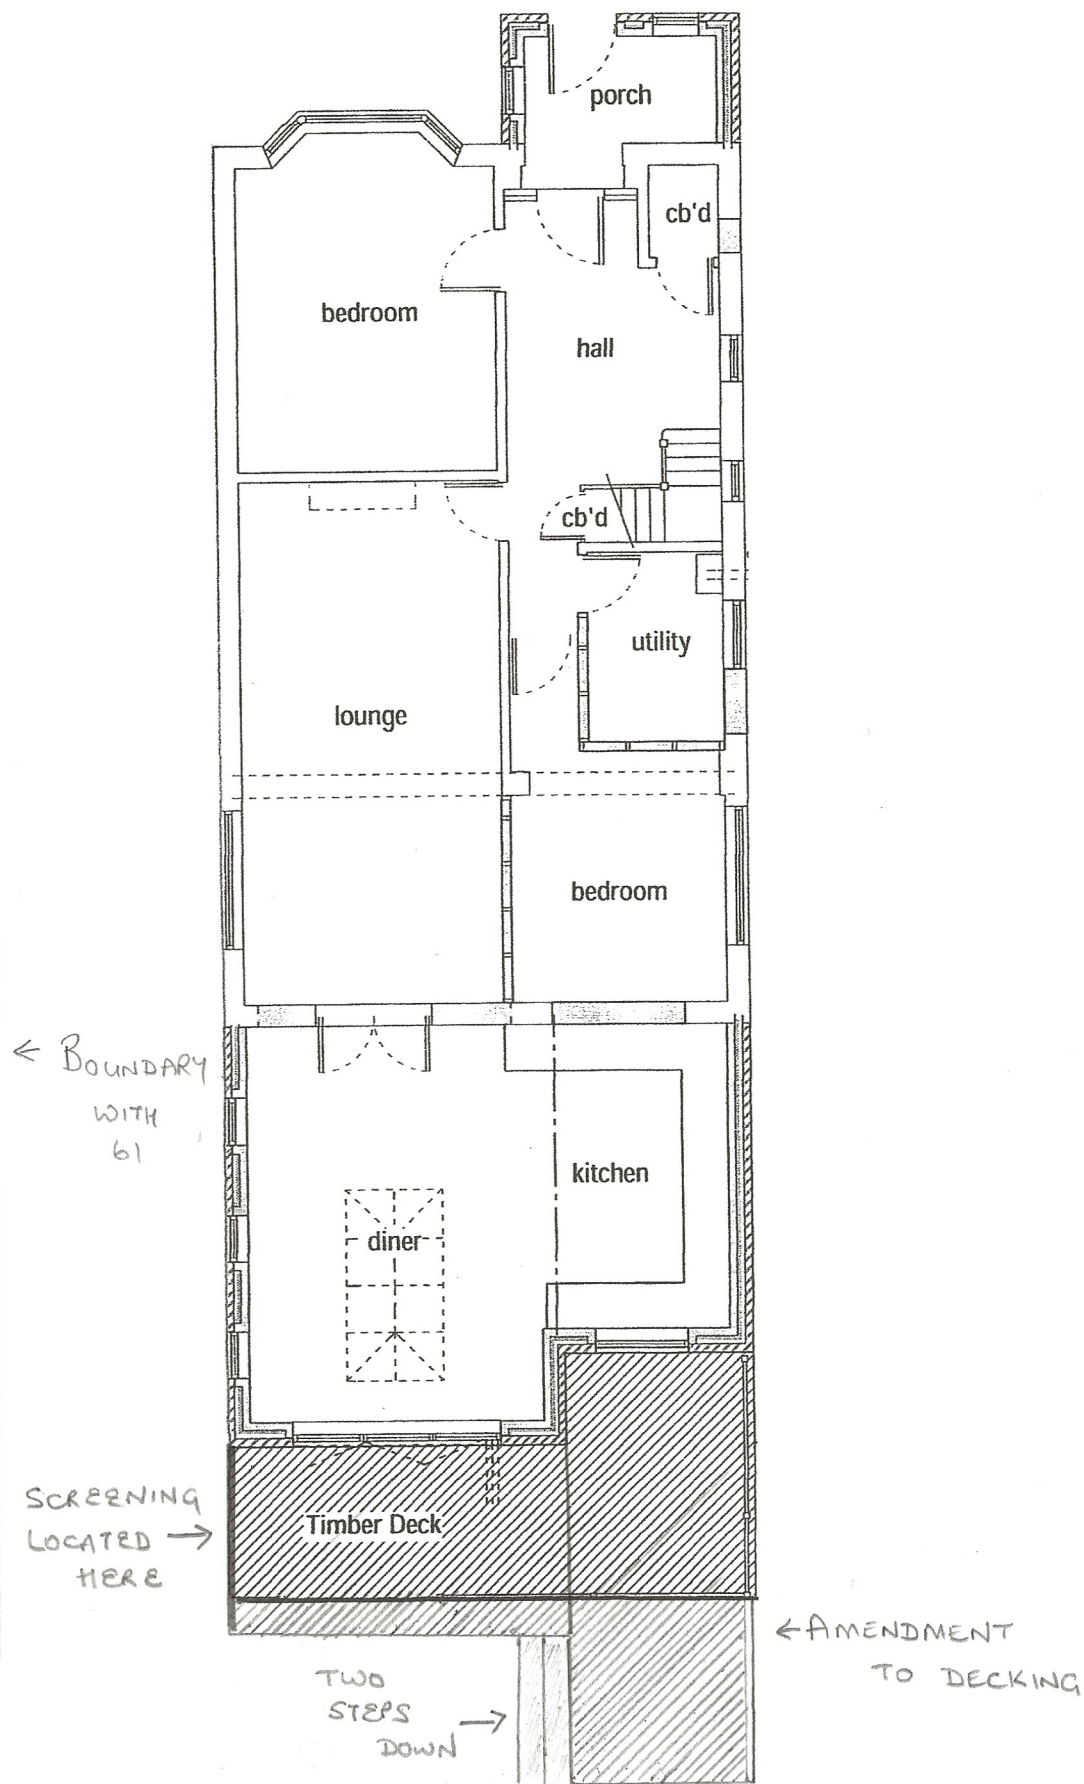


SCALE 1:100


ORIGINAL
PLAN -

59 ROWLANDS AVE
LOT 7RT

(FROM DRAWING
No. 010215PL4a)

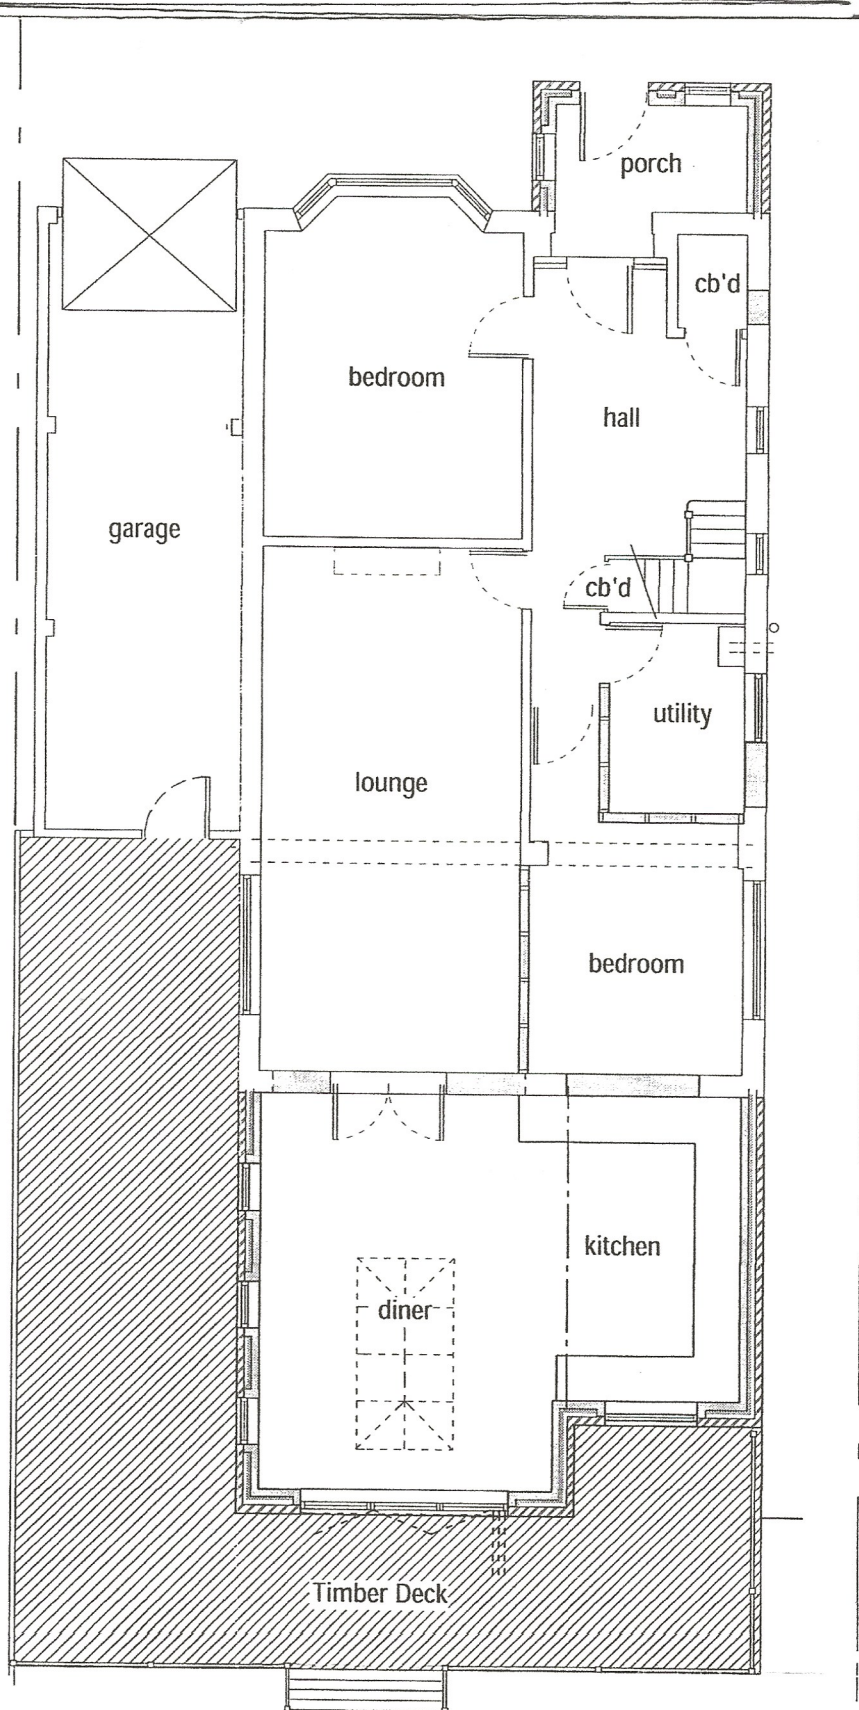

PROPOSED GROUND FLOOR PLAN

 

Scale 1 : 100