


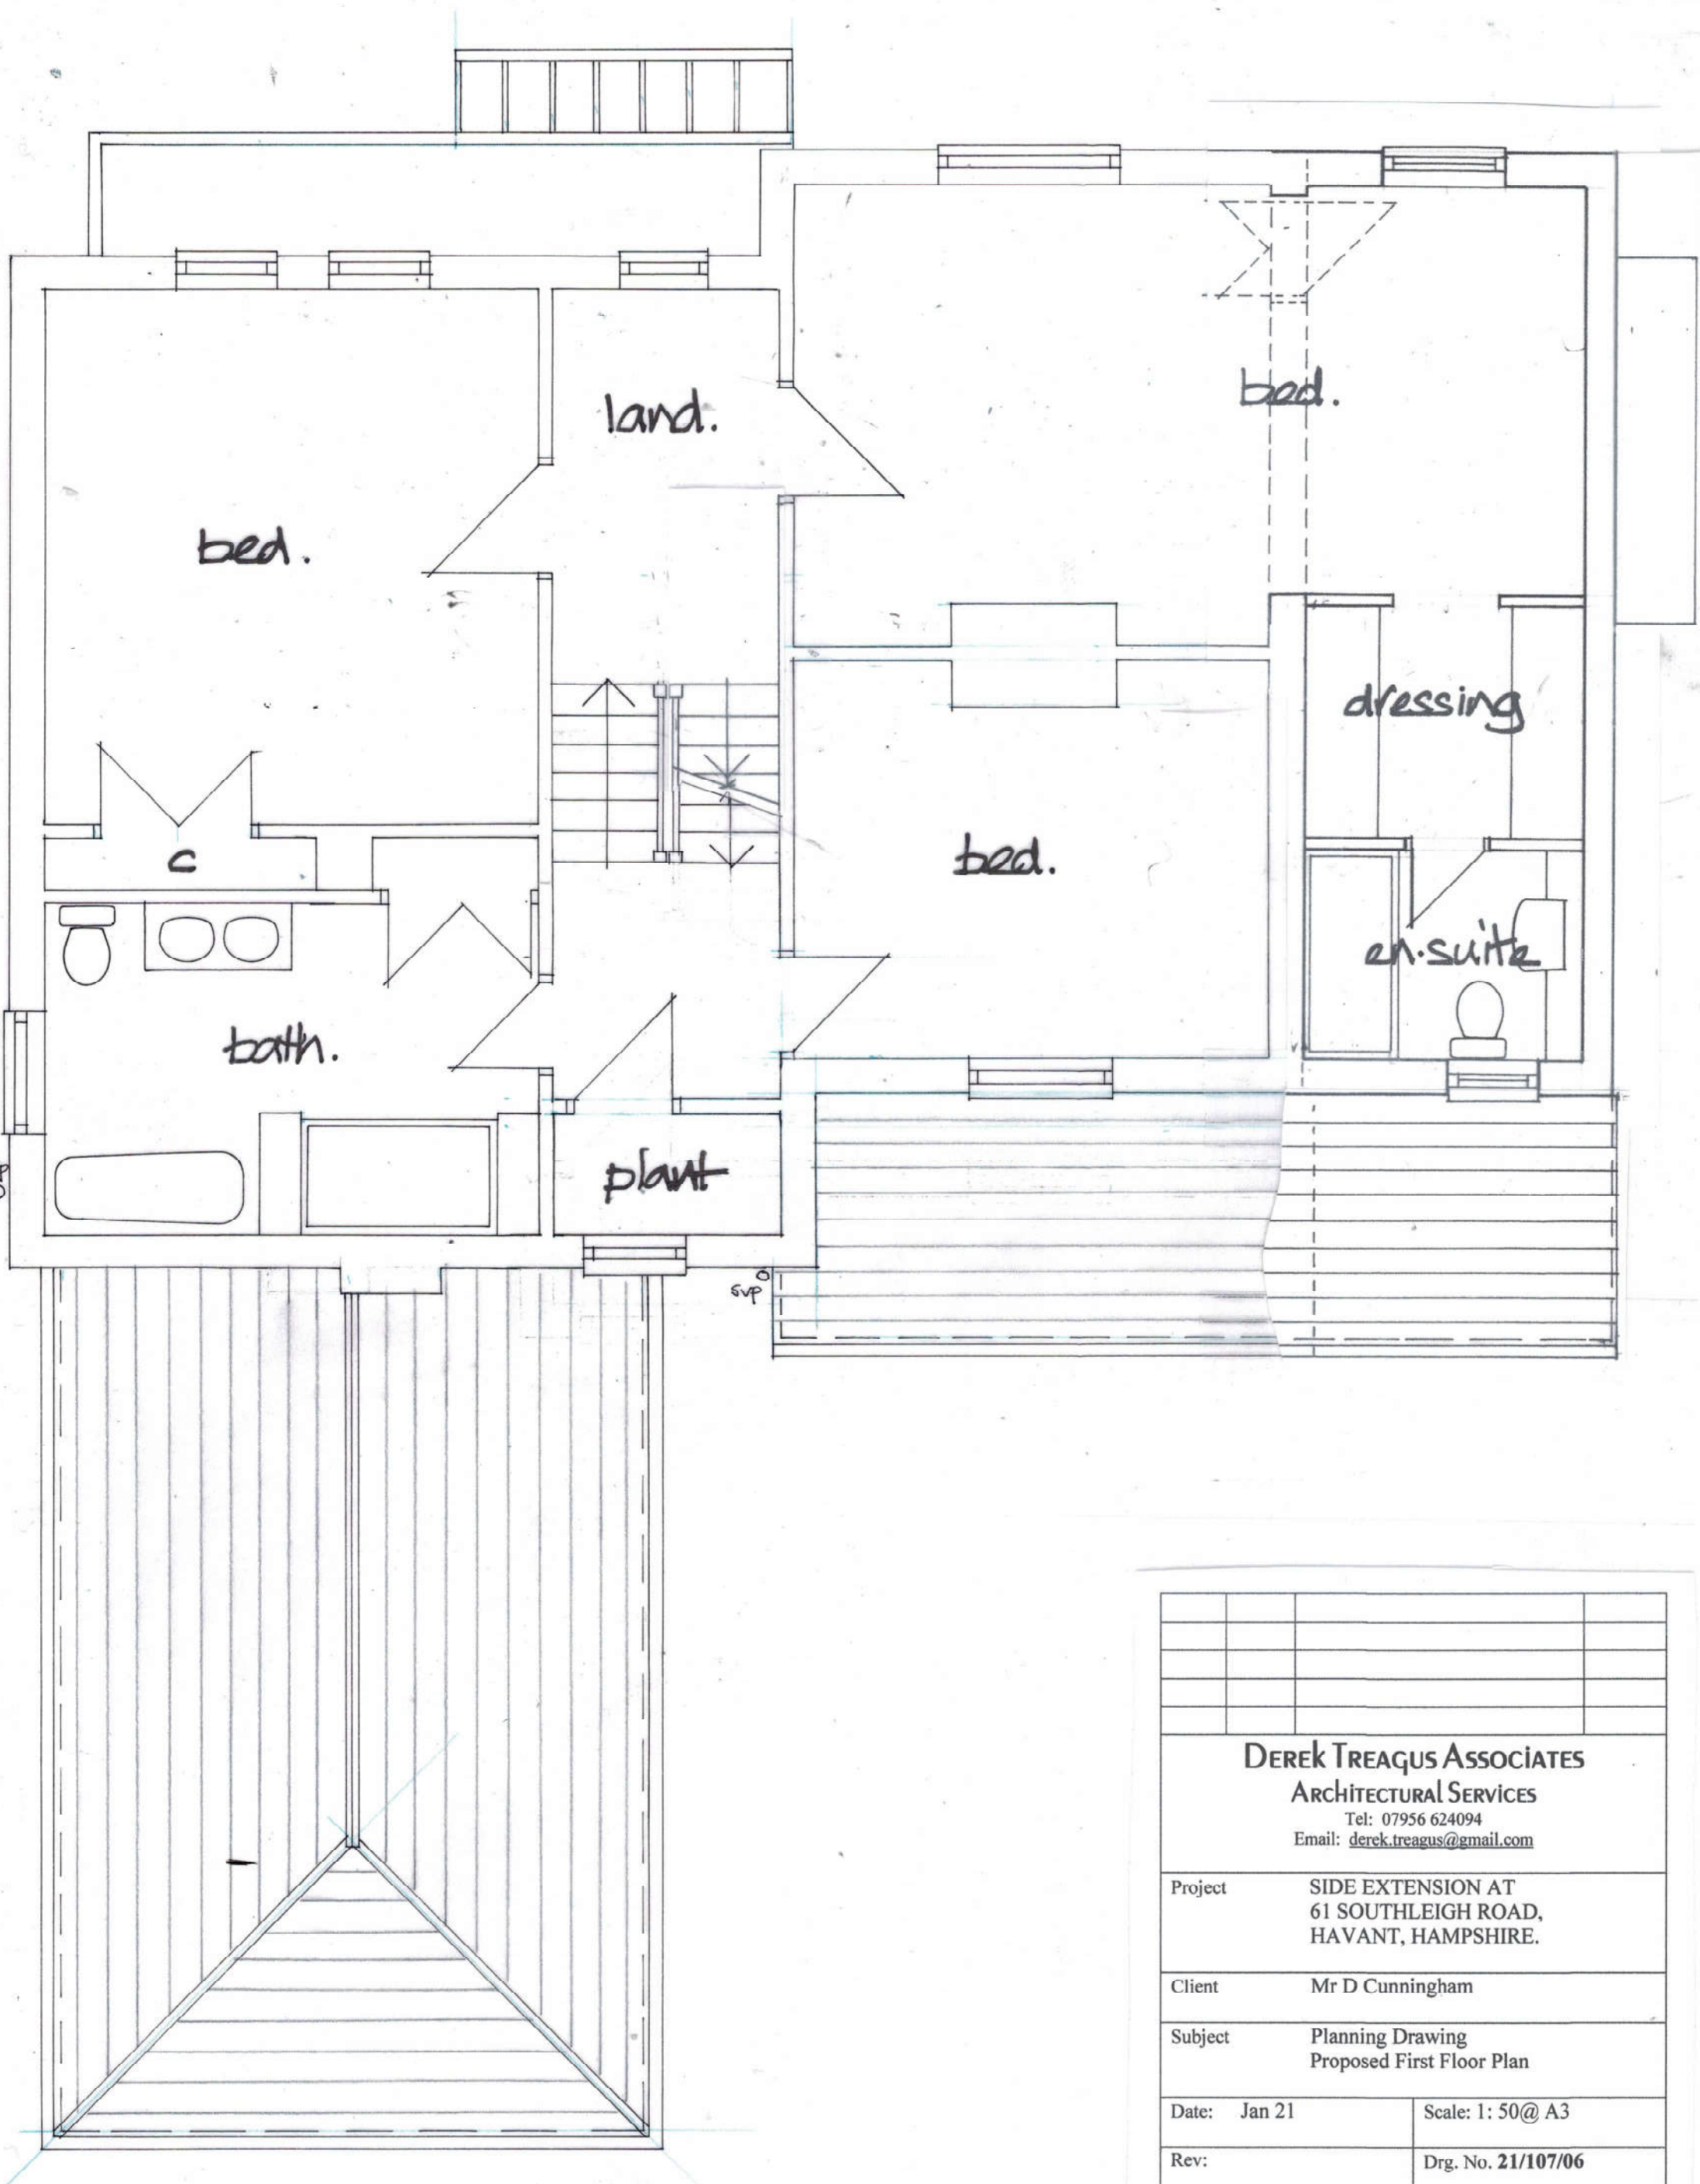

DEREK TREAGUS ASSOCIATES ARCHITECTURAL SERVICES Tel: 07956 624094 Email: derek.treagus@gmail.com			
Project	SIDE EXTENSION AT 61 SOUTHLEIGH ROAD, HAVANT, HAMPSHIRE.		
Client	Mr D Cunningham		
Subject	Planning Drawing Proposed First Floor Plan		
Date:	Jan 21	Scale:	1: 50@ A3
Rev:		Drg. No.	21/107/06
• Copyright reserved. • All dimensions are to be site confirmed and should not be scaled unless for Planning purposes. • Verify all queries with the office.			