




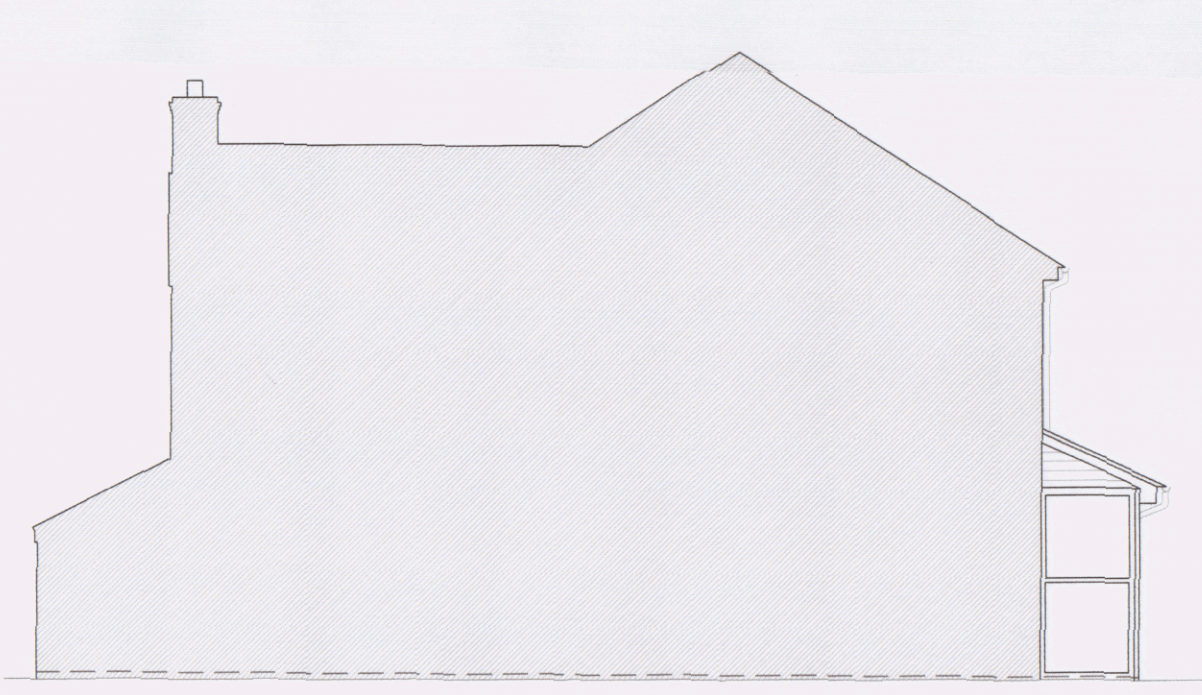

1 EXISTING SIDE ELEVATION
1:100

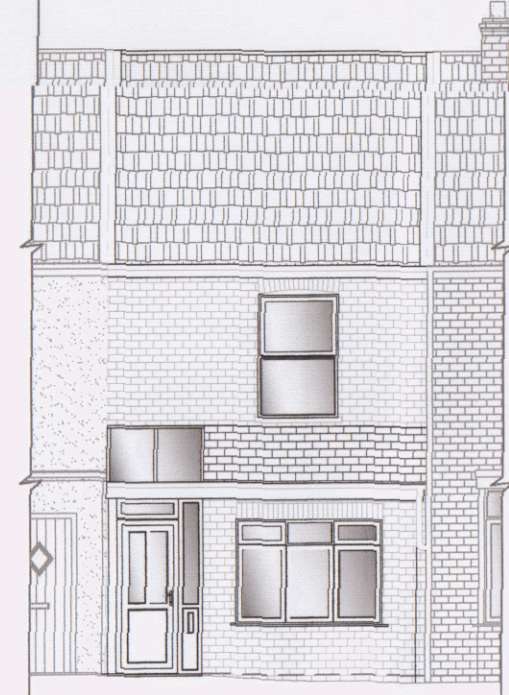


2 EXISTING FRONT ELEVATION
1:100

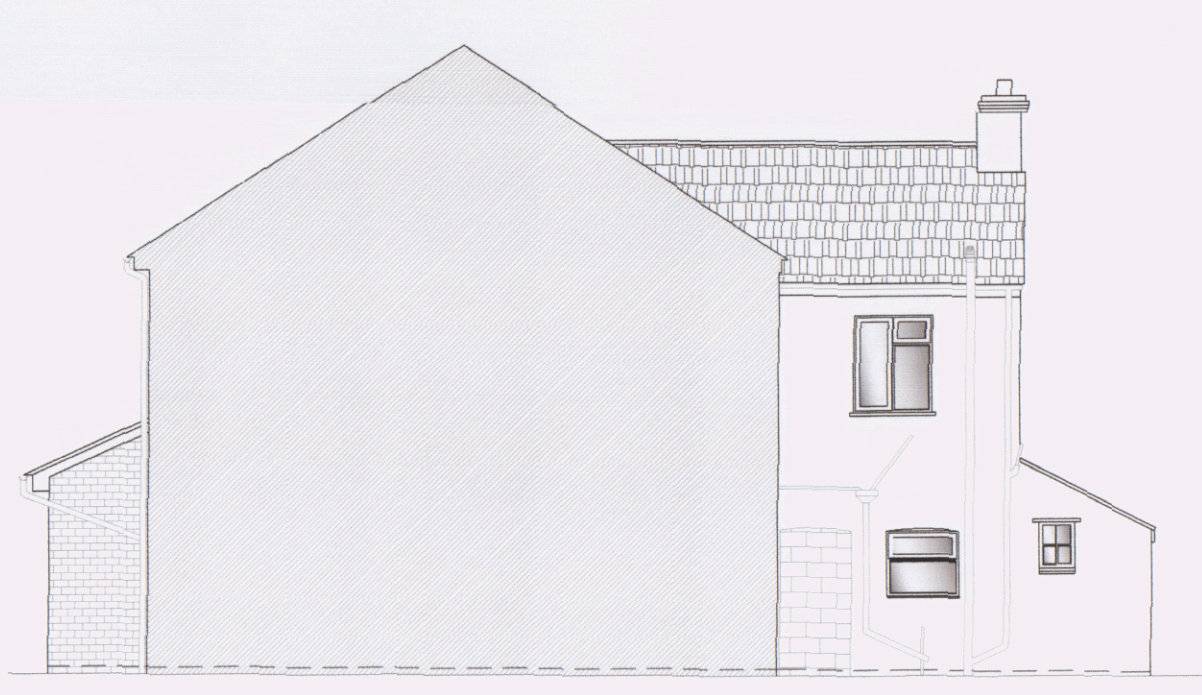


3 EXISTING SIDE ELEVATION
1:100




4 EXISTING REAR ELEVATION
1:100

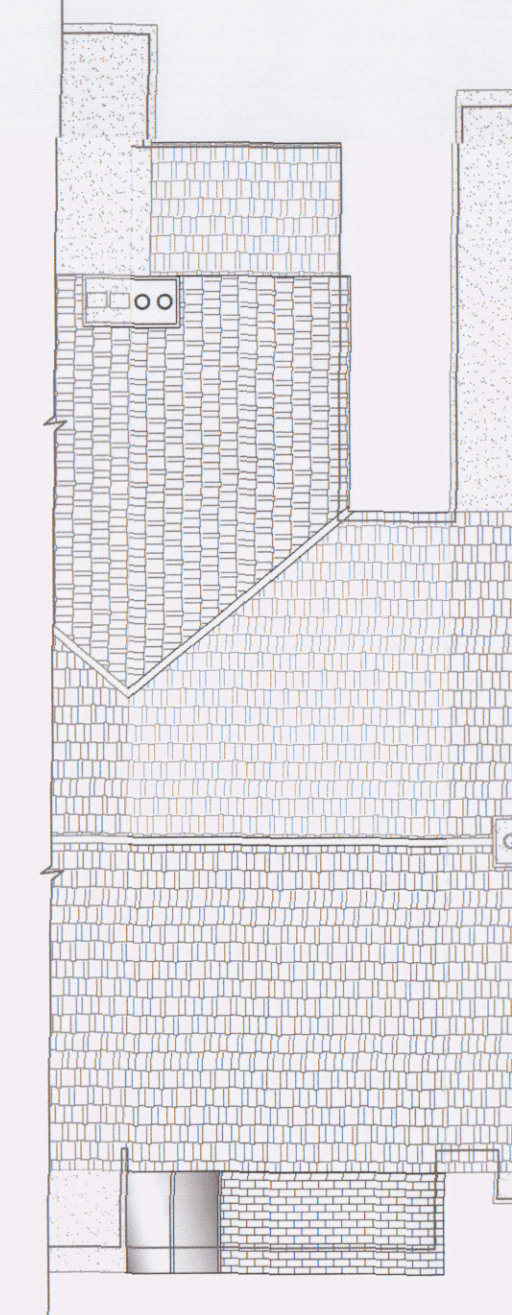


5 EXISTING ROOF ELEVATION
1:100

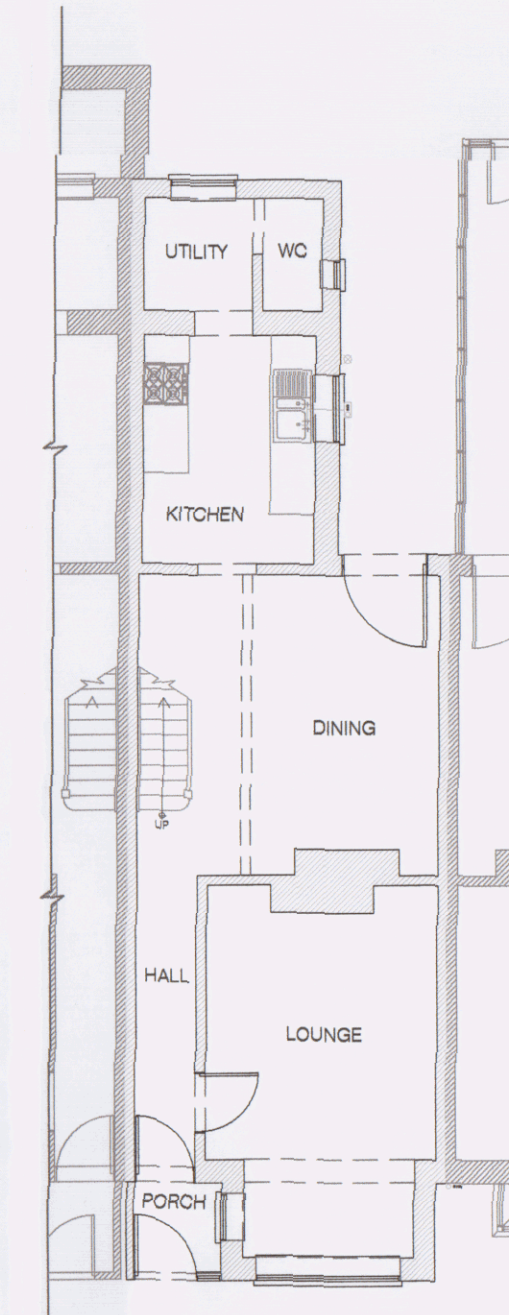


6 EXISTING GRD FLOOR
1:100

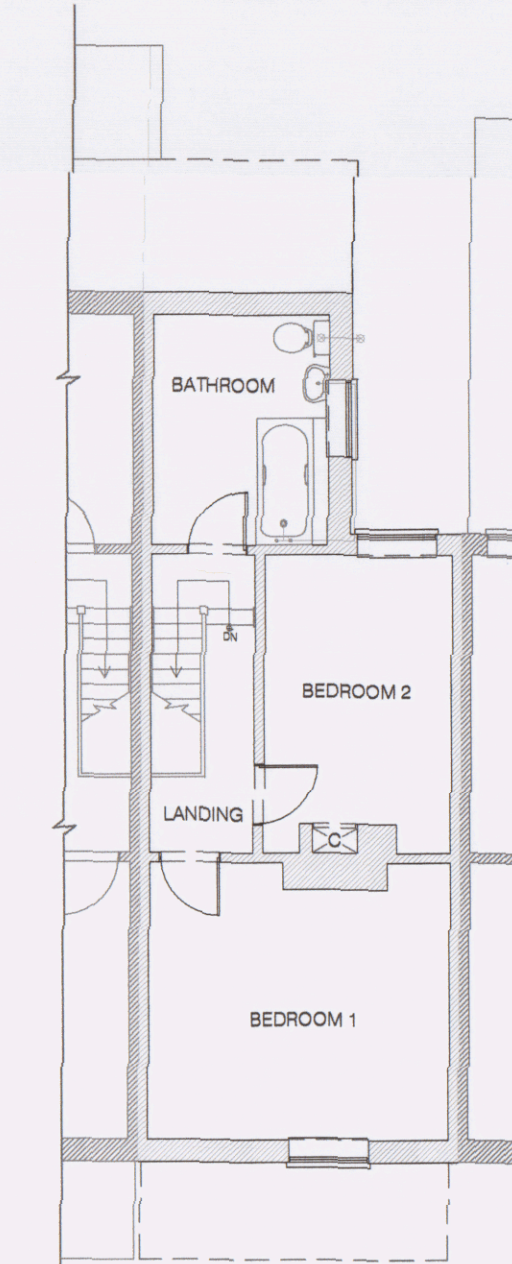


7 EXISTING FIRST FLOOR
1:100

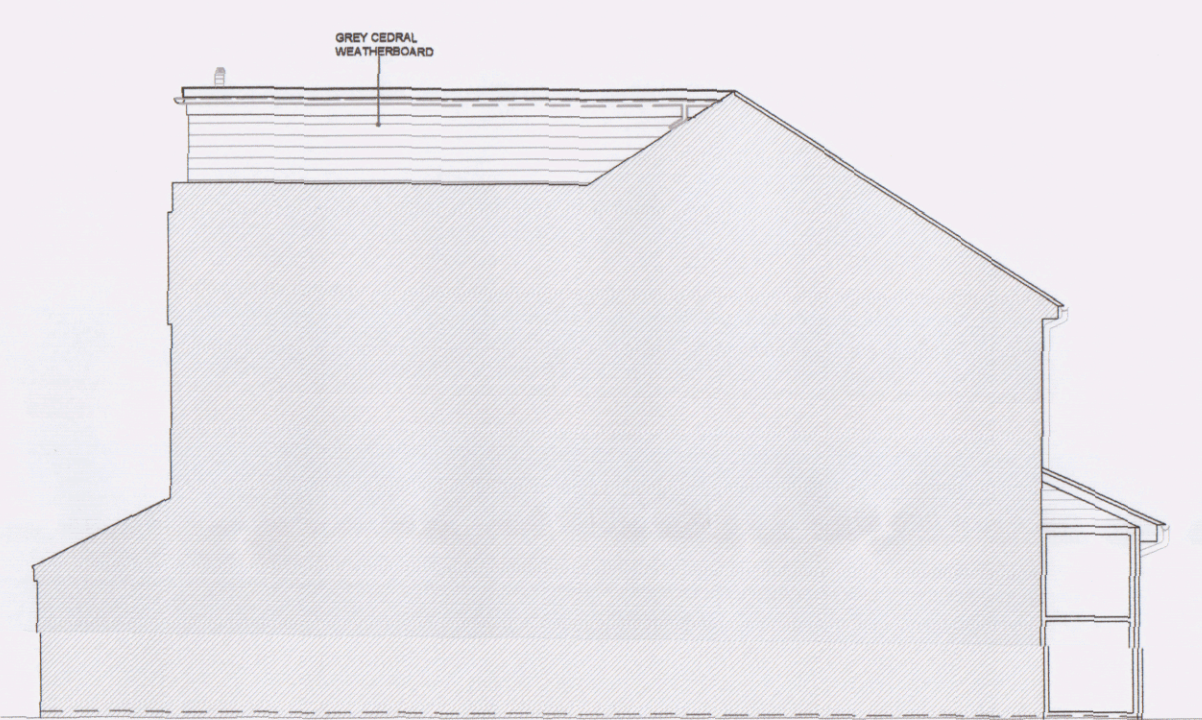


8 PROPOSED SIDE ELEVATION
1:100

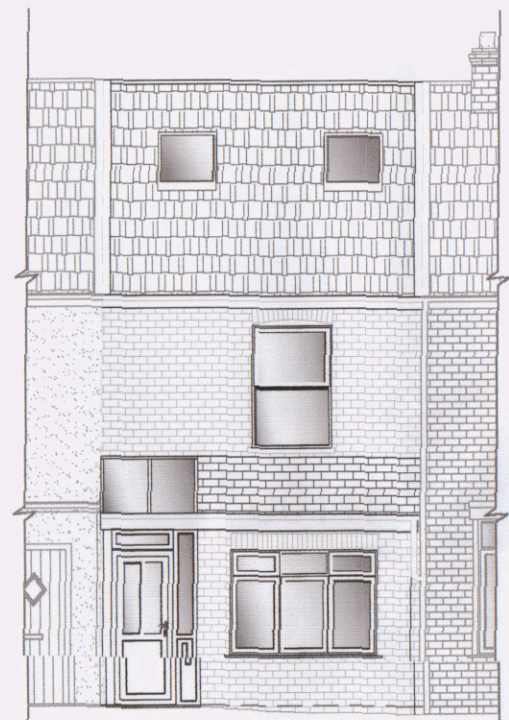


9 PROPOSED FRONT ELEVATION
1:100

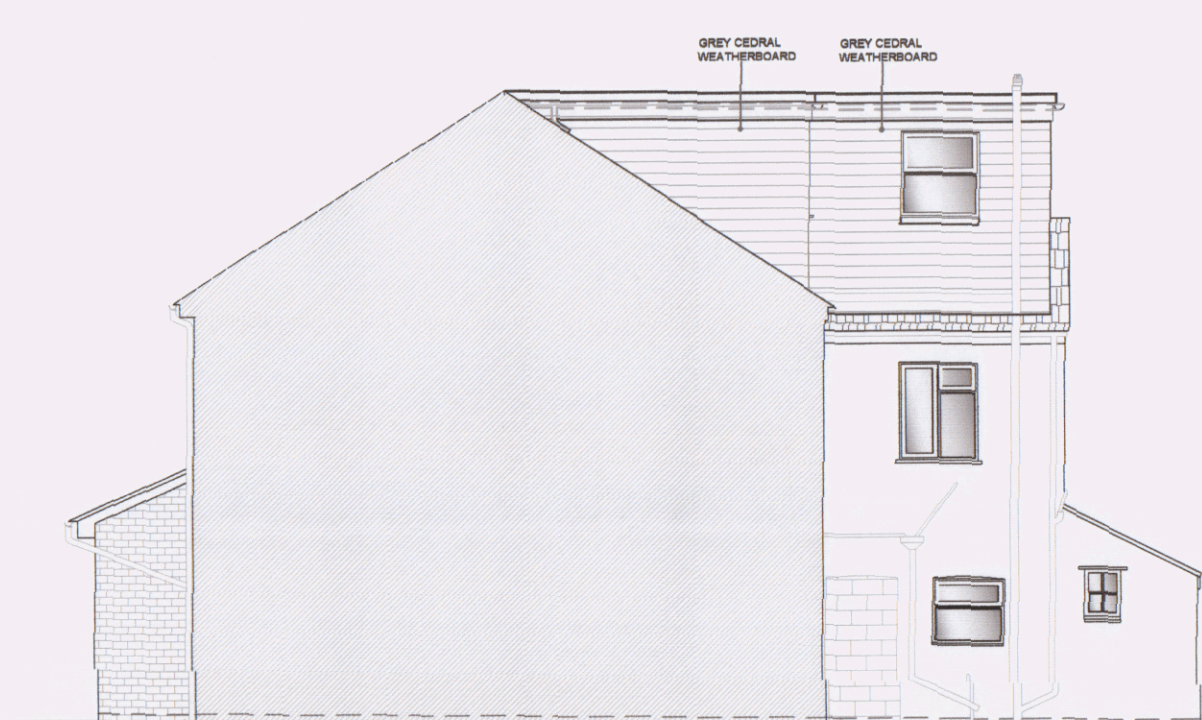


10 PROPOSED SIDE ELEVATION
1:100

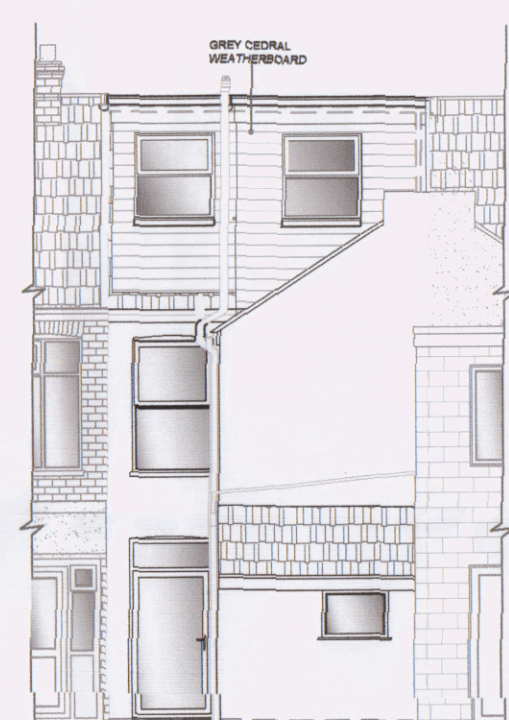


11 PROPOSED REAR ELEVATION
1:100

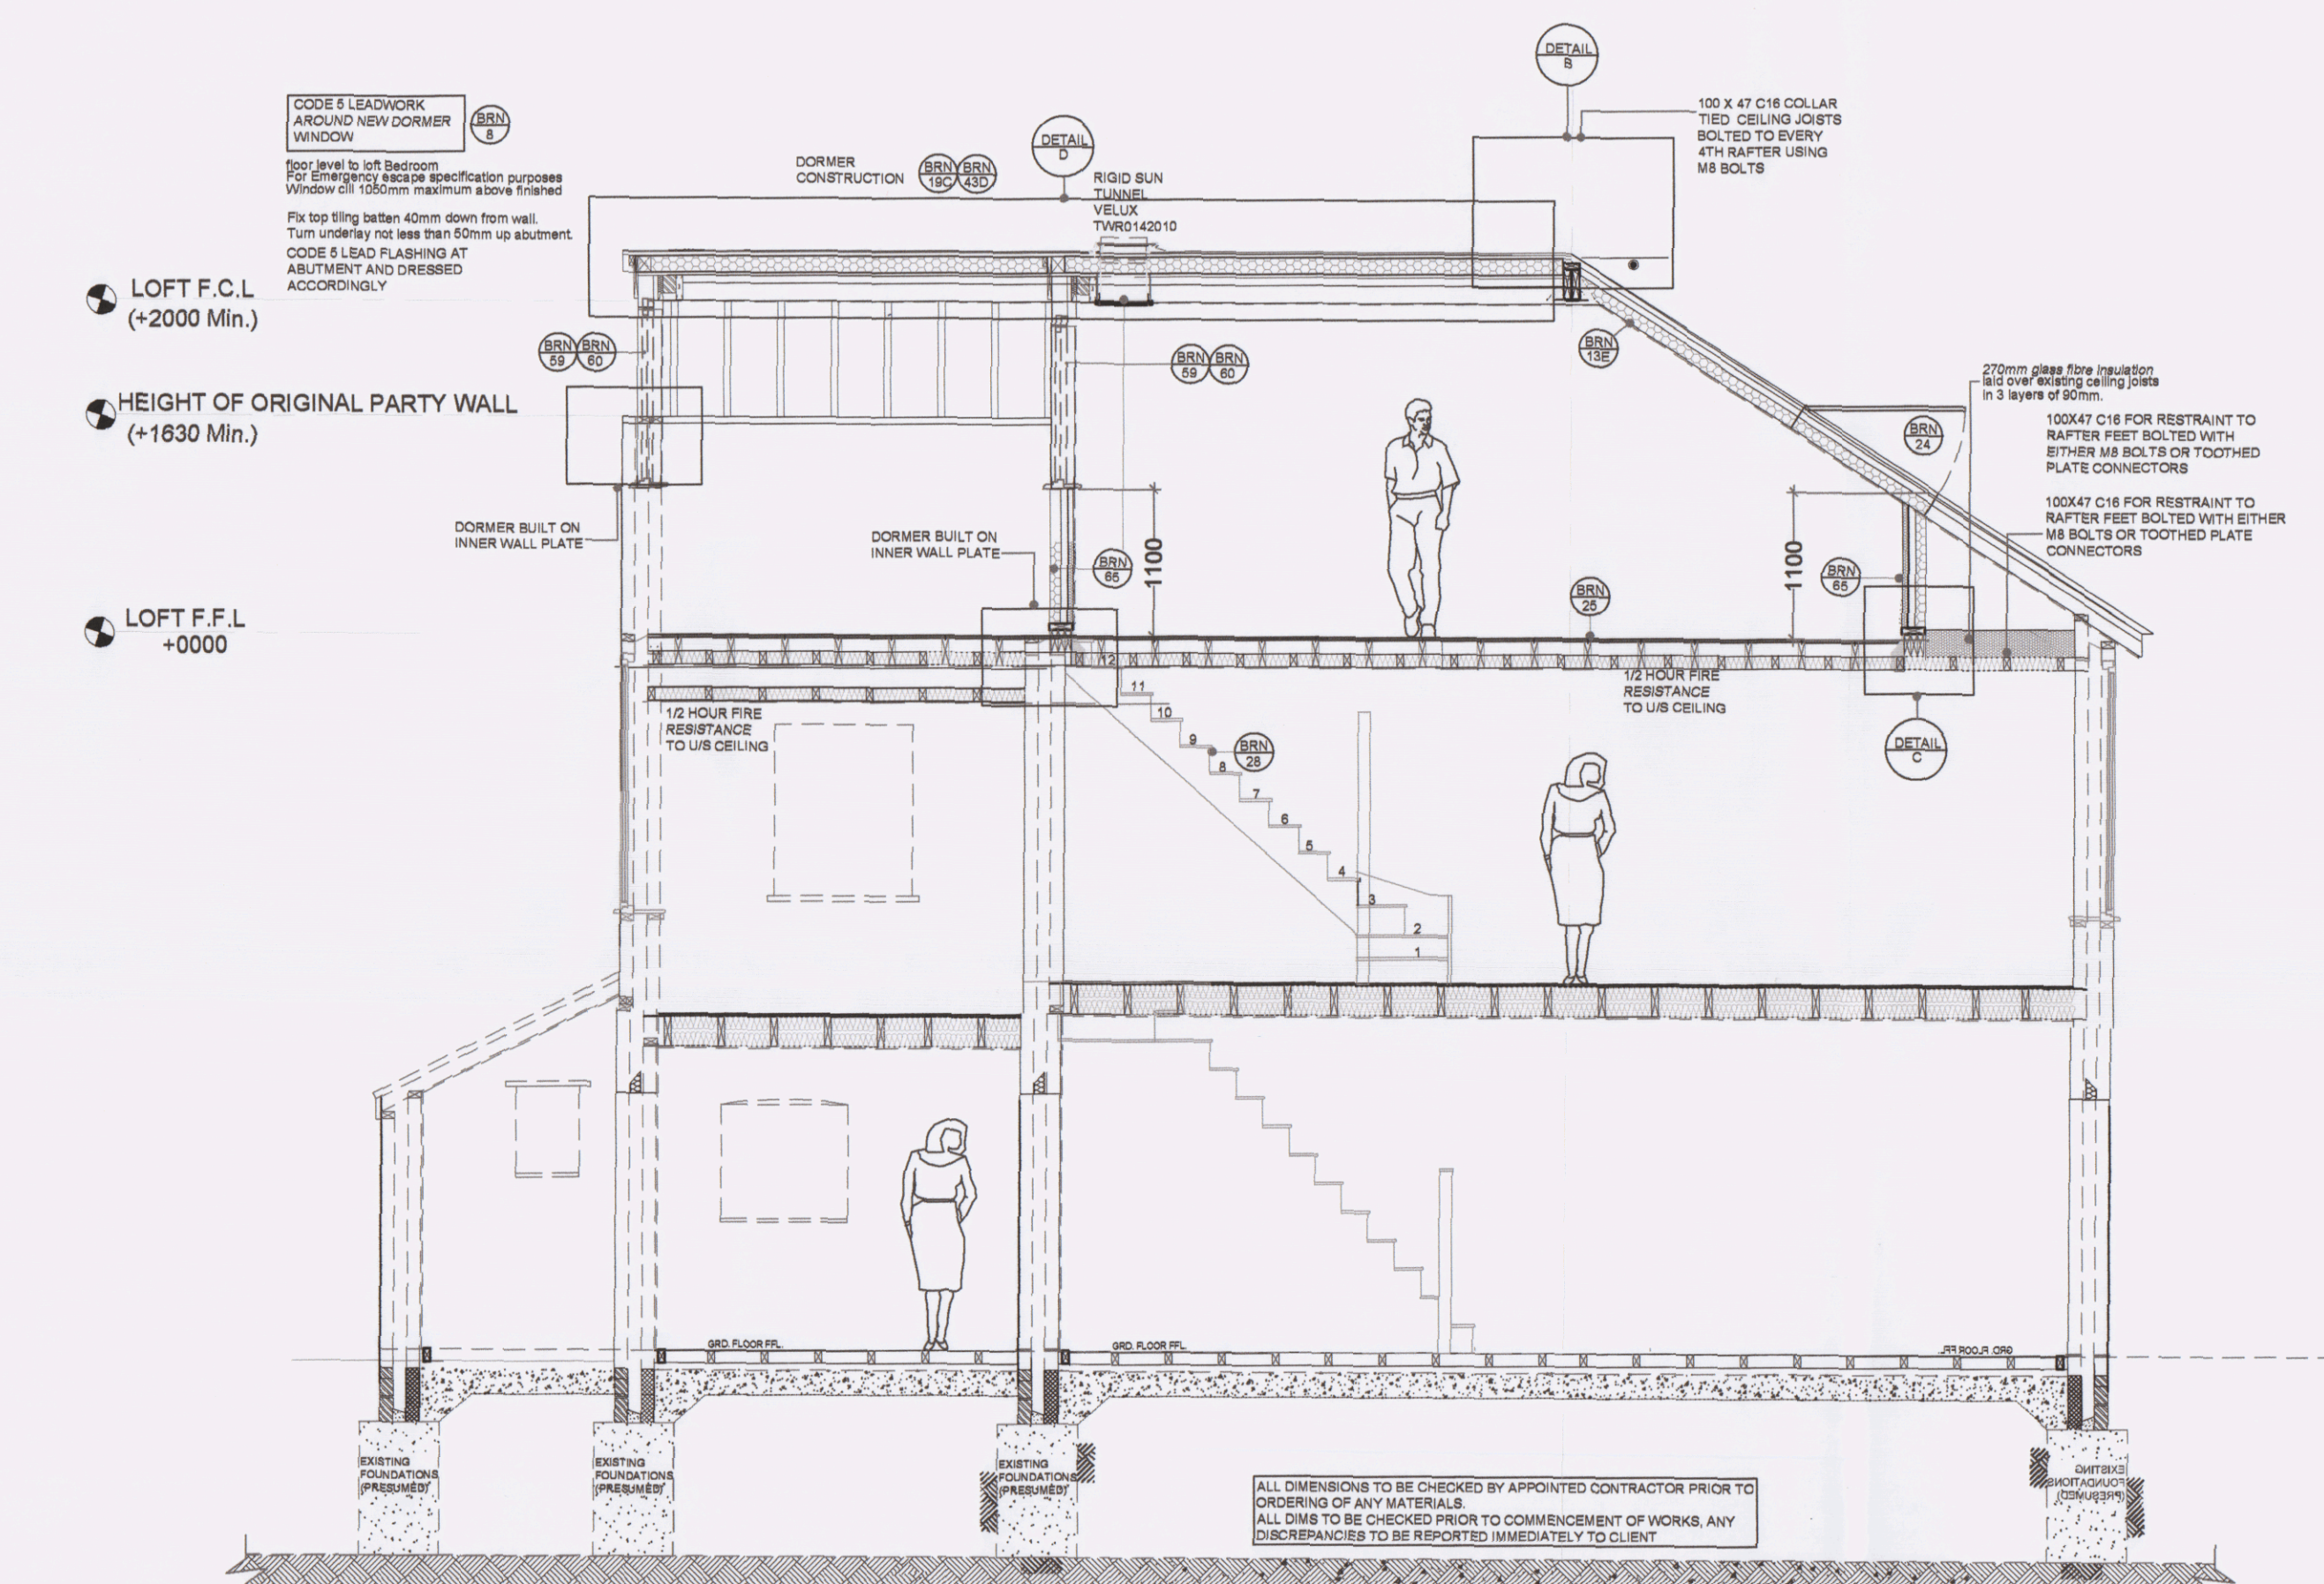


15 PROPOSED SECTION A-A
1:50

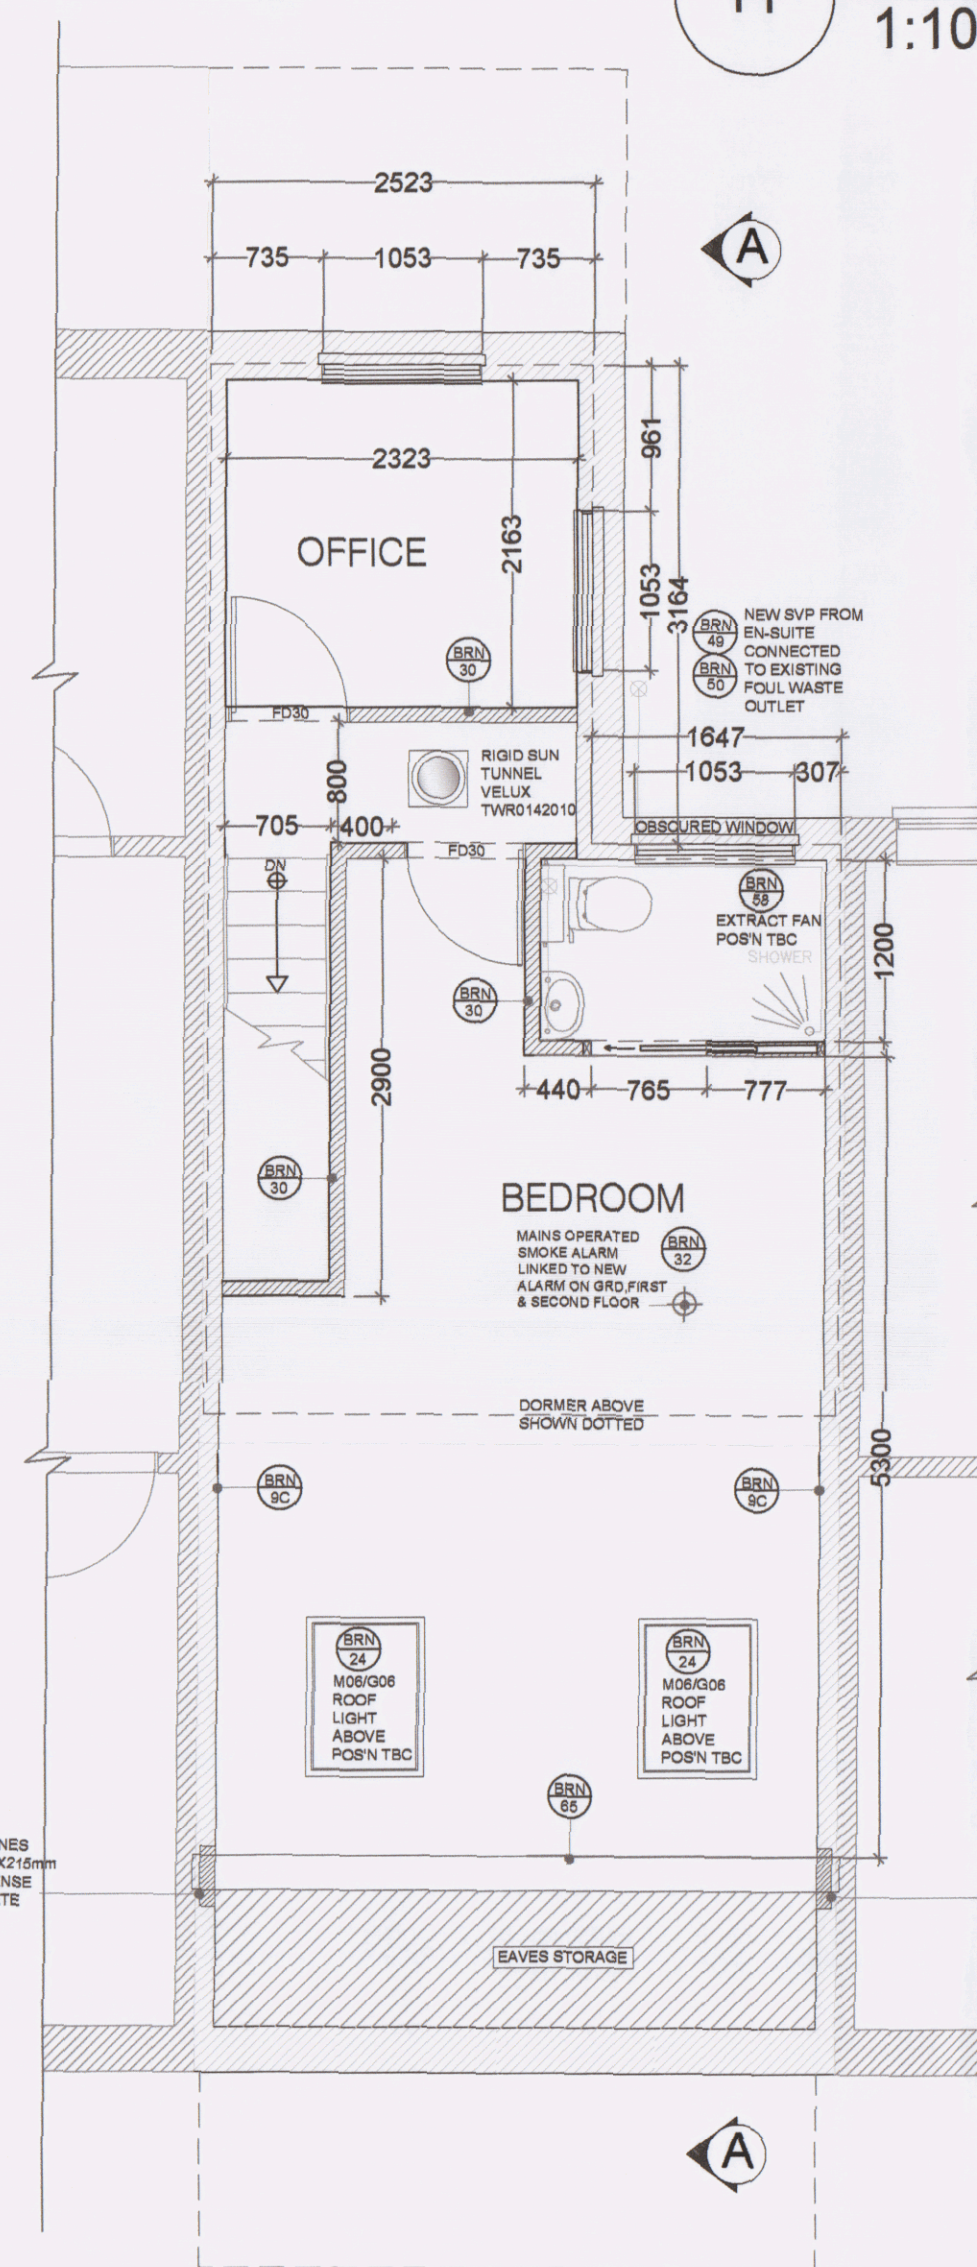


16 PROPOSED SECOND FLOOR
1:50

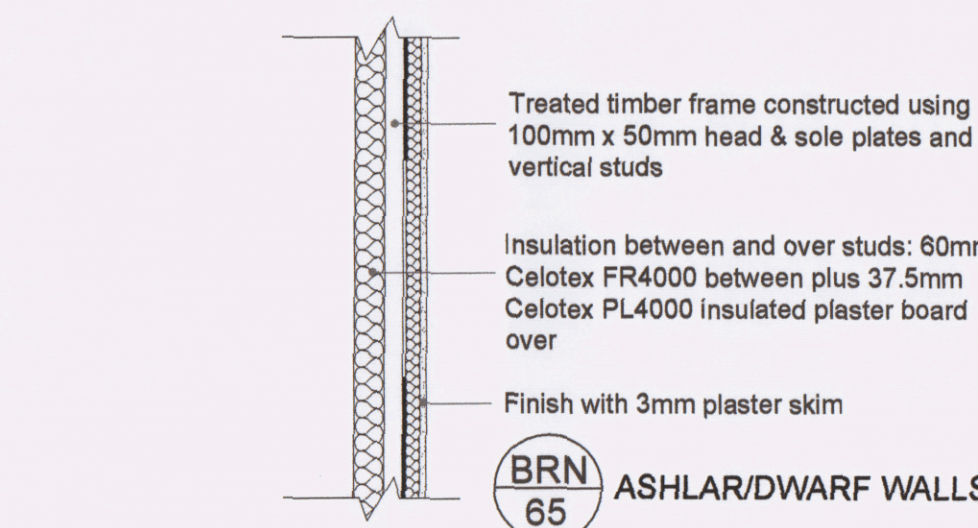


17 PROPOSED ASHLAR WALL SECTION
1:20

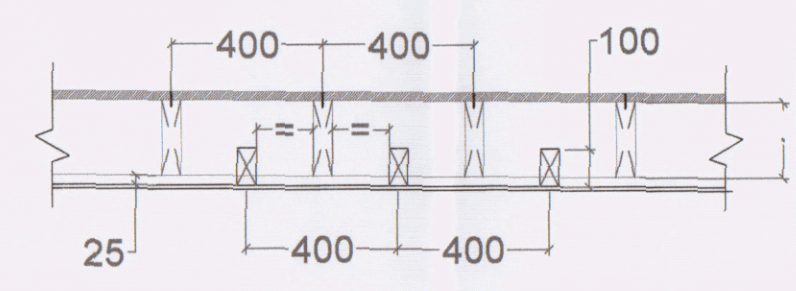


18 PROPOSED LOFT FLOOR SECTION
1:20

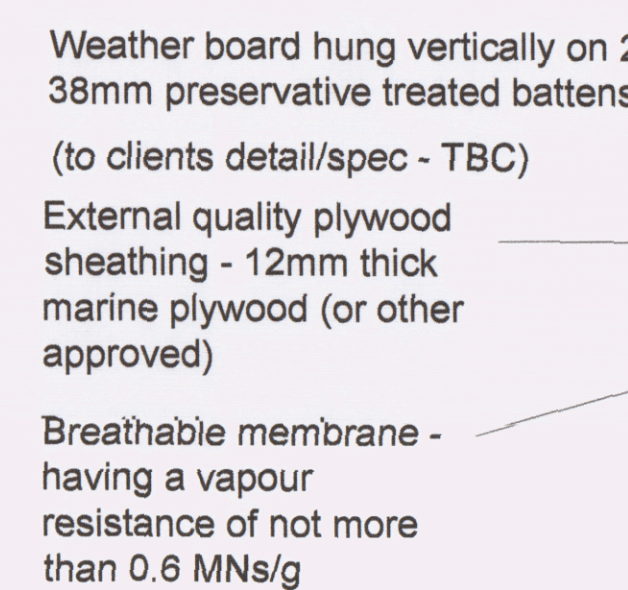


19 PROPOSED DORMER WALLS
1:20

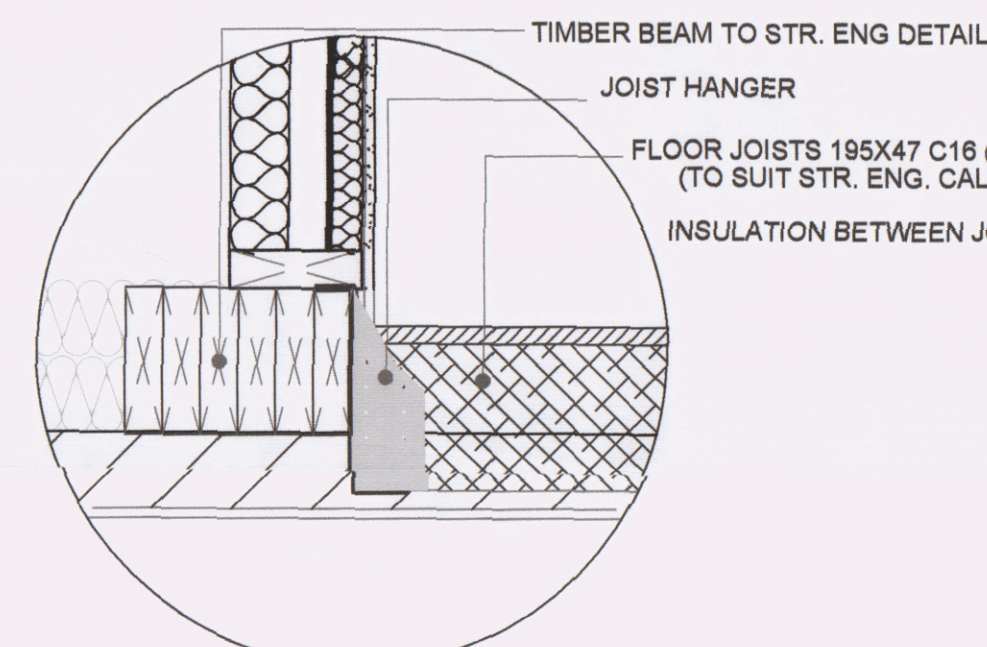


20 PROPOSED DETAIL 'C'
1:10

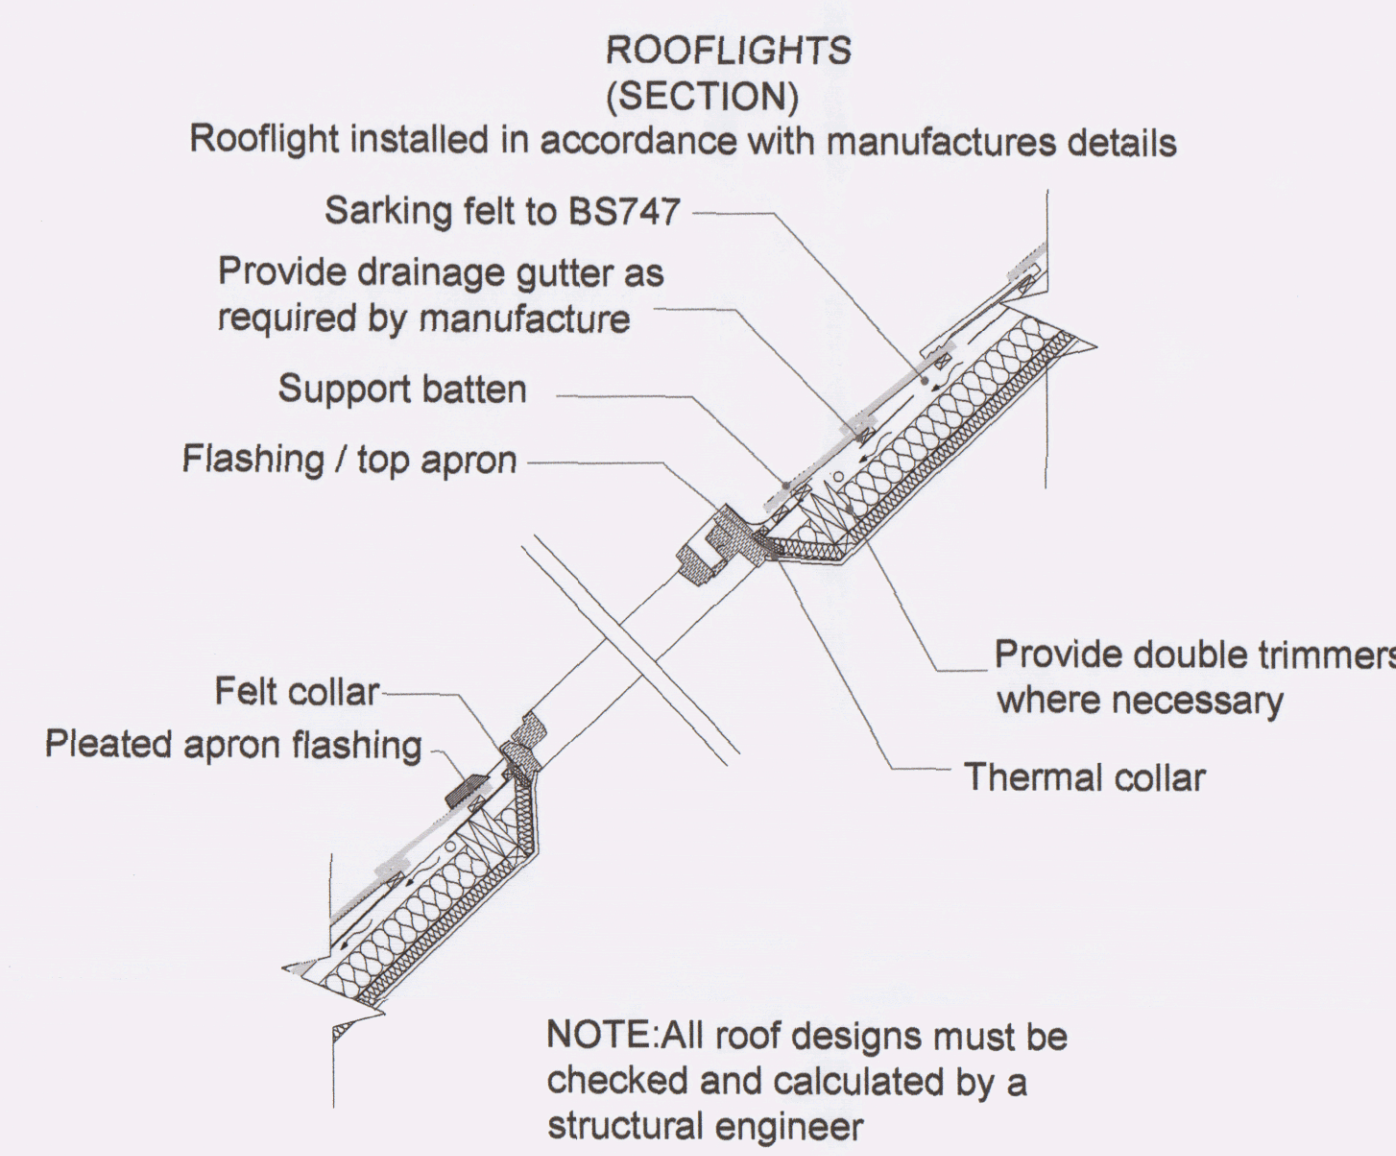


21 PROPOSED ROOF LIGHT SECTION
1:20

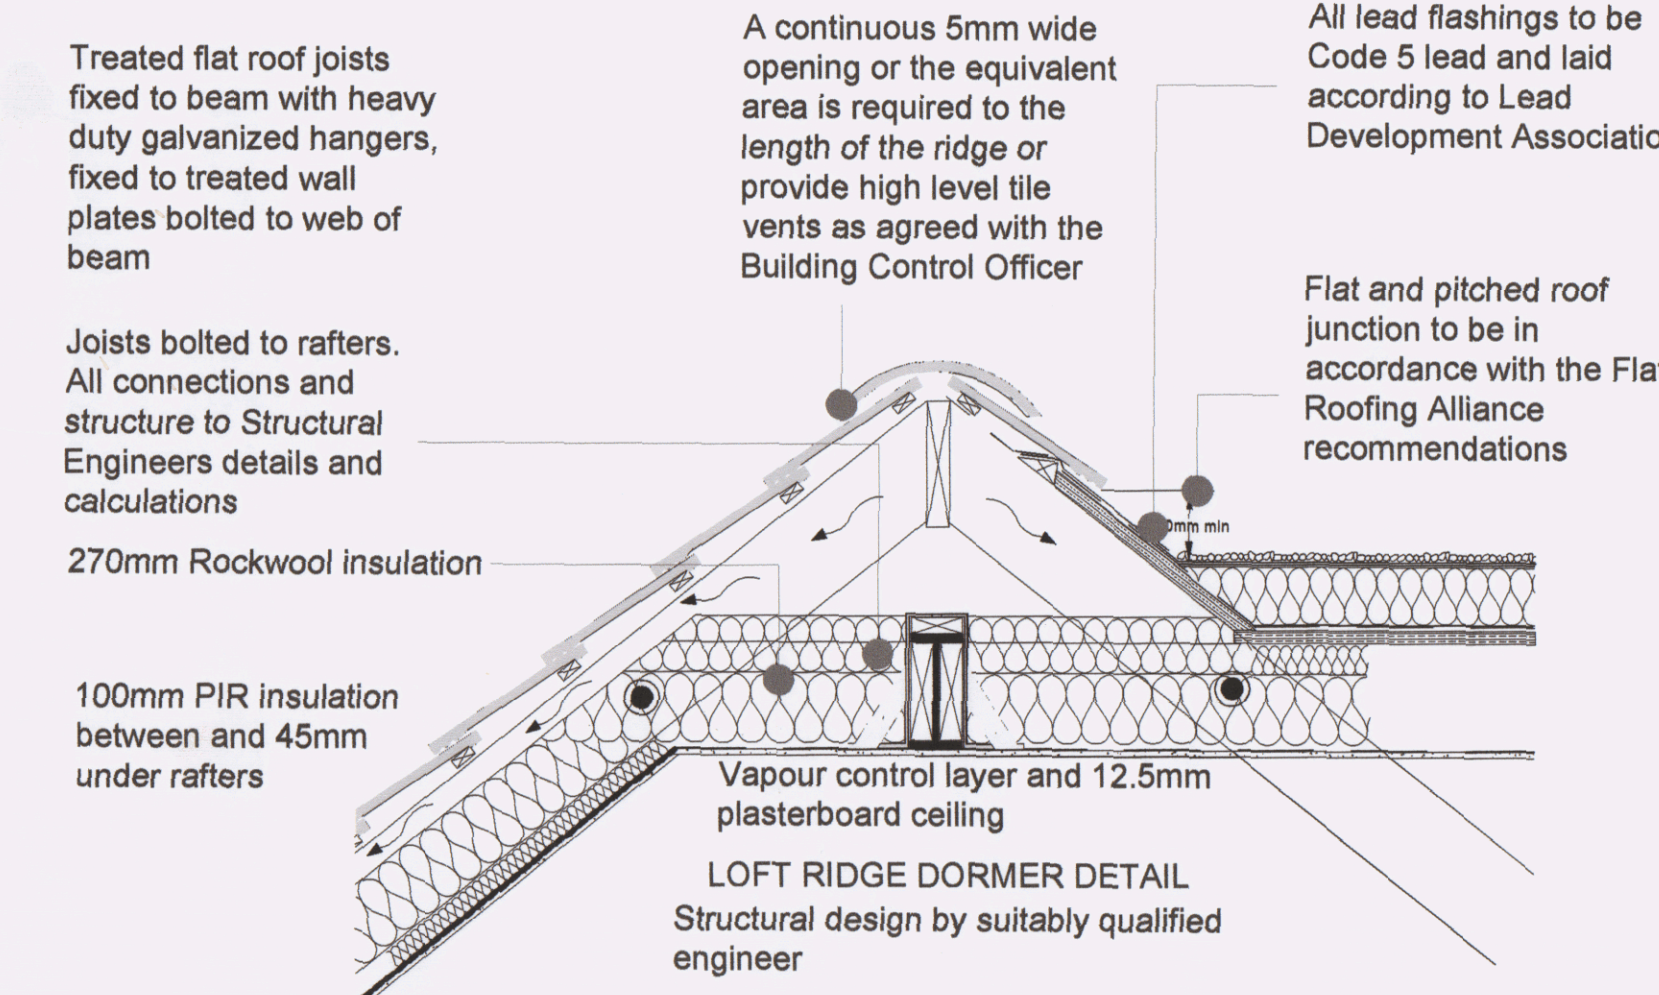


22 PROPOSED RIDGE BEAM DETAIL 'B'
1:16

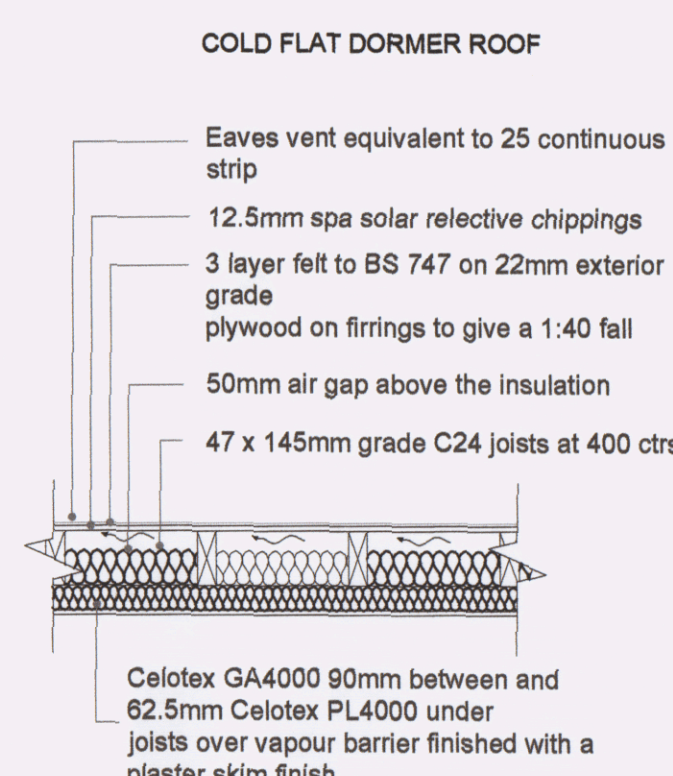


23 PROPOSED DORMER ROOF SECTION
1:20

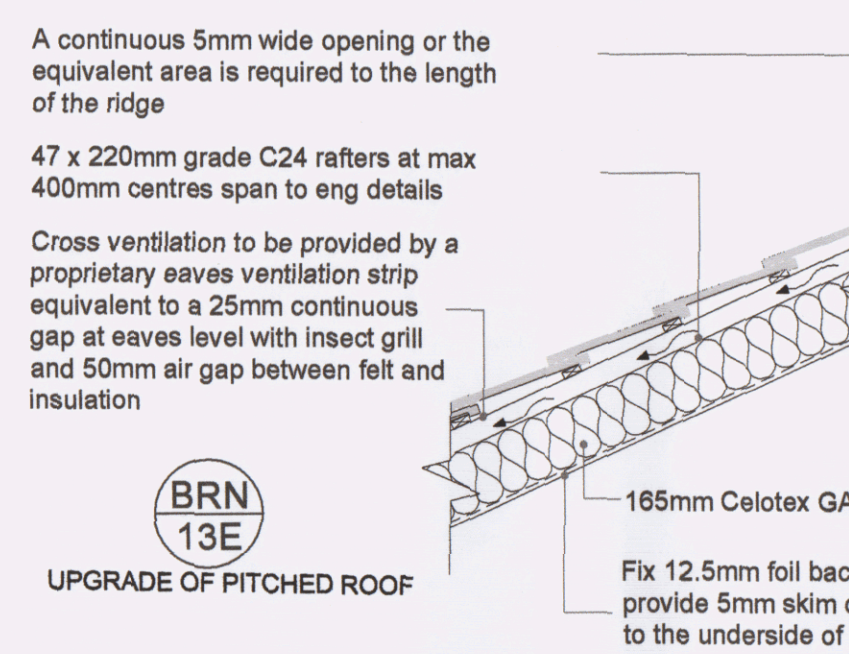

24 PROPOSED ROOF SECTION THRU'
1:20

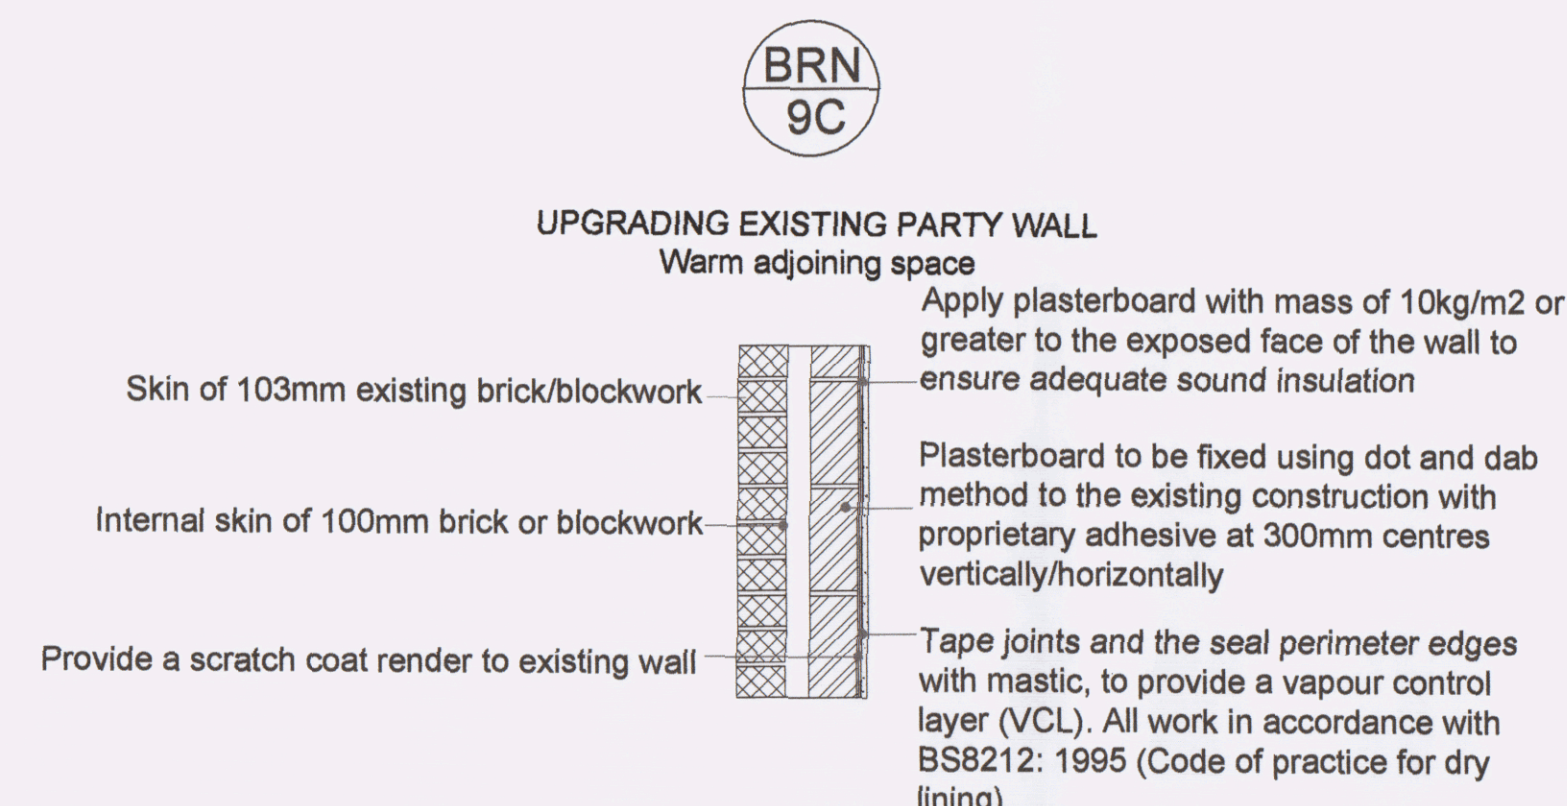

25 PROPOSED PARTY WALL UPGRADE
1:16

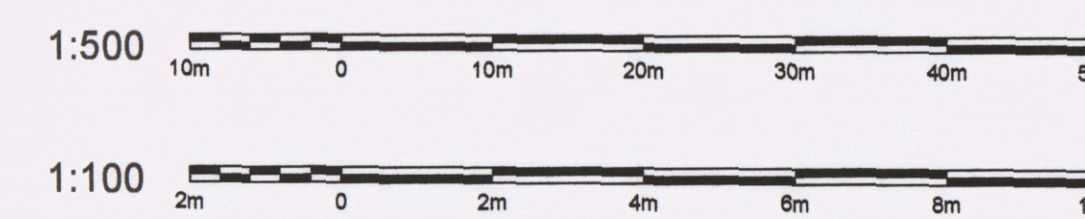

NOTE:
DRAWING:ABRAMOVE_01A TO BE USED IN
CONJUNCTION WITH ASSOCIATED BUILDING
REGULATIONS NOTES ABRAMOVE/BRN.
DIRECTIONAL NORTH ARROW SHOWN ON BLOCK
& LOCATION PLANS ABRAMOVE/BLP.

DETAILS AND DIMENSIONS OF ALL LEVELS OF PROPOSED
PLANS TO BE CHECKED ON SITE BY APPOINTED
CONTRACTOR PRIOR TO ANY
COMMENCEMENT/ORDERING OF MATERIALS OF WORK,
ANY QUERIES, VARIATIONS OR DISCREPANCIES
DIRECTED TO CLIENT - DM DESIGNS ACCEPTS NO
RESPONSIBILITY IN ANY PART ON DRAWINGS UNLESS
OTHERWISE AGREED PRIOR.

BRN 1 DENOTES ATTACHED BUILDING REGULATION NOTES
DENOTES ITEM No.

MODIFICATIONS

TITLE
PROPOSED LOFT CONVERSION

CUSTOMER
27 PARK WAY, HAVANT
PO9 1HH

DRAWN BY:

DRAWING NO:
ABRAMOVE 01A 1 OF 1
SCALE: Varies
DATE: 05.12.2021