




Front Elevation


Proposed cat slide
roof with pitched
roof to leading edges

New window in
modified opening

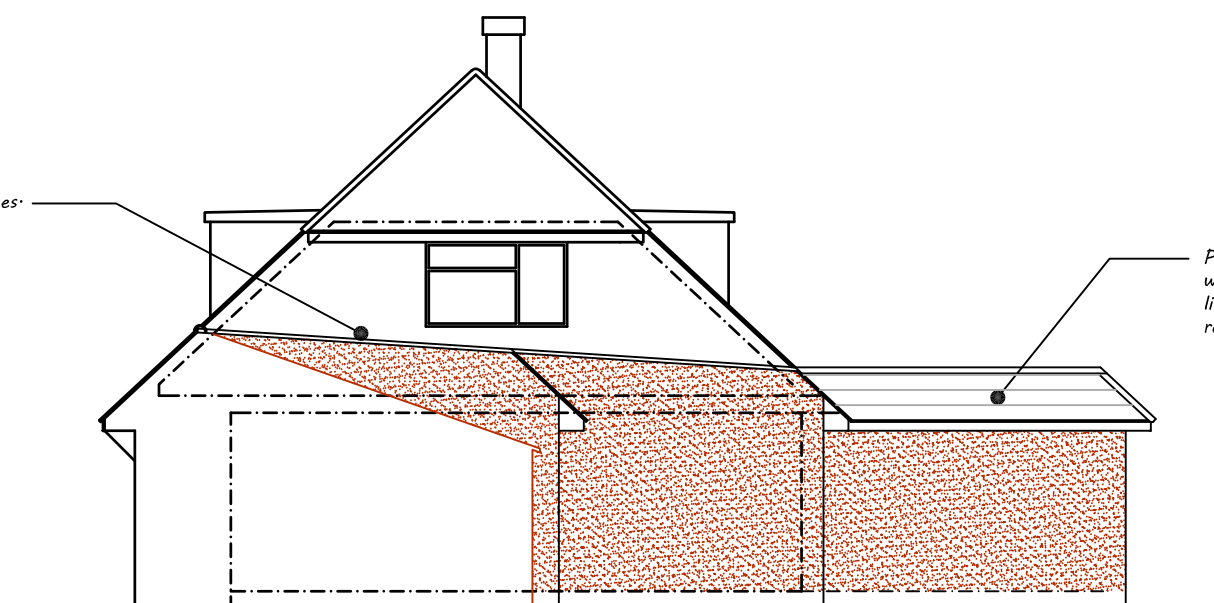

Side Elevation

Proposed flat roof
with new roof
lights, and pitched
roof to all edges

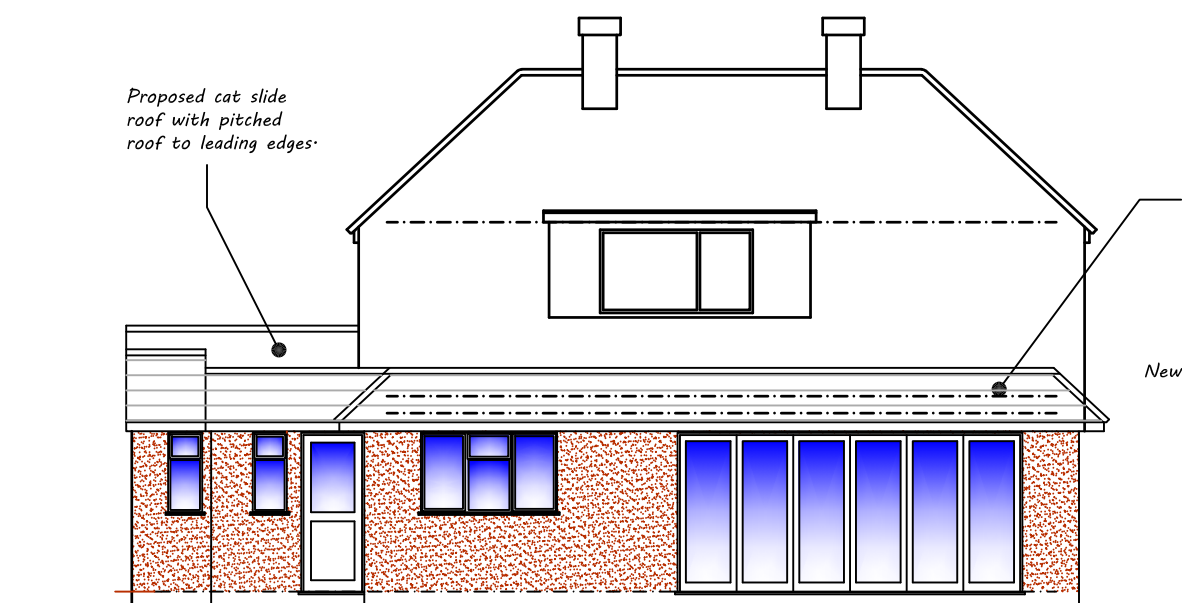


Rear Elevation

Proposed cat slide
roof with pitched
roof to leading edges

Proposed flat roof
with new roof
lights, and pitched
roof to all edges

New window

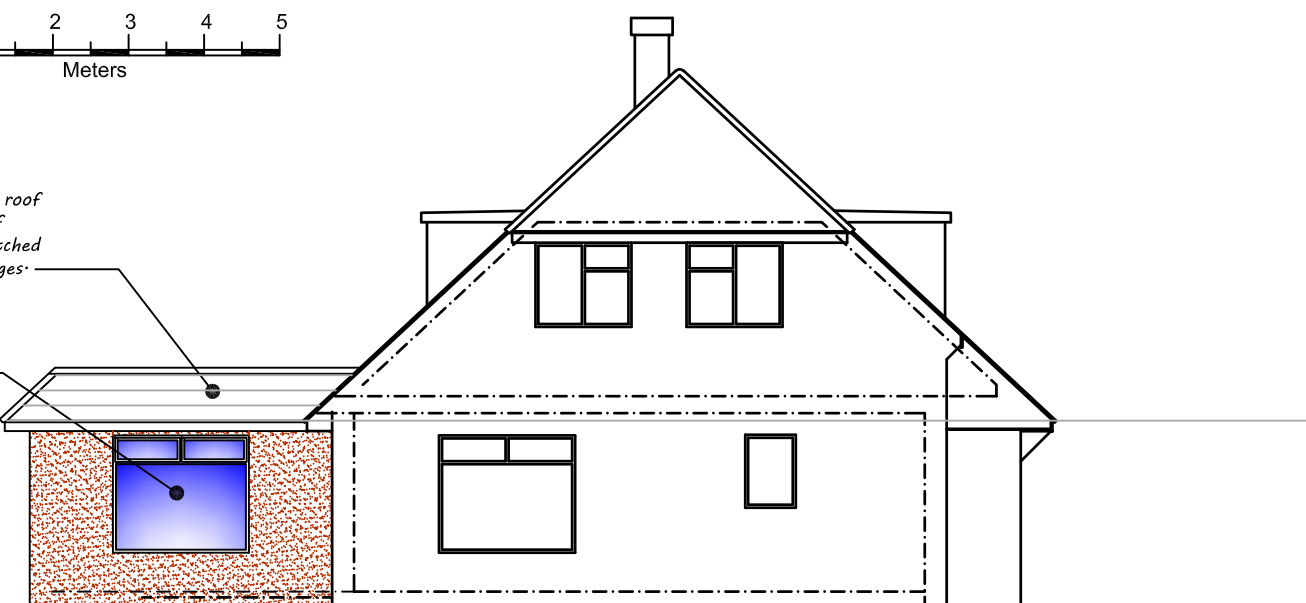

Side Elevation



Architectural & Civil Engineering Design
143 Station Road, Liss, Hants. GU33 7AJ
Tel 01730 894988
e-mail: enquiries@acedesigns-ltd.co.uk
www.ace-designs.co.uk

Job Title
**Proposed rear extension and Annex
at 53 St Thomas Avenue Hayling Island**
Drawing Title
Elevations as proposed

Client
Mr and Mrs Pearce

Scale 1:100 @ A3	Date Mar 21	Designed GG
Drawn EV	Checked GG	Approved
Job No 210301	Drawing No 210301 / 05	Rev A