


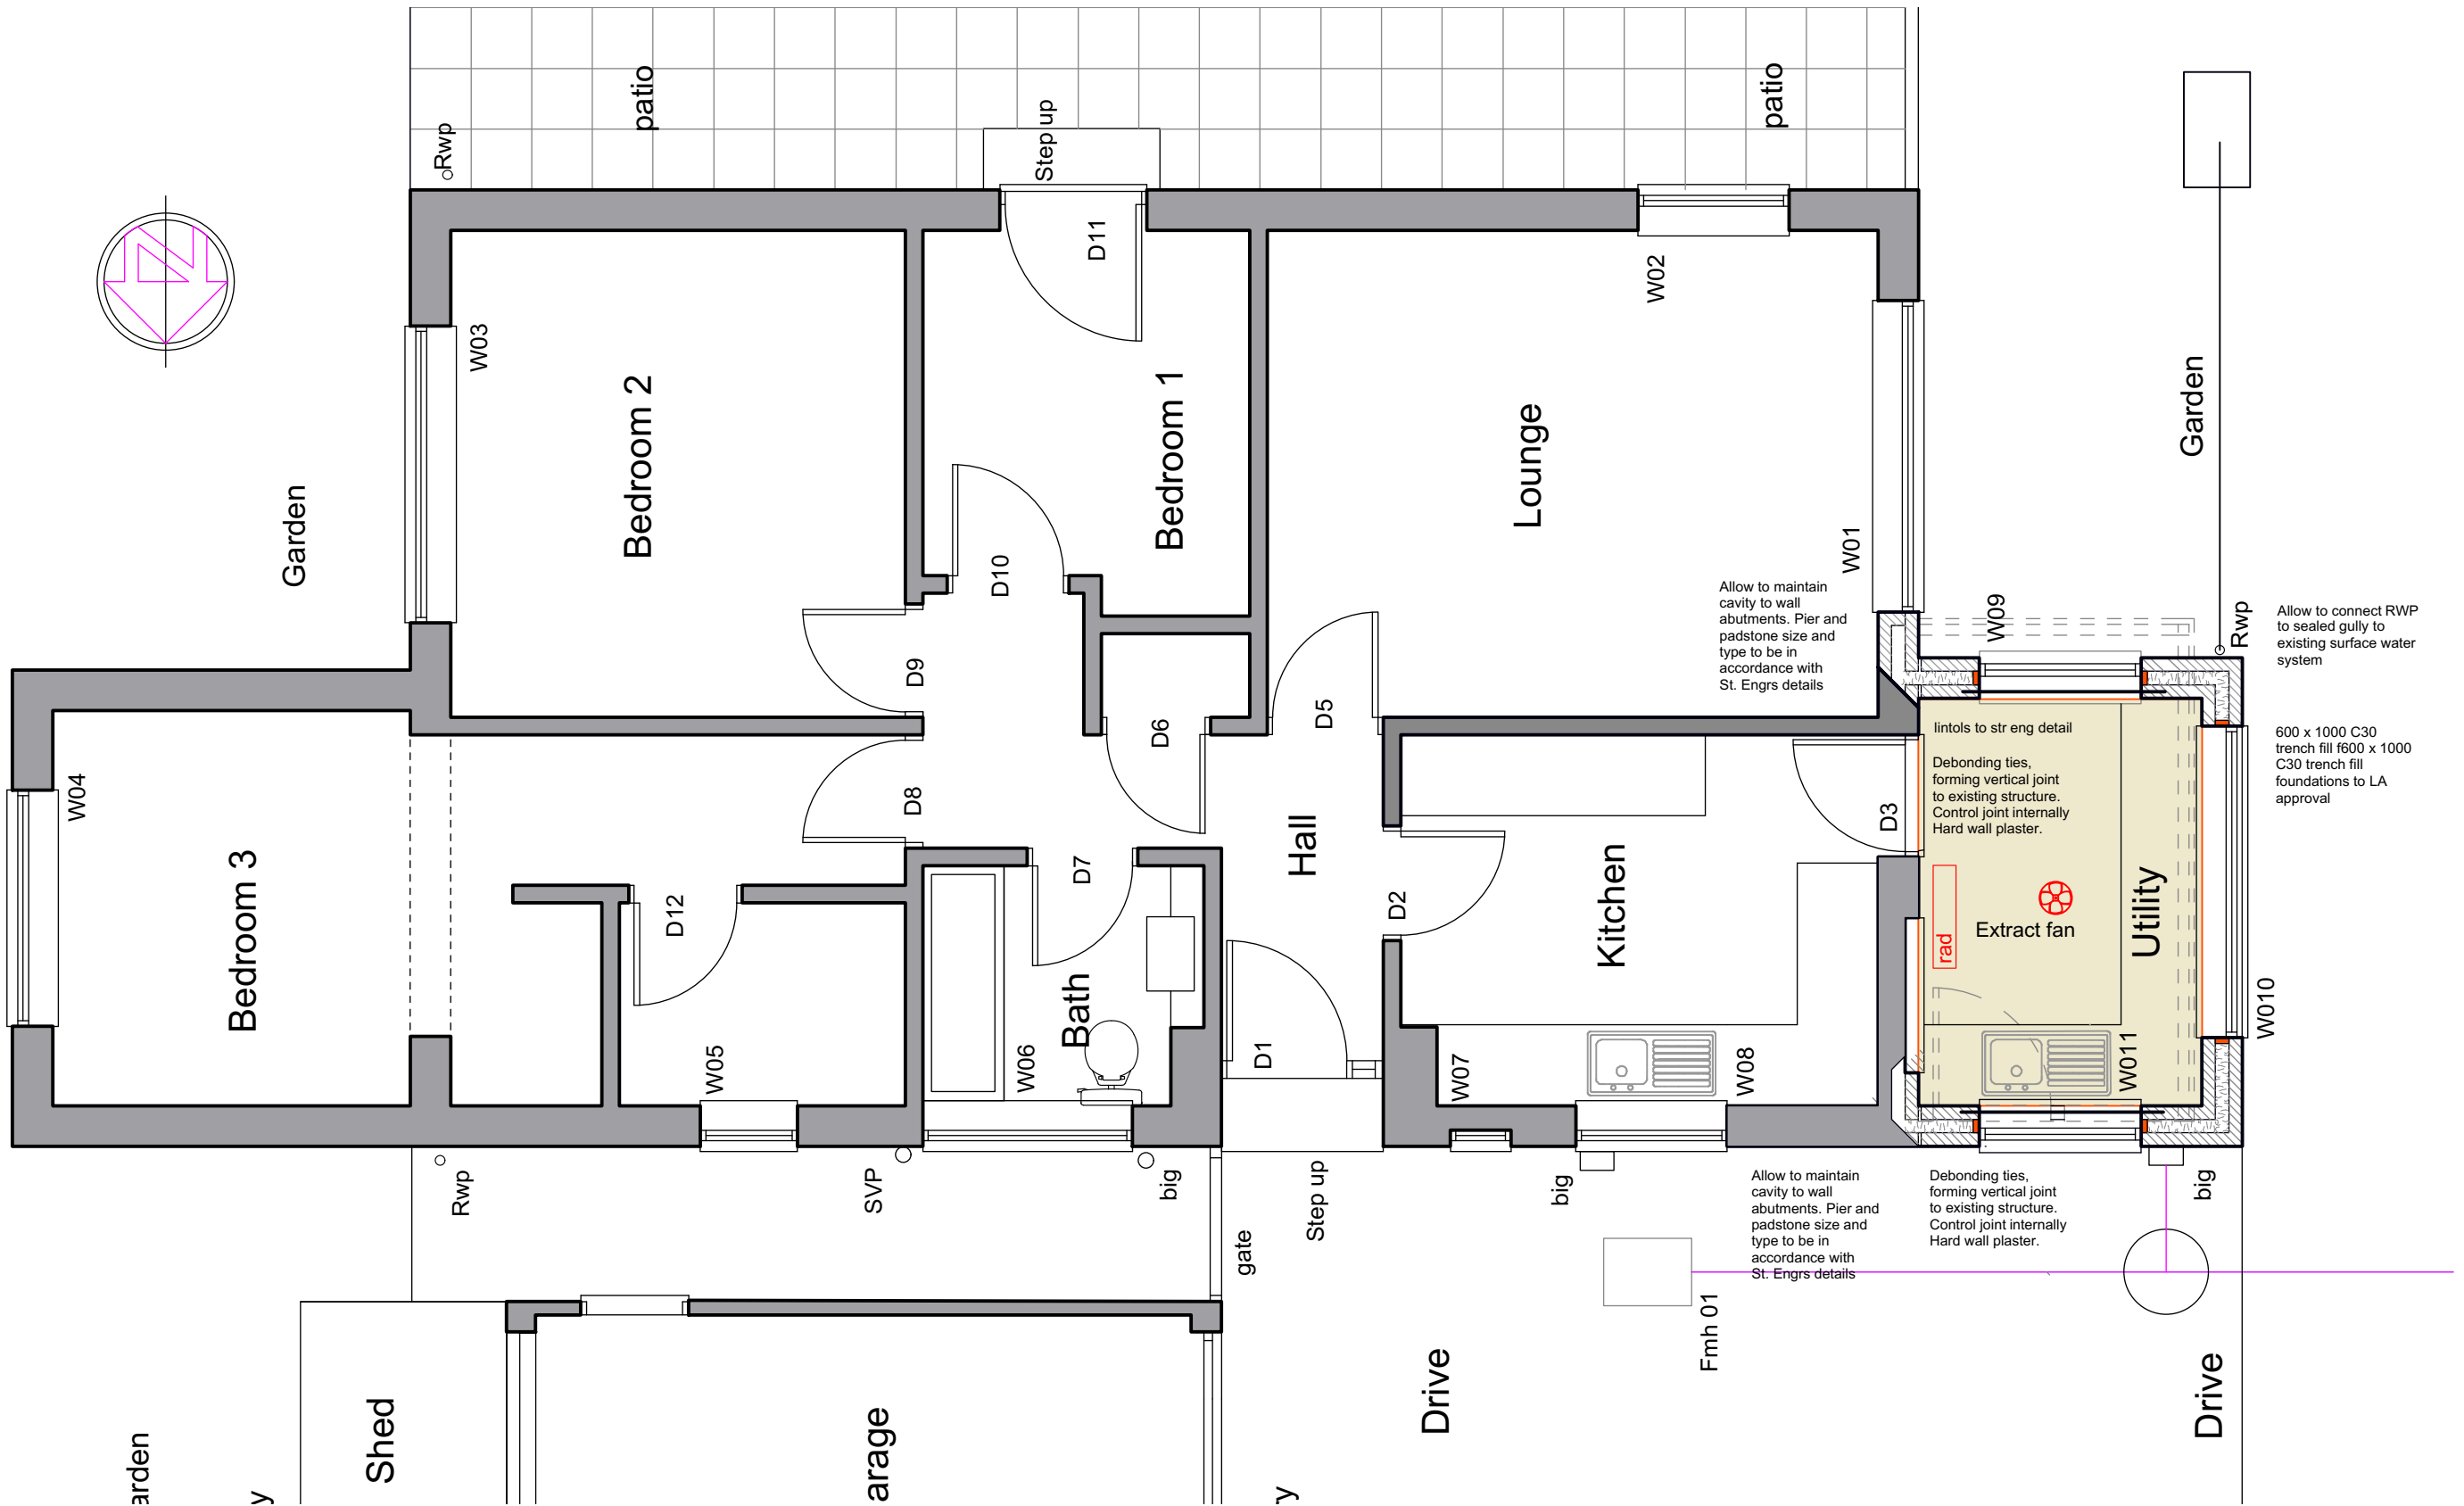

1. Proposed Ground Floor Plan : Scale 1: 50 @ A3

1. Proposed GA Plan : Scale as shown

Notes

rev	description	date	by
A	Planning application	19.01.23	

Project : Alterations & Improvements to :
5 Bembridge Court, Eastoke Corner,
Hayling Island, Hampshire. PO11 9RT

Client: Mr & Mrs Belchin
Title : Proposed GA Plan
Drawing : Y9023_0104 / Rev A

Architectural Planning Ltd.

Building Surveyors, Designers & Project managers.
1a Nutbourne Road, Sandy Point, Hayling Island, Hants . PO11 9RT .
Telephone : 02392 463994, mobile : 07795 633100