

Drawing
Technical

info@drawingtechnical.co.uk
07845656848

Site Address: 60 Cotwell Avenue
Cowplain
Waterlooville
PO8 9AW

Drawing Title: Proposed
Floor Plans &
Elevations

Client Name: Mr Mick Bacon

Job No.	Scale	Date
DT109	A1	02/02/2021

Revision	Drawing No.	Drawn By
A	1	LA


Drawing Notes

The contents of this drawing are copyright to Drawing Technical and may not be altered, copied or reproduced without written consent.

Contractor must verify all dimensions and report any discrepancies before putting work in hand.

Drawings for PLANNING purpose only and hence do not scale from this drawing.

Rev	Description	Date

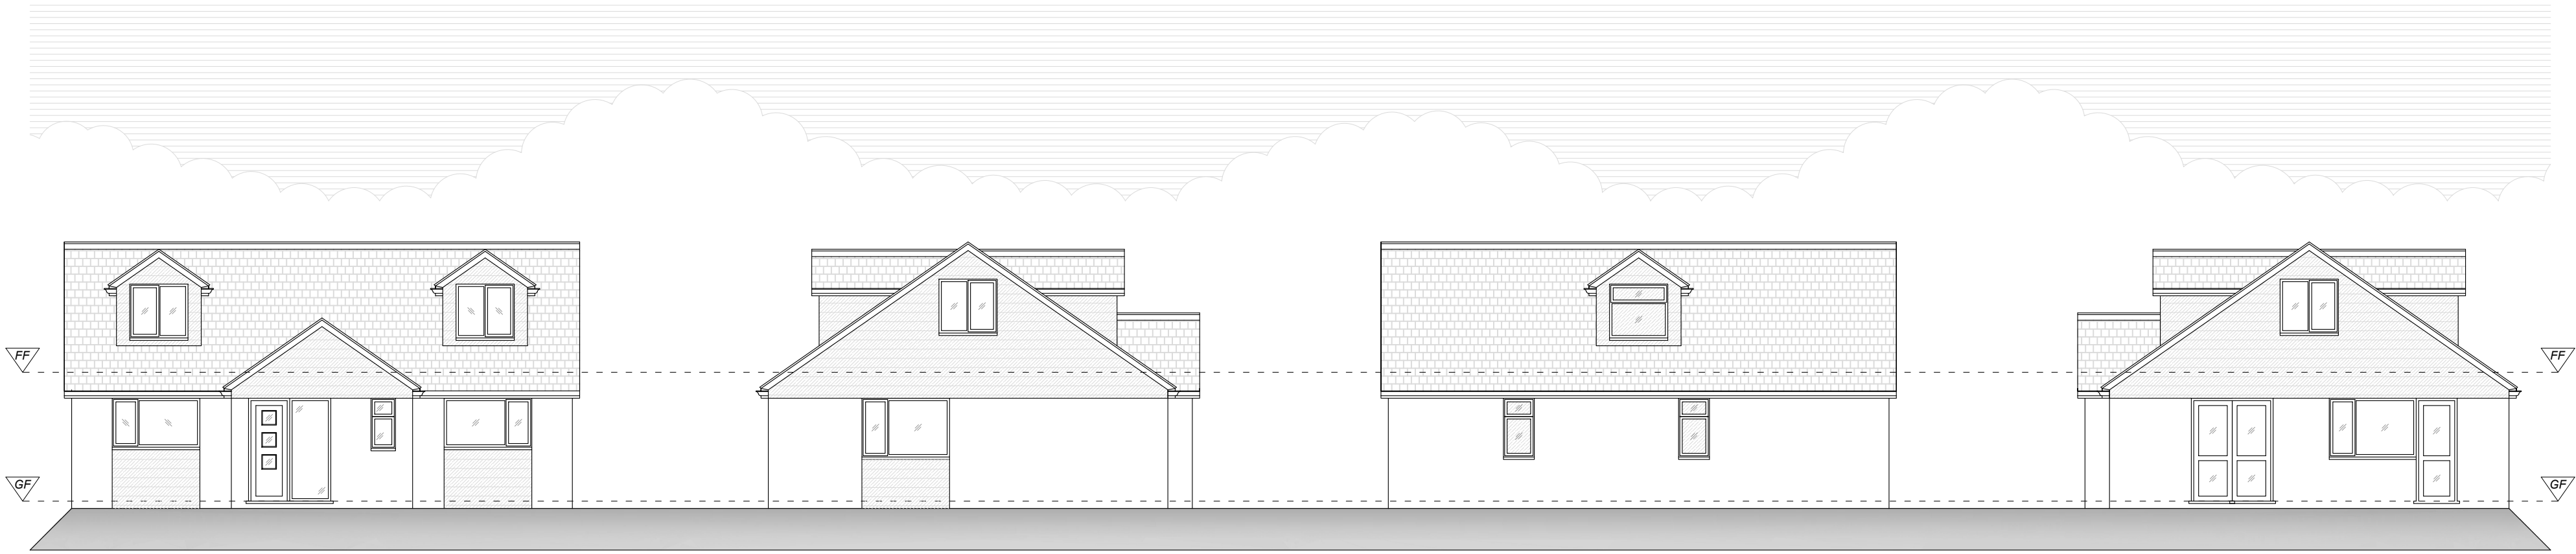


Proposed Principal Elevation
1:100


Proposed Side Elevation
1:100

Proposed Rear Elevation
1:100


Proposed Side Elevation
1:100

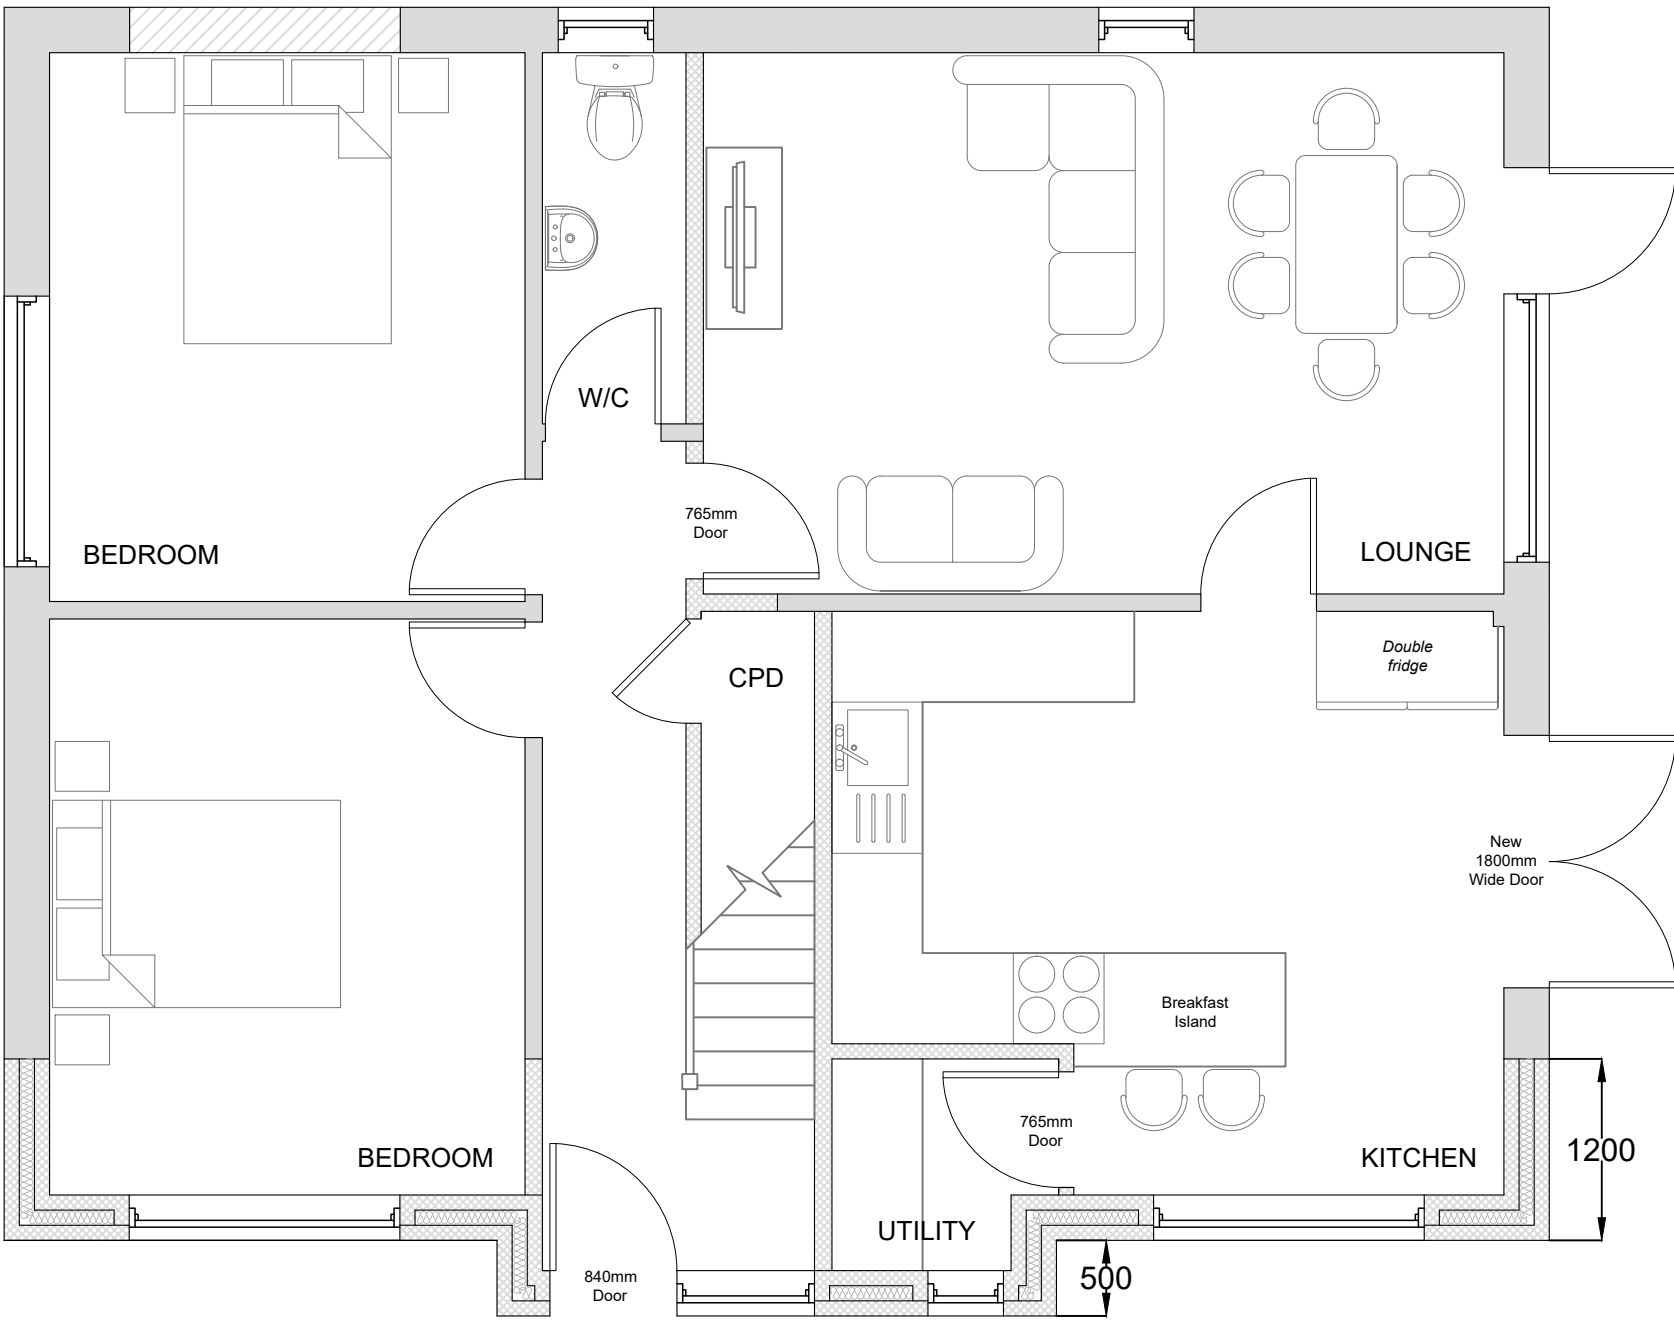

Proposed Ground Floor Plan
1:50

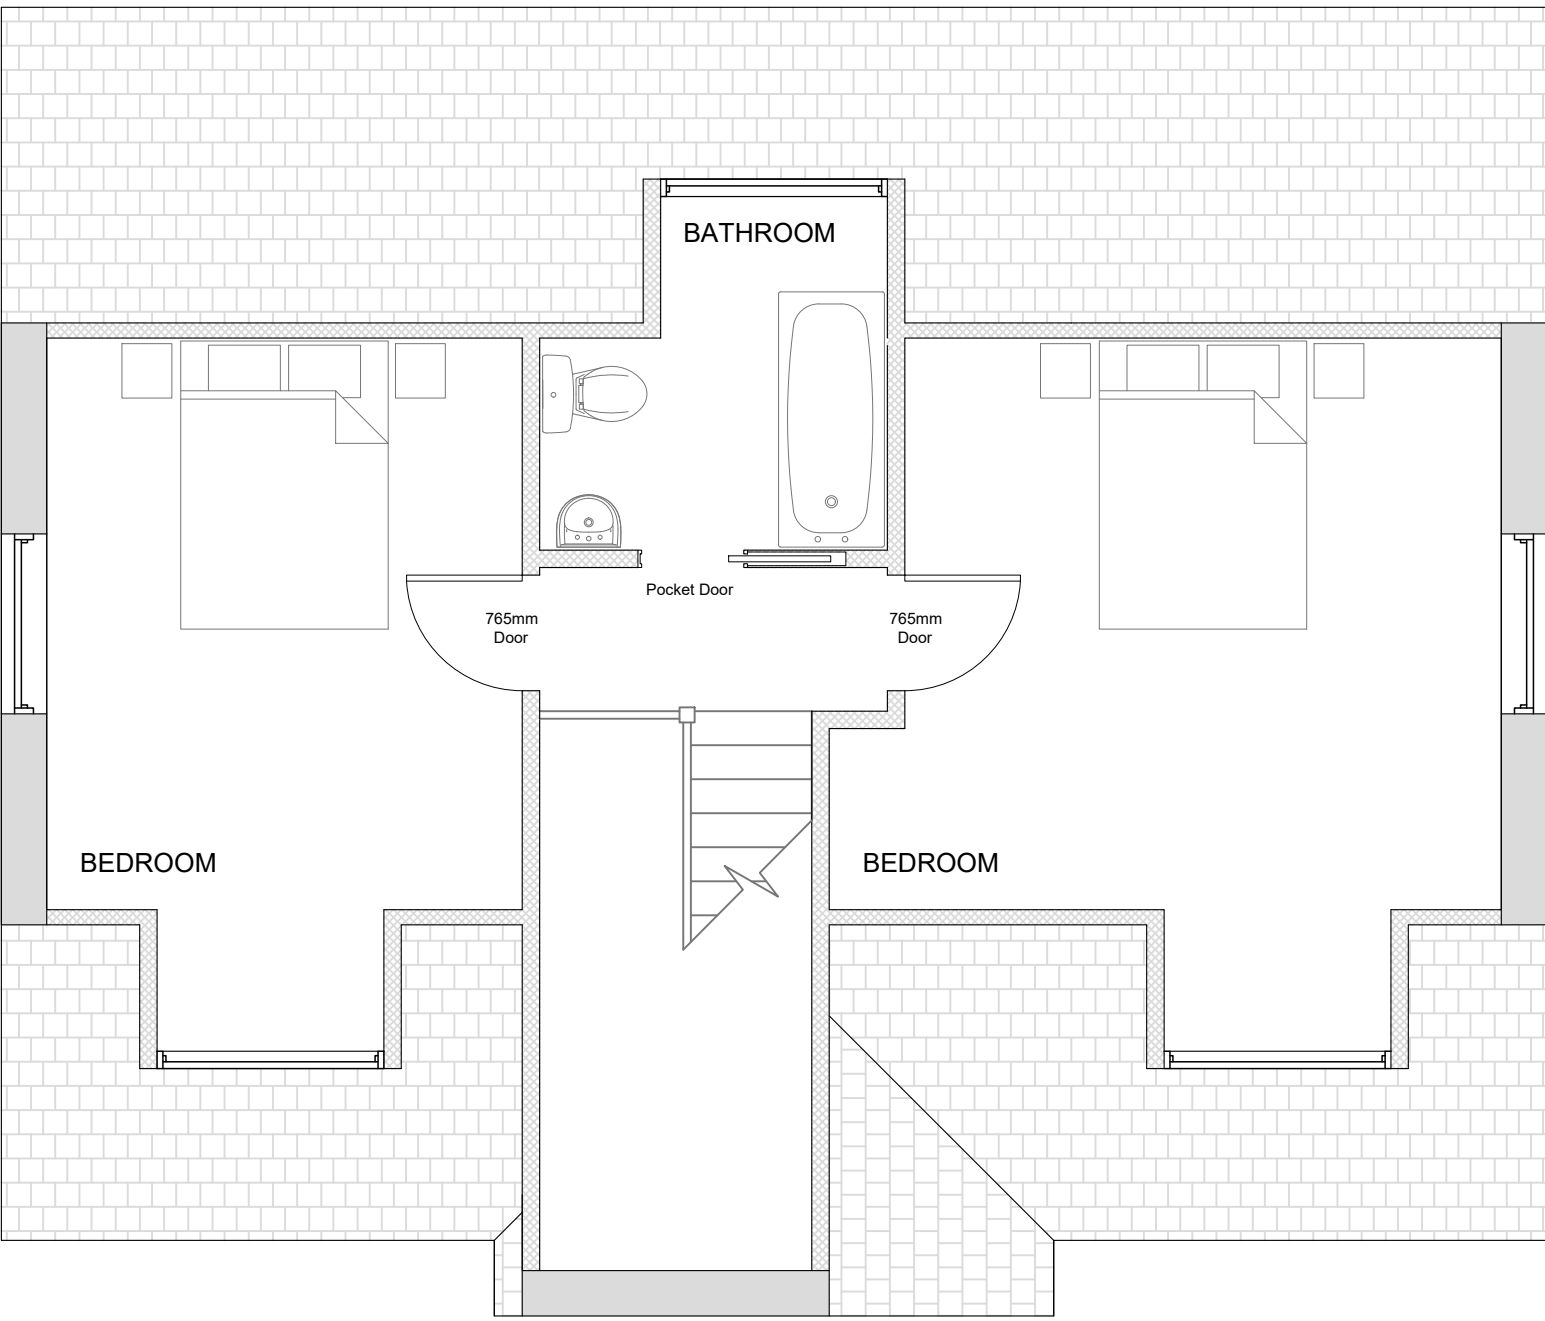


Proposed First Floor Plan
1:50

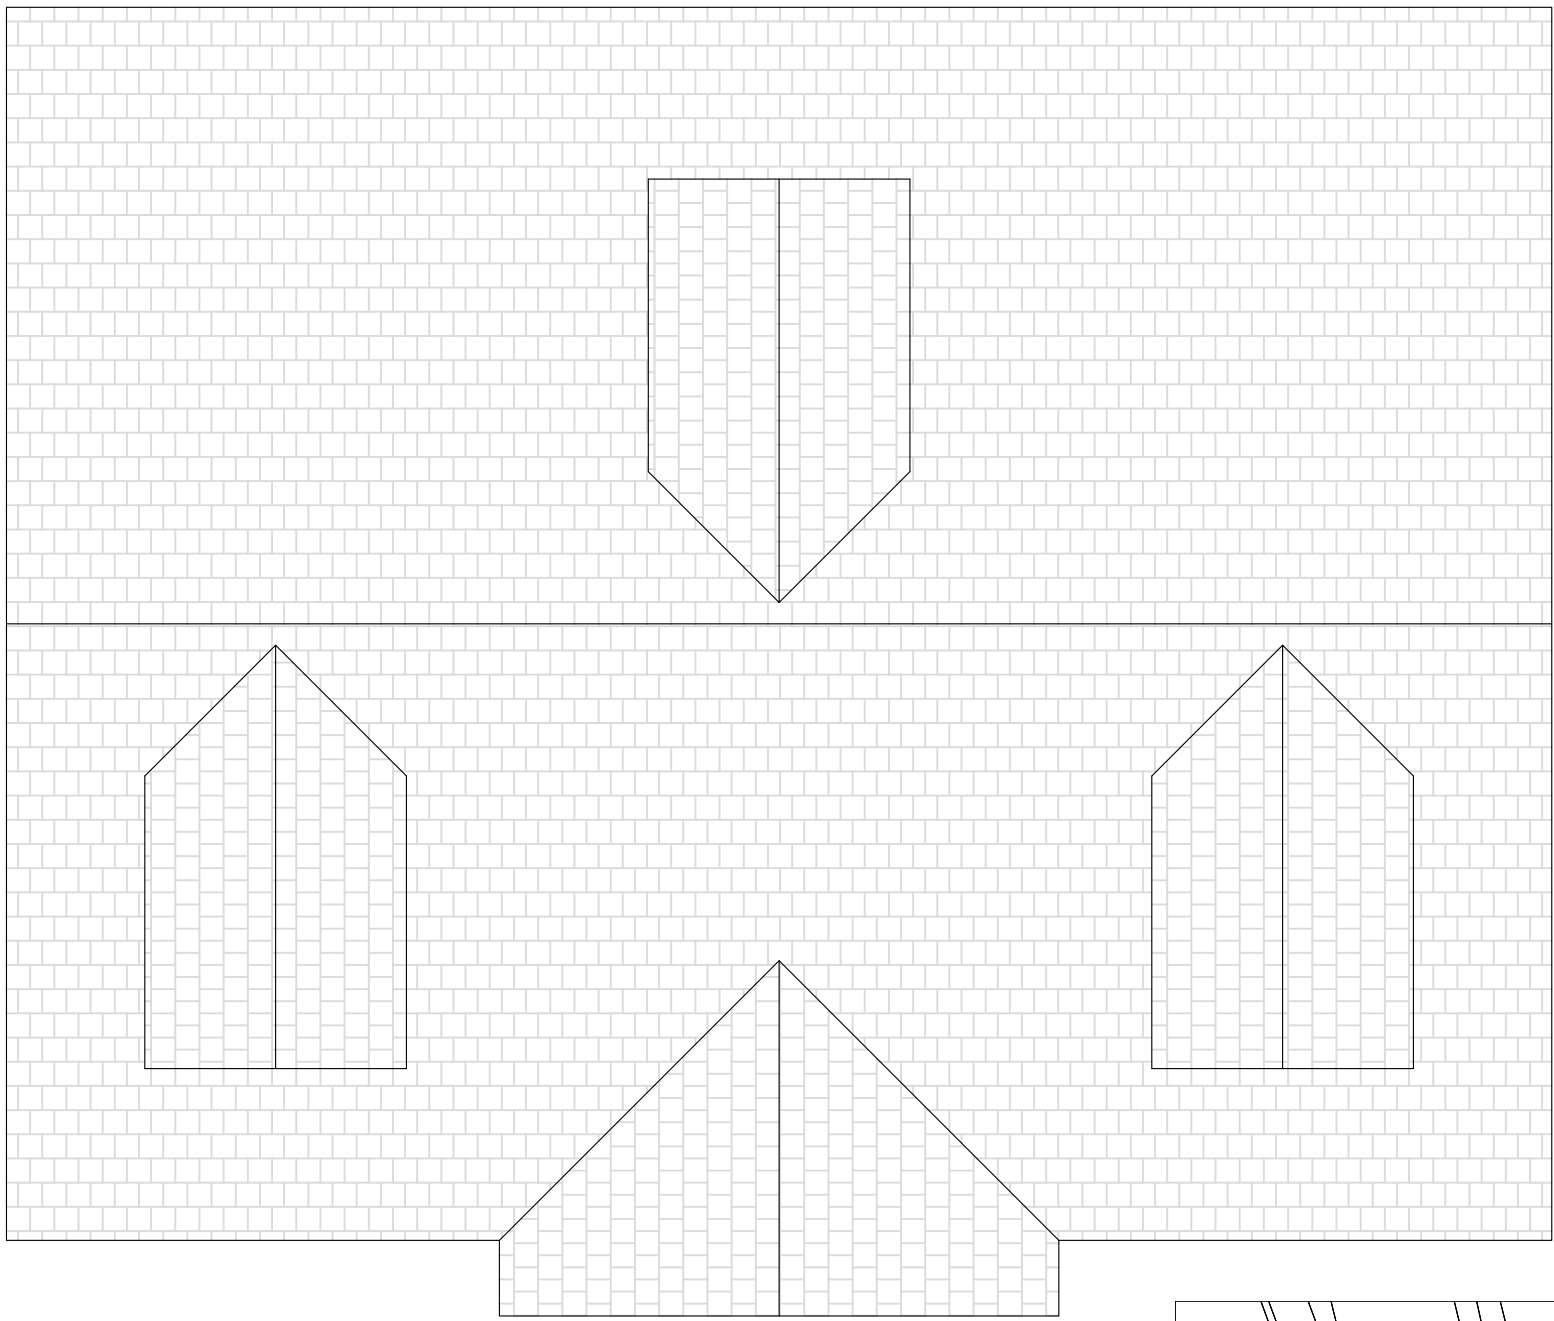


Proposed Roof Plan
1:50


SCALE BAR 1:100

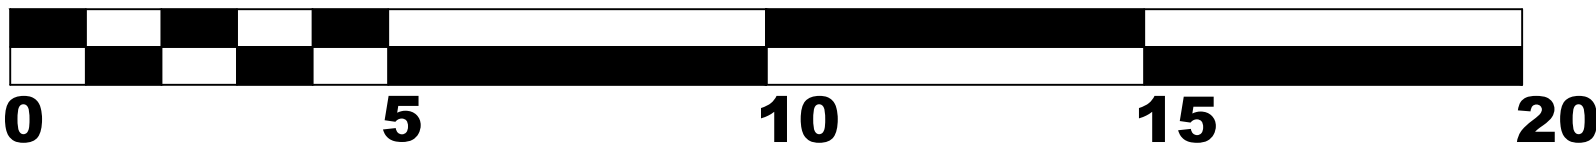


SCALE BAR 1:50

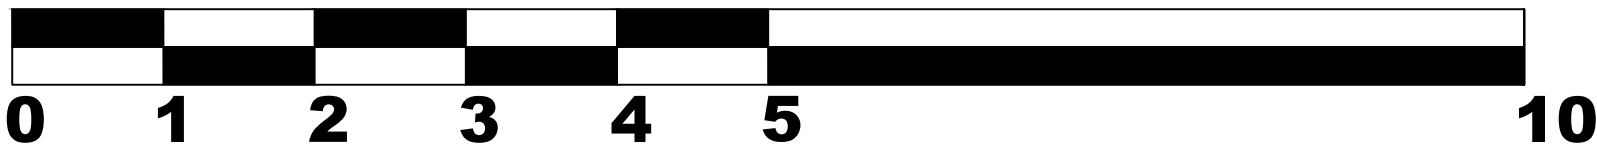

Proposed Street Scene
1:100

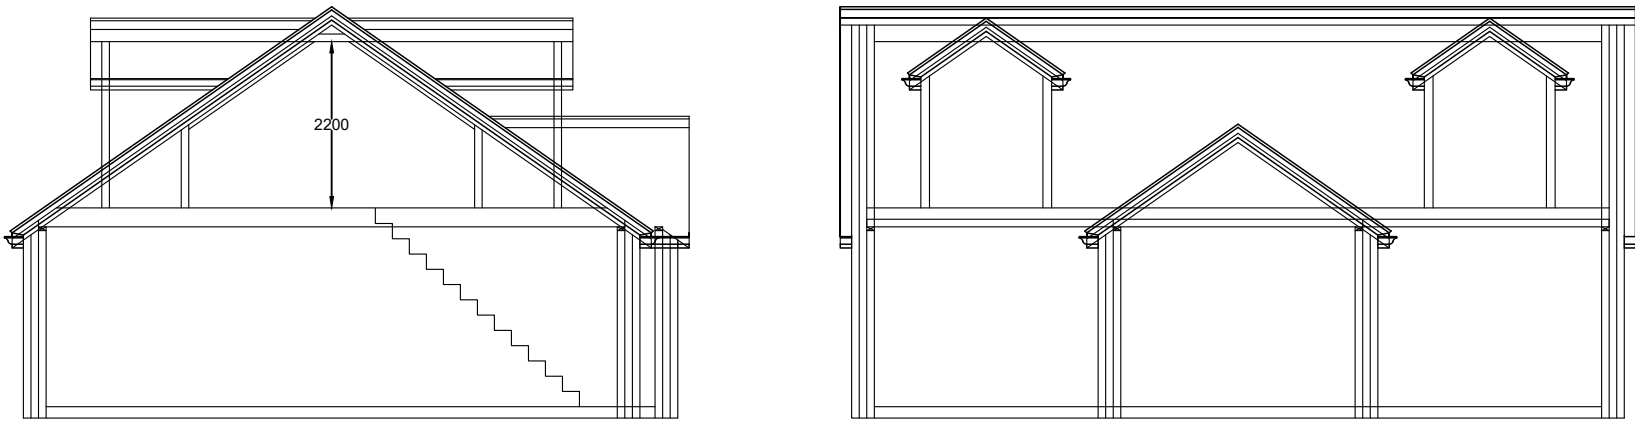

Proposed Sections
1:100

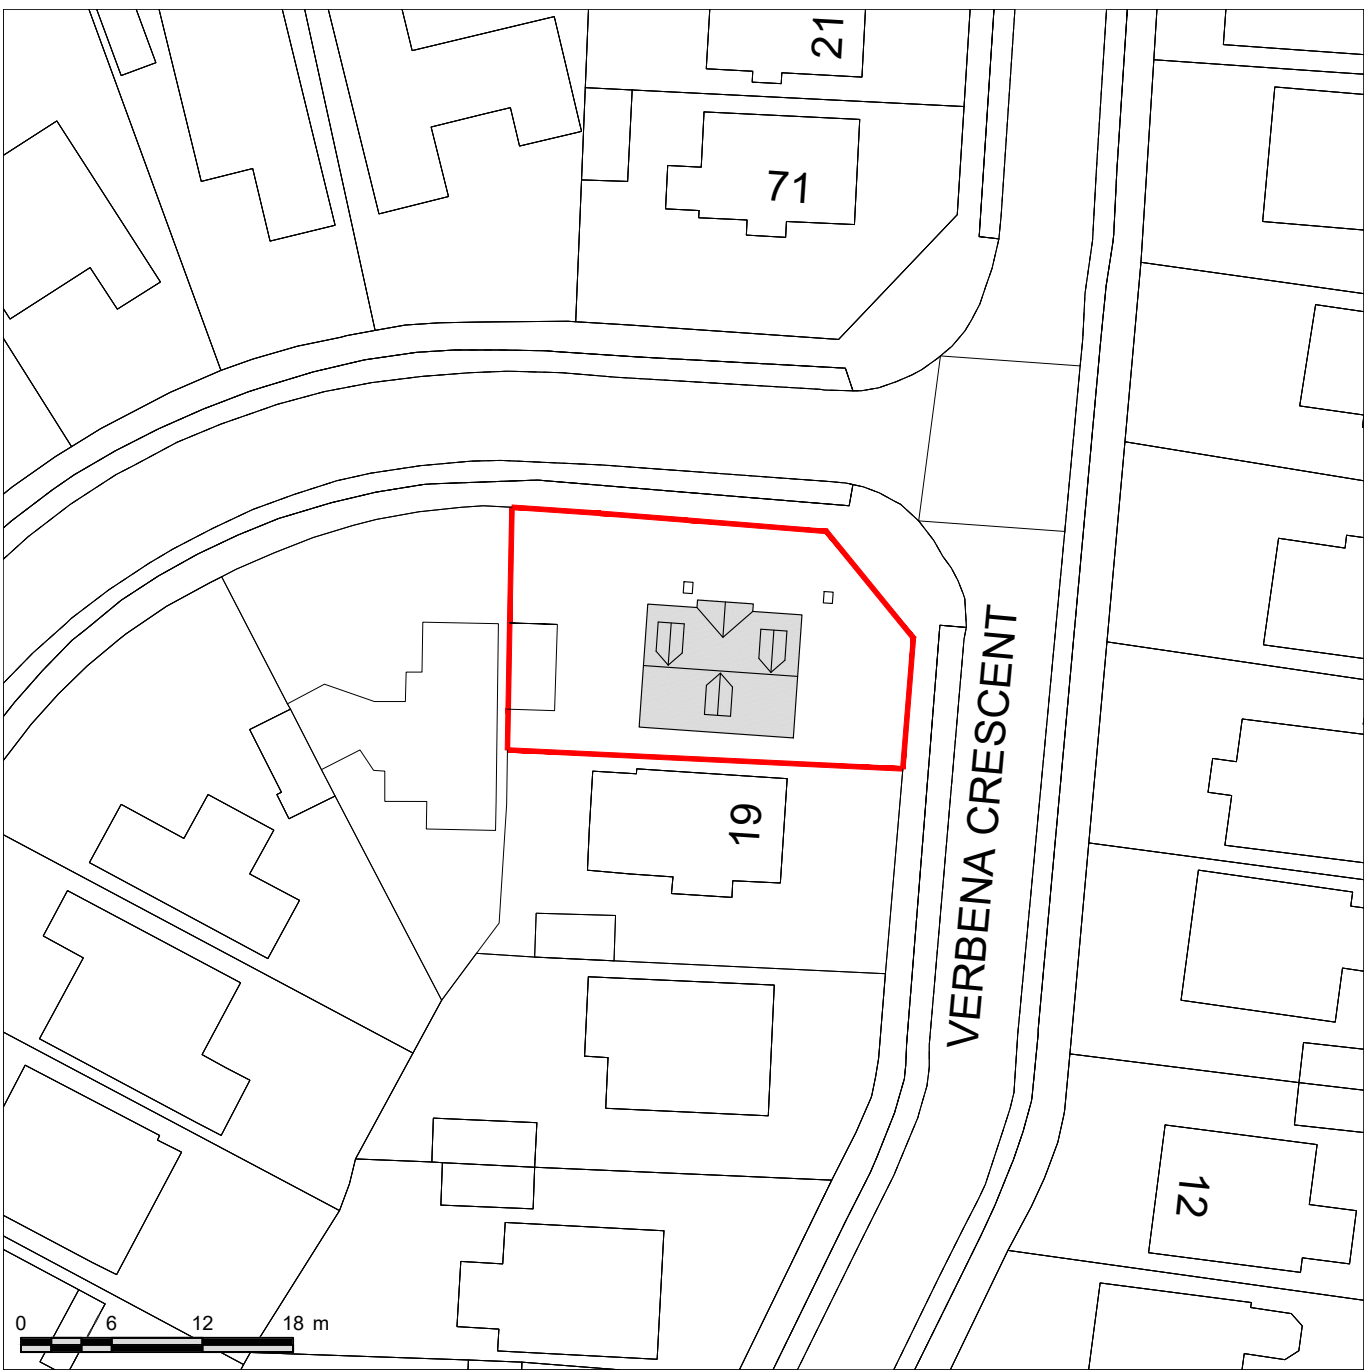

Proposed Site Map
1:500
OS 100047474

