



This drawing may be scaled with reference to the scale bar for planning application purposes only. Do not scale for any other purpose. Use only annotated dimensions. All dimensions are to be checked by parties using the drawing, and any errors or omissions are to be reported to James Potter Associates Ltd.


Rev.	Date	Note	Author	Checked
-	dd/mm/yy	Note	XXX	XXX

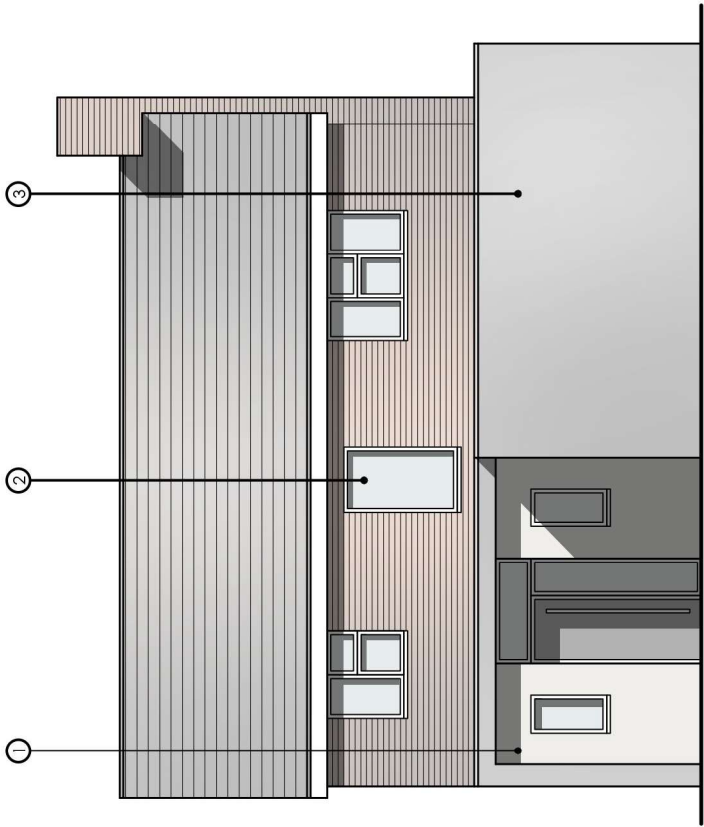


PROPOSED NORTH ELEVATION

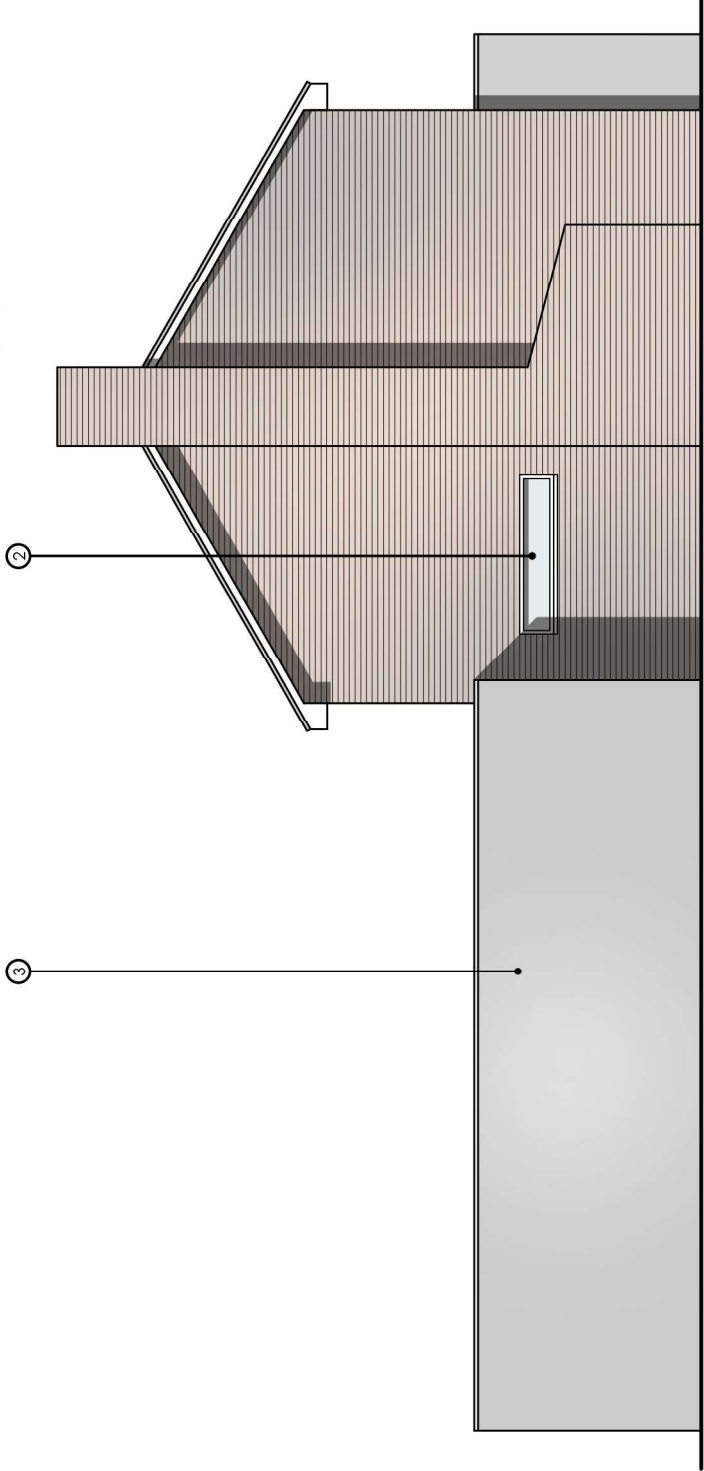

PROPOSED WEST ELEVATION

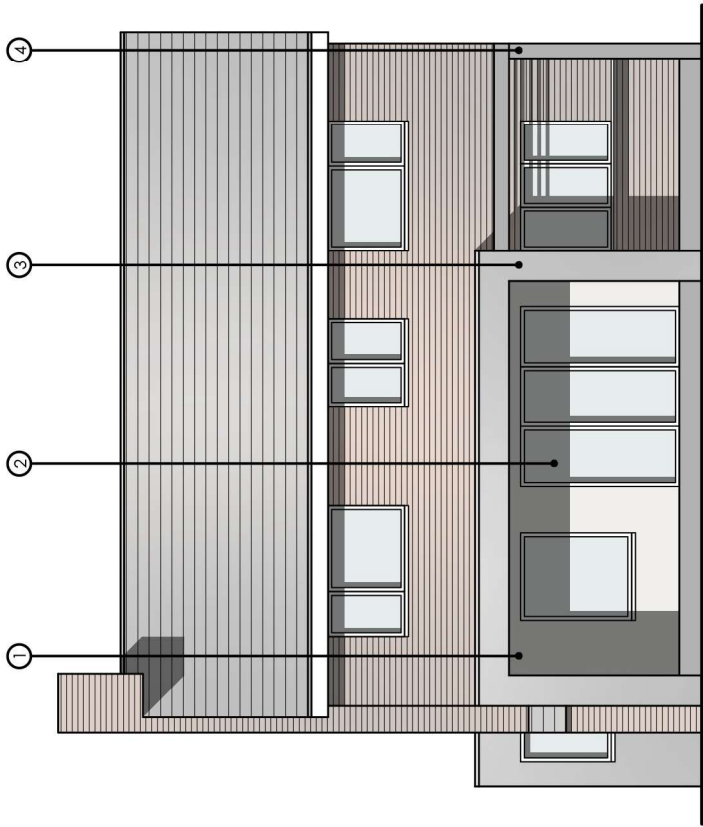

PROPOSED SOUTH ELEVATION

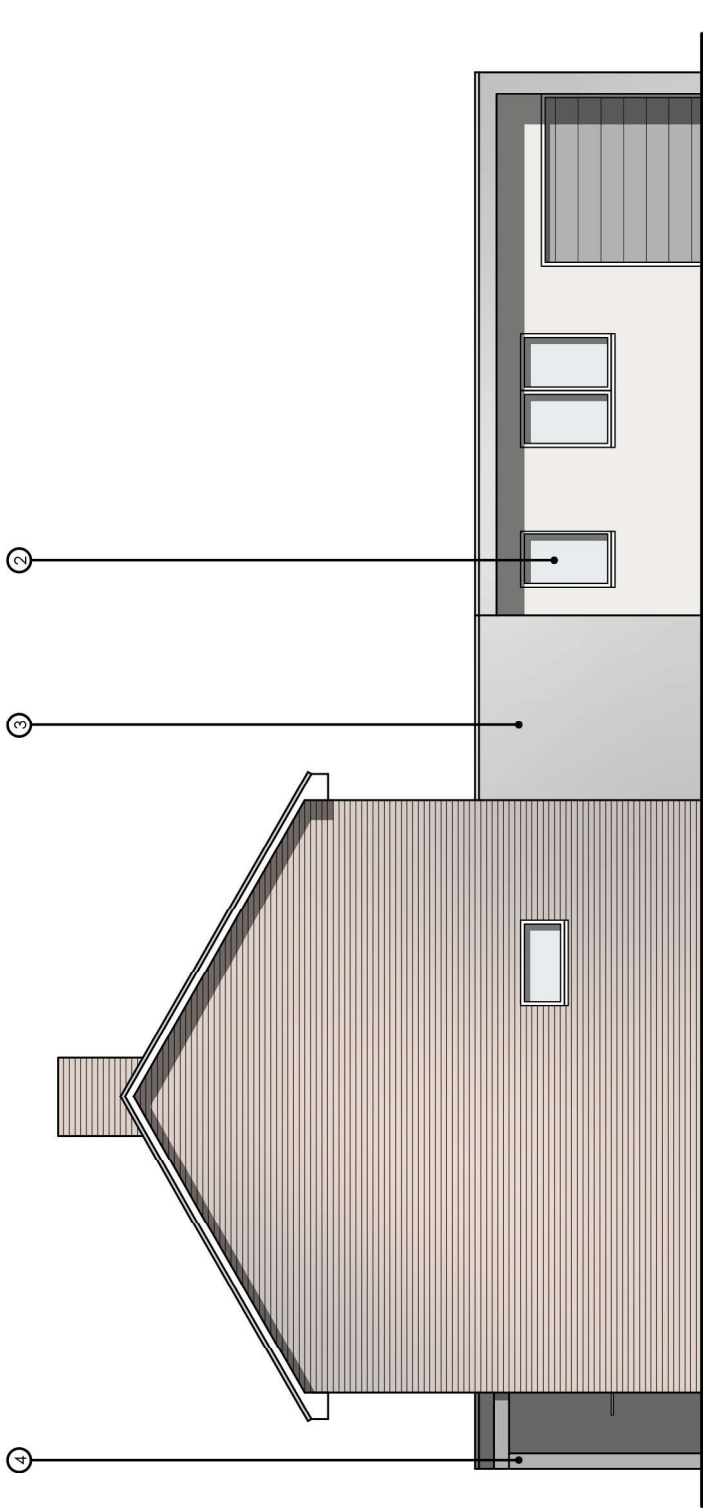

PROPOSED EAST ELEVATION

MATERIALS KEY

- 1. OFF-WHITE RENDER
- 2. MICROCEMENT/DARK GREY RENDER OR SIMILAR
- 3. POWDER COATED ALUMINIUM GLAZING
- 4. PERGOLA



Project	FRONT EXTENSION, PORCH & ALTERATIONS 29 FAR MEADOW WAY EMSWORTH PO10 7PA				Drawing	PROPOSED ELEVATIONS	
Client	MR & MRS POTTER				Job-Dwg Number	21020-PL-005	
Status	PLANNING				Rev.	-	
Scale	1:100	Sheet Size		A3	JPA JAMES POTTER ASSOCIATES www.jpca.design JPA - PORTSMOUTH 117 Highland Road, Southsea, Portsmouth, PO4 9DD t. +44(0)2394 002 897		
Author	RH	Checked	JP	Date			22/04/21