




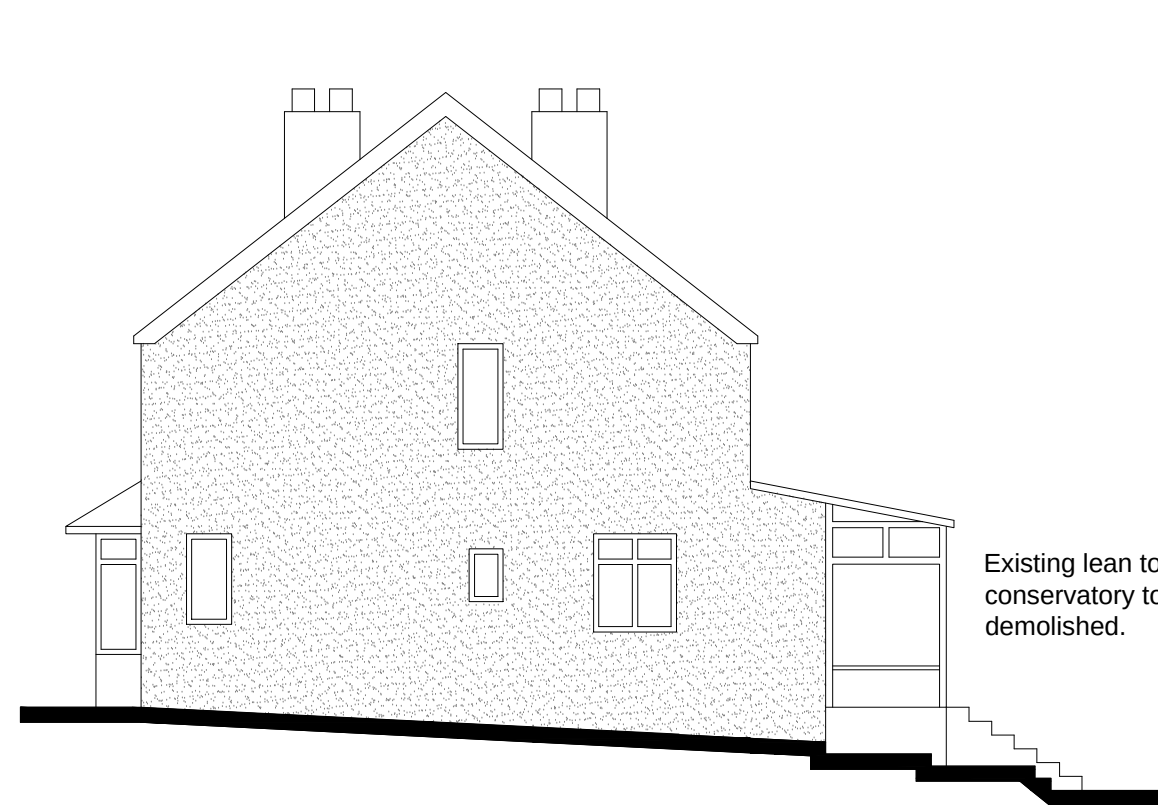


EXISTING SOUTH ELEVATION (REAR)
Adjoining neighbour No 21

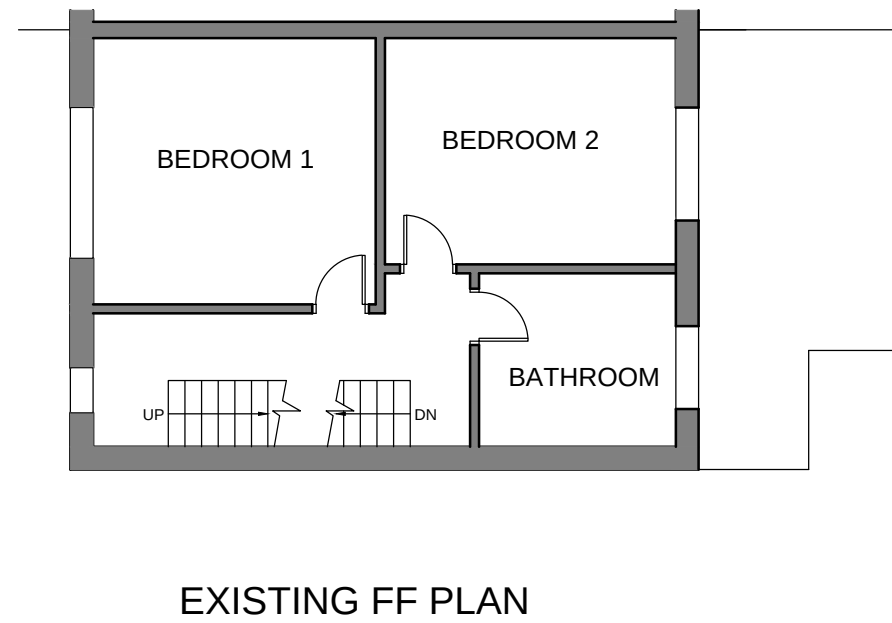


EXISTING NORTH ELEVATION (FRONT)
Adjoining neighbour No 21

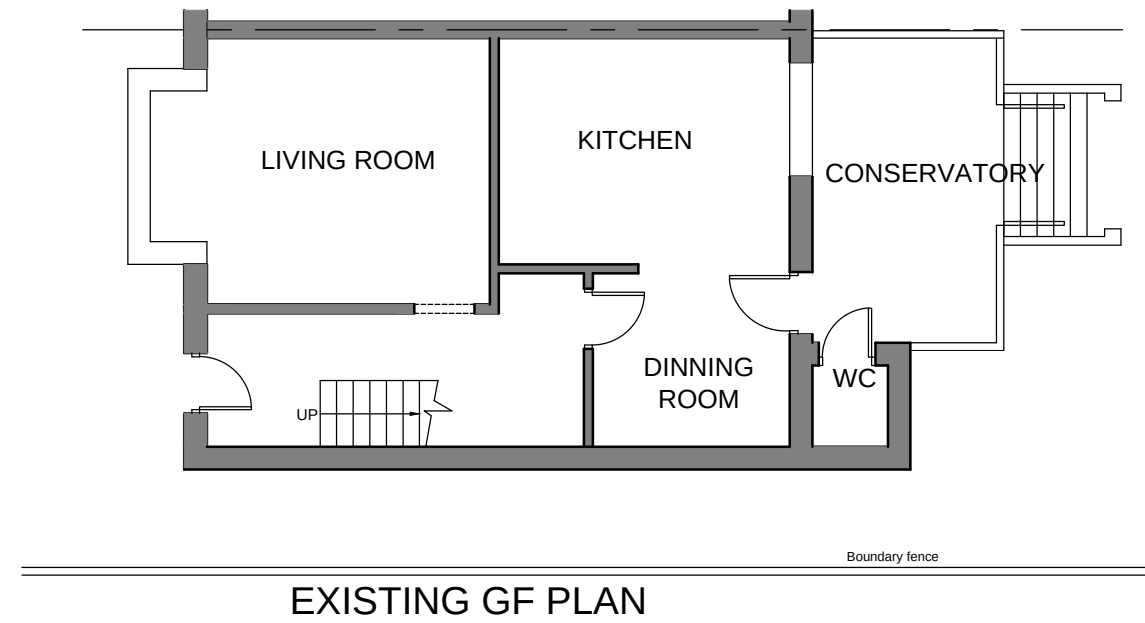

EXISTING NORTH ELEVATION
(unchanged)

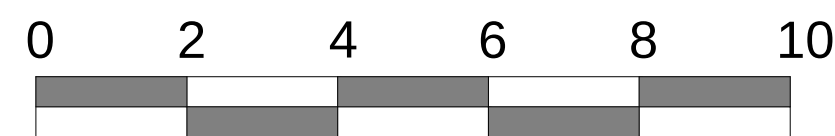

SCALE 1:100

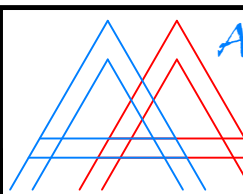

ANDERSON
ARCHITECTURAL
DESIGN

GARY ANDERSON
43 Brecon Avenue
Portsmouth PO6 2AN
Tel 07786010066
garyanderson929@hotmail.com

Project Address.
23 FRANCES AVENUE
PURBROOK
PO7 5HH

Project title.
PROPOSED FLAT ROOF REAR
EXTENSION AND INTERNAL
MODIFICATIONS

PLANNING APPLICATION ISSUE.

Drawing Title.
EXISTING FLOOR PLANS AND
ELEVATIONS

JOB No.	SCALE	REV
FA-21/01/001	1:100	