






○ Proposed Front Elevation

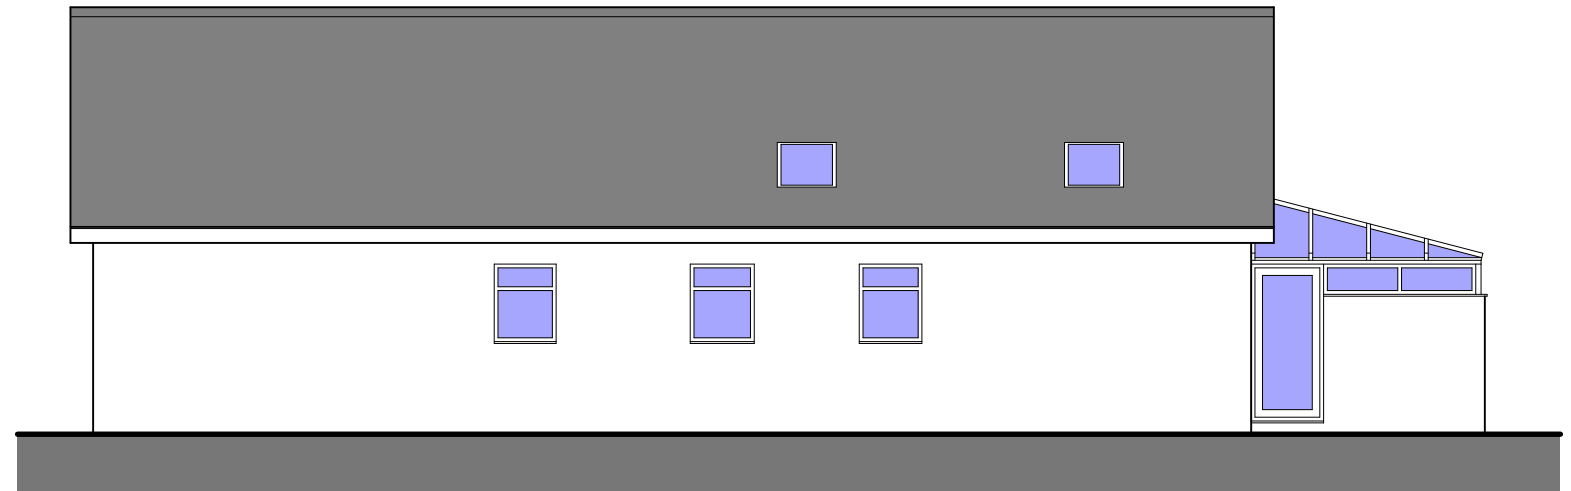

○ Proposed Side Elevation

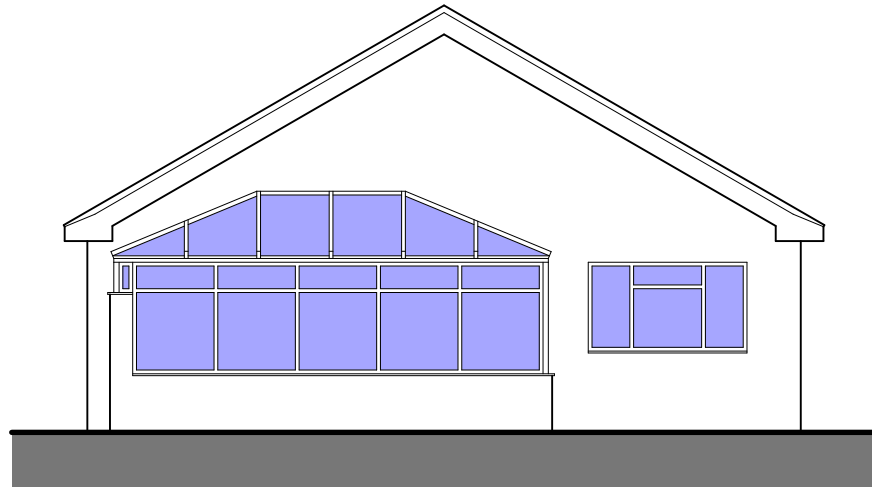


○ Proposed Rear Elevation

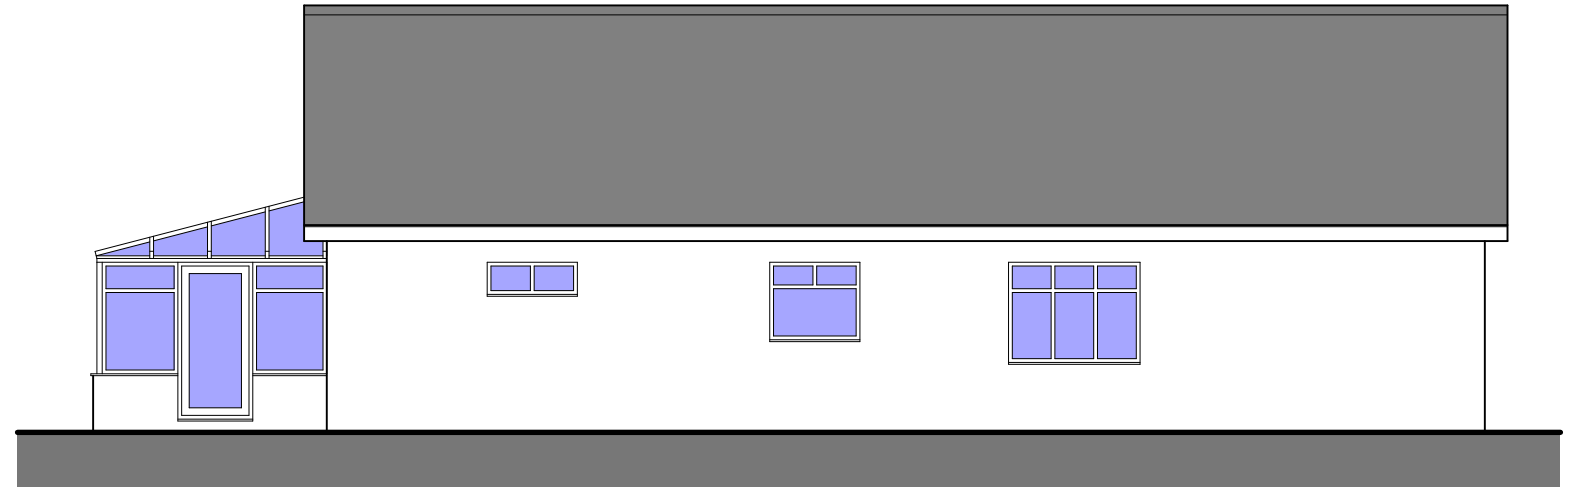

○ Proposed Side Elevation

Scale 1:100

 

B	06.04.21	Minor amendments following Client's comments			Client	Mr & Mrs B. Stokes			The Copyright of this drawing belongs to HSR Design and may not be reproduced, copied or altered in any way without written authority. Use written dimensions only. All dimensions to be checked on site prior to commencement of work.					
Rev.	Date	Description			Job	118 Havant Road Hayling Island PO11 0LJ								
Drawing Status PLANNING								Drawing Title Proposed Elevations						
Date	March 2021		Scale	1:100@A3				Drawn by	CL	Job No.			350	Drawing No.
													29 Chestnut Road • Southampton • SO16 6BS 07980 266184 • chris@hsr-design.co.uk	