



KEY
Scope of area to be refurbished.

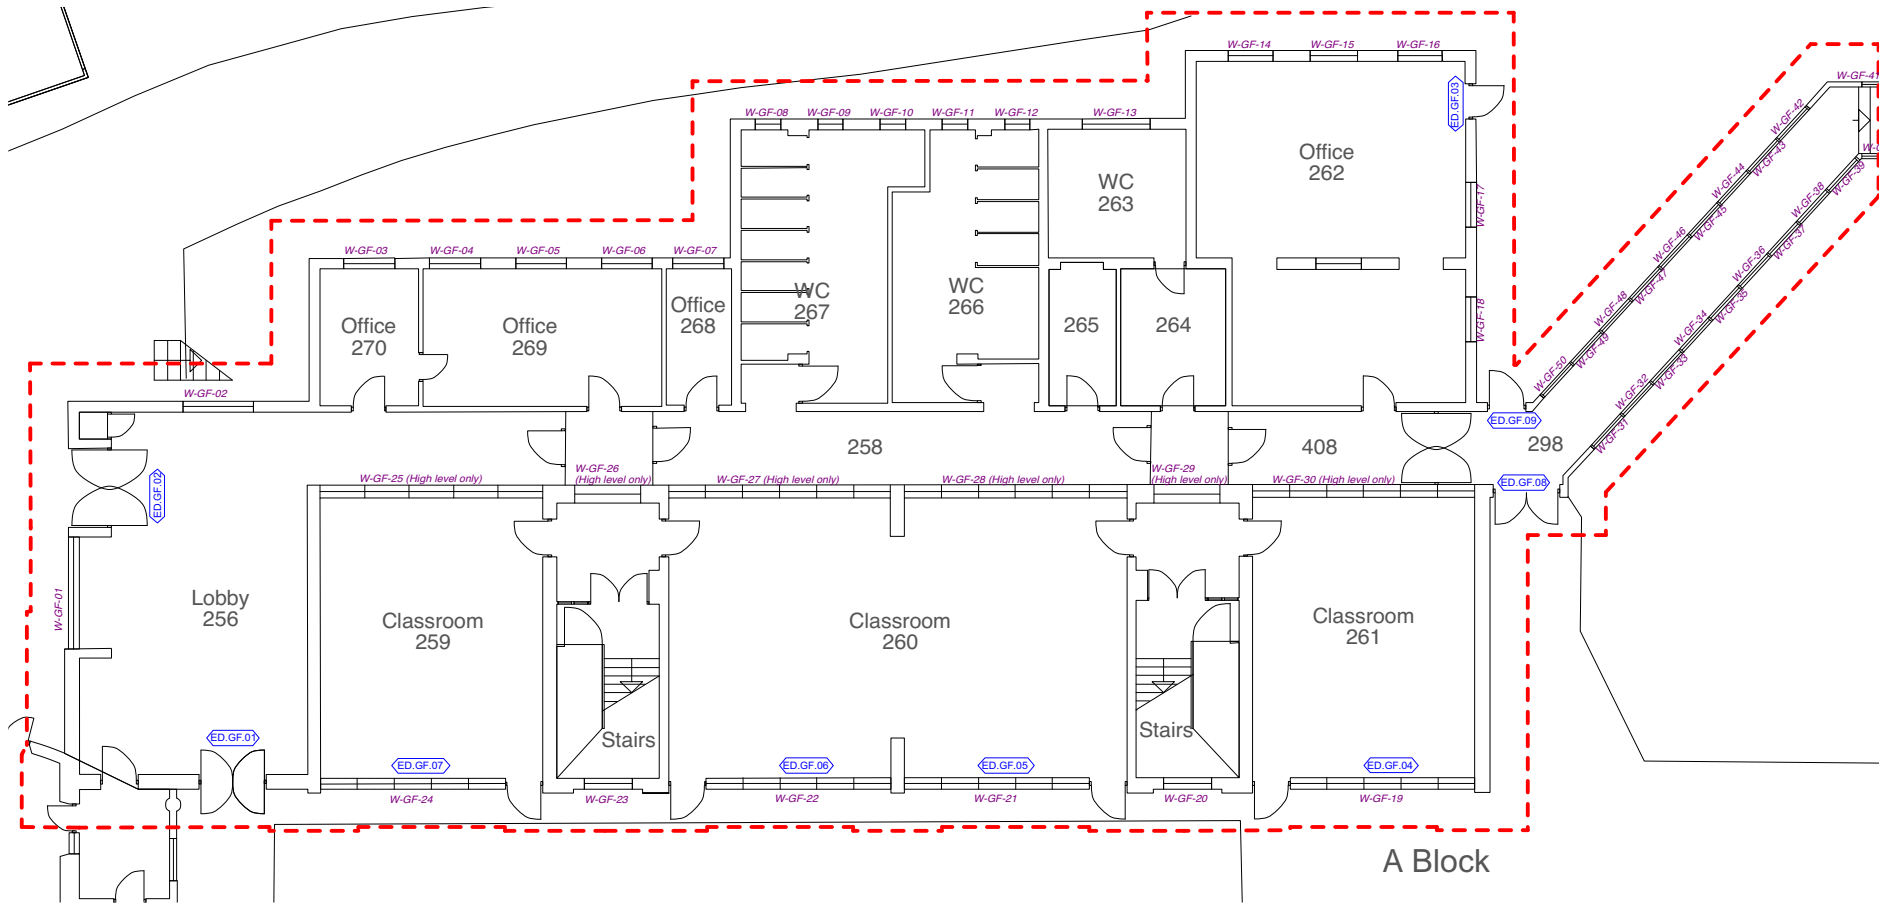


EXISTING GROUND FLOOR PLAN

Not to Scale

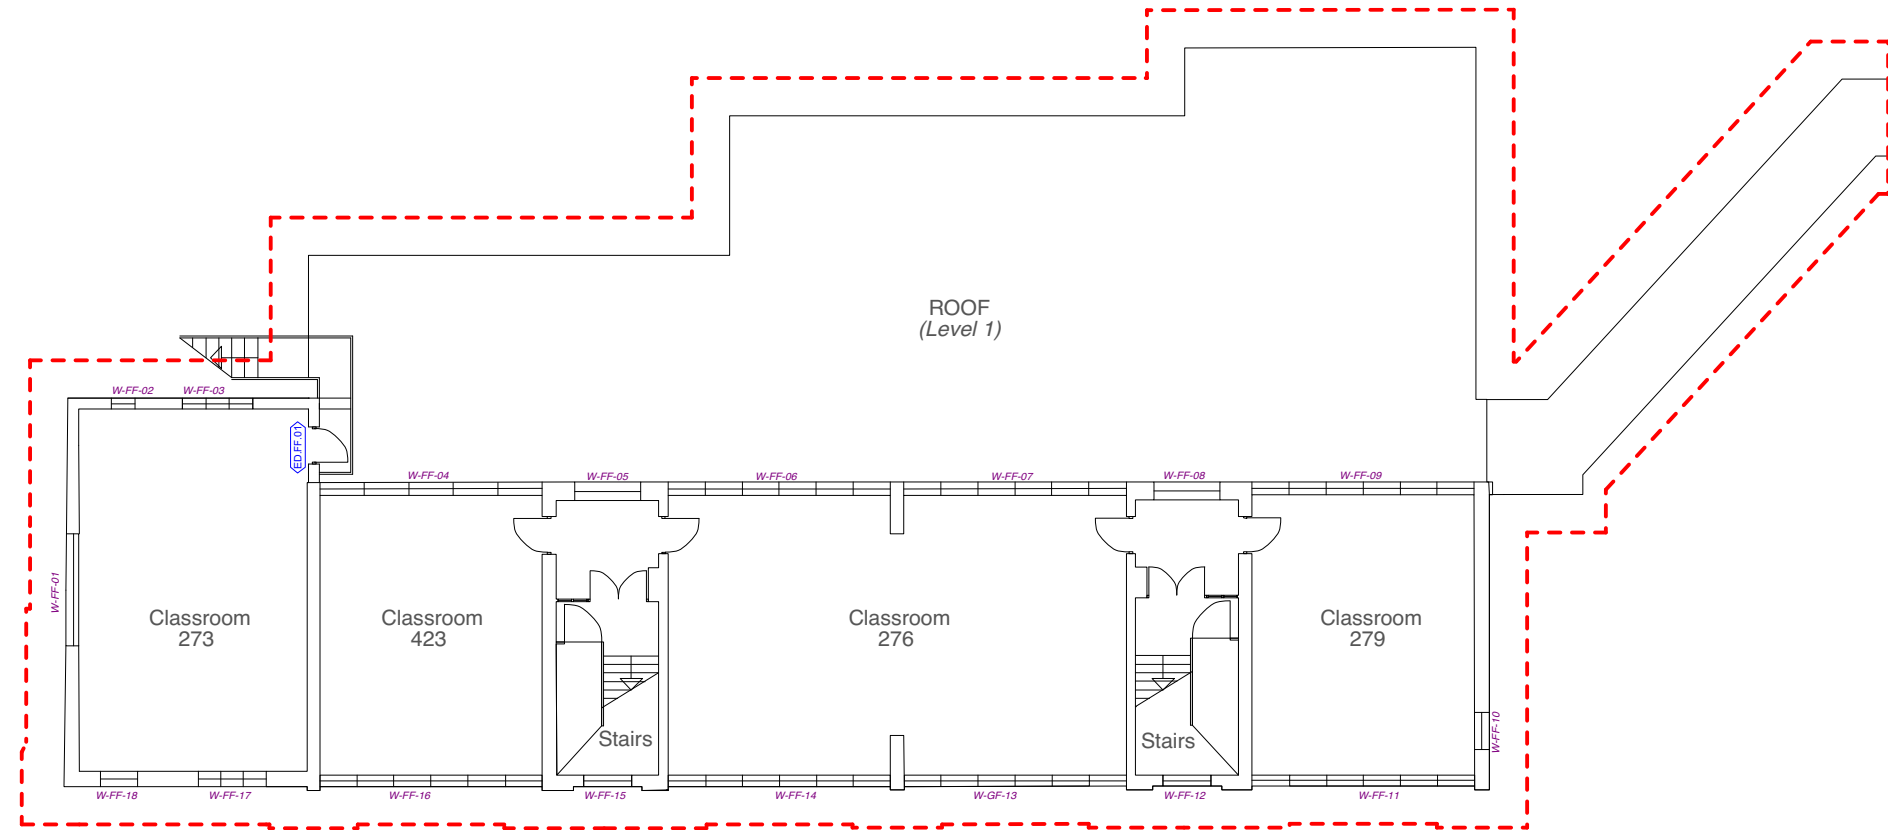


EXISTING FIRST FLOOR PLAN

Not to Scale

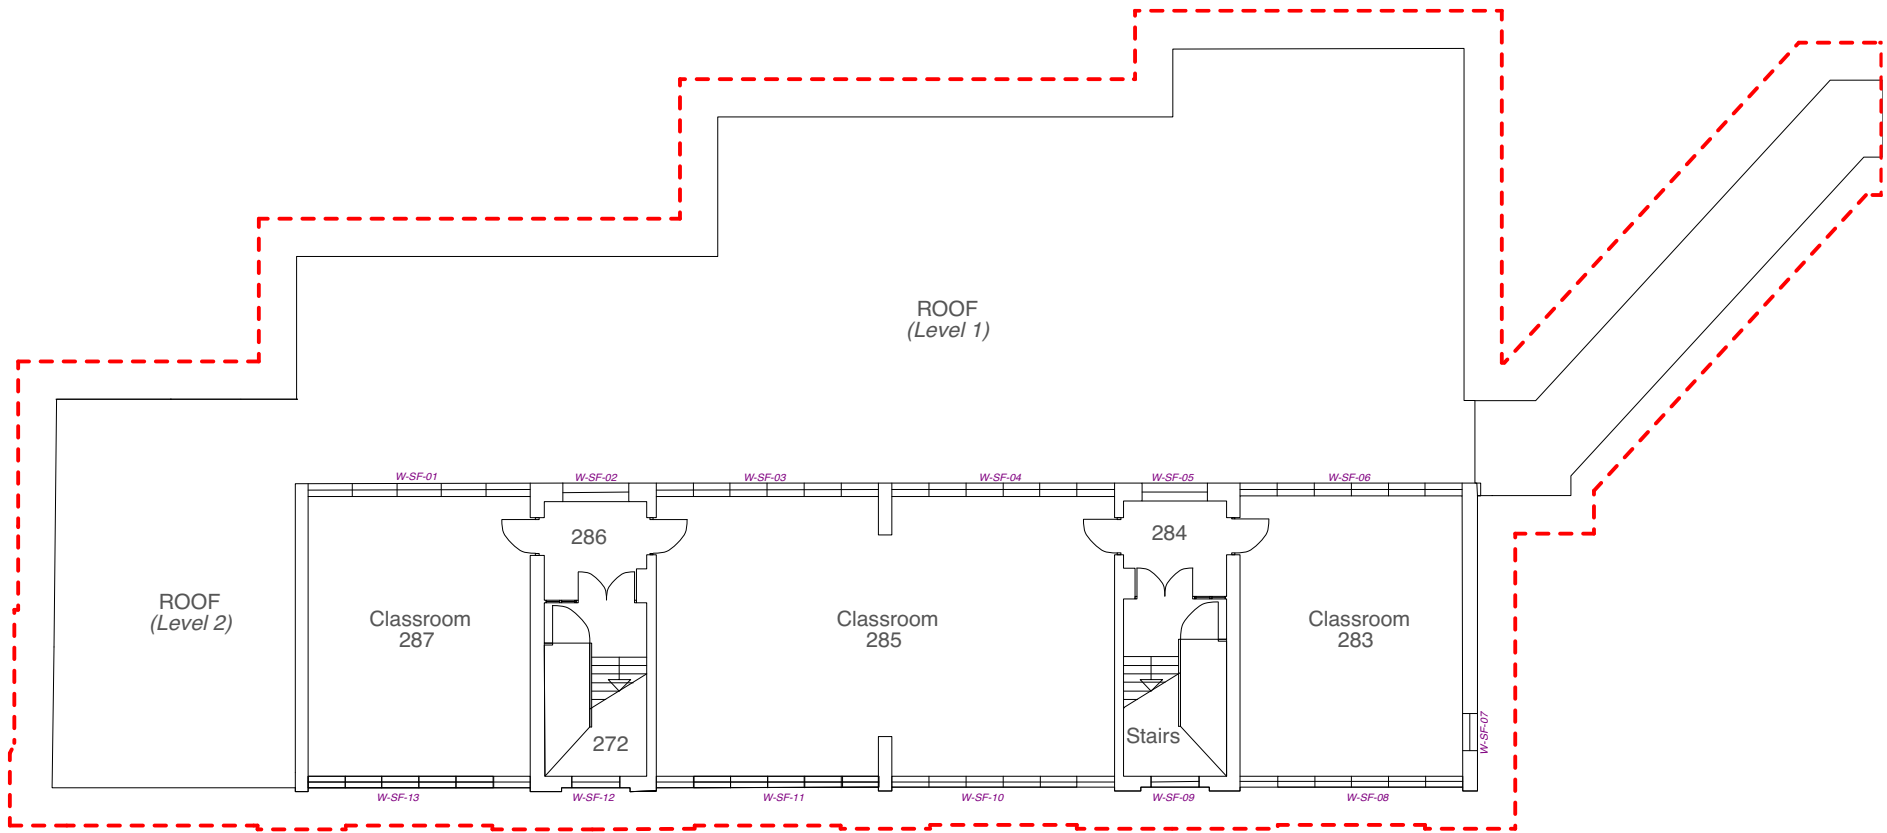


EXISTING SECOND FLOOR PLAN

Not to Scale

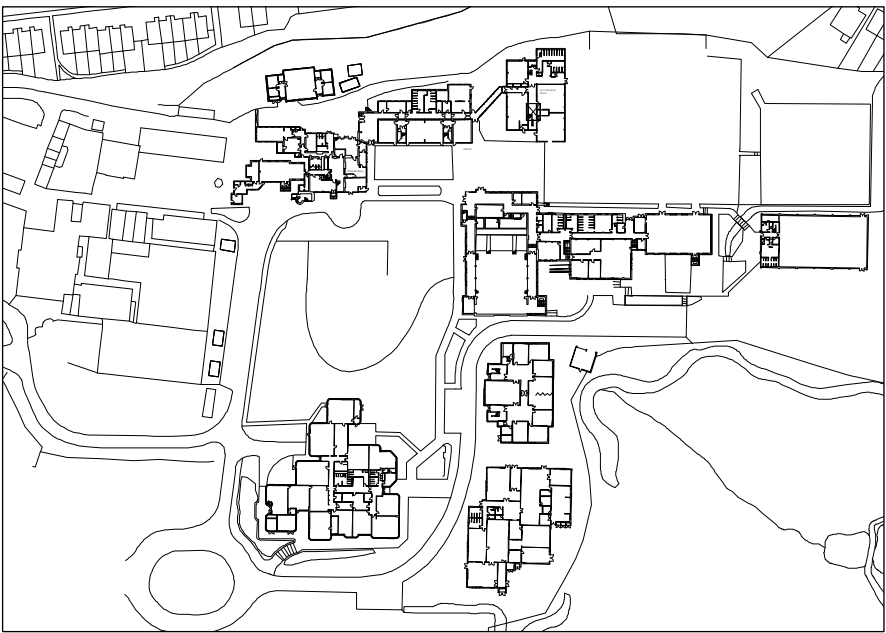

EXISTING SITE PLAN
Not to Scale

EXISTING FLOOR PLANS

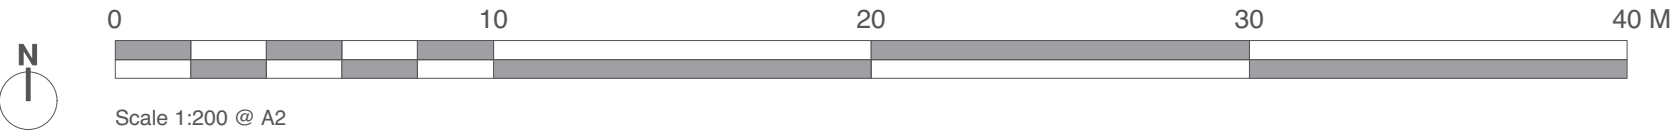

Chartered Architects
Chartered Building Surveyors
Interior Designers
CDM Services

3 GP Centre, Yeoman Road,
Ringwood, Hampshire, BH24 3FF
+44 (0)1425 472 833
www.kendallkingscott.co.uk

Project
Window Replacement of B Block
(Saint Thomas More Block)
Client
Oaklands Catholic School

Scale
1:200
Paper Size
A2
Filename
180768.vwx

P1 30/09/20 AP DM Planning Issue 1.
Rev Date By Ap Note

Drawing Title
Existing Floor Plans

Project Number Drawing Number Revision

180768 1200 P1

Date Drawn Checked Status
30/09/20 AP DM PLANNING

Check all dimensions and levels on site

Only to be used on the site for which designed. The electronic transmission of designs/information contained in this drawing is carried out entirely at the User's risk and Kendall Kingscott Ltd. will have no liability for any errors or inaccuracies arising therefrom. The production of amended or updated information from the said designs/information by the User is entirely the responsibility of the User and Kendall Kingscott Ltd. shall have no responsibility in respect thereof whatsoever.