






FRONT ELEVATION

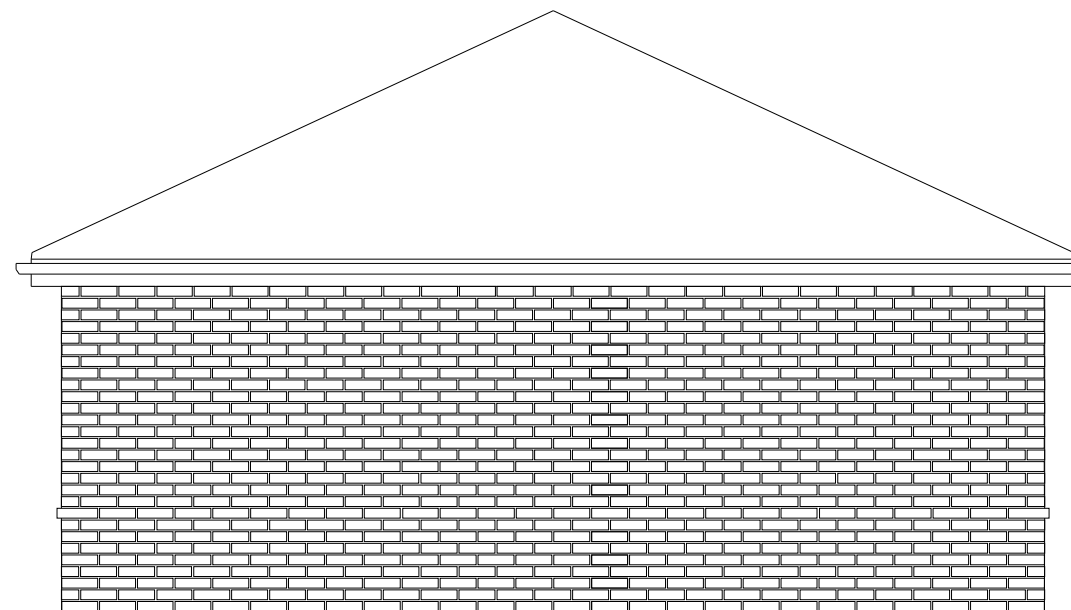

SIDE ELEVATION

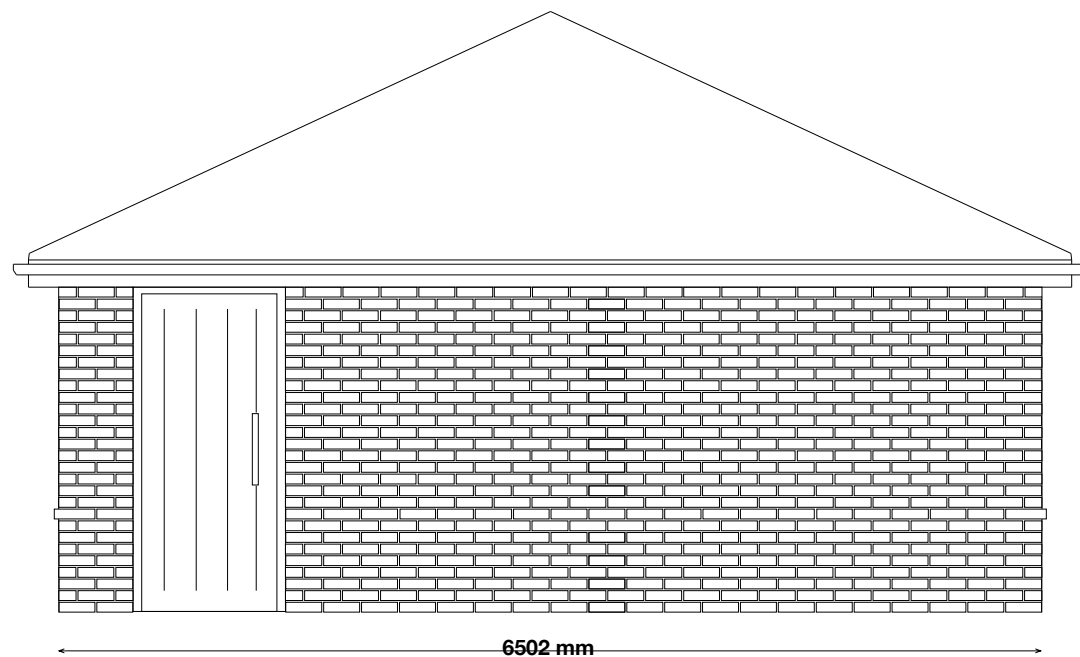

SIDE ELEVATION

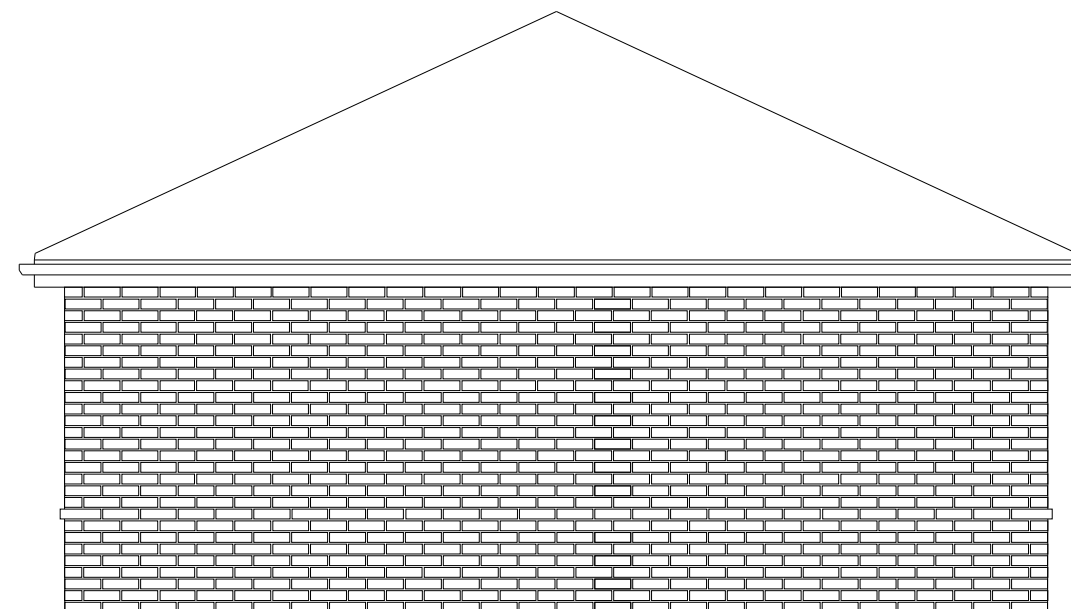

REAR ELEVATION

The Laurels
Billett Avenue
Proposed Garage Elevations
Drawing No. 004
Scale 1:50 on A3