




Front Elevation



Side Elevation Plot 27

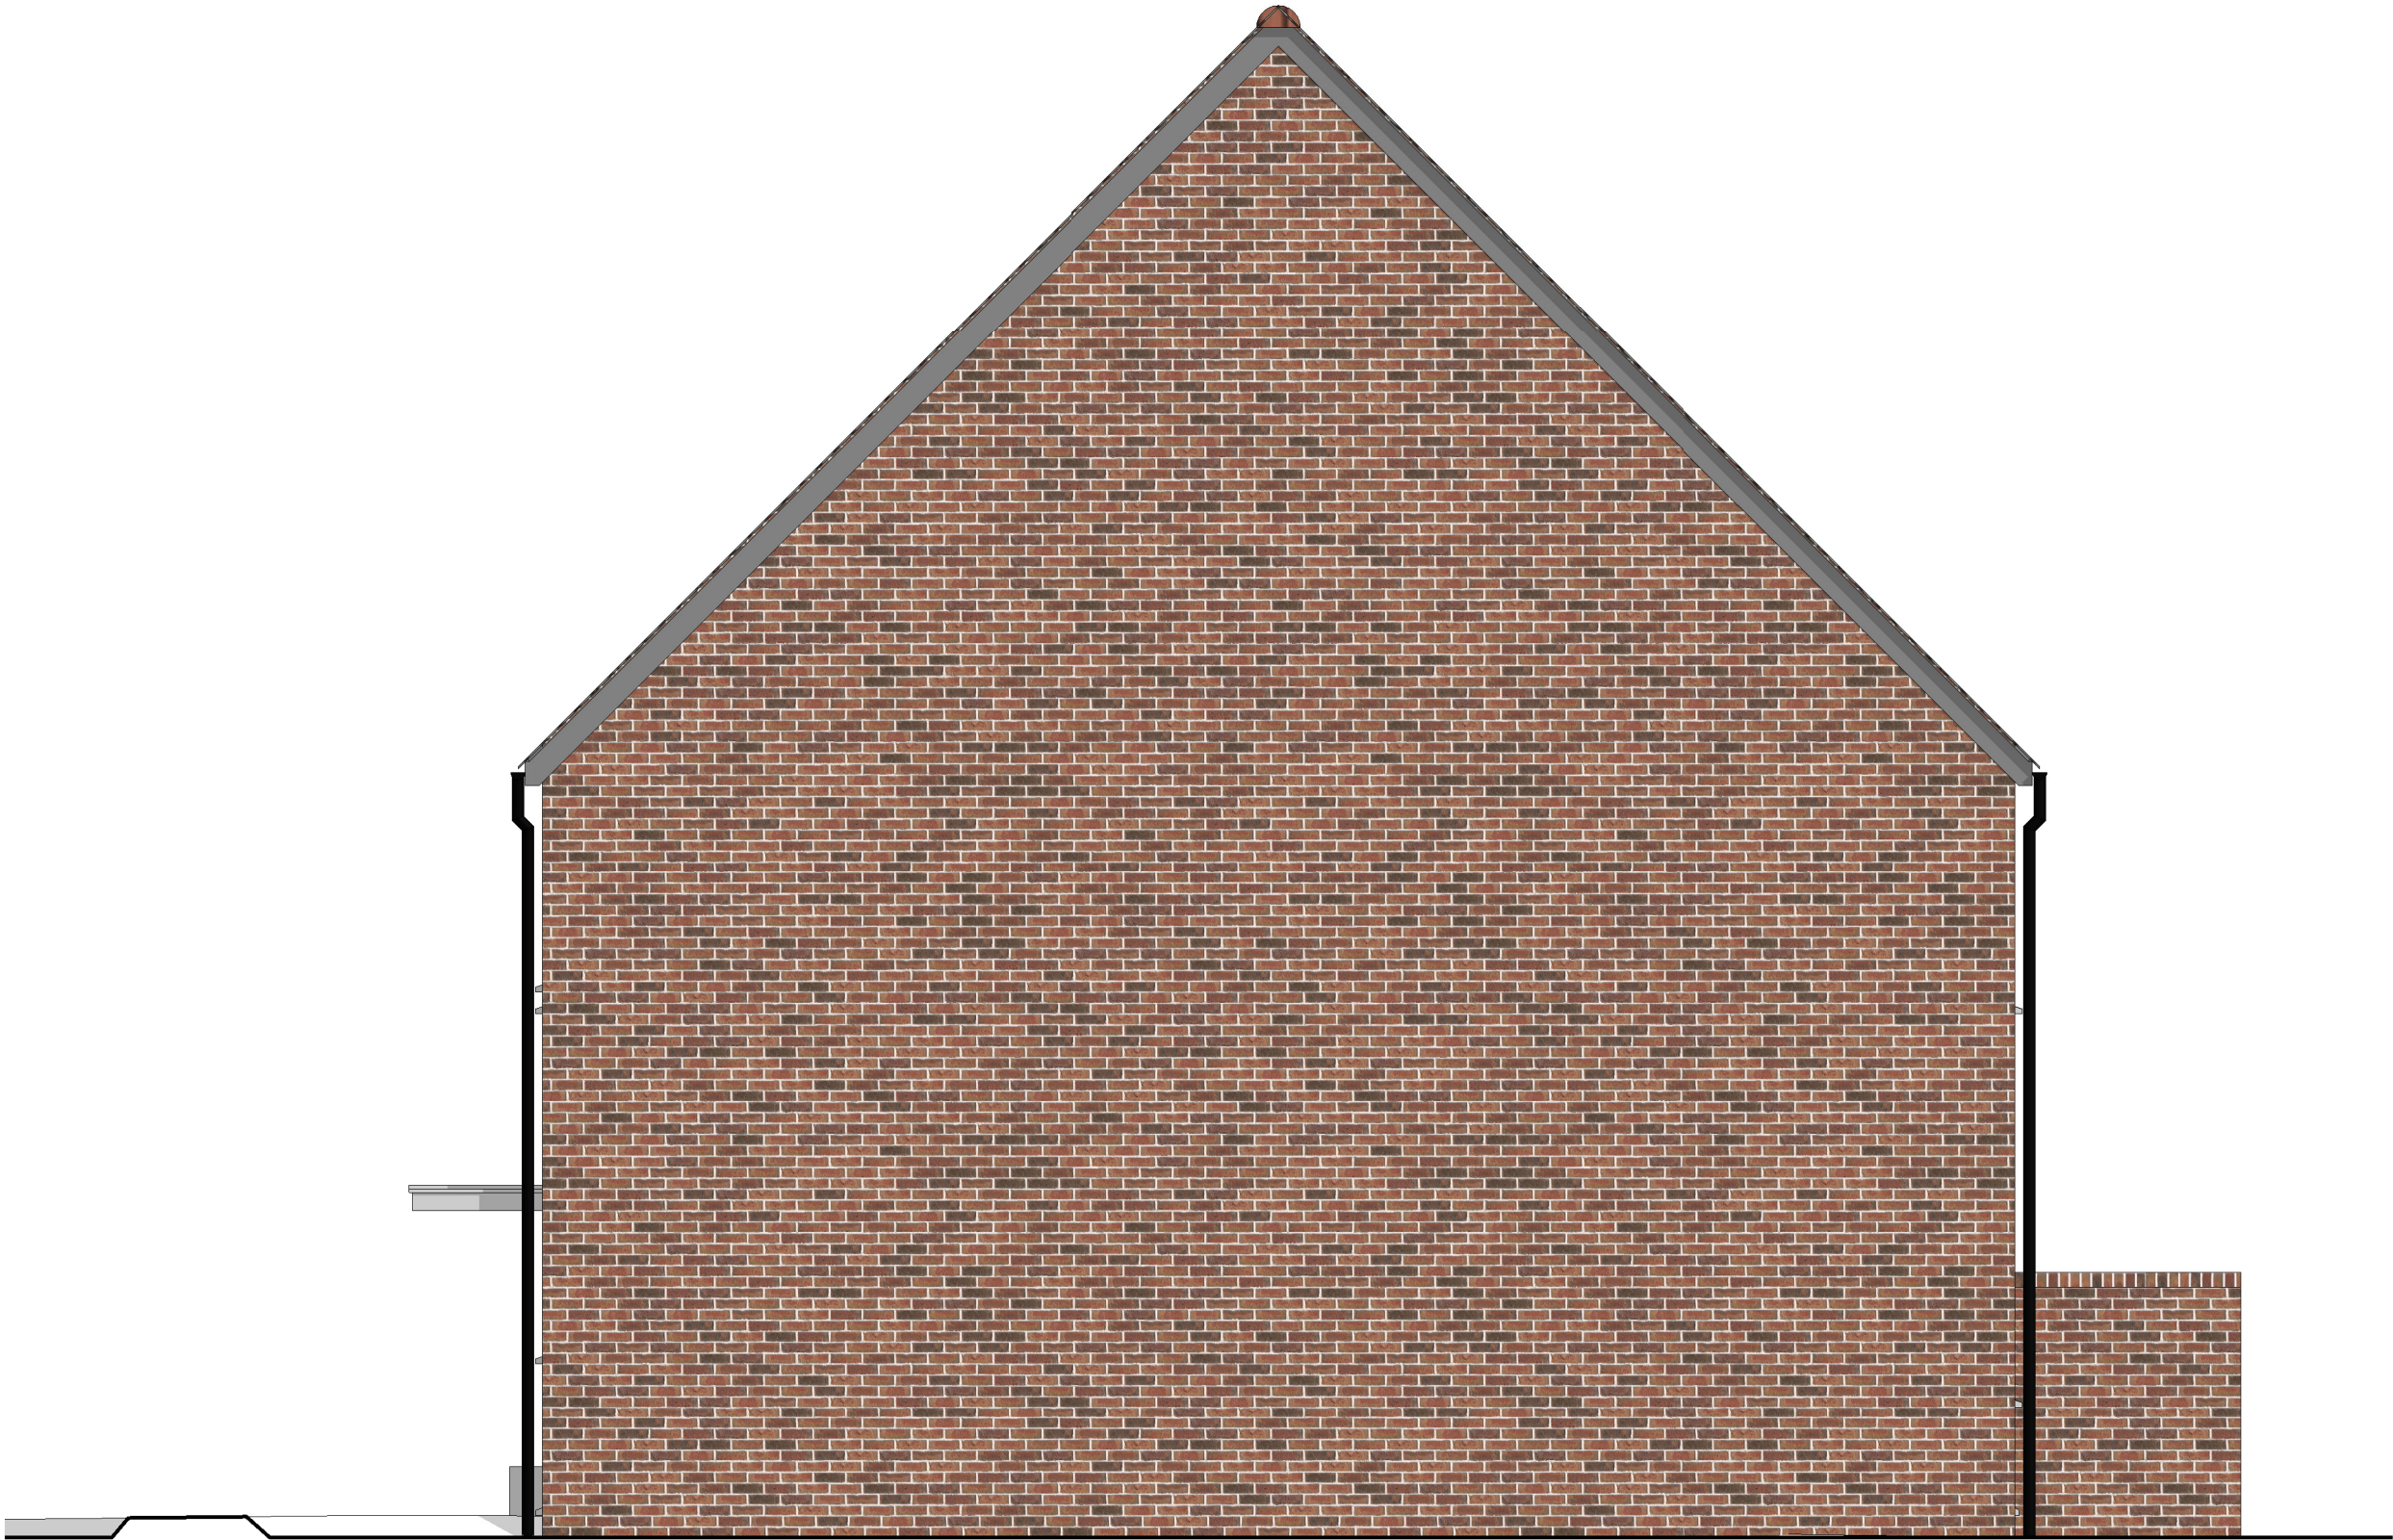


Rear Elevation



Side Elevation Plot 26

Bricks: FLB First Quality Multi

 

Re-Development
Colt Industrial Estate
Havant
Drew Smith

Drawing Title											
Rendered Elevations Plots 26-27 & 28-29 Handed											
Drawn	Date	Checked		Date	Scale @ A1						
AH	25/01/21	PWV		25/01/21	1 : 50						
Job No.	Pro.	Org.	Zone	Level	Type	Role	No.	Rev.			
18-197	CIE	MHA	F	ZZ	DR	A	SK039	P01			
Purpose of Issue											
FOR INFORMATION											

Ground Floor | Bicentennial Building
Southern Gate | Chichester
West Sussex | PO19 8EZ

T: 01243 774748
E: admin@mharchitects.co.uk
www.mharchitects.co.uk

Limited Company
Registered in England No.1994233



Notes

1. This drawing is the copyright of MH Architects Ltd
2. Do not scale this drawing except for Local Authority planning purposes
3. All dimensions must be checked on site by the contractor prior to commencement of works

Client Approval

A - Approved
B - Approved with comments
C - Do not use

Rev.	Revision Note/Purpose of Issue	Drw By	Date	Chk By	Date
------	--------------------------------	--------	------	--------	------