
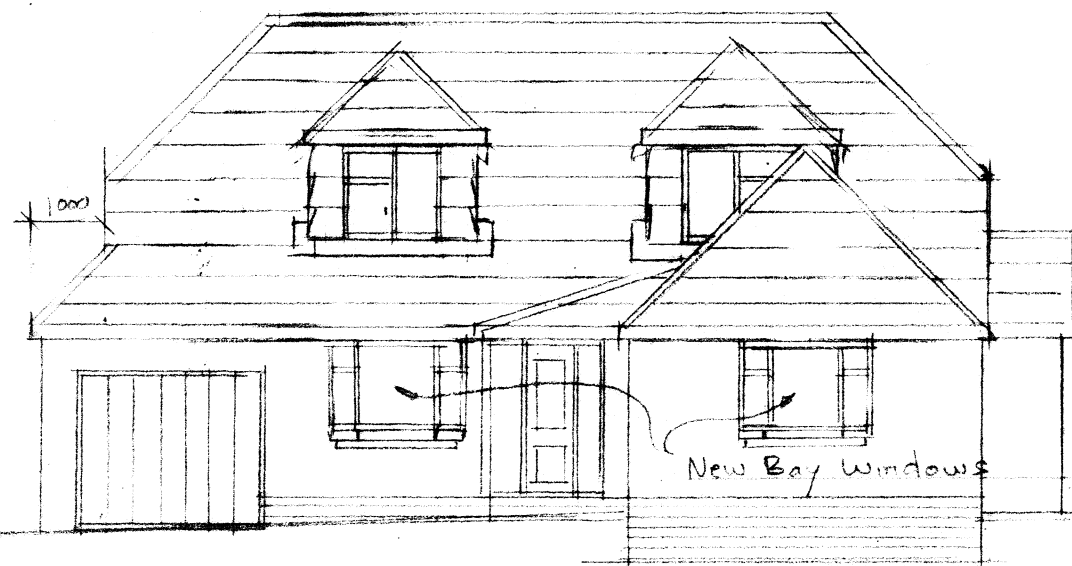


PROPOSED REAR EXTENSION REVC


2 ASHWOOD CLOSE, BEDHAMPTON PO9 3QT

Scale 1:100 @ A3


0 1 2 3 4 5 6

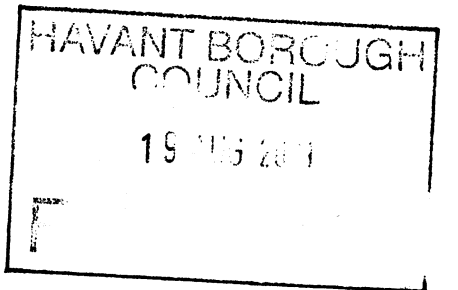


FRONT ELEVATION

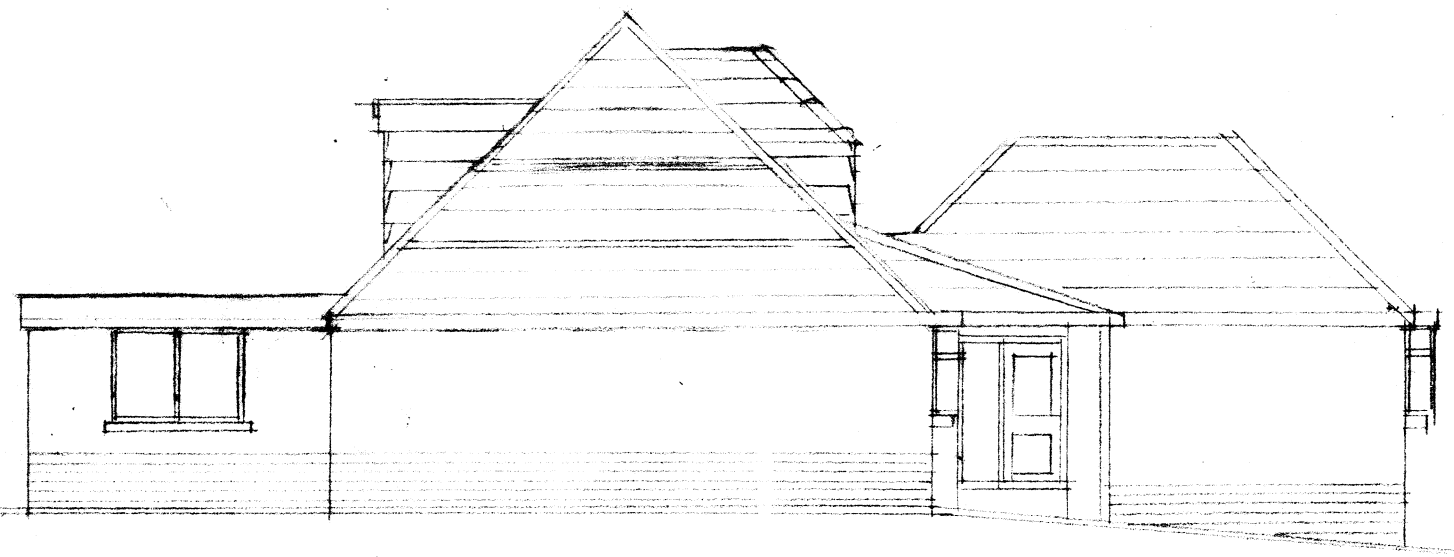

SIDE ELEVATION

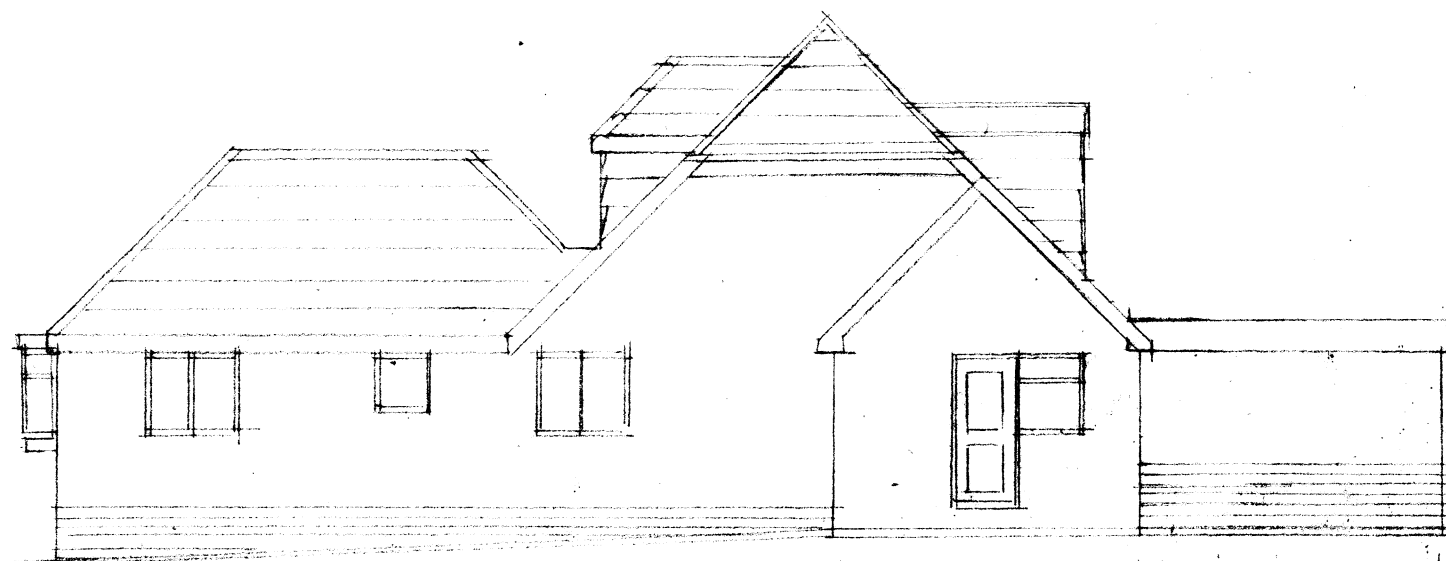

SIDE ELEVATION

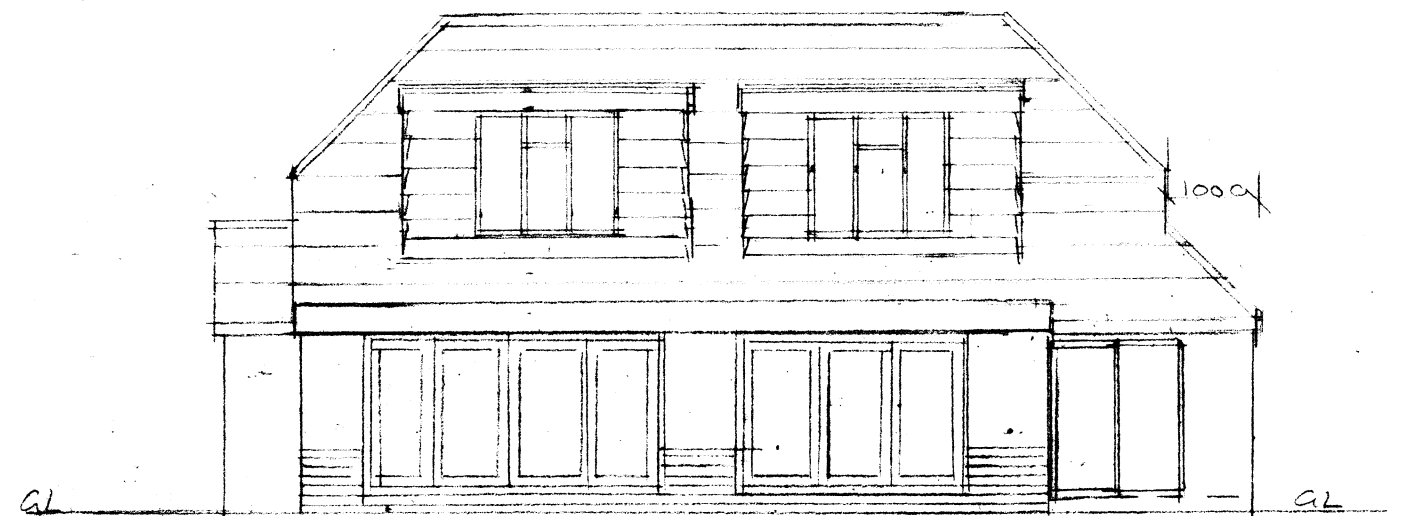

REAR ELEVATION