


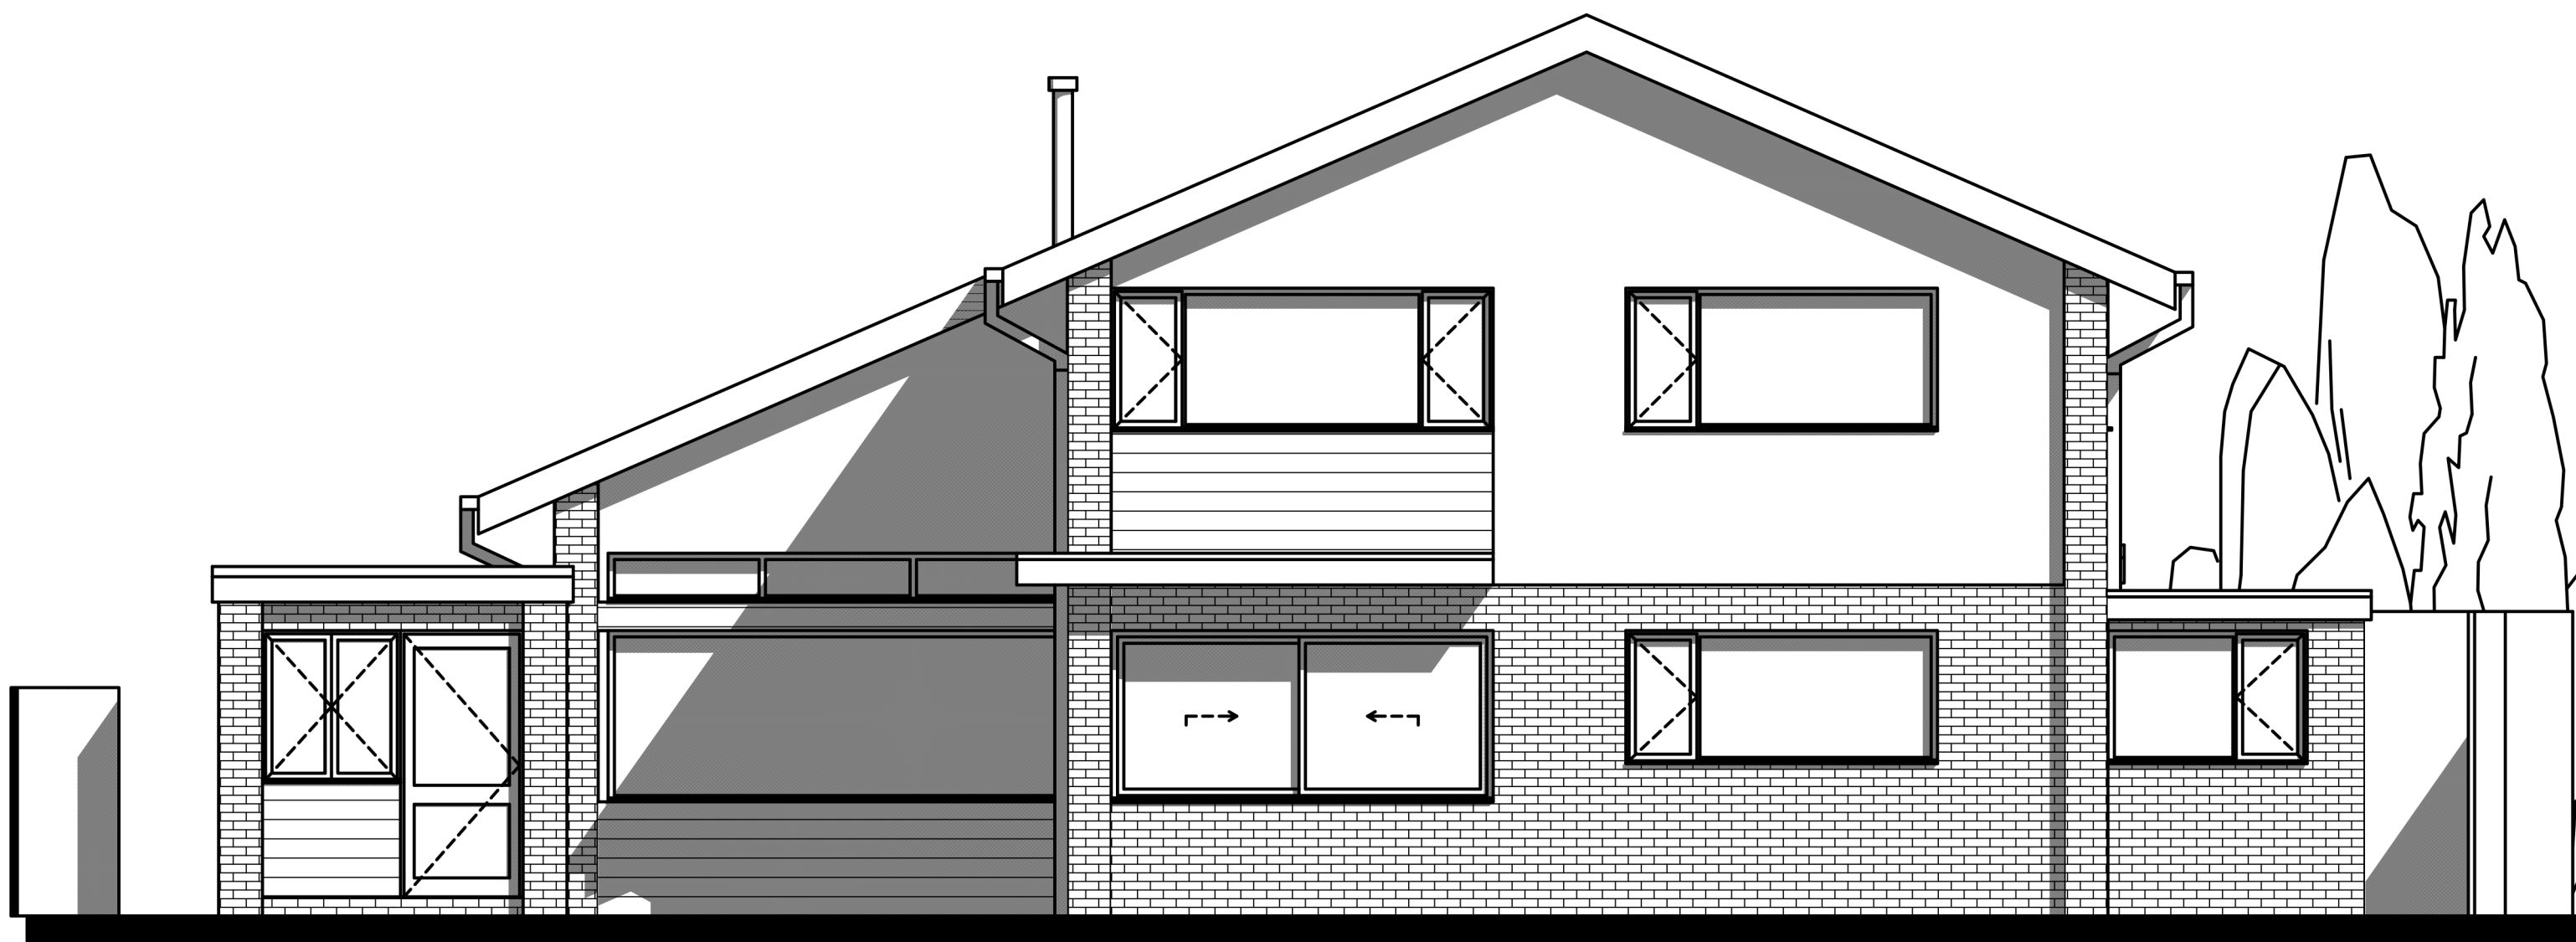

Existing South Elevation



1:50 @ A2

P03	Planning Issue	04.03.2021
P02	Pre App Issue	27.01.2021
P01	Frozen Layout	09.12.2020

Revision

Project No.
200207

Project Title
52 Maisemore Gardens
Rear Extension & Refurbishment
Works

Drawing Title
Existing South Elevation

Drawing No.	Rev
200207-CHK-XX-XX-DR-A-2002	P03


Drawing Date
Dec 2020

Scale of A2

Drawn By
TB

Checked By
AW

Status
RIBA Stage 01/02

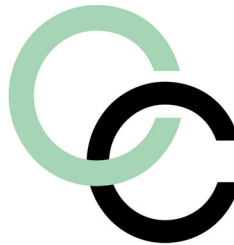

CHALK CREATIVES

T: 01243 956225
E: enquires@chalkcreatives.co.uk

Chalk Creatives Ltd
55 High Street, Emsworth,
Hampshire, PO107AN