


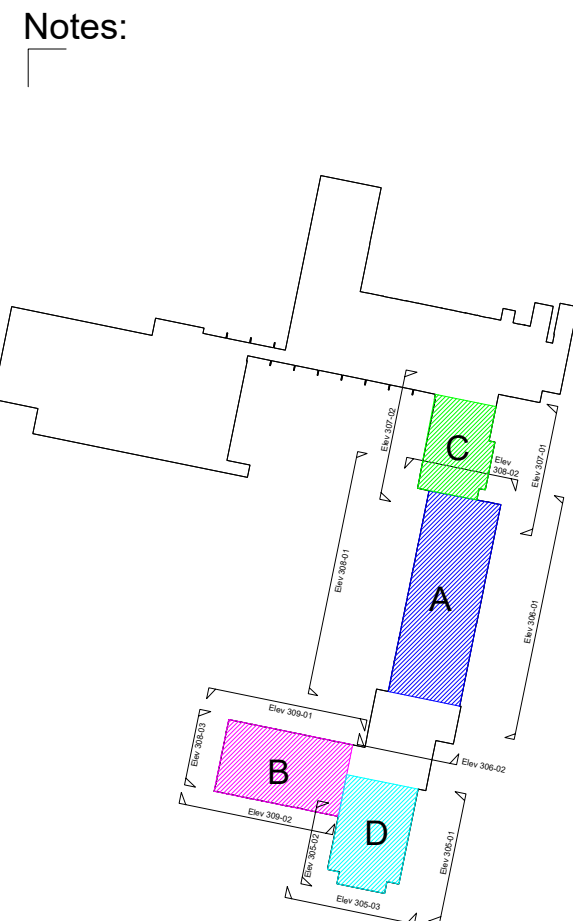


East Elevation - Building Ref 'D' Drg - 305 (1)


East Elevation - Building Ref 'A' Drg - 306 (1)




East Elevation - Building Ref 'C' Drg - 307 (1)

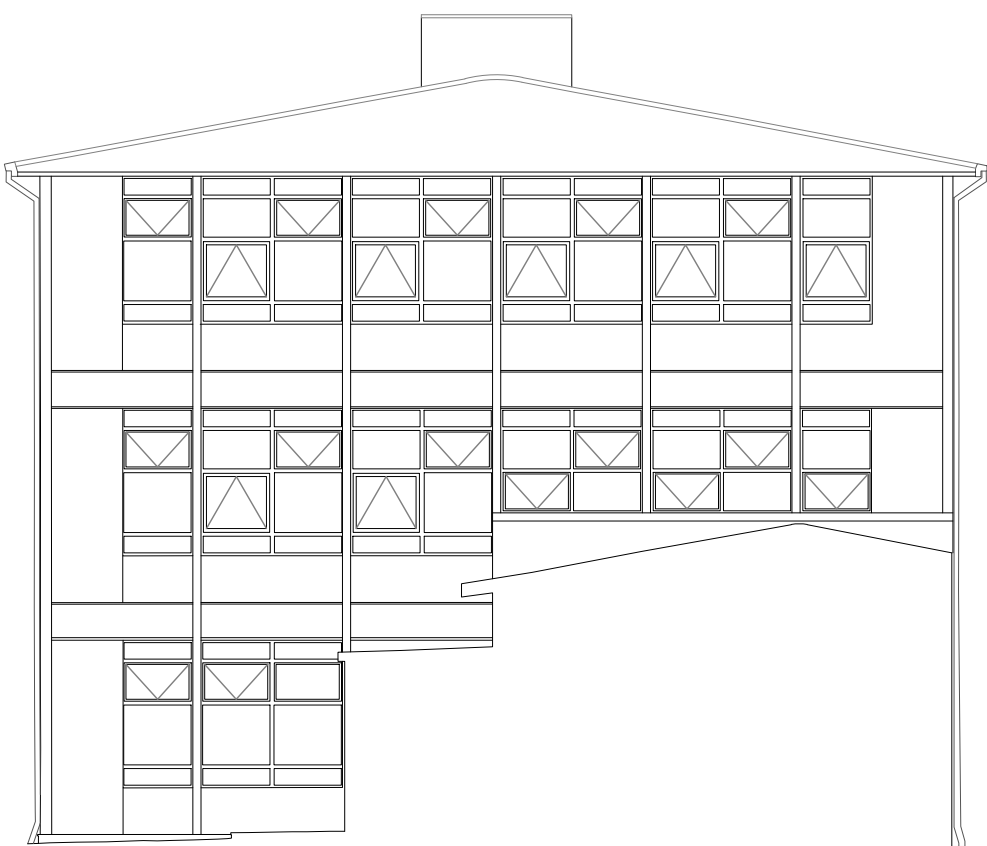


North Elevation - Building Ref 'A' Drg - 308 (2)

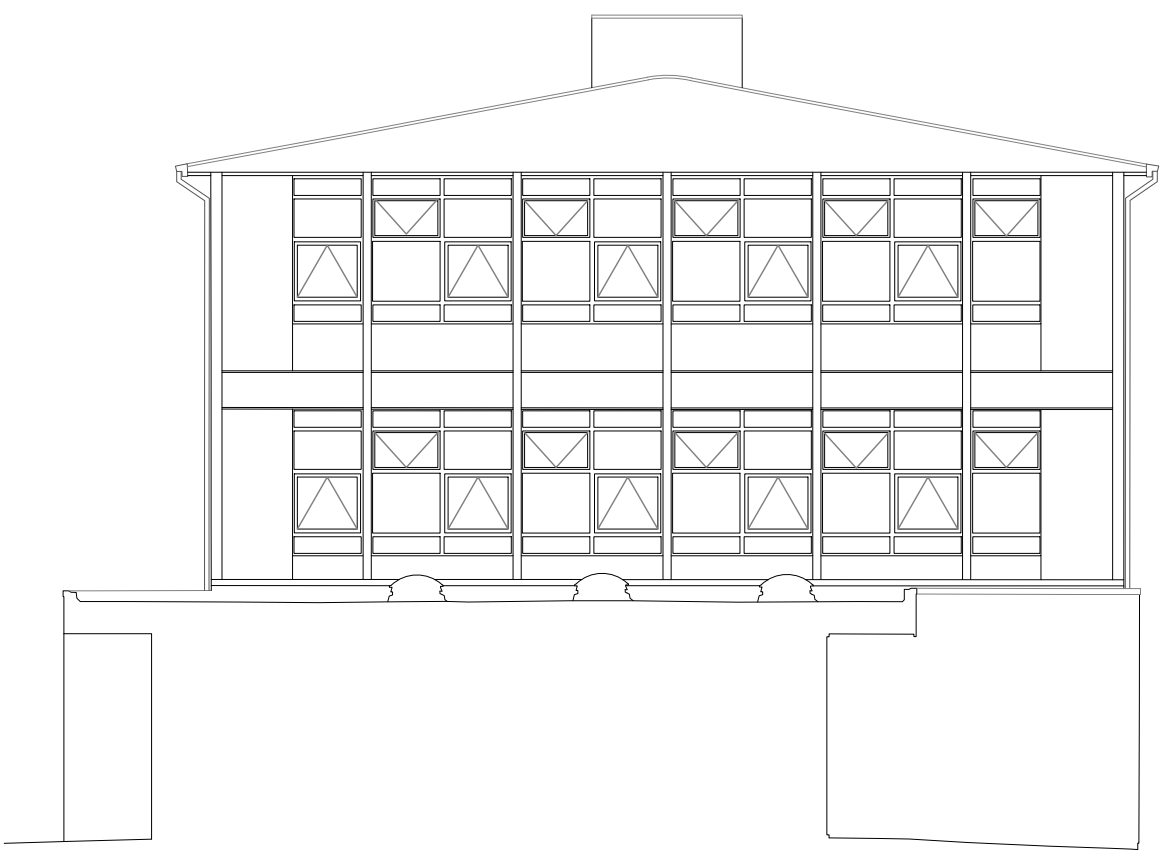

South Elevation - Building Ref 'A' Drg - 306 (2)

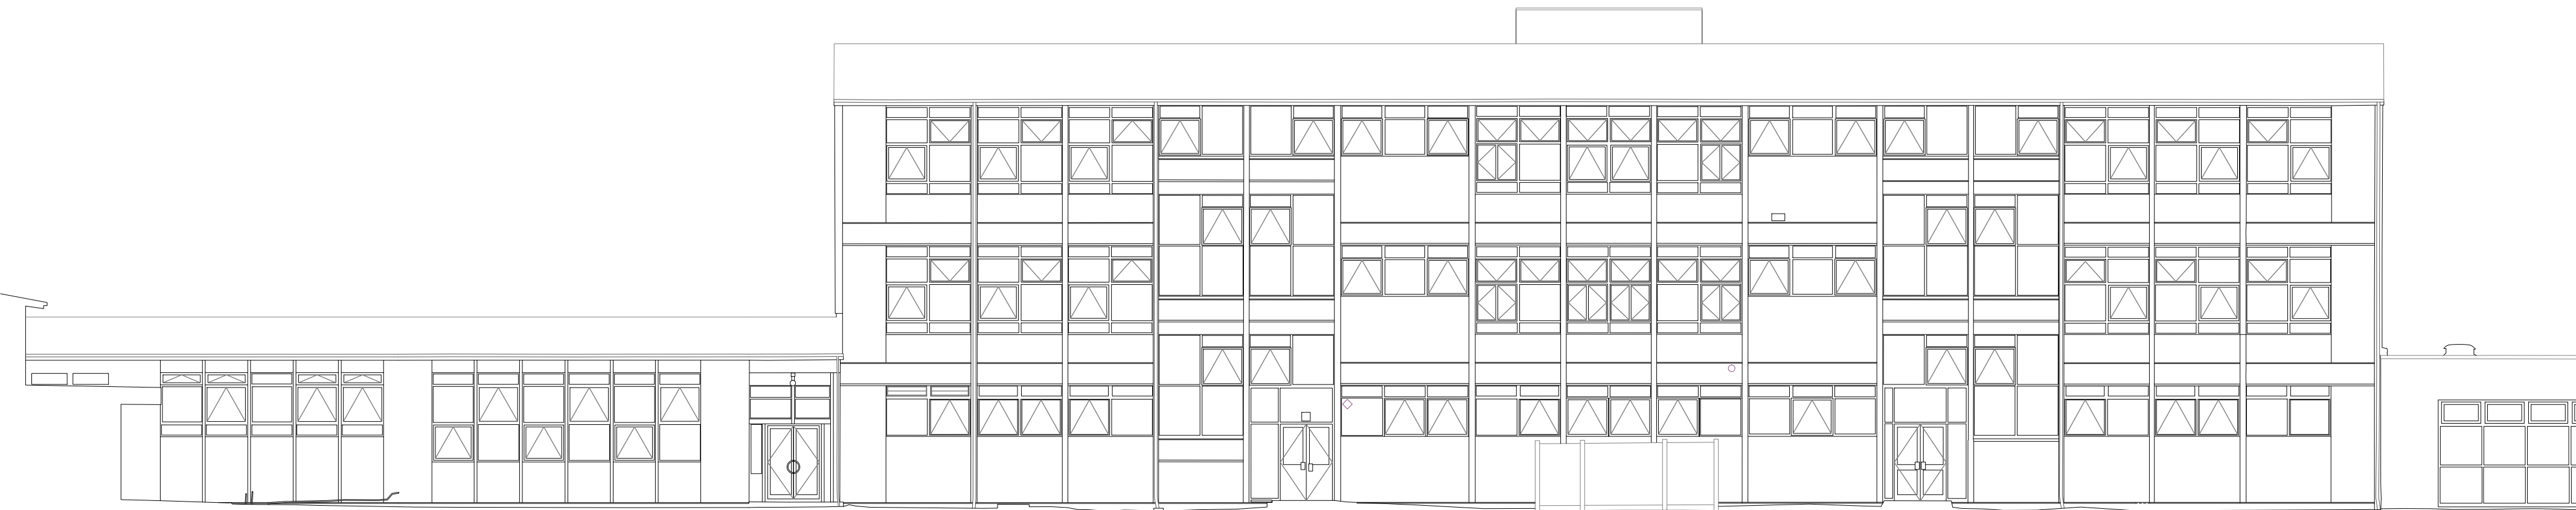

West Elevation - Building Ref 'C' Drg - 307 (2)

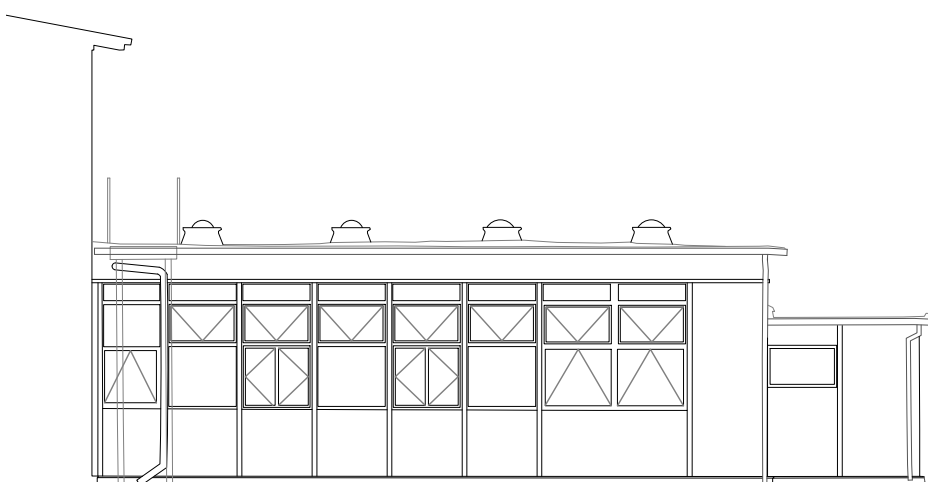

West Elevation -
Building Ref 'D' Drg - 305 (2)

P1	A2 APPROVED FOR PLANNING STAGE	05/01/2021	SA	js	
Rev	Description	Date	By	Chkd	

HCC Property Services,
Three Minsters House,
76 High Street, Winchester SO23 8UL
tel: (01962) 847801

Property Services

PROJECT NAME
Warblington School

SHEET NAME
Building A, C & D
Existing Elevations
GA Reference

SCALE	DRAWN	CHKD	APRV
1:125 @ A1	SA	js	SH

DRAWING No.
project code - originator - volume - level - type - role - number

C09314-HCC-00 -301	P1	00
--------------------	----	----

SUITABILITY	
code	description
A2	APPROVED FOR PLANNING STAGE