


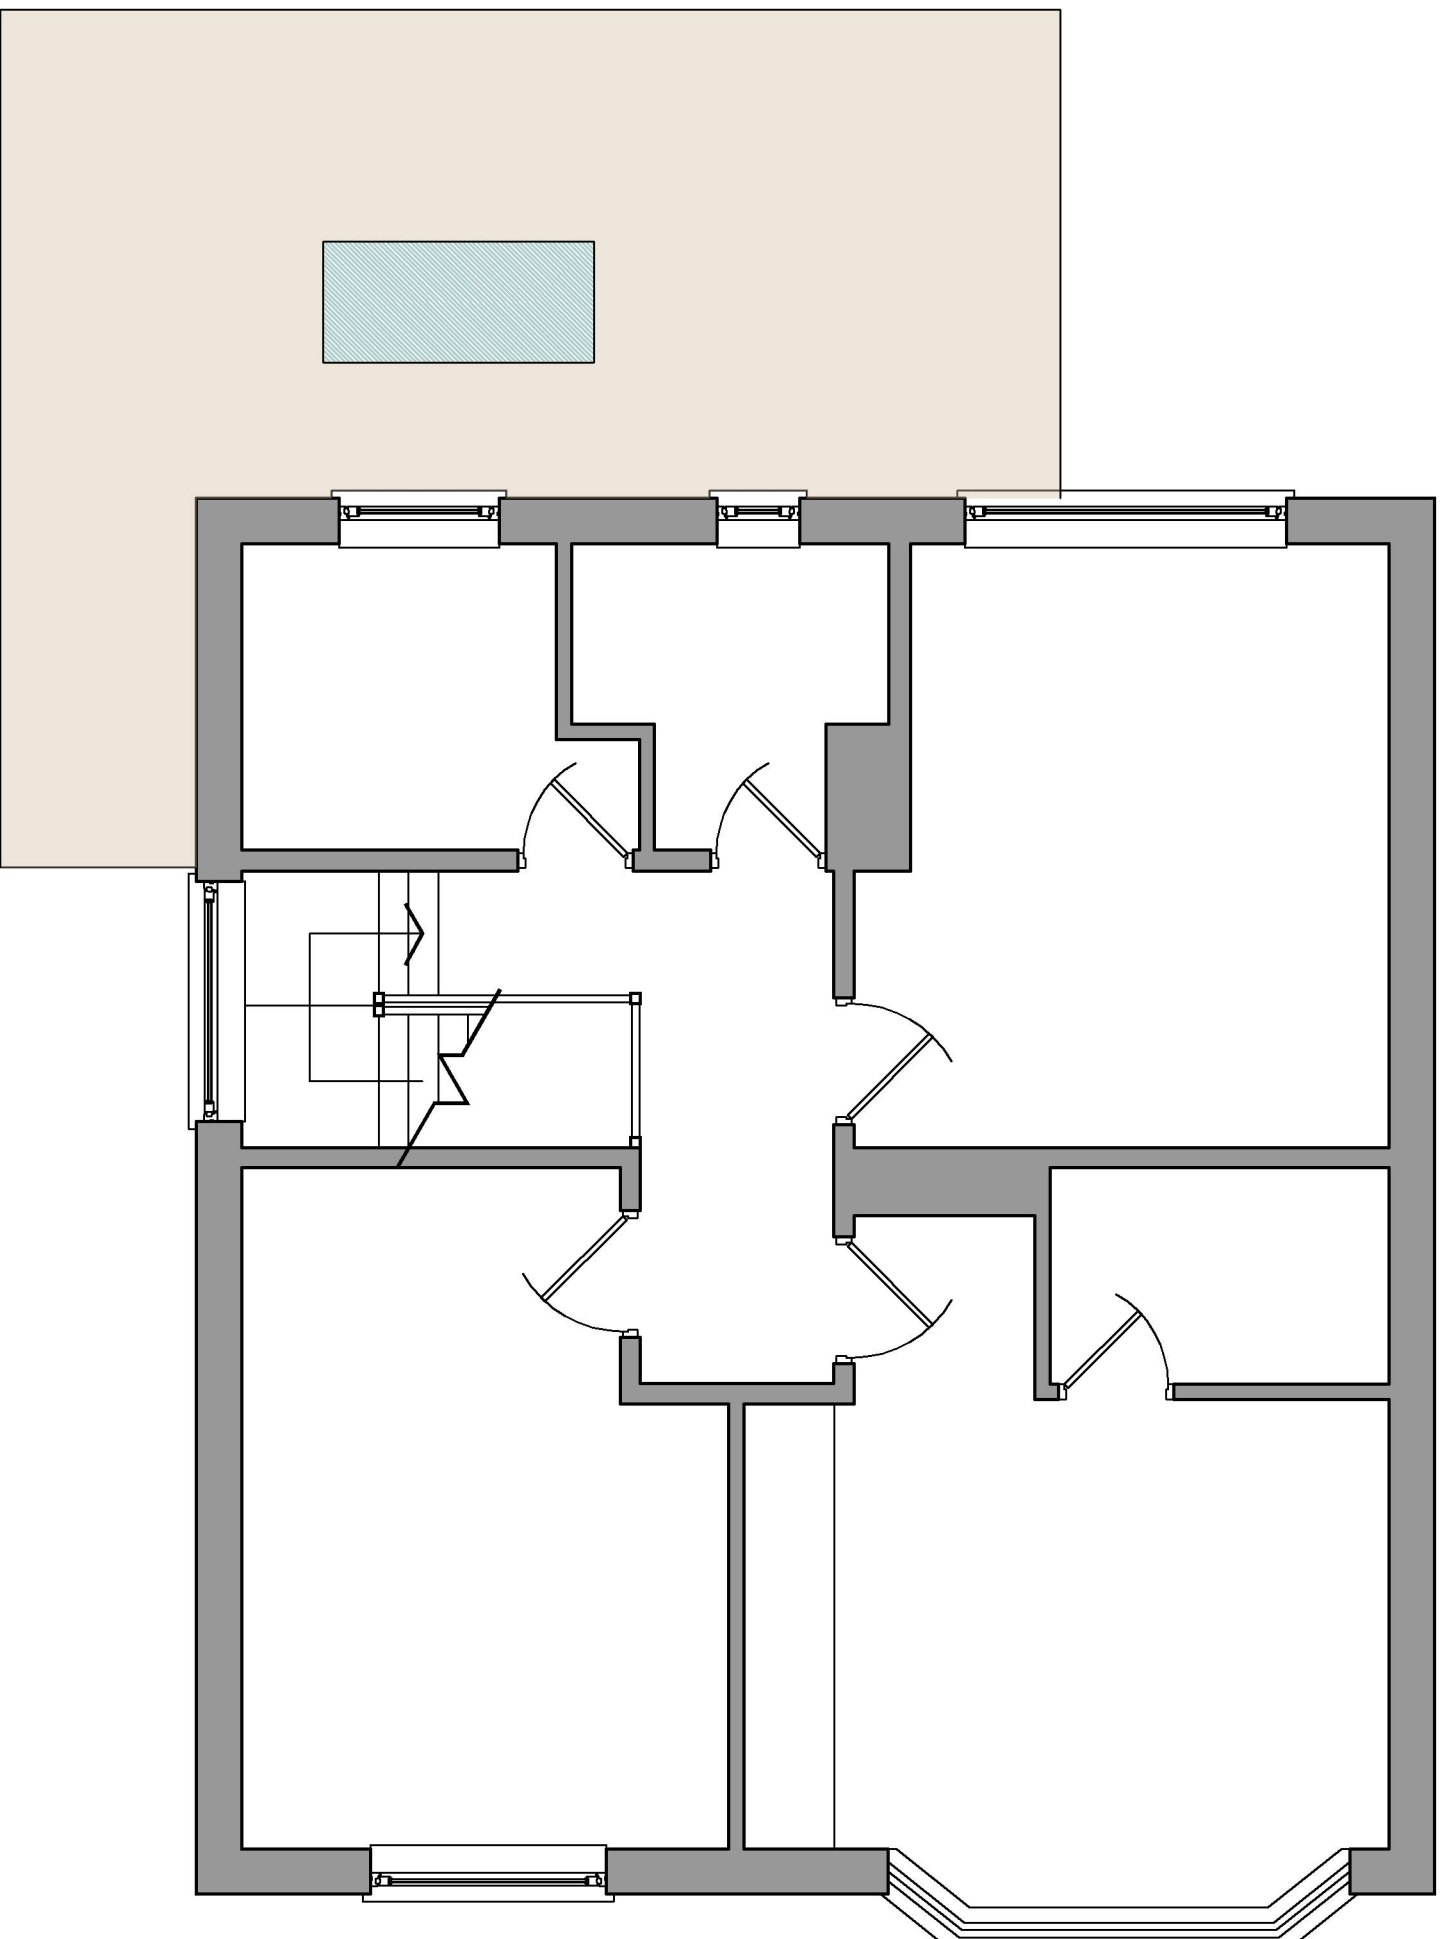

PROPOSED FIRST FLOOR AND ROOF PLAN
SCALE 1:50

Note:
Do not Scale from this Drawing (except for planning approval). All dimensions are in millimetres and to be checked on site. All Dimensions relating to subcontractors or suppliers work must be checked and agreed between the main contractor and the sub-contractors and suppliers.

DRAWING TITLE - CERTIFICATE OF LAWFULNESS - PROPOSED FIRST FLOOR PLAN	DATE -	Sept 2020		SCALE -	1:50 @ A3	
	DRN -	CHK -		DRAWING REF -	REV	
	gpn	-		20167 PL301	-	
CLIENT - Mr & Mrs Carter, 11 Queen Anne's Drive, Bedhampton, Hants.						

Gavin Page BA(hons)
tel. 07747 011252
email. gavin.page77@gmail.com