



HAVANT BOROUGH
COUNCIL
17 DEC 2021
RECEIVED



PROPOSED FRONT ELEVATION

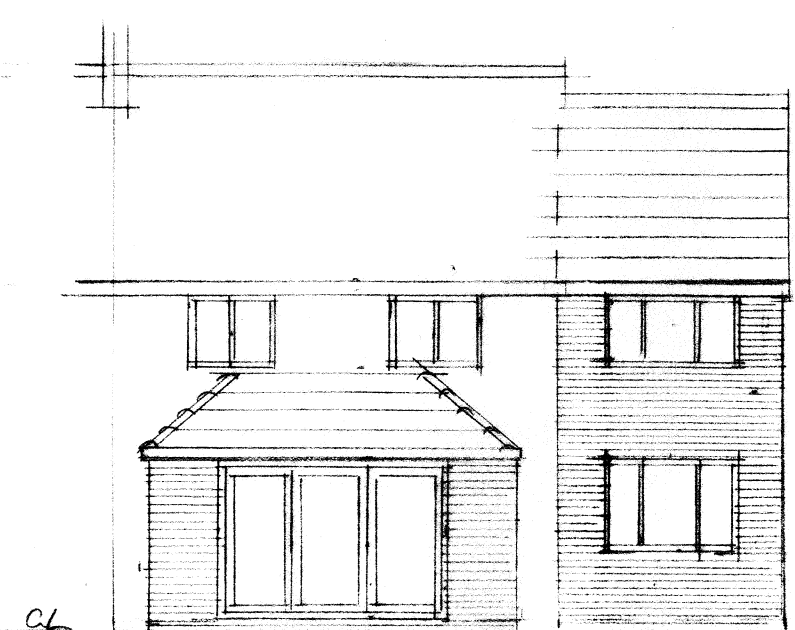


PROPOSED REAR ELEVATION

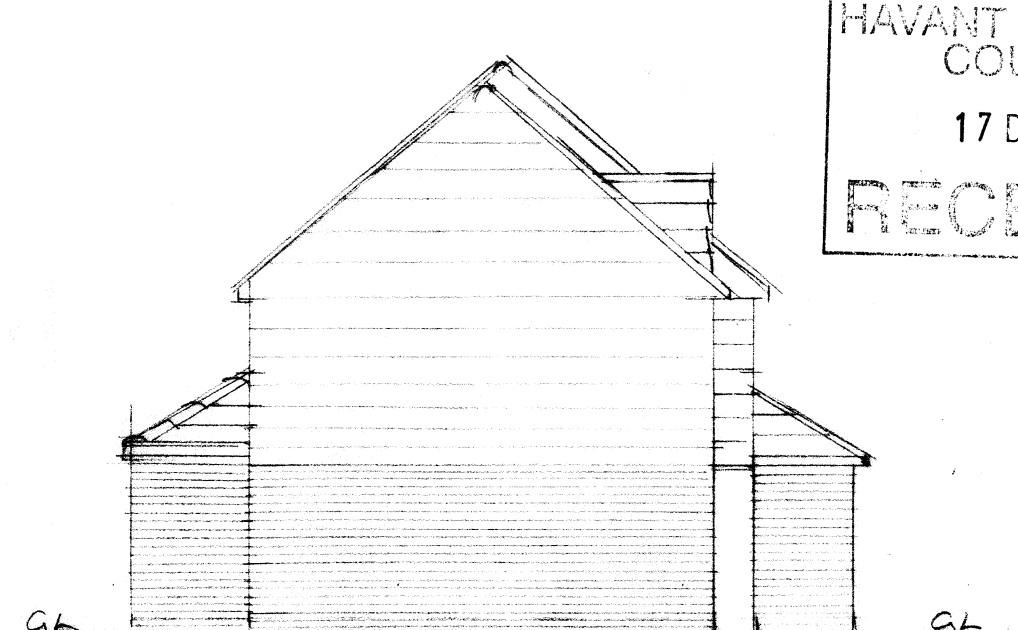


PROPOSED SIDE ELEVATION


3000 4800 3000 1500 6200 200

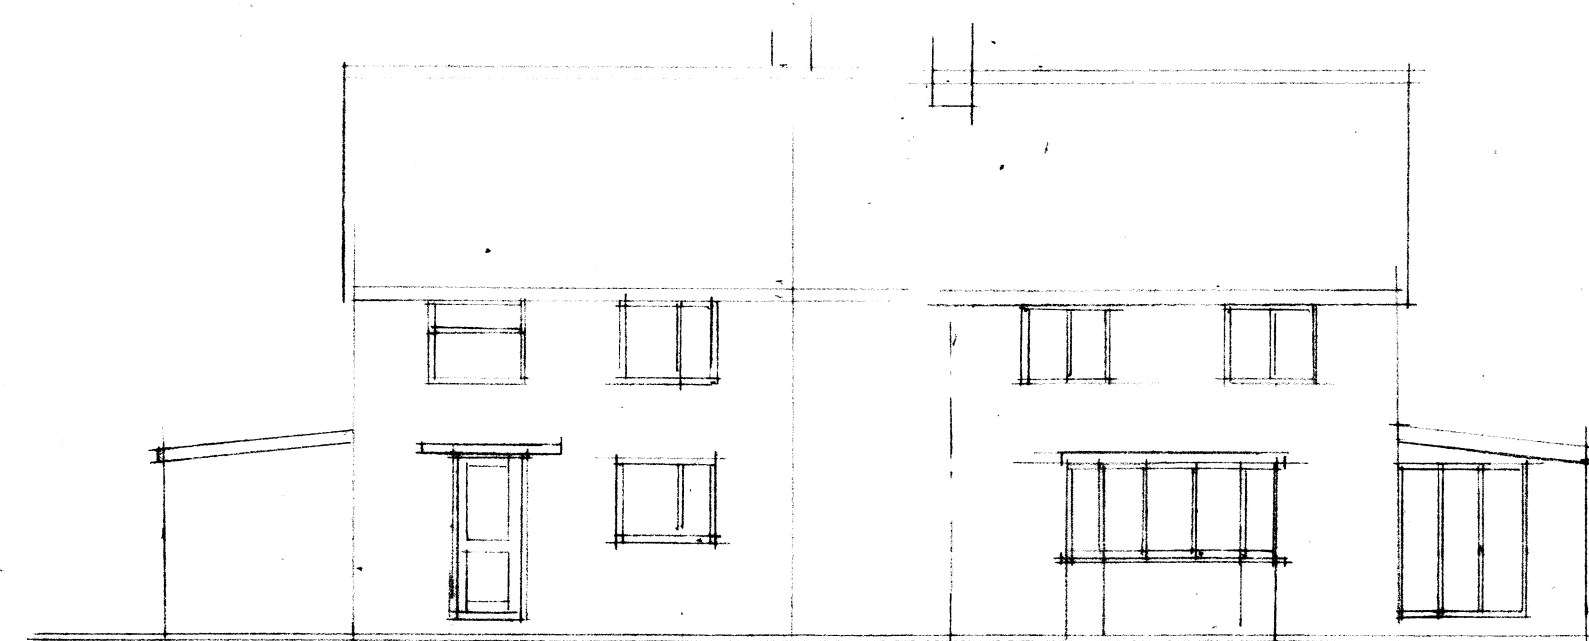

EXG FRONT ELEV

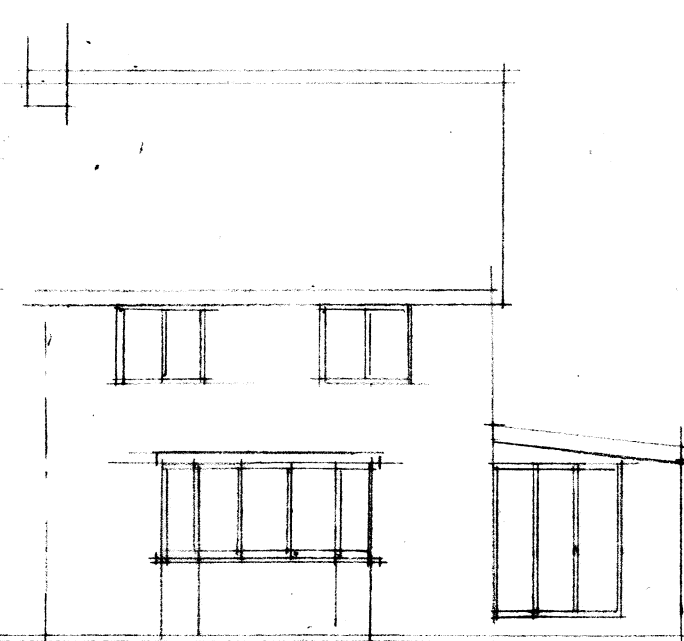

EXG REAR ELEV

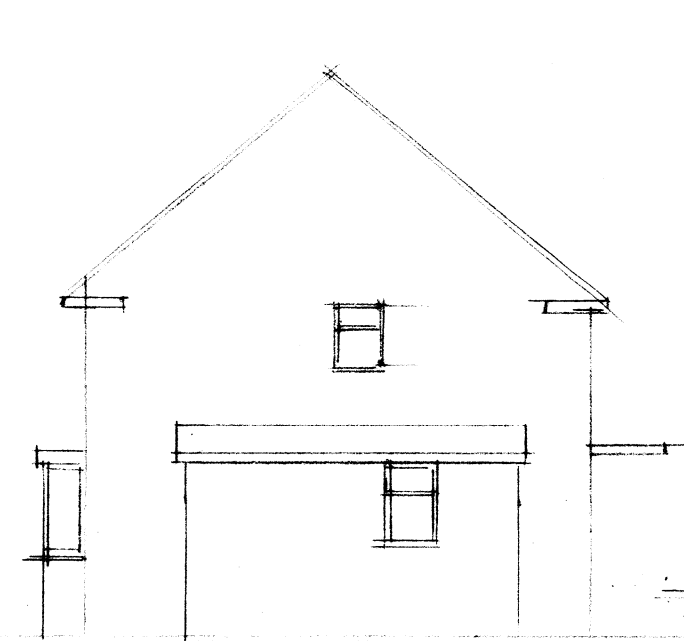

EXG SIDE ELEV.

PROPOSED DOUBLE STOREY SIDE AND SINGLE STOREY REAR
EXTENSIONS. 16 BONDFIELDS CRES. LEIGH PARK PO95EP.
PROPOSED ELEVATIONS SCALE 1:100 @ A3

0 1 2 3 4