



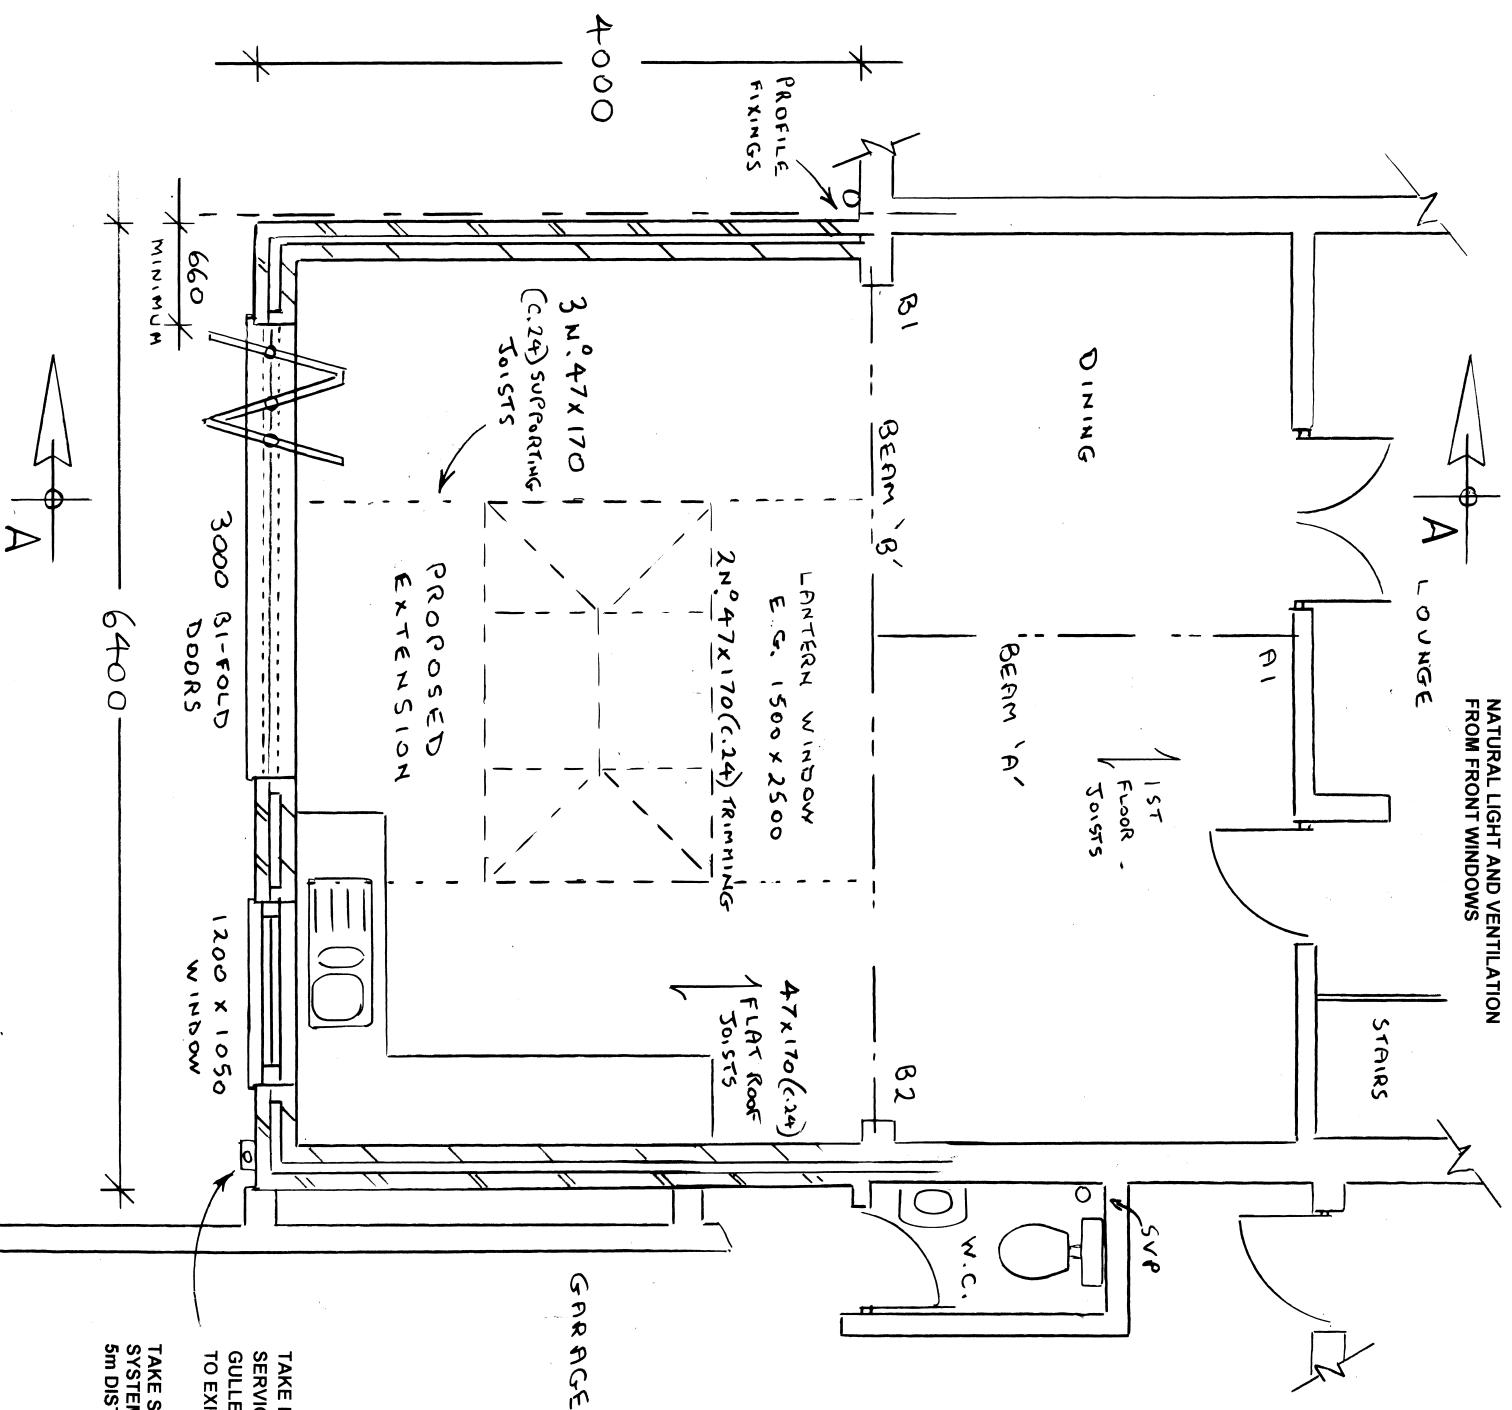


TAKE FIRST FLOOR BATHROOM SERVICES AND NEW TRAPPED GULLEY TO SIDE OF HOUSE AND TO EXISTING SEWER

TAKE SURFACE WATER TO EXISTING SYSTEM OR NEW SOAKAWAY 1m² AT 5m DISTANCE FROM BUILDING.

CATNIP CG90/100 LINTELS TO ALL NEW OPENINGS, OR EQUIVALENT.

PROPOSED GROUND FLOOR 1:50

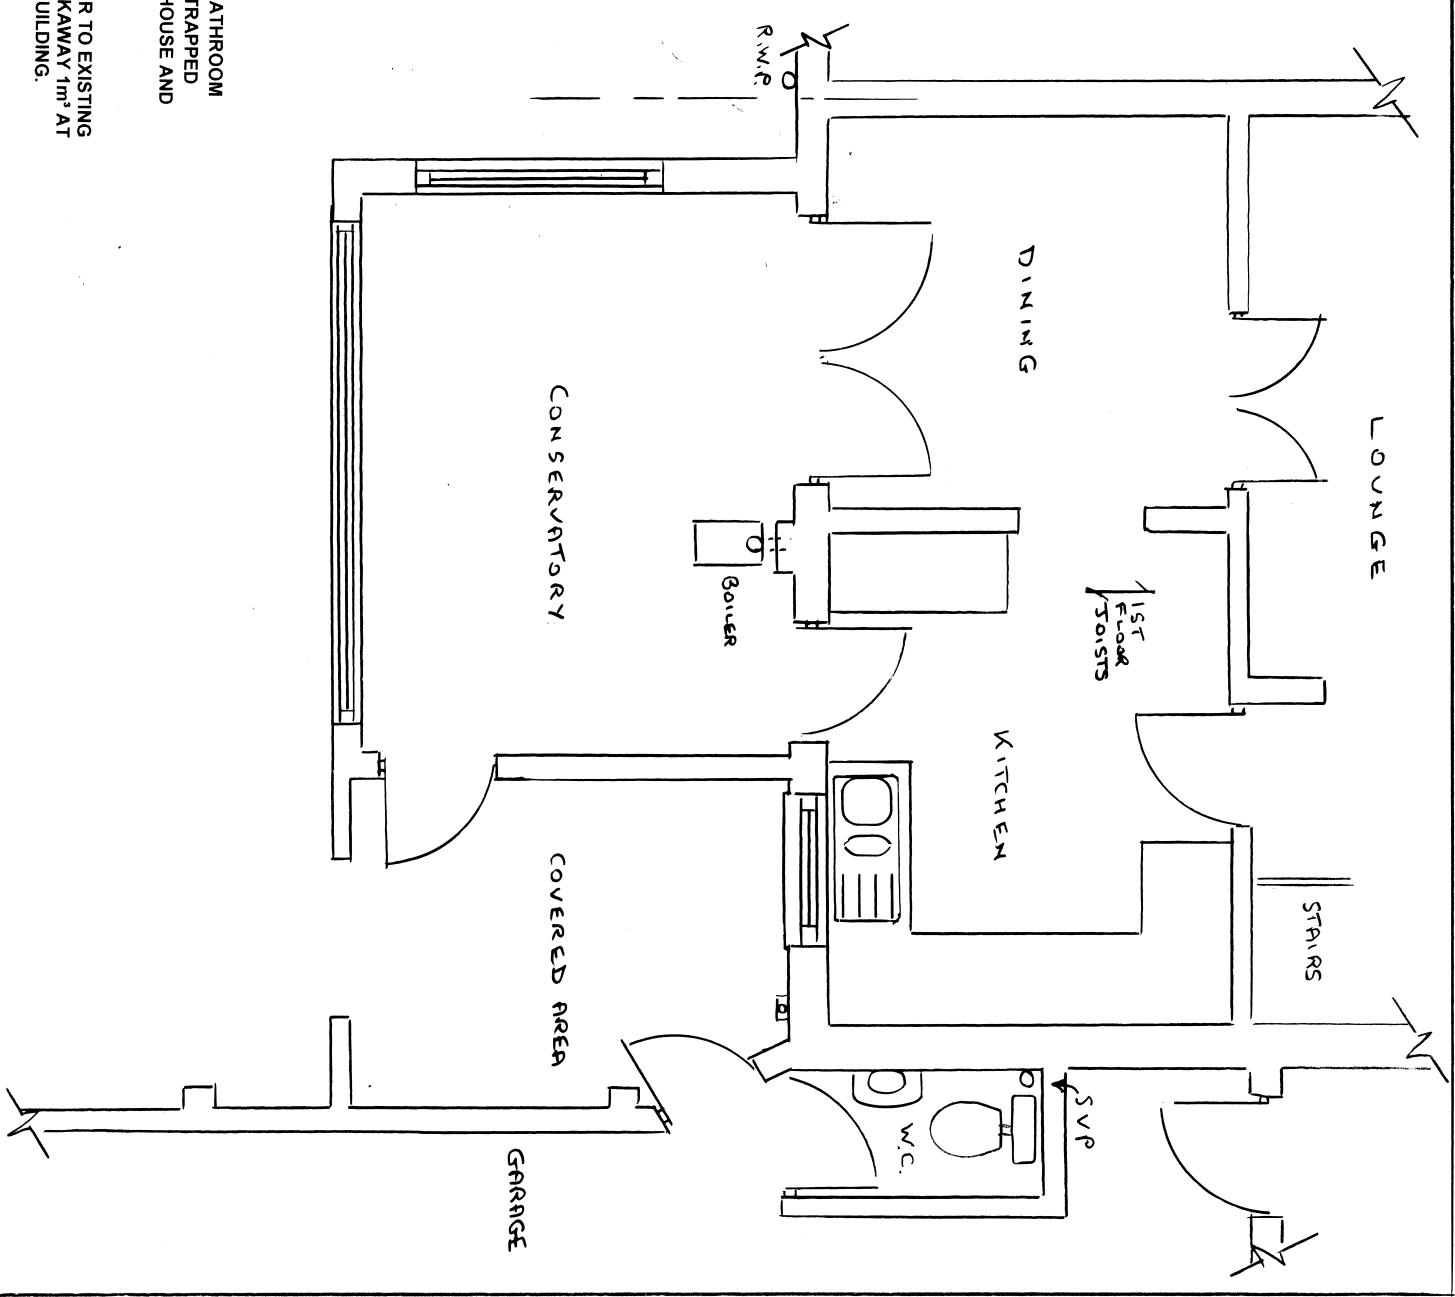 

EXISTING GROUND FLOOR 1:50

BEAMS AND PADSTONES

- BEAM 'A' 178 x 102 x 19Kg U.B.
- BEAM 'B' 254 x 254 x 73Kg U.C. PLUS 6mm M/S TOP PLATE TO FIT WALL IF REQUIRED.
- PADSTONE 'A1' 300 L x 100 W x 140 deep DENSE CONCRETE
- PADSTONE 'B1' AND 'B2' WIDTH OF WALL X 300 L x 150 deep DENSE CONCRETE
- Connections Beams 'A' to 'B' Shown on calculation sheets

ROGER CLARK (ARCHITECTURAL SERVICES)
Tel: 023 9237 3841

PLAN No: 240/432 / 1

Floor Plans Scale: 1:50 @ A3

PROPOSED EXTENSION
9 BURNSIDE
WATERLOOVILLE

OVERALL MEASUREMENTS TO BE CHECKED ON SITE PRIOR TO CONSTRUCTION WORK COMMENCING