



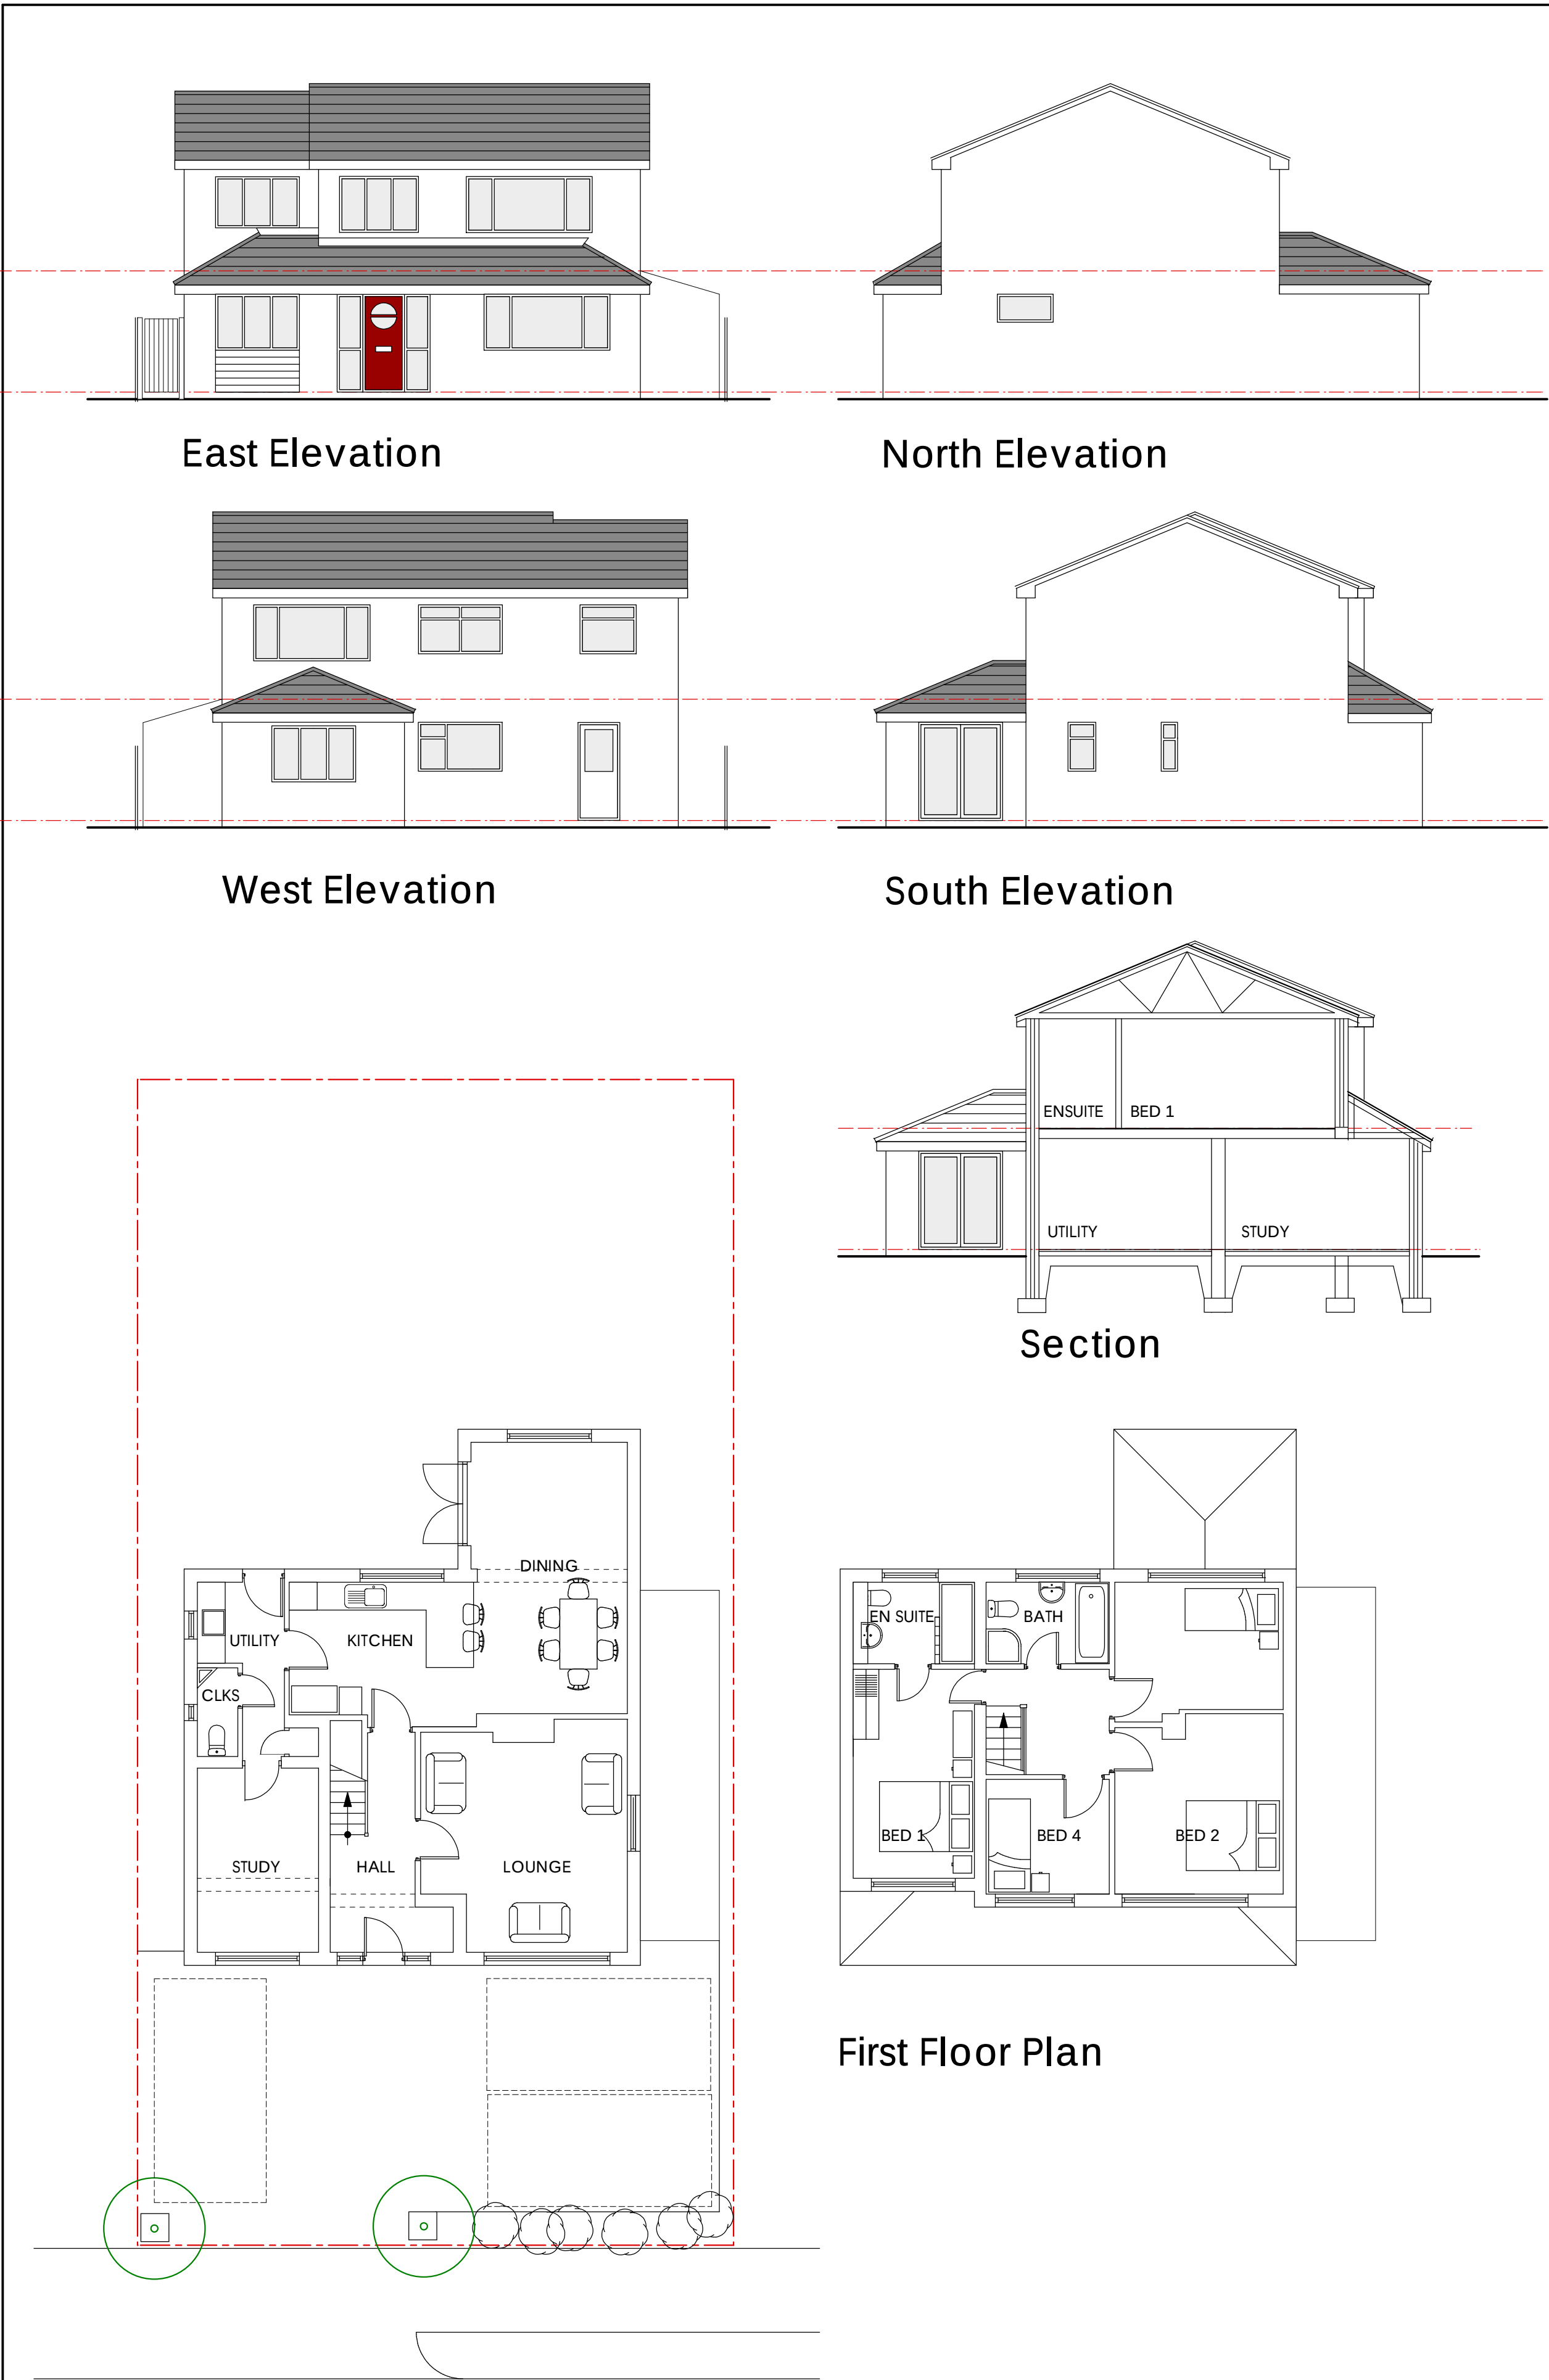

Ground Floor Plan

EXISTING

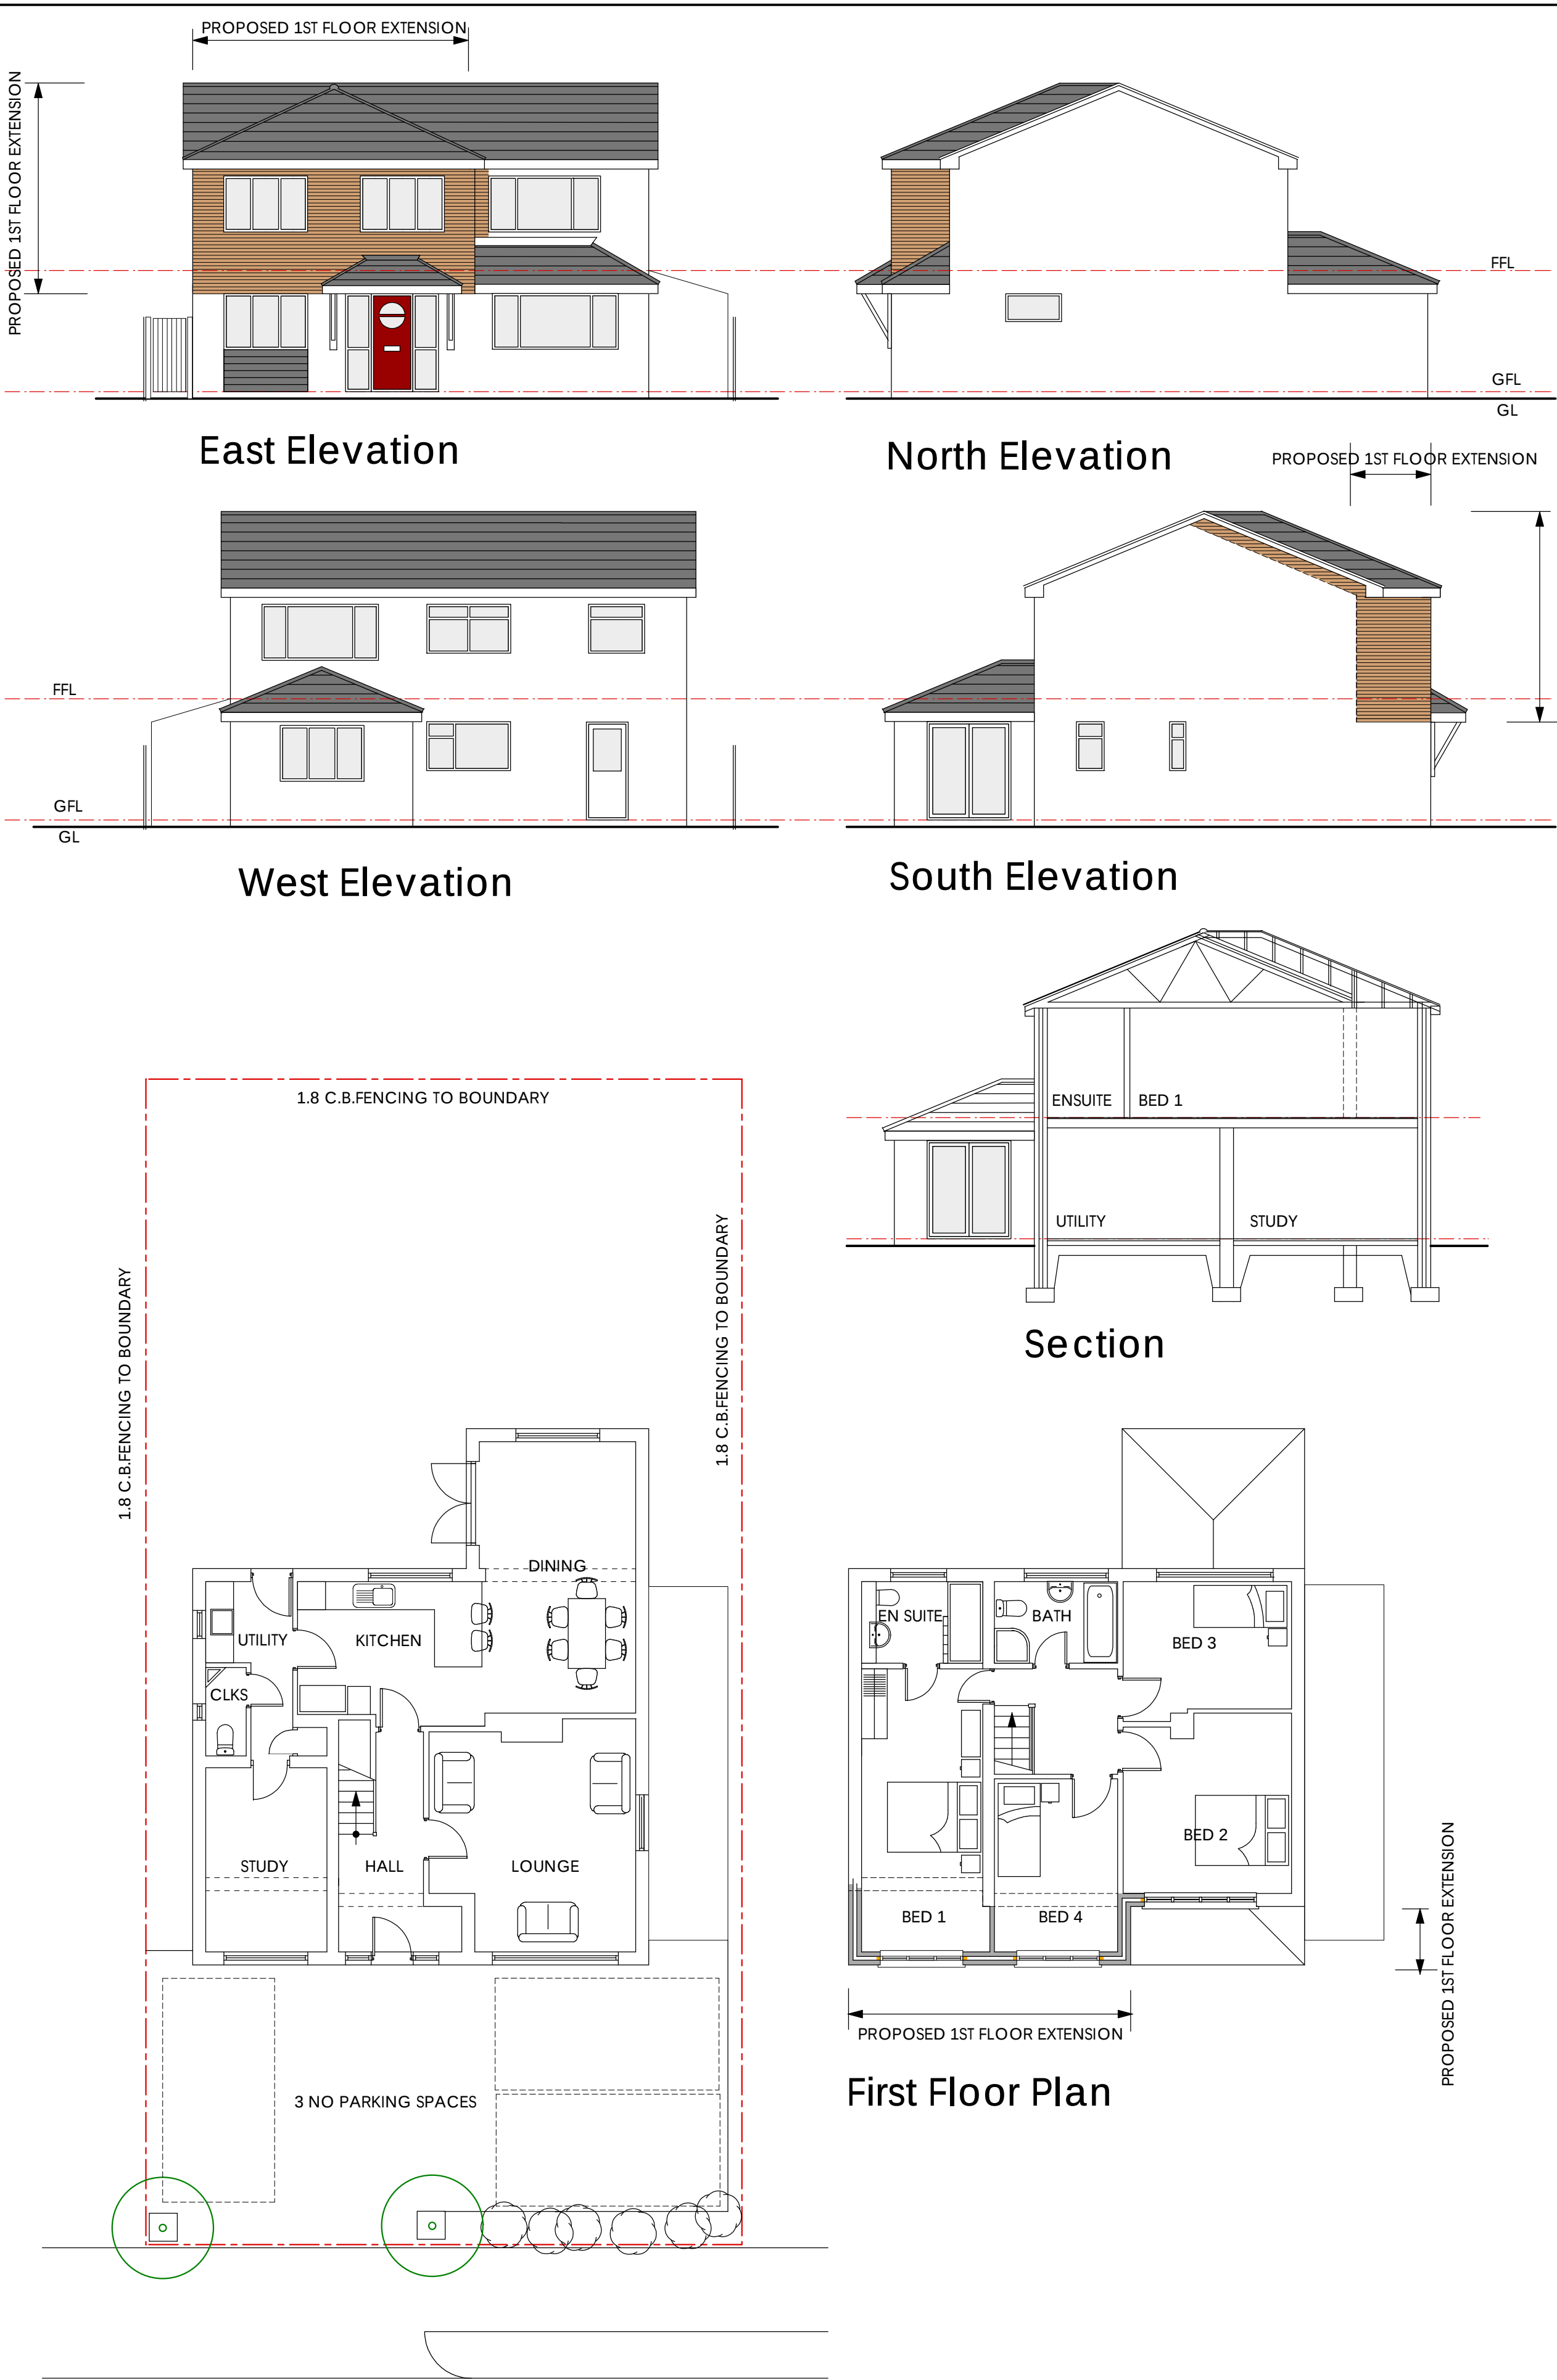

ITCHENOR ROAD

Ground Floor Plan

PROPOSED


NOTES

MATERIALS


ROOF : CONCRETE INTERLOCKING ROOF TILES
AS EXISTING

WALLS: FACE BRICKWORK AS EXISTING

WINDOWS : UPVC AS EXISTING

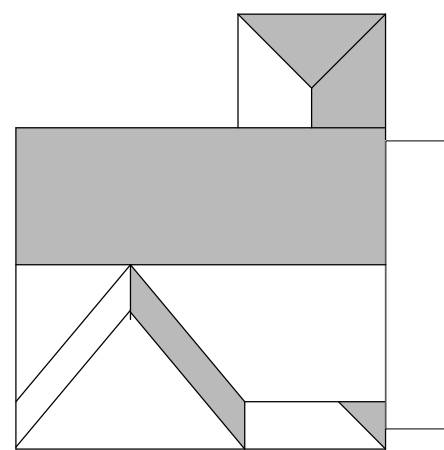

Roof Plan 1:200

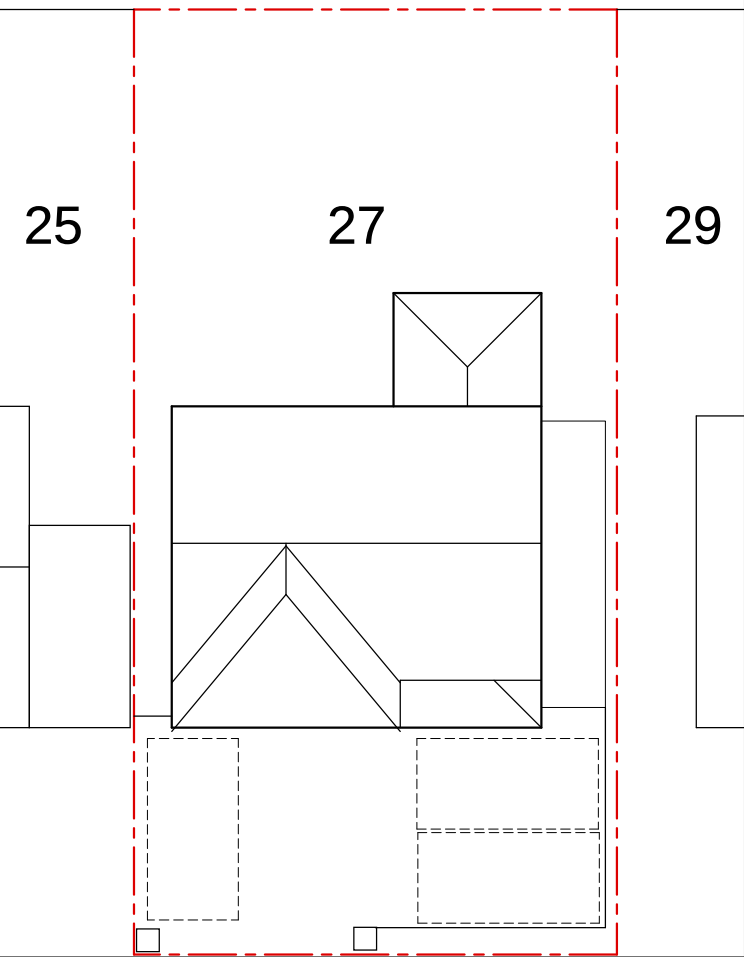

Block Plan 1:200

REVISIONS

A. roof revised from gable to hip	6-5-21
-----------------------------------	--------

TITLE

EXISTING AND PROPOSED PLANS, ELEVATIONS,
SITE PLAN

27 Itchenor Road Hayling Island PO11 9SN

SCALE: 1:100 1:200

DATE: MARCH 2021

DRWG NO: HAY/MP/001 REV NO: A

D.ALLEN

Architectural Technician

38 Salterns Lane

Hayling Island, Hants PO11 0PY

Tel: (02392) 467620

E-mail: haylingplans@btinternet.com